



ALABAMA PORT AUTHORITY

PORT OF MOBILE

ASPA LOGISTICS PARK CIVIL INFRASTRUCTURE IMPROVEMENTS



MOBILE, ALABAMA
(11271 TASK 01)

KAY IVEY, GOVERNOR
JOHN C. DRISCOLL, DIRECTOR AND C.E.O.

ALABAMA STATE PORT AUTHORITY - BOARD OF DIRECTORS
ZEKE SMITH, CHAIRMAN

ALVIN K. HOPE II, 1ST VICE CHAIRMAN
CARL JAMISON, 2ND VICE CHAIR
TONY COCHRAN
DR. PATRICIA SIMS

GARY SMITH
ROBERT HOPE
BRANDON BISHOP
SANDY STIMPSON, EX-OFFICIO

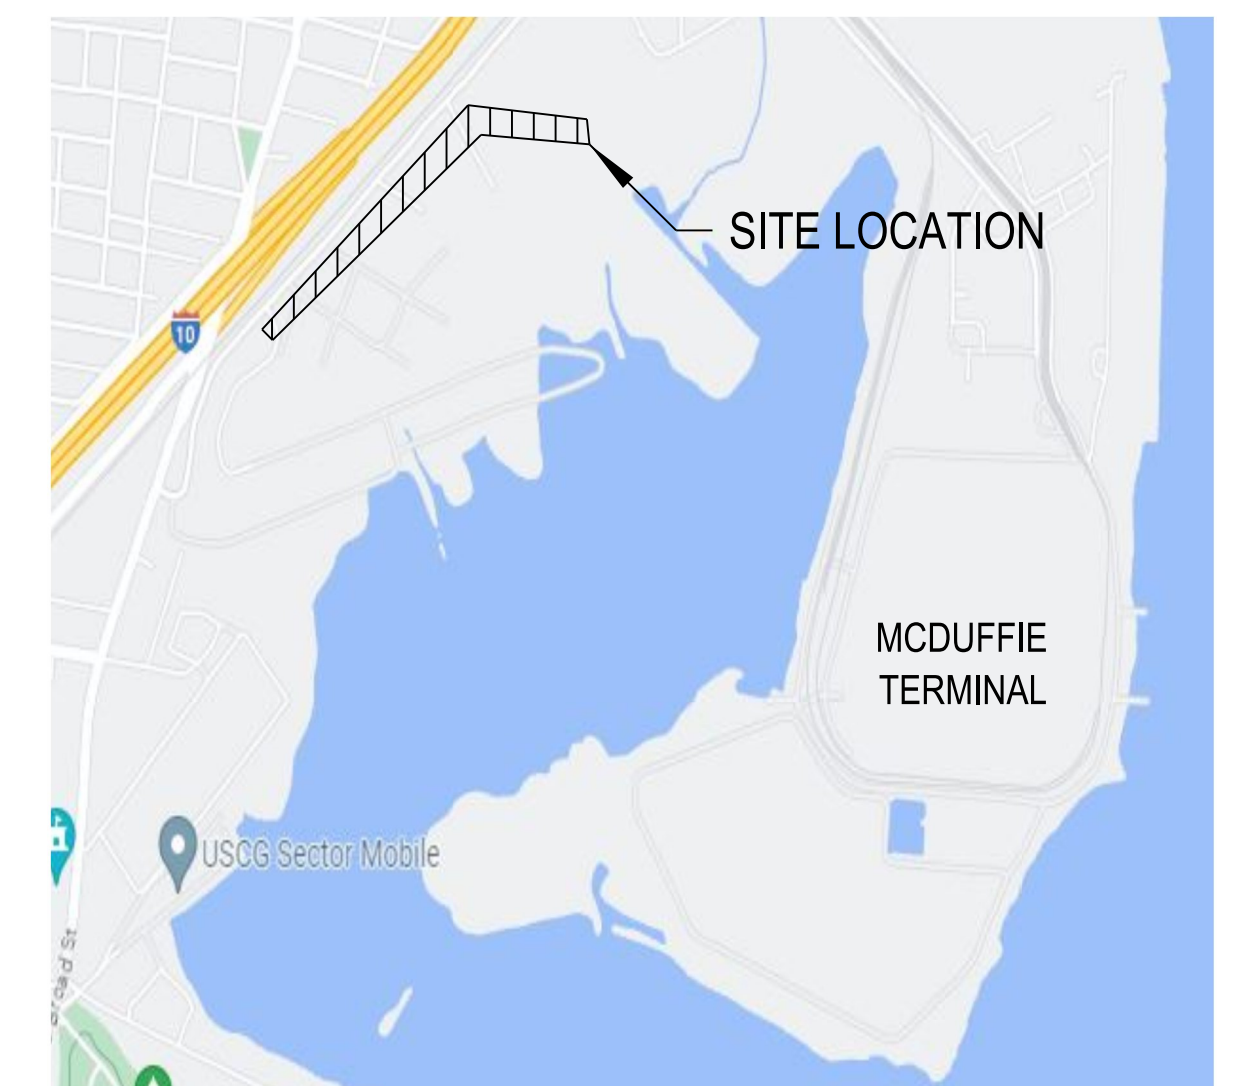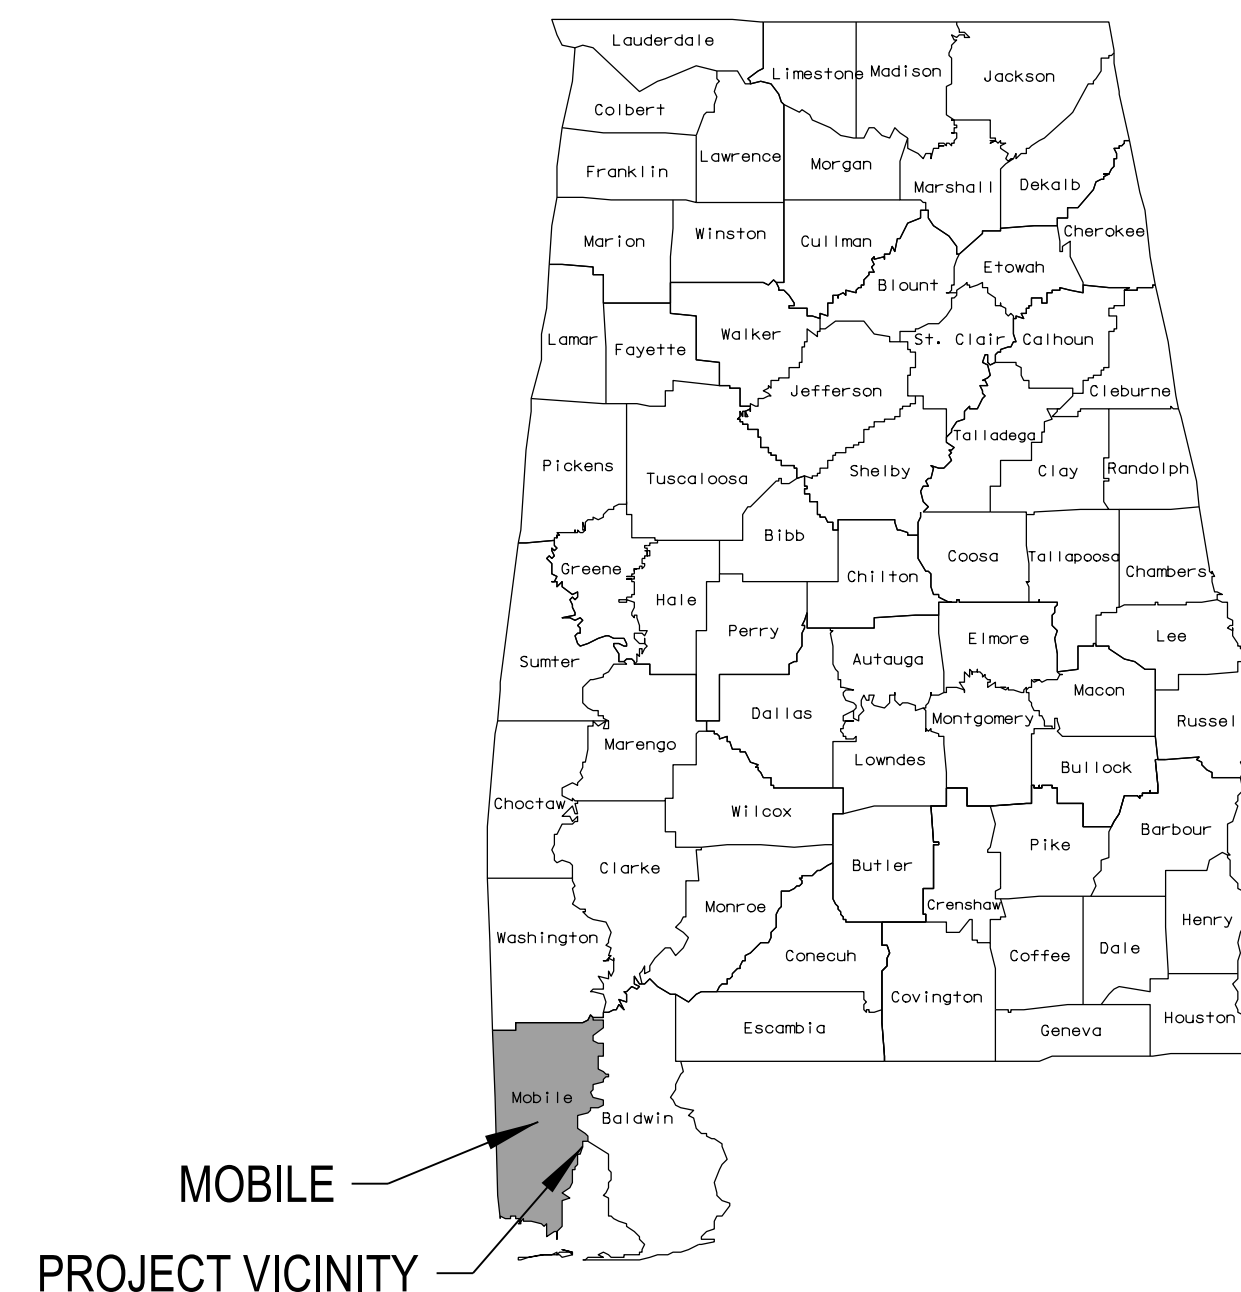

LOCATION MAP
NTS



04/14/2025

NO.	REVISION	DATE	INITIALS
0	ISSUE FOR BID	04/14/25	KTR

INDEX TO SHEETS										REFERENCE PROJECT NO	FISCAL YEAR	SHEET NO														
										11271 TASK 01	2025	1A														
SHEET NO. DESCRIPTION 1 TITLE SHEET 1A INDEX TO SHEETS 1B-1C STANDARD AND SPECIAL DRAWINGS 1D OMITTED 1E PLANS LEGEND SHEET 1F PLANS LEGEND SHEET ABBREVIATION 1G-1J PRIMARY SURVEY CONTROL AND GEOMETRIC LAYOUT SHEETS 2-2A PROJECT DETAILS 2B PROJECT NOTES 3-3C SUMMARY OF QUANTITIES 4 PLAN SHEET - STA 100+00 - STA 110+00 5 PLAN SHEET - STA 110+00 - STA 120+00 6 PLAN SHEET - STA 120+00 - STA 130+00 7 PLAN SHEET - STA 130+00 - STA 133+55 8 DEMO SHEET - ADDITIVE 1 9 DEMO SHEET - ADDITIVE 2 10 DEMO SHEET - ADDITIVE 3 11 DEMO SHEET - ADDITIVE 4 12-20 OMITTED 21-26 DRAINAGE SECTIONS 27 DRAINAGE DETAILS - DETAIL OF BICYCLE SAFE DITCH INLET TYPE - PD 28-49 OMITTED 50 TRAFFIC CONTROL PLAN - SEQUENCE OF CONSTRUCTION AND LEGEND 51-54 TRAFFIC CONTROL PLAN - PHASE 2 55-68 OMITTED 69 EROSION AND SEDIMENT CONTROL PLANS LEGEND 70-73 EROSION AND SEDIMENT CONTROL PLAN 74-79 OMITTED 80-83 UTILITY SHEETS																										

STANDARD AND SPECIAL DRAWINGS

REFERENCE PROJECT NO	FISCAL YEAR	SHEET NO
11271 TASK 01	2025	1B

THE FOLLOWING ARE SPECIAL OR STANDARD DRAWINGS CONTAINED IN THE ALABAMA DEPARTMENT OF TRANSPORTATION SPECIAL AND STANDARD HIGHWAY DRAWINGS BOOK (U.S. CUSTOMARY UNITS OF MEASUREMENTS) DATED 2025 WHICH APPLY TO THIS PROJECT.

INDEX NO	STD-DWG NO		DESCRIPTION	INDEX NO	STD-DWG NO		DESCRIPTION
53001	HEP-1		HYDRAULICALLY EQUIVALENT ROUND PIPE (STORM SEWER)	66501	ESC-100-1		BEST MANAGEMENT PRACTICE REFERENCE MATRIX
53004	RPC-530	(SHEET 1 OF 3)	BEDDING AND FILL HEIGHTS FOR ALL ROADWAY PIPE CULVERTS (RCP AND CMP)	66502	ESC-100-2		BEST MANAGEMENT PRACTICE REFERENCE MATRIX
53005	RPC-530	(SHEET 2 OF 3)	BEDDING AND FILL HEIGHTS FOR ALL ROADWAY PIPE CULVERTS (CMP AND RCP)	66505	ESC-200-1		TYPICAL TEMPORARY EROSION / SEDIMENT CONTROL APPLICATIONS
53006	RPC-530	(SHEET 3 OF 3)	BEDDING AND FILL HEIGHTS FOR ALL ROADWAY PIPE CULVERTS (H.D.P.E. PIPE)	66506	ESC-200-2		DETAILS OF TEMPORARY SLOPE DRAIN, BERMS, AND ENERGY DISSIPATOR
61901	FE-619	(SHEET 1 OF 2)	DETAILS OF CONCRETE FLARED END SECTION W/ GRATE FOR CONCRETE AND METAL PIPE	66507	ESC-200-3		DETAILS OF SEDIMENT BARRIER APPLICATIONS
61902	FE-619	(SHEET 2 OF 2)	DETAILS OF CONCRETE FLARED END SECTION W/ GRATE FOR CONCRETE AND METAL PIPE	66508	ESC-200-4		DETAILS OF SILT FENCE INSTALLATION
61905	HW-614-B (PC)	(SHEET 1 OF 2)	PRECAST SLOPE PAVED HEADWALL DETAILS FOR RCP AND CMP ROADWAY PIPE	66509	ESC-200-5		DETAILS OF SEDIMENT RETENTION BARRIER
61906	HW-614-B (PC)	(SHEET 2 OF 2)	PRECAST SLOPE PAVED HEADWALL DETAILS FOR RCP AND CMP ROADWAY PIPE	66512	ESC-300-1		DITCH CHECK STRUCTURES, TYPICAL APPLICATIONS AND DETAILS
61909	HW-614-B	(SHEET 1 OF 2)	SLOPE PAVED HEADWALL DETAILS FOR REINFORCED CONCRETE AND CORRUGATED METAL ROADWAY PIPE	66513	ESC-300-2		DETAILS OF HAY BALE DITCH CHECKS
61910	HW-614-B	(SHEET 2 OF 2)	SLOPE PAVED HEADWALL DETAILS FOR REINFORCED CONCRETE AND CORRUGATED METAL ROADWAY PIPE	66514	ESC-300-3		DETAILS OF SANDBAG DITCH CHECK
61913	HW-614-SP		CONCRETE SLOPE PAVED HEADWALL AND GRATE FOR SIDEDRAIN PIPE	66515	ESC-300-4		DETAILS OF EROSION CONTROL WATTLE DITCH CHECKS
61916	HW-614-SP (PC)		PRECAST CONCRETE SLOPE PAVED HEADWALL AND GRATE FOR SIDEDRAIN PIPE, 18" THRU 30", 15 DEGREES MAX SKEW	66517	ESC-300-6		DETAILS OF ROCK DITCH CHECKS
62160	JB-620-B		DETAILS OF JUNCTION BOX TYPE - 1 FOR 15" - 60" PIPE (0 - 10' FILL HEIGHT)	66518	ESC-300-7		DETAILS OF ROCK DITCH CHECKS WITH SUMP EXCAVATION
62163	JB-621-P (PC)	(SHEET 1 OF 2)	DETAILS OF PRECAST ROUND JUNCTION BOX TYPES - 1P & 2P	66519	ESC-300-8		DETAILS OF SILT FENCE DITCH CHECKS
62164	JB-621-P (PC)	(SHEET 2 OF 2)	DETAILS OF PRECAST RECTANGULAR JUNCTION BOX TYPES - 1P & 2P	66522	ESC-400-1		INLET PROTECTION TYPICAL APPLICATIONS AND DETAILS
62183	MH-621-2	(SHEET 1 OF 5)	DETAILS OF CONCRETE OR BRICK MANHOLE (TYPE L) CONSTRUCTED IN PLACE FOR 6" - 42" PIPE	66523	ESC-400-2		INLET PROTECTION DETAILS FOR COARSE AGGREGATE ON GRADES AND SAGS
62186	MH-621-2	(SHEET 4 OF 5)	DETAILS OF PRECAST CONCRETE MANHOLE (TYPE M) FOR 6" - 72" PIPE	66524	ESC-400-3		INLET PROTECTION DETAILS OF WATTLES
62187	MH-621-2	(SHEET 5 OF 5)	DETAILS OF PRECAST CONCRETE MANHOLE (TYPE M) FOR 6" - 72" PIPE	66525	ESC-400-4		INLET PROTECTION DETAILS OF SILT FENCE

0	ISSUE FOR BID	04/14/25	KTR
NO.	REVISION	DATE	INITIALS

ASPA LOGISTICS PARK
CIVIL INFRASTRUCTURE IMPROVEMENTS

PLAN SUBMITTAL



ALABAMA PORT AUTHORITY
PORT OF MOBILE

NOT TO SCALE

SHEET TITLE	ROUTE
STANDARD AND SPECIAL DRAWINGS	

STANDARD AND SPECIAL DRAWINGS

REFERENCE PROJECT NO	FISCAL YEAR	SHEET NO
11271 TASK 01	2025	1C

THE FOLLOWING ARE SPECIAL OR STANDARD DRAWINGS CONTAINED IN THE ALABAMA DEPARTMENT OF TRANSPORTATION SPECIAL AND STANDARD HIGHWAY DRAWINGS BOOK (U.S. CUSTOMARY UNITS OF MEASUREMENTS) DATED 2025 WHICH APPLY TO THIS PROJECT.

INDEX NO	STD-DWG NO	DESCRIPTION
66526	ESC-400-5	INLET PROTECTION DETAILS OF SAND BAGS
66529	ESC-501	FLOATING BASIN BOOM
66532	ESC-502	STABILIZED CONSTRUCTION ENTRANCE
66535	ESC-503	TEMPORARY DEWATERING STRUCTURES
71017	IHS-710-12	DETAILS OF ROADWAY SIGN POST (SMALL CHANNEL AND TUBULAR SECTION)
71032	IHS-710-21	DETAILS FOR LOCATION AND MOUNTING OF STANDARD FLAT PANEL SIGNS ON U-CHANNEL AND TUBULAR POSTS
71035	IHS-710-23	LIGHTWEIGHT STRUCTURAL SIGN SUPPORT INSTALLATIONS
71094	SHS-30	STANDARD HIGHWAY SIGNS
74001	B-107-2	PERFORATED SQUARE STEEL TUBING (PSST) BARRICADES TYPE I, TYPE II, AND TYPE III & VERTICAL PANELS TYPE I AND TYPE II
74007	TCD-100	DETAILS OF TRAFFIC CHANNELIZATION DEVICES
74201	PCMS-710	(SHEET 1 OF 3) DETAILS OF PORTABLE CHANGEABLE MESSAGE SIGNS (PCMS)
74202	PCMS-710	(SHEET 2 OF 3) DETAILS OF PORTABLE CHANGEABLE MESSAGE SIGNS (PCMS)
74203	PCMS-710	(SHEET 3 OF 3) DETAILS OF PORTABLE CHANGEABLE MESSAGE SIGNS (PCMS)

0	ISSUE FOR BID	04/14/25	KTR
NO.	REVISION	DATE	INITIALS

ASPA LOGISTICS PARK
CIVIL INFRASTRUCTURE IMPROVEMENTS

PLAN SUBMITTAL



ALABAMA PORT AUTHORITY
PORT OF MOBILE

NOT TO SCALE

SHEET TITLE














STANDARD AND SPECIAL
DRAWINGS







ROUTE

PLANS LEGEND SHEET

REFERENCE PROJECT NO	FISCAL YEAR	SHEET NO
11271 TASK 01	2025	1E


ROADWAY

             CENTER LINE	
STATE BOUNDARY LINE	
COUNTY BOUNDARY LINE	
CITY OR TOWN LIMITS	
SECTION LINES	
QUARTER-SECTION LINES	
RANGE-TOWNSHIP LINES	
PROPERTY LINES	
PRESENT ROW	
ACQUIRED ROW	
DENIED ACCESS	
REQUIRED FENCE	
CONSTRUCTION LIMITS	
CLEARING LIMITS	
RAILROAD	
EXISTING WOOD FENCE	
EXISTING BARBED WIRE FENCE	
EXISTING CHAIN LINK FENCE	
EXISTING ELECTRIC FENCE	
EXISTING HOG WIRE FENCE	
TREES	
WOODS LINE	
MARSH	
EXISTING DITCH	
REQUIRED DITCH.....	
GRAVEL ROAD	
EXISTING GUARDRAIL	
REQUIRED GUARDRAIL	
SATELLITE DISH	
TRAFFIC LIGHT	
BENCH MARK	
SURVEY POINT	
ENVIRONMENTAL CLEARED LIMITS	

      EXISTING PIPE	
REQUIRED PIPE (WITH PIPE END TREATMENT).....	
REQUIRED PIPE END TREATMENT.....	
EXISTING BOX CULVERT	
REQUIRED BOX CULVERT	
EXTENDED CULVERT	
DROP INLET OR JUNCTION BOX (SEE PLANS DESCRIPTION).....	
BRIDGE	
PIPE CULVERT (ELEVATION VIEW)	
BOX CULVERT (ELEVATION VIEW)	


DRAINAGE STRUCTURE INDEX NUMBERS

DRAINAGE STRUCTURE WRITE-UPS ARE LOCATED ON THE DRAINAGE CROSS-SECTION SHEETS. STRUCTURES WITH WRITE-UPS ARE INDEXED AT EACH END, WITH NUMBERS ASSIGNED BY DIRECTION OF FLOW. THE NUMBER IN THE UPPER HALF OF THE CIRCLE (EXAMPLE 8 OR 9) IS THE DRAINAGE STRUCTURE INDEX NUMBER. THE NUMBER IN THE LOWER HALF (EXAMPLE 88) IS THE SHEET REFERENCE NUMBER.

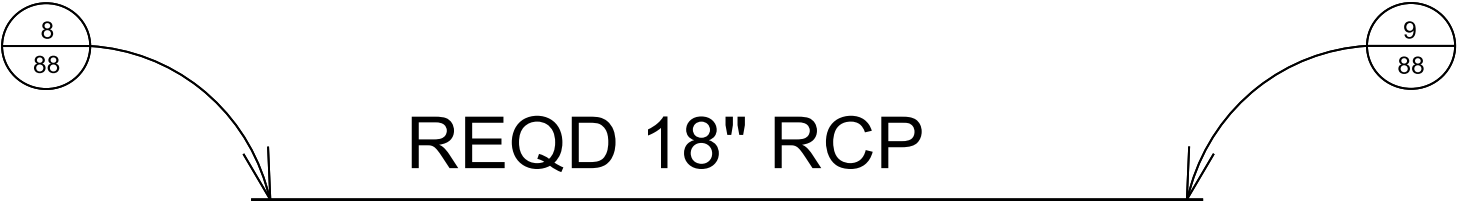


ROADWAY PIPE EXAMPLE

ALL INFORMATION CONCERNING THE DISPOSITION OF SIDE DRAIN PIPE IS SHOWN ON THE SUMMARY OF QUANTITIES BOX SHEET. THE TOP LETTERS (SD) ARE FOR SIDE DRAIN AND THE BOTTOM NUMBER IS THE DRAINAGE STRUCTURE INDEX NUMBER.

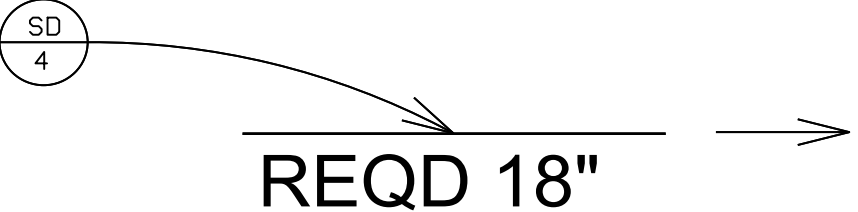

SIDE DRAIN PIPE EXAMPLE

DIRECTION OF FLOW

 

UTILITIES


POWER POLE	
LIGHT POLE	
TELEPHONE POLE	
ANCHOR	
STUB (POWER)	
STUB (TELEPHONE)	
ELECTRIC DUCT	
BURIED ELECTRIC CABLE	
OVERHEAD ELECTRIC CABLE	
ELECTRIC MANHOLE	
TOWER	
TELEPHONE PEDESTAL	
TELEPHONE DUCT	
BURIED TELEPHONE CABLE	
OVERHEAD TELEPHONE CABLE	
TELEPHONE MANHOLE	
SANITARY SEWER	
WATER LINE	
WATER MAIN	
WATER VALVE	
FIRE HYDRANT	
WATER METER	
GAS LINE	
GAS MAIN	
GAS VALVE	
GAS REGULATOR	
BURIED CABLE TELEVISION.....	
OVERHEAD CABLE TELEVISION.....	

EXISTING	PROPOSED
	

EXISTING PAVEMENT (RETAIN).....



EXISTING PAVEMENT (REMOVE).....

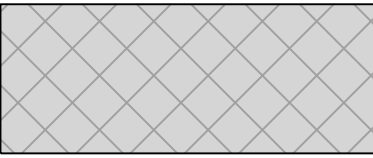


EXISTING PAVEMENT (RETAIN AND OVERLAY)....




CONCRETE (EXISTING OR REQUIRED).....




EXISTING CONCRETE (REMOVE).....

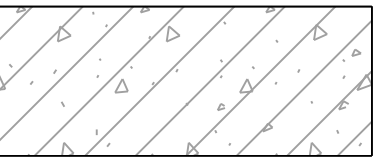


RIP RAP (EXISTING OR REQUIRED).....

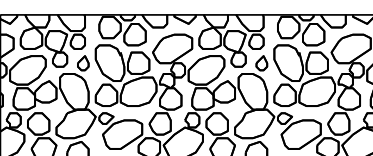

BRICK (EXISTING OR REQUIRED).....

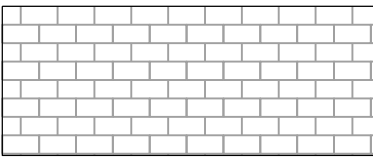

EXISTING BRICK (REMOVE).....

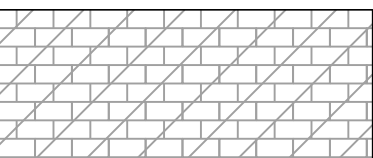

NO.	REVISION	DATE	INITIALS
0	ISSUE FOR BID	04/14/25	KTR

ASPAC LOGISTICS PARK
CIVIL INFRASTRUCTURE IMPROVEMENTS

PLAN SUBMITTAL



ALABAMA PORT AUTHORITY
PORT OF MOBILE

NOT TO SCALE

SHEET TITLE

PLANS LEGEND SHEET

ROUTE

REFERENCE
PROJECT NO

11271 TASK 01

FISCAL
YEAR

2025

SHEET
NO

1F

ABANDON(ED).....ABAN

ABUTMENT.....ABUT

ACCELERATION.....ACCL

ACQUIRED.....ACQD

ACRE.....AC

AHEAD.....AH

ALABAMA.....AL

ALABAMA DEPARTMENT OF TRANSPORTATION.....ALDOT

ALTERNATE.....ALT

APPROXIMATE(LY).....APP

AREA.....A

ASPHALT.....ASP

AVERAGE ANNUAL DAILY TRAFFIC.....AADT

BACK.....BK

BACK OF GUARDRAIL.....BK-GR

BACKSIGHT.....BS

BARBED WIRE.....B/W

BARREL.....BBL

BARRIER.....BAR

BASE LINE.....BL or Bℓ

BEARING.....BRNG

BEGIN.....BEG

BEGINNING OF PROJECT.....BOP

BETWEEN.....BTW

BILLBOARD.....BBD

BENCH MARK.....BM

BITUMINOUS.....BIT

BITUMINOUS COATED CORRUGATED METAL PIPE.....BCCMP

BOUNDARY.....BDY

BRIDGE.....BRG

BRIDGE END SLAB.....BES

CAPACITY.....CAPY

CAST IRON.....CI

CAST IN PLACE.....CIP

CATCH BASIN.....CB

CENTER LINE.....CL

CHAIN LINK.....C/L

CLASS.....CLS

CONCRETE.....CONC

CONNECTION.....CONN

CONSTRUCTION LIMITS.....CONST LIM

CORNER.....COR

CORRECTION.....CORR

CORRUGATED IRON.....CORI

CORRUGATED METAL.....CMP

CORRUGATED METAL PIPE.....CMP

CORRUGATED PLASTIC PIPE.....CPP

COUNTY.....CO

COUNTY ROAD.....CO-RD

CREEK.....CK

CROSS SECTION.....X-SECT

CROWN REMOVED.....CR

CUBIC FEET.....Ft3 or CU FT

CUBIC FEET PER SECOND.....CFS

CUBIC YARD.....YD3 or CU YD

CUBIC METERS.....M3

CULVERT.....CULV

CULTIVATED.....CULT

CURB FACE.....CF

CURB AND GUTTER.....C&G

CUT.....C

CURVE TO SPIRAL.....CS

DECELERATION.....DECEL

DECLINATION.....DECL

DEGREE OF CURVE.....D

DENIED ACCESS.....D/A

DEPARTURE.....DEP

DIAMETER.....DIA

DIRECTION.....DIR

DISTANCE.....DIST

DOUBLE.....DBL

DOUBLE BARREL CULVERT.....CD

DRAINAGE AREA.....DA

DRIVE.....DR

DROP INLET.....DI

EACH.....EA

EASEMENT.....ESMT

EAST.....E

EAST BOUND ROADWAY.....EBR

EDGE OF PAVEMENT.....EP

ELEVATION.....EL or ELEV

END OF RETURN.....ER

END ANCHOR.....E/A

END OF PROJECT.....EOP

EQUATION.....EQ

EROSION CONTROL PRODUCTS.....ECP

EXCAVATION.....EXCAV

EXISTING.....EX

EXPANSION.....EXP

EXTENSION.....EXT

EXTERNAL.....E

EXTRA STRENGTH.....EXT STR

FEET.....FT

FILL.....F

FILTER BLANKET.....FLT BLNK

FINISHED GRADE.....FG

FINISHED SURFACE.....FS

FISCAL YEAR.....FY

FIXED.....FIX

FLAT BOTTOM.....FB

FLOW LINE.....FL or Fℓ

FORESIGHT OR FRONTSIGHT.....FST

FRACTIONAL.....FRAC

FULL SUPERELEVATION.....FS

GALLON.....GAL

GASOLINE PUMPS.....GPP

GARAGE.....GAR

GAUGE.....GA

GIRDER.....GDR

GOVERNMENT.....GOV

GRASS.....GRS

GRADE CHANGE.....GC

GRADE POINT.....GP

GRADE ROD.....GRD

GRAVEL.....GRV

GUARDRAIL.....GR

HEADWALL.....HOWL

HECTARE.....HA

HIGH WATER MARK.....HWM

HEIGHT.....HT

HEIGHT OF INSTRUMENT.....HI

HIGH WATER.....HW

HIGHWAY.....HWY

HOGWIRE.....H/W

HORIZONTAL.....HOR

HUB & TACK.....H&T

HYDRANT.....HYD

IMPACT ATTENUATOR.....IA

IN ACCORDANCE WITH.....I/A/W

IN PLACE.....IN-PL

INCHES.....IN

INCLUDING.....INCL

INCORPORATED.....INC

INSTRUMENT.....INST

ISLAND.....ISL

JOINT.....JT

JUNCTION.....JCT

JUNCTION BOX.....JB

KILOMETER.....KM

KILOMETER POST.....KMP

KILOMETERS PER HOUR.....KPH

LANE.....LN

LATITUDE.....LAT

LEFT.....LT

LEFT AHEAD.....LA

LEFT BACK.....LB

LENGTH OF CURVE.....L

LINK.....LK

LIMIT.....LIM

LINEAR.....LIN

LINEAR FEET.....LIN FT

LONGITUDE.....LONG

MANHOLE.....MH

MARKER.....MRK

MAXIMUM.....MAX

MEAN HIGH WATER.....MHW

MEAN LOW WATER.....MLW

MEASUREMENT.....MEAS

MEDIAN.....MED

METER.....M

MERIDIAN.....MER

MILE POST.....MP

MILES.....MI

MILES PER HOUR.....MPH

MILLIMETER.....MM

MINIMUM.....MIN

MONUMENT.....MON

MULTIPLE.....MULT

NORMAL.....NORM

NORMAL CROWN.....NC

NORMAL CROWN SLOPE.....NCS

NORTH.....N

NORTH BOUND ROADWAY.....NBR

NORTHING-EASTING.....NE

NOT IN CONTRACT.....NIC

NOT TO SCALE.....NTS

NUMBER.....NO

OBSERVATION.....OBS

ON CENTER.....OC

ORIGINAL.....ORIG

OVERHEAD.....OHD

OVERHAUL.....OH

OUT TO OUT.....OO

PAINT.....PNT

PAVED.....PVD

PAVED SHOULDER.....PVD SH

PAVEMENT.....PVMT

PIPE END TREATMENT.....PET

PIPE ENTERING CULVERT.....PEC

PLATE GIRDER.....PL GDR

POINT OF BEGINNING.....POB

POINT OF COMPOUND CURVE.....PCC

POINT OF CURVATURE.....PC

POINT OF REVERSE CURVATURE.....PRC

POINT OF ENDING.....POE

POINT OF INTERSECTION.....PI

POINT OF TANGENCY.....PT

POINT ON CURVE.....POC

POUND.....LB

PRESENT.....PRES

PROFILE GRADE.....PG

PROJECT.....PROJ

PROJECT CONTROL.....PJC

PROPERTY LINE.....PL

PROPOSED.....PROP

QUADRUPLE.....QUAD

QUADRUPLE BARREL CULVERT.....CQ

QUANTITY.....QUANT

RADIUS.....R

RAILROAD.....RR

RANGE.....RGE

RECORD.....REC

REDUCTION.....RED

REFERENCE.....REF

REFERENCE POINT.....RP

REFERENCE POINT FOR POINT ON TANGENT.....RPPOT

REINFORCED.....REINF

REINFORCED CONCRETE.....RC

REINFORCED CONCRETE DECK GIRDER.....RCDG

REINFORCED CONCRETE PIPE.....RCP

REINFORCING STEEL.....REINF STL

RELOCATE.....RELC

REMOVE.....REM

REQUIRED.....REQD

RETAIN(ING).....RET

REVERSE CROWN.....RC

REVISION.....REV

RIGHT.....RT

RIGHT AHEAD.....RA

RIGHT BACK.....RB

RIGHT OF WAY.....ROW

RIGHT OF WAY MARKER.....ROWM

RIVER.....RIV

ROAD.....RD

ROADWAY.....RDWY

SECTION.....SEC

SERVICE ROAD.....SER RD

SHEET.....SHT

SHEET PILING.....SHT PILE

SHOULDER.....SHLD

SIDE DRAIN.....SD

SIDEWALK.....SW

SIGHT DISTANCE.....S DIST

SINGLE BARREL CULVERT.....CS

SKEW.....SK

SLOPE STAKE.....SST

SOLID SODDING.....SOL SOD

SOUTH.....S

SOUTH BOUND ROADWAY.....SBR

SPECIAL.....SP

SPECIAL DITCH.....SP-DT

SPECIAL DITCH LEFT.....SDL

SPECIAL DITCH MEDIAN.....SDM

SPECIAL DITCH RIGHT.....SDR

SPECIAL DRAWING.....SP-DWG

SPECIFICATIONS.....SPEC

SPRING LINE.....SL

SPIRAL TO CURVE.....SC

SPIRAL POINT OF INTERSECTION.....SPI

SPIRAL TO TANGENT.....ST

SQUARE.....SQ

SQUARE FEET.....FT2 or SQ FT

SQUARE METERS.....M2

SQUARE YARD.....YD2 or SQ YD

STAKE.....STK

STANDARD.....STD

STANDARD DRAWING.....STD-DWG

STANDARD STRENGTH.....STD STR

STATION.....STA

STATION & ELEVATION.....STA/E

STATION & OFFSET.....SO

STOPPING SIGHT DISTANCE.....SSD

STREET.....ST

STRUCTURE.....STR

SUB-GRADE.....SG

SUPERELEVATION.....SE, se or e

SURVEY.....SRV

SYMMETRICAL.....SYM

TANGENT.....TAN

TANGENT LENGTH (CURVE DATA).....T

TANGENT TO SPIRAL.....TS

TEMPORARY.....TEMP

TEMPORARY BENCH MARK.....TBM

THROAT.....TH

TOWNSHIP.....TSH

TRIPLE.....TR

TRIPLE BARREL CULVERT.....CT

TURN OUT.....TO

TURNING POINT.....TP

TYPE.....TY

UNIT.....U

UNKNOWN.....UNK

UNPAVED.....UNPVD

VALLEY GUTTER.....VG

VARIABLE.....VAR

VERTICAL.....VERT

VERTICAL CURVE.....VC

VERTICAL POINT OF CURVATURE.....PVC

VERTICAL POINT OF INTERSECTION.....PVI

VERTICAL POINT OF TANGENCY.....PVT

VITRIFIED.....VIT

VOLUME.....VOL

WEST.....W

WEST BOUND ROADWAY.....WBR

WING WALL.....WW

WITNESS CORNER.....WC

WOOD.....WD

WORKING POINT.....WP

WOVEN WIRE.....W/W

YARD.....YD

STRUCTURES

NUMBER OF STORIES.....1, 2, 3, 4

FRAME.....FR

BUILDING.....BLDG

BLOCK.....BLK

BRICK.....BR

STUCCO.....STU

METAL.....MET

RESIDENCE.....RES

BUSINESS.....BUS

WAREHOUSE.....WHSE

CHICKEN HOUSE.....CH HSE

CHURCH.....CH

SCHOOL.....SCH

DOUBLE WIDE MOBILE HOME.....DW MH

MOBILE HOME.....MH

UTILITIES

ANCHOR WIRE.....AW

BURIED ELECTRIC.....BE

BURIED FIBER OPTIC.....BFO

BURIED TELEPHONE CABLE.....BTC

BURIED CABLE TELEVISION.....BTV

CAST IRON.....CI

CIRCUIT.....CKT

DUCTILE IRON.....DUC IRON

EASEMENT.....ESMT

FIBER OPTIC.....FO

FIRE HYDRANT.....FH

FORCED MAIN (SANITARY SEWER).....FM

GAS MAIN.....GM

GAS METER.....GMET

GAS VALVE.....GV

GUY WIRE.....GUY

HIGH PRESSURE.....HP

KILOVOLT AMPS.....KVA

MANHOLE.....MH

MERCURY VAPOR LIGHT.....MVL

OVERHEAD FIBER OPTIC.....OFO

OVERHEAD TELEPHONE CABLE.....OTC

OVERHEAD ELECTRIC CABLE.....OE

OVERHEAD CABLE TELEVISION.....OTV

PAIR.....PR

PEDESTAL.....PED

POLY-VINYL CHLORIDE PIPE.....PVC

POWER POLE.....PP

SANITARY SEWER.....SS

SERVICE.....SERV

STEEL.....STL

STORM DRAIN.....STM

STORM SEWER.....STMS

SWITCH.....SW

TELEPHONE.....TEL

TELEPHONE MANHOLE.....TMH

TRANSFORMER.....TRAN

TRANSMISSION LINE.....TR LN

TRIAXIAL CABLE (SERVICE).....TRIX

VITRIFIED CLAY PIPE.....VCP

WATER MAIN.....WM

WATER METER.....WMET

WATER VALVE.....WV

PROPERTY

DEED BOOK.....DB

REAL PROPERTY BOOK.....RP

PLAT BOOK.....PB

MAP BOOK.....MB

PAGE.....PG

OFFICIAL RECORD.....OR

CAPPED (TYPICAL PLASTIC SURVEYORS' CAP).....CAP

ALUMINUM CAP.....ALUM CAP

BRASS CAP.....BR CAP

IRON PIPE.....IP

CRIMPED.....CR

REINFORCING STEEL.....REBAR

CONCRETE MONUMENT.....CM

DAMAGED.....DAM

CHISELED X.....CH"X"

HUB AND TACK.....H&T

NAIL AND BOTTLE TOP.....N&BT

PARKER-KALON (MASONARY NAILS).....PK NAIL

FENCE POST.....F-POST

RAILROAD IRON.....RR IRON

COTTON SPINDLE.....COT SP

ANGLE IRON.....ANGLE IRON

0

ISSUE FOR BID

04/14/25

KTR

NO.

REVISION

DATE

INITIALS

ASPA LOGISTICS PARK
CIVIL INFRASTRUCTURE IMPROVEMENTS

PLAN SUBMITTAL

ALABAMA PORT AUTHORITY
PORT OF MOBILE

NOT TO SCALE

SHEET TITLE
PLANS LEGEND SHEET
ABBREVIATIONS


ROUTE

PRIMARY SURVEY CONTROL AND GEOMETRIC LAYOUT SHEET

REFERENCE
PROJECT NO
11271 TASK 01

FISCAL
YEAR
2025

SHEET
NO
1G

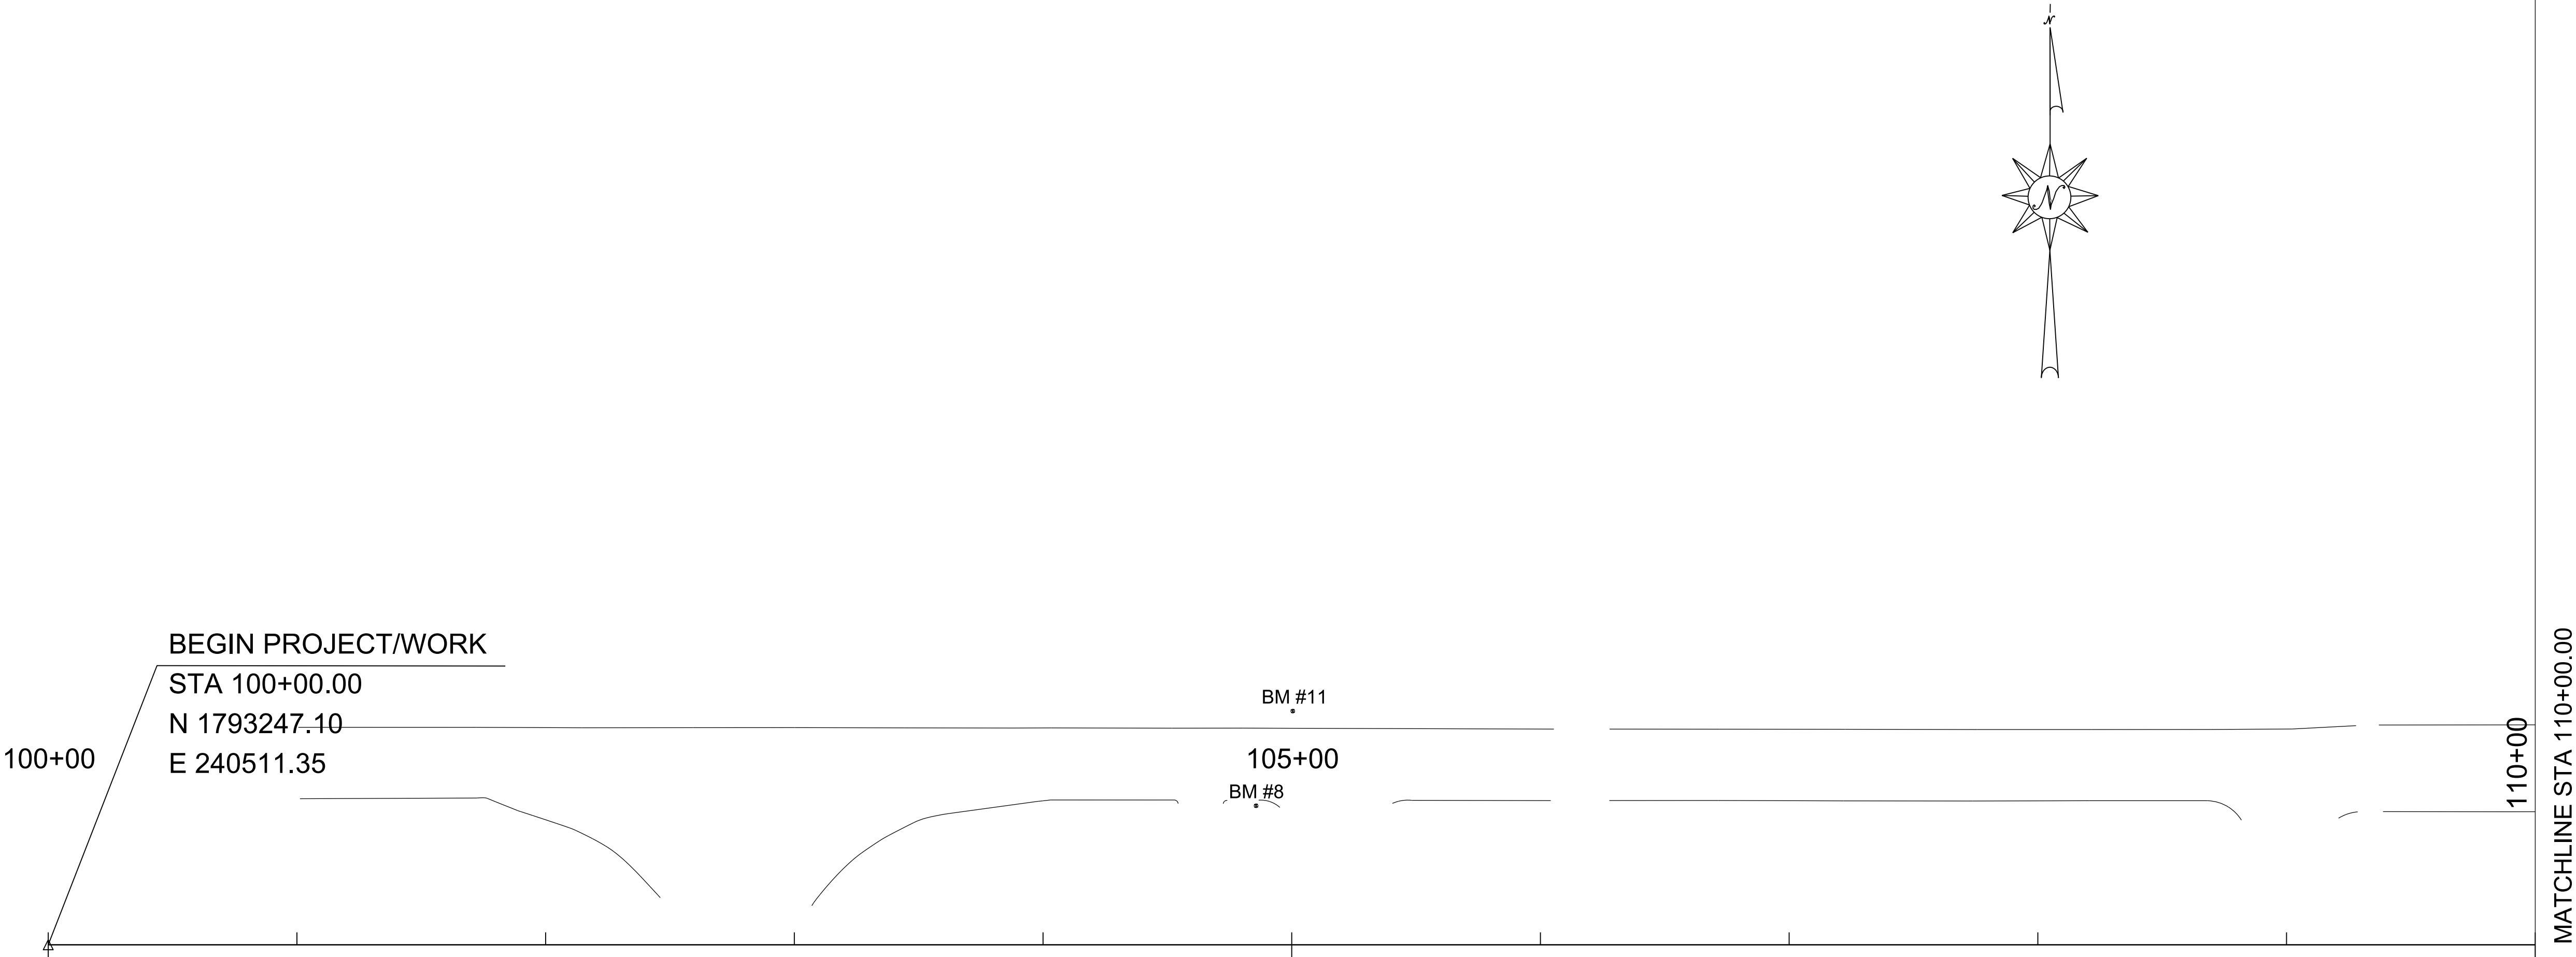

HORIZONTAL AND VERTICAL CONTROL POINT LISTING AND DESCRIPTION							
POINT	N	E	ELEV	ALIGNMENT	STATION	OFFSET	DESCRIPTION
8	240857.416	1793596.459	12.920	CL DRAINAGE	104+85.66	55.90' LT	CAPPED ROD FOUND
11	240896.430	1793584.360	13.114	CL DRAINAGE	105+00.42	93.98' LT	CAPPED ROD FOUND

NOTE: POINT COORDINATES ARE BASED ON THE HORIZONTAL DATUM-NAD 83 / 2011 ALABAMA STATE PLAN WEST ZONE, VERTICAL DATUM-NAVD 88, AND US SURVEY FOOT UNIT OF MEASUREMENT.

0	ISSUE FOR BID	04/14/25	KTR
NO.	REVISION	DATE	INITIALS

ASPA LOGISTICS PARK
CIVIL INFRASTRUCTURE IMPROVEMENTS

PLAN SUBMITTAL



SCALE
(FEET)

SHEET TITLE
PRIMARY SURVEY CONTROL
AND GEOMETRIC
LAYOUT SHEET

ROUTE

PRIMARY SURVEY CONTROL AND GEOMETRIC LAYOUT SHEET

REFERENCE
PROJECT NO
11271 TASK 01

FISCAL
YEAR
2025

SHEET
NO
1H

MATCHLINE STA 110+00.00


110+00

BM #10

115+00

120+00

MATCHLINE STA 120+00.00

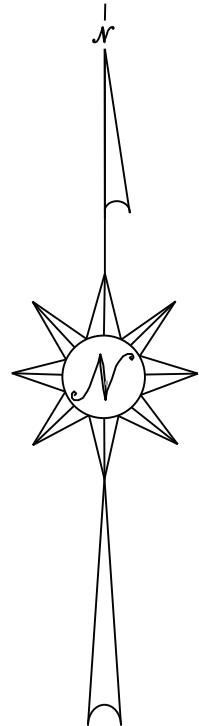

NOTE: POINT COORDINATES ARE BASED ON THE HORIZONTAL
DATUM-NAD 83 / 2011 ALABAMA STATE PLAN WEST ZONE.
VERTICAL DATUM-NAVD 88, AND US SURVEY FOOT UNIT OF
MEASUREMENT.

HORIZONTAL AND VERTICAL CONTROL POINT LISTING AND DESCRIPTION							
POINT	N	E	ELEV	ALIGNMENT	STATION	OFFSET	DESCRIPTION
10	241496.197	1794334.910	14.111	CL DRAINAGE	114+61.17	97.51' LT	CAPPED ROD FOUND

0	ISSUE FOR BID	04/14/25	KTR	
NO.	REVISION	DATE	INITIALS	

ASPALABAMA LOGISTICS PARK
CIVIL INFRASTRUCTURE IMPROVEMENTS

PLAN SUBMITTAL



HORIZ




SCALE
(FEET)

SHEET TITLE
PRIMARY SURVEY CONTROL
AND GEOMETRIC
LAYOUT SHEET

ROUTE

PRIMARY SURVEY CONTROL AND GEOMETRIC LAYOUT SHEET

REFERENCE PROJECT NO	FISCAL YEAR	SHEET NO
11271 TASK 01	2025	1-I

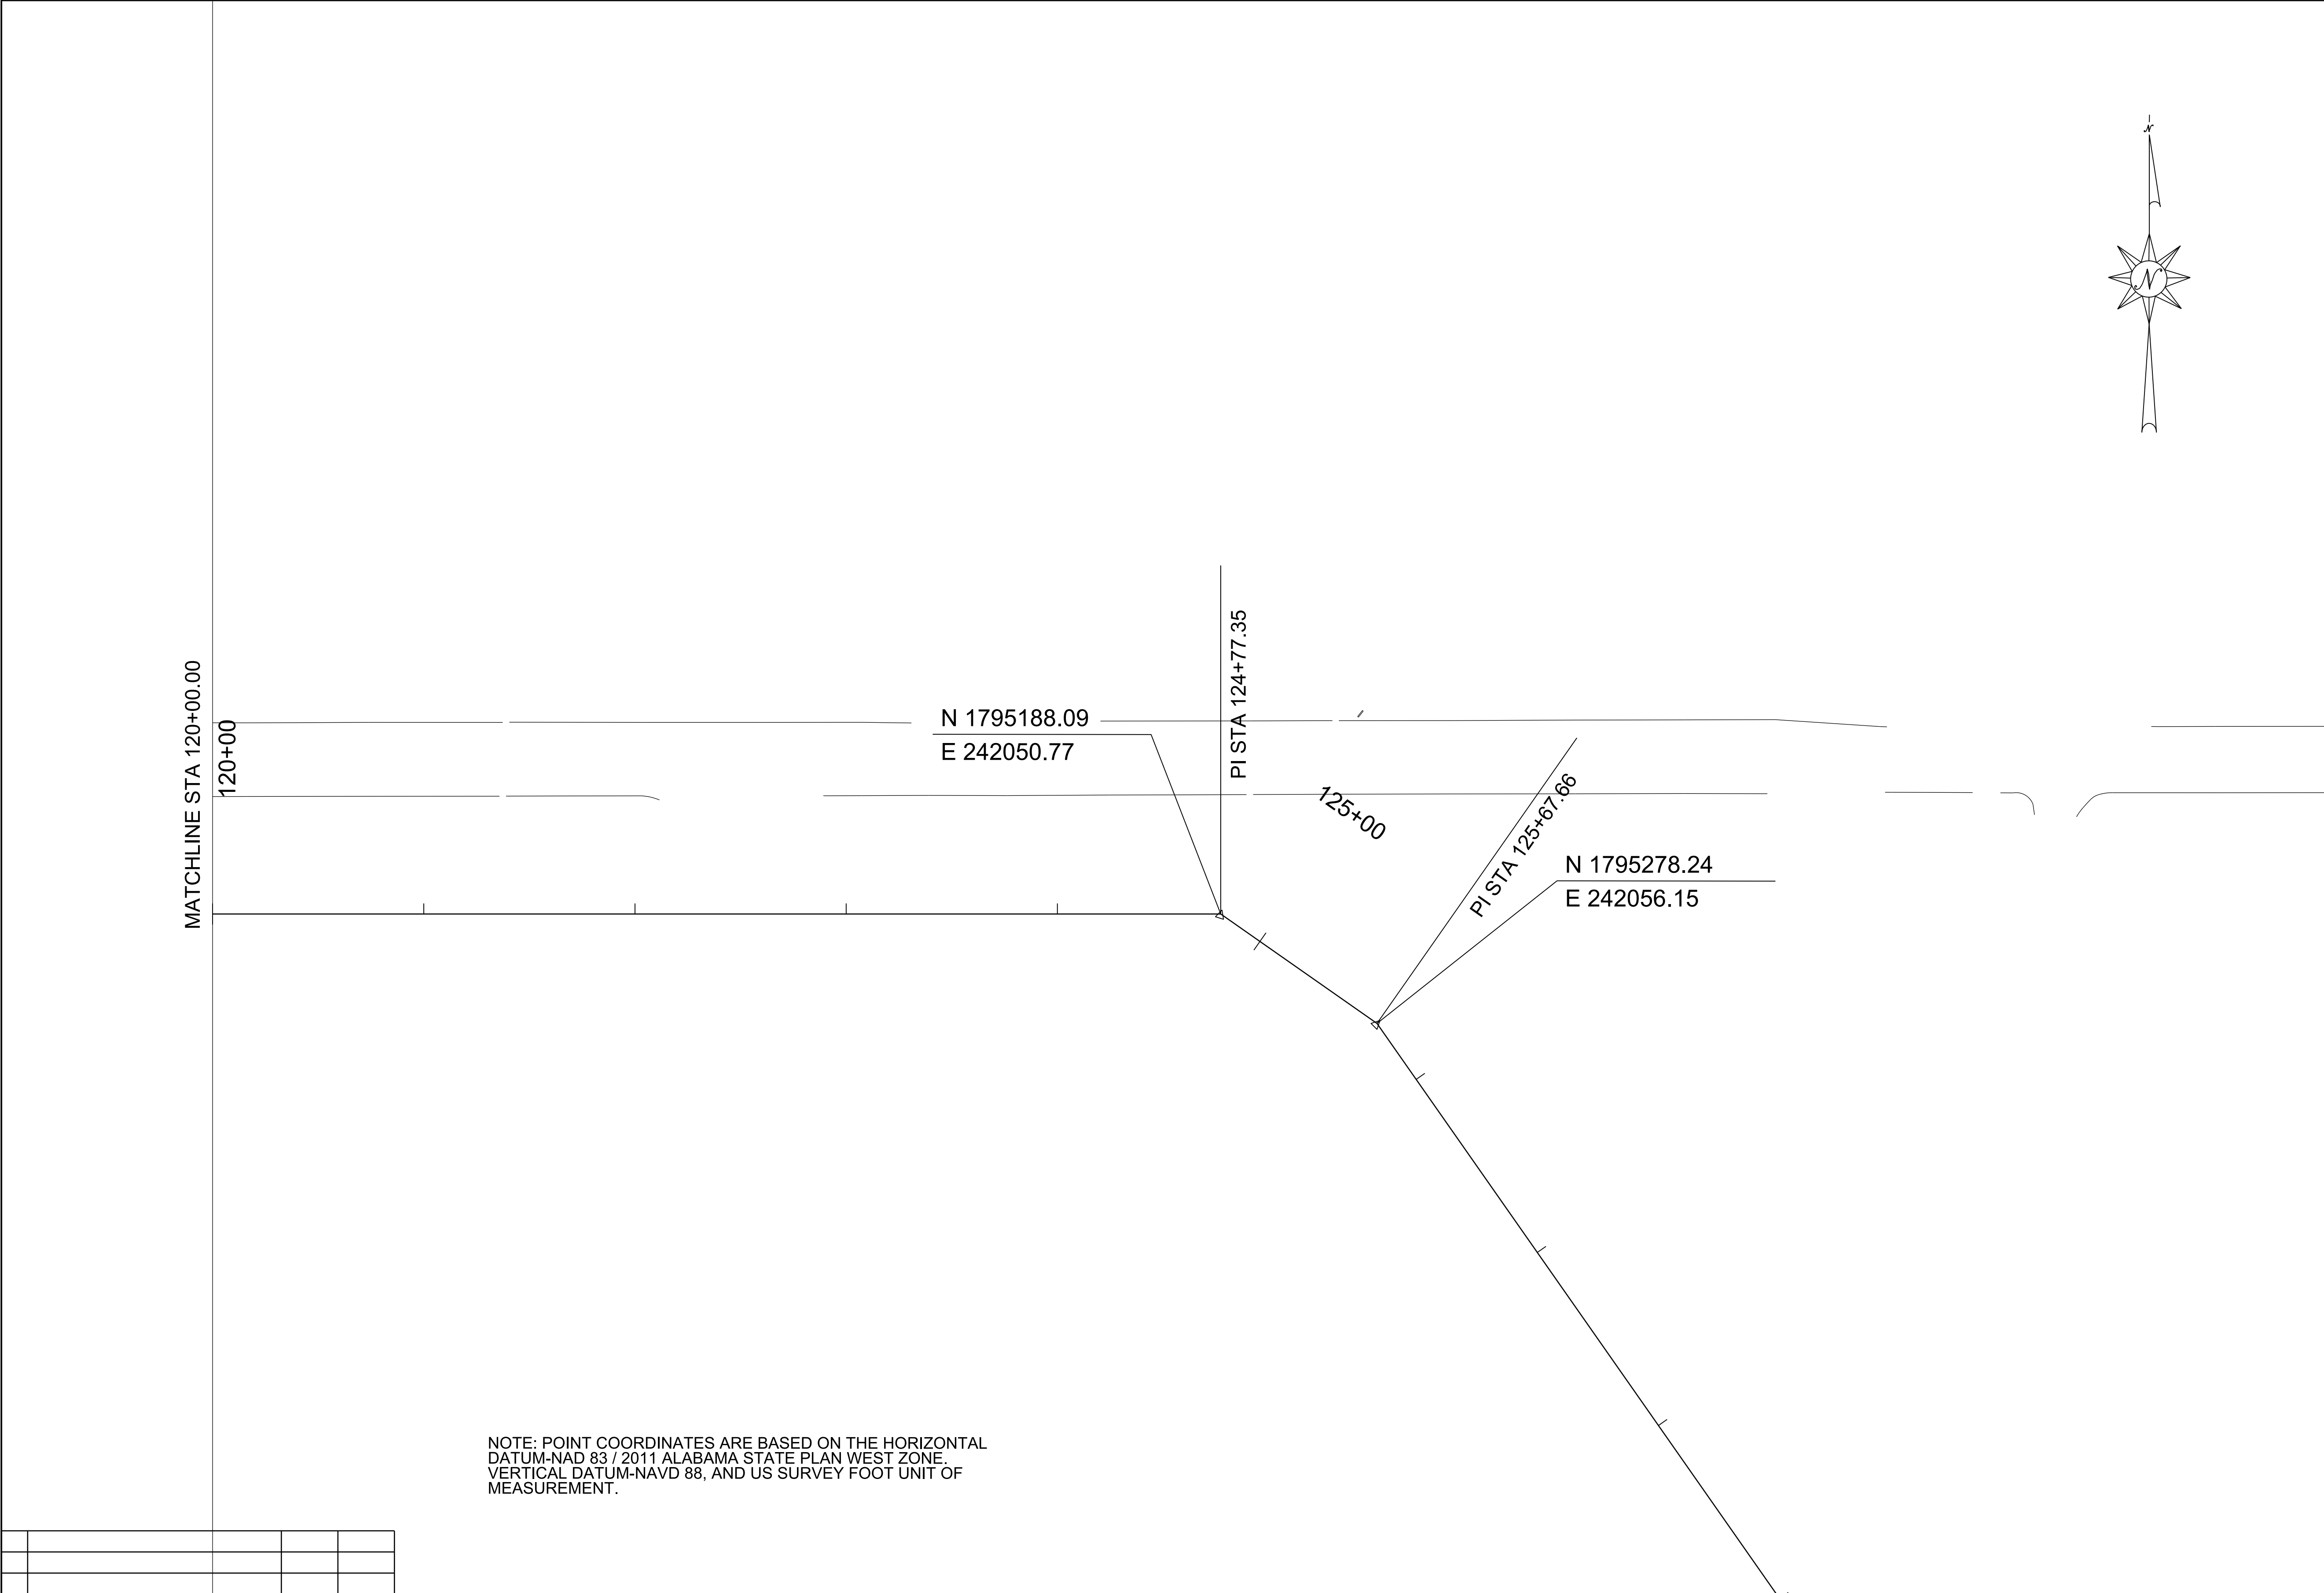

NOTE: POINT COORDINATES ARE BASED ON THE HORIZONTAL DATUM-NAD 83 / 2011 ALABAMA STATE PLAN WEST ZONE. VERTICAL DATUM-NAVD 88, AND US SURVEY FOOT UNIT OF MEASUREMENT.

0	ISSUE FOR BID	04/14/25	KTR	
NO.	REVISION	DATE	INITIALS	


ASPA LOGISTICS PARK
CIVIL INFRASTRUCTURE IMPROVEMENTS

PLAN SUBMITTAL



ALABAMA PORT AUTHORITY
PORT OF MOBILE

HORIZ

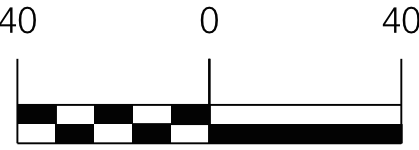


SCALE
(FEET)

SHEET TITLE
PRIMARY SURVEY CONTROL
AND GEOMETRIC
LAYOUT SHEET

ROUTE

PRIMARY SURVEY CONTROL AND GEOMETRIC LAYOUT SHEET

REFERENCE PROJECT NO	FISCAL YEAR	SHEET NO
11271 TASK 01	2025	1J

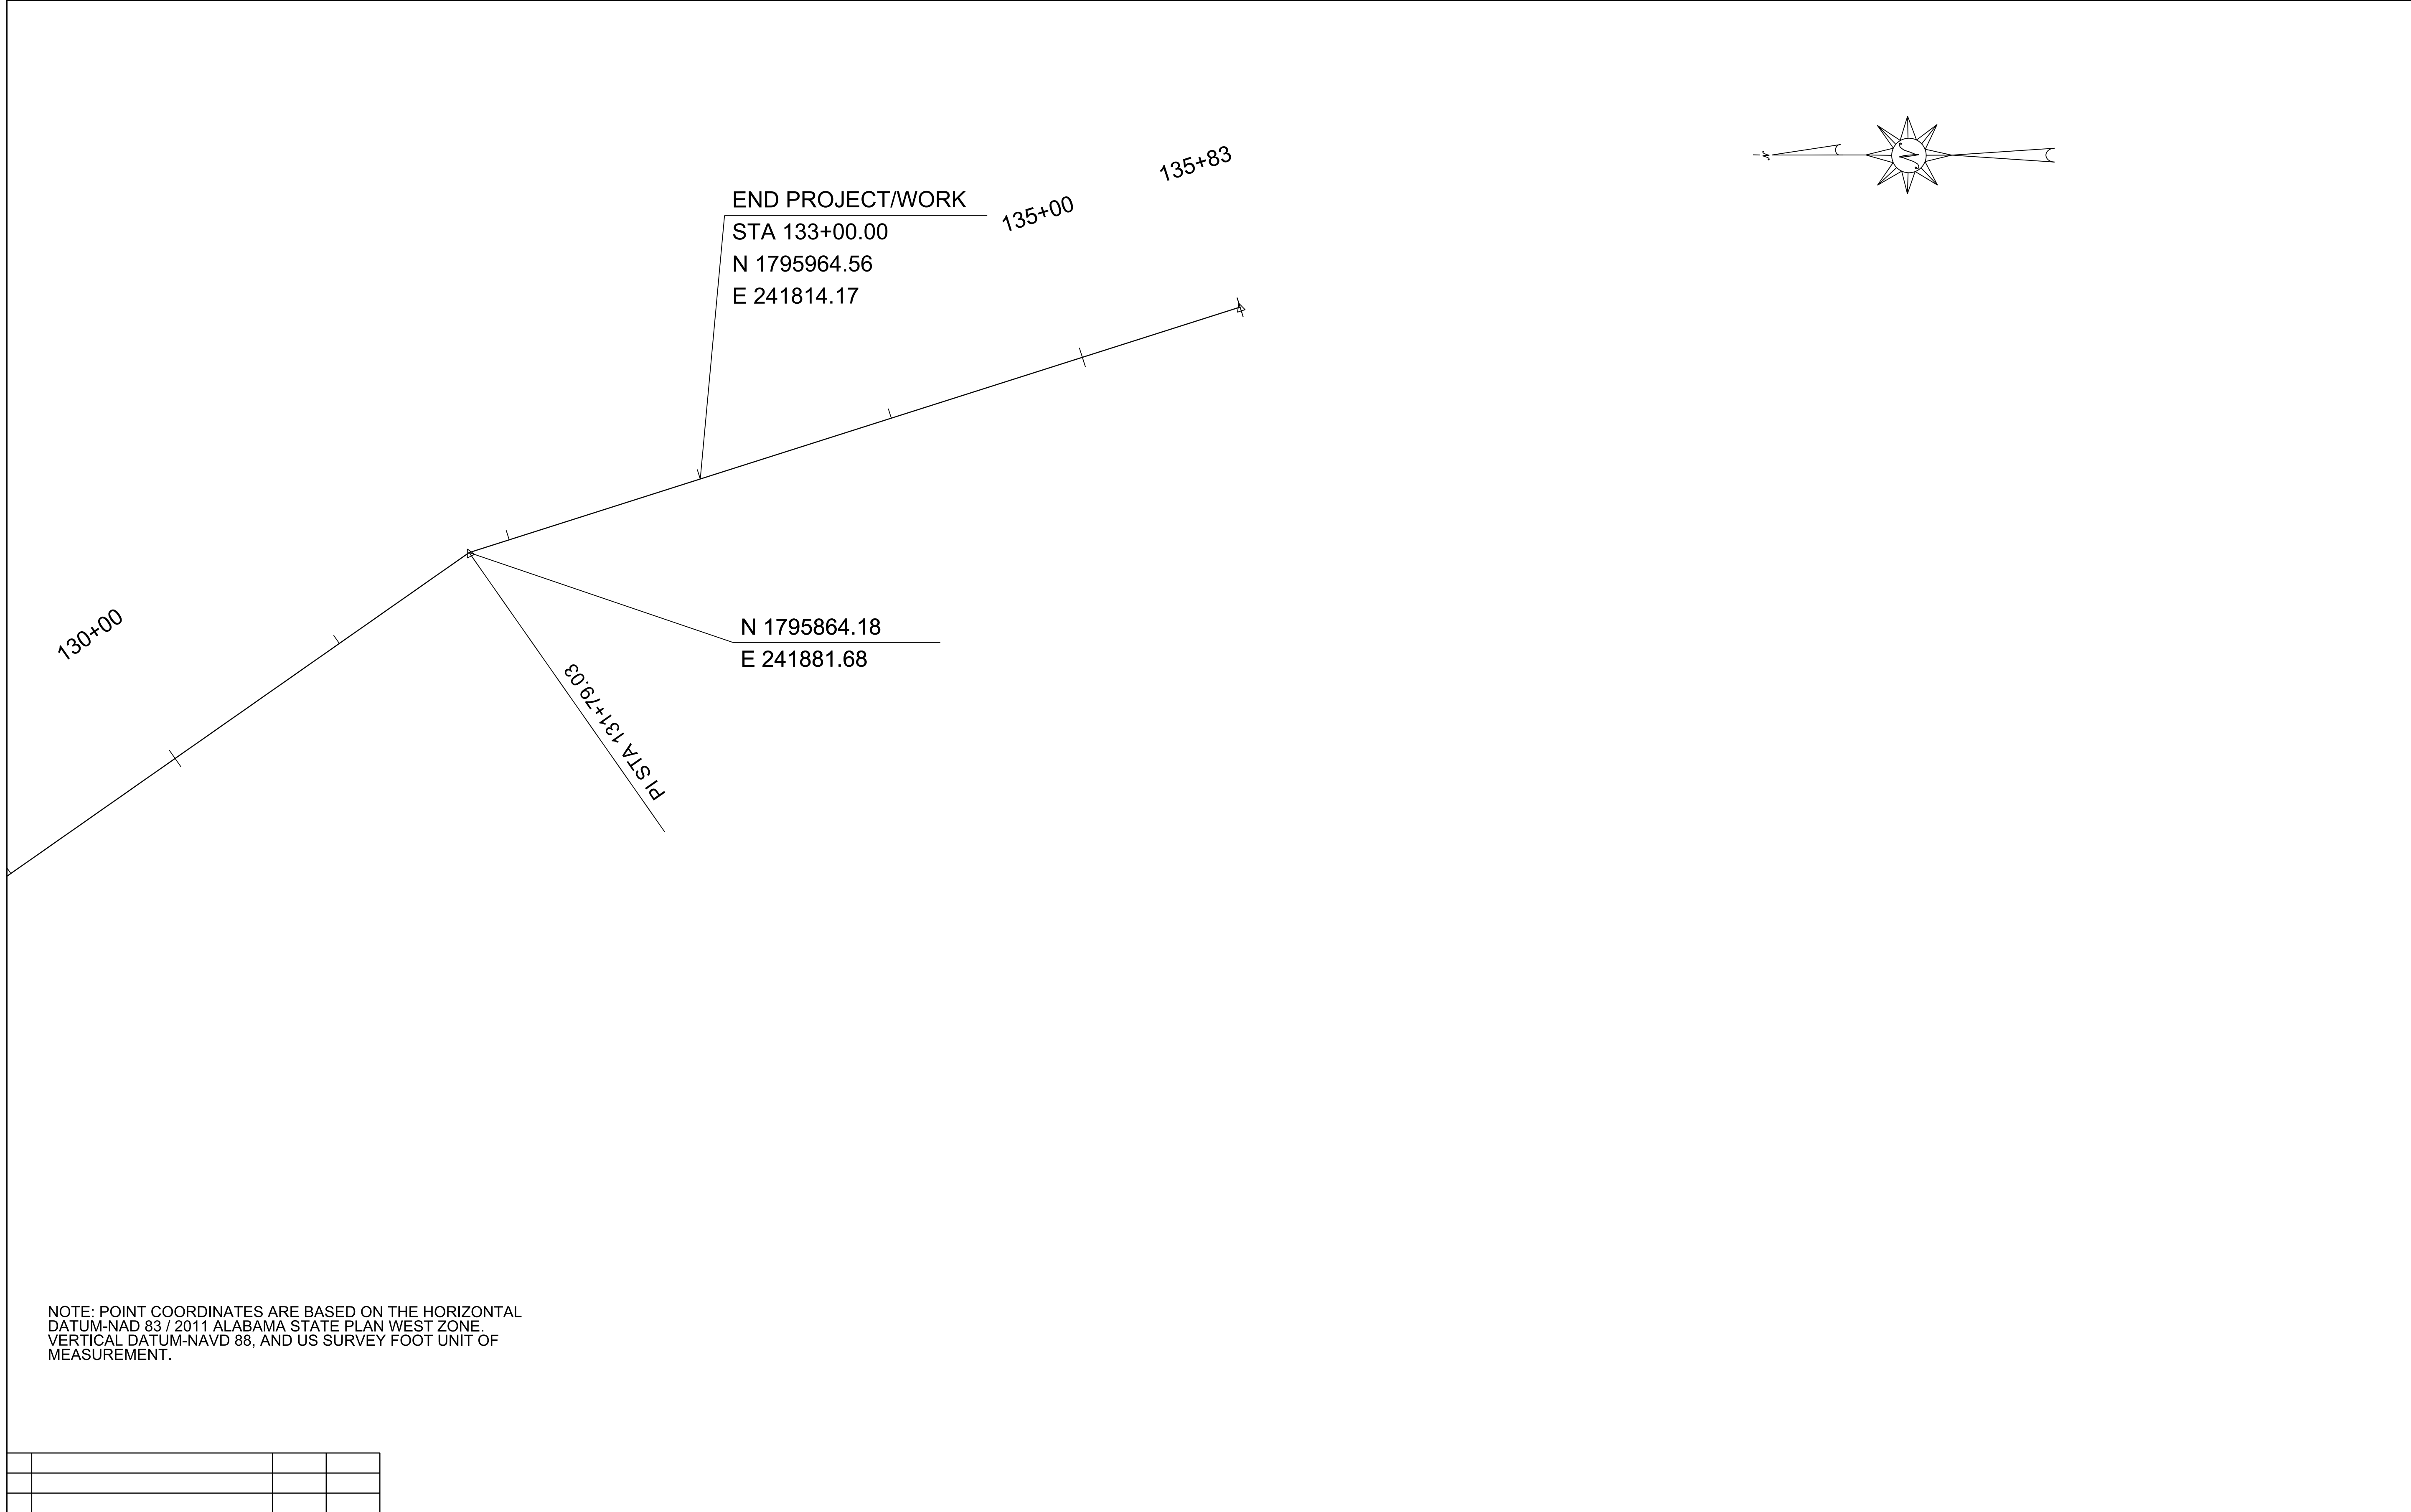

NOTE: POINT COORDINATES ARE BASED ON THE HORIZONTAL DATUM-NAD 83 / 2011 ALABAMA STATE PLAN WEST ZONE, VERTICAL DATUM-NAVD 88, AND US SURVEY FOOT UNIT OF MEASUREMENT.

0	ISSUE FOR BID	04/14/25	KTR
NO.	REVISION	DATE	INITIALS


ASPA LOGISTICS PARK
CIVIL INFRASTRUCTURE IMPROVEMENTS

PLAN SUBMITTAL



ALABAMA PORT AUTHORITY
PORT OF MOBILE

HORIZ

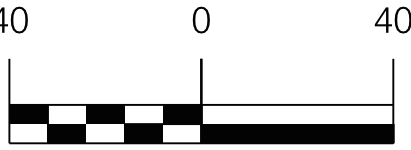

SCALE
(FEET)

SHEET TITLE
PRIMARY SURVEY CONTROL
AND GEOMETRIC
LAYOUT SHEET

ROUTE

PROJECT DETAILS

REFERENCE
PROJECT NO


11271 TASK 01

FISCAL
YEAR

2025

SHEET
NO


2

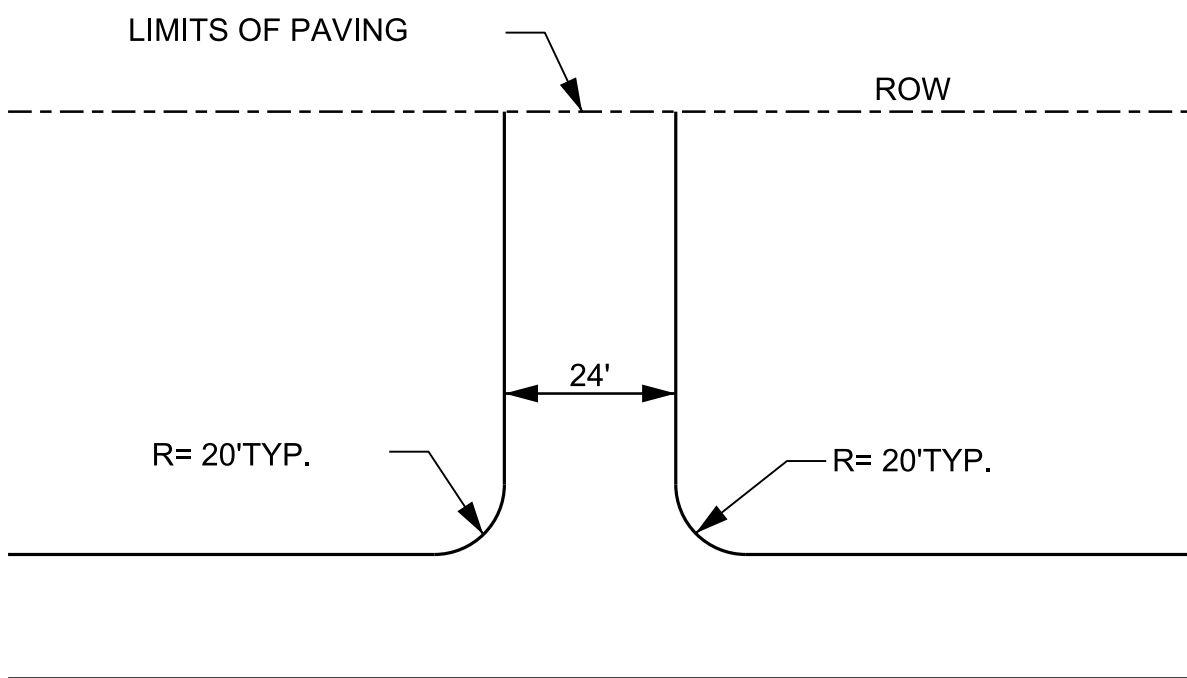

DETAIL OF TURNOUTS
NTS



1. ALL DRIVES TO SLOPE AWAY FROM THE ROADWAY FOR A LENGTH NOT LESS THAN THE SHOULDER WIDTH.
2. FOR DETAILS NOT SHOWN, SEE INDEX NO. 68004, SPECIAL DRAWING NO. TO-107.

TURNOUT TABLE		
STATION	WIDTH	LENGTH
105+32	24'	81'
109+00	24'	72'
115+00	24'	85'
122+38	24'	62'

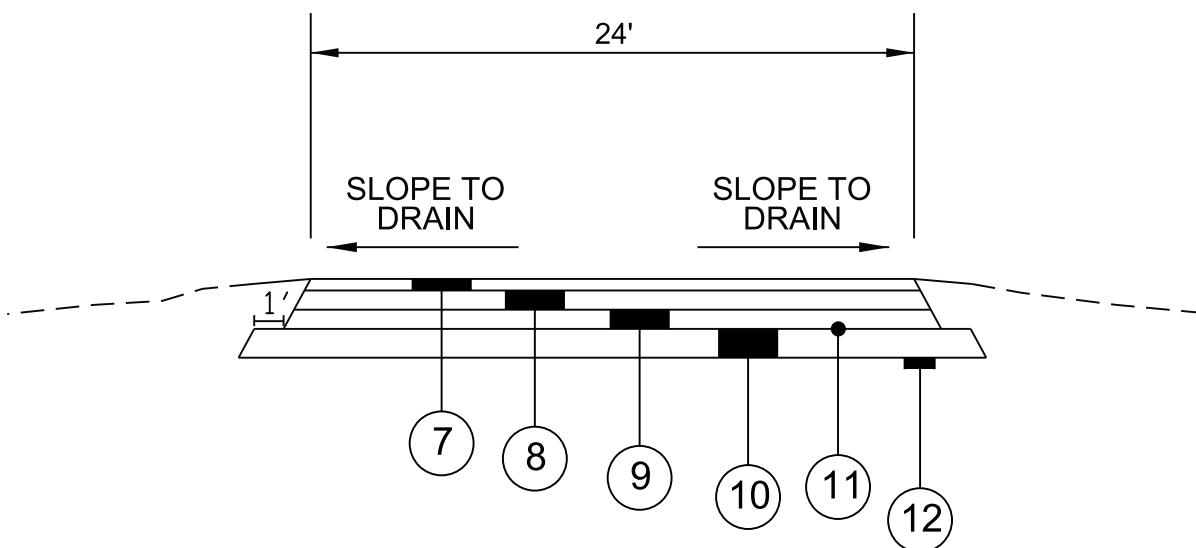

TYPICAL TURNOUT
N.T.S.

- NOTES:
1. ALL DRIVES TO SLOPE AWAY FROM THE ROADWAY.

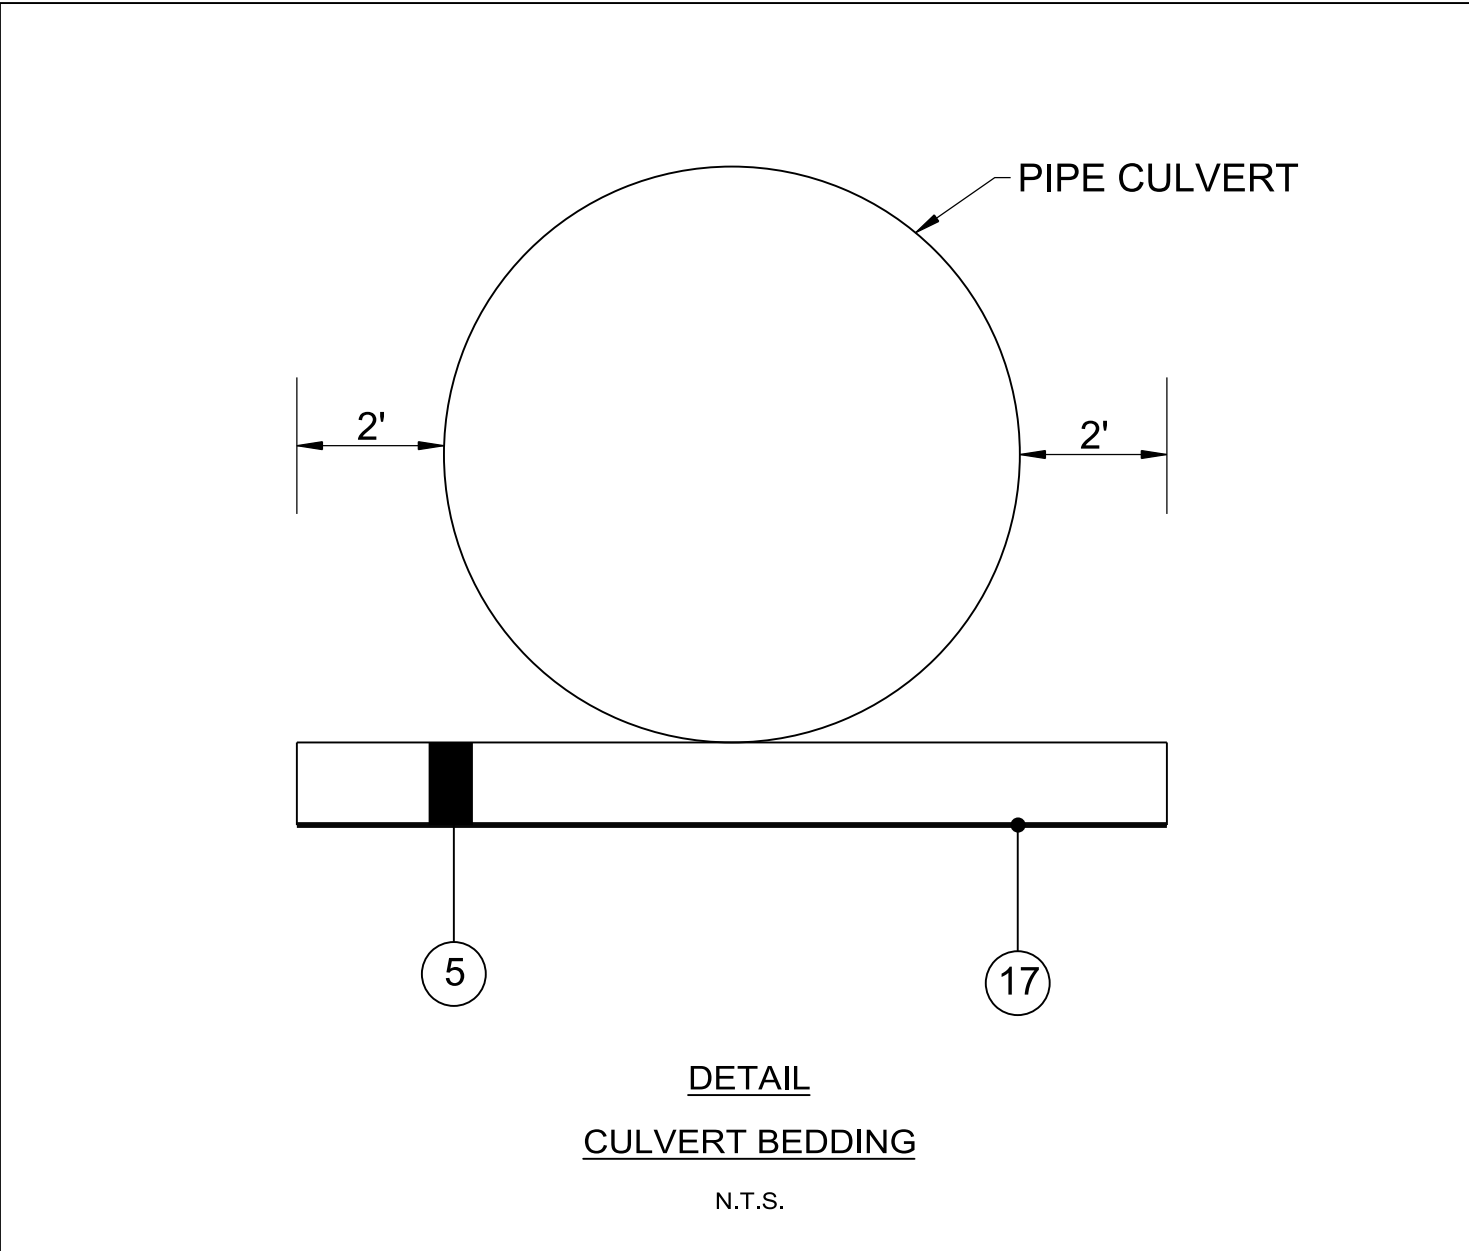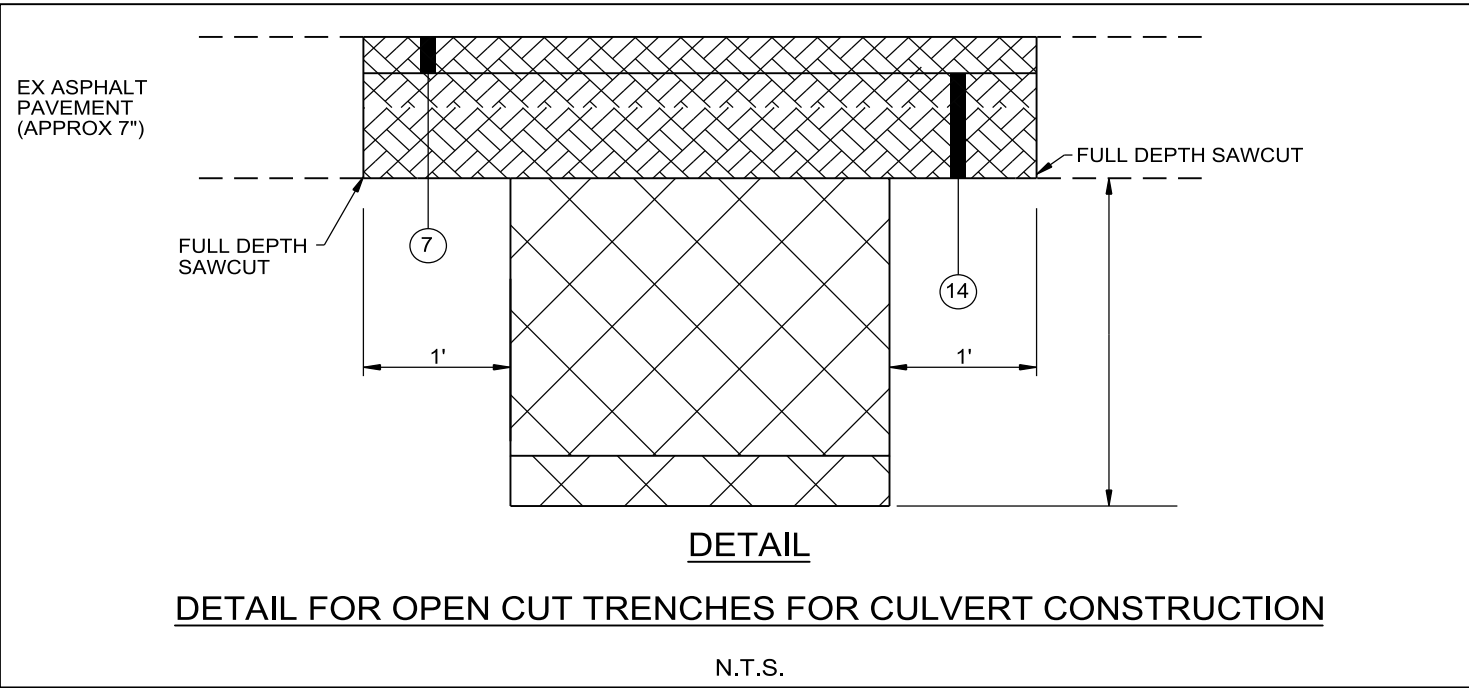

REQUIRED MATERIALS LEGEND		
LEGEND NO.	ITEM NO.	DESCRIPTION
5	214B001	FOUNDATION BACKFILL, COMMERCIAL (PLACE IN 2-6" LAYERS)
7	424A360	SUPERPAVE BITUMINOUS CONCRETE WEARING SURFACE LAYER, 1/2" MAXIMUM AGGREGATE SIZE MIX, ESAL RANGE C/D (APPROX. 220 LBS/SY)
8	424B651	SUPERPAVE BITUMINOUS CONCRETE UPPER BINDER LAYER, 1" MAXIMUM AGGREGATE SIZE MIX, ESAL RANGE C/D (APPROX. 250 LBS/SY)
9	424B681	SUPERPAVE BITUMINOUS CONCRETE LOWER BINDER LAYER, 1" MAXIMUM AGGREGATE SIZE MIX, ESAL RANGE C/D (APPROX. 250 LBS/SY)
10	301A012	CRUSHED AGGREGATE BASE COURSE, TYPE B, PLANT MIXED, 6" COMPACTED THICKNESS
11	401A000	BITUMINOUS TREATMENT A
12	230A000	ROADBED PROCESSING
14	424B285	SUPERPAVE BITUMINOUS CONCRETE UPPER BINDER LAYER, PATCHING, 1" MAXIMUM AGGREGATE SIZE MIX, ESAL RANGE E (APPROX. 1170 LBS/SY)
17	SP-1	TENSAR INTERAX FILTERGRID NX750-FG (OR EQUIVALENT)

0	ISSUE FOR BID	04/14/25	KTR
NO.	REVISION	DATE	INITIALS

ASPA LOGISTICS PARK
CIVIL INFRASTRUCTURE IMPROVEMENTS

PLAN SUBMITTAL



NOT TO SCALE


SHEET TITLE

PROJECT DETAILS

ROUTE

PROJECT DETAILS

REFERENCE PROJECT NO	FISCAL YEAR	SHEET NO
11271 TASK 01	2025	2A

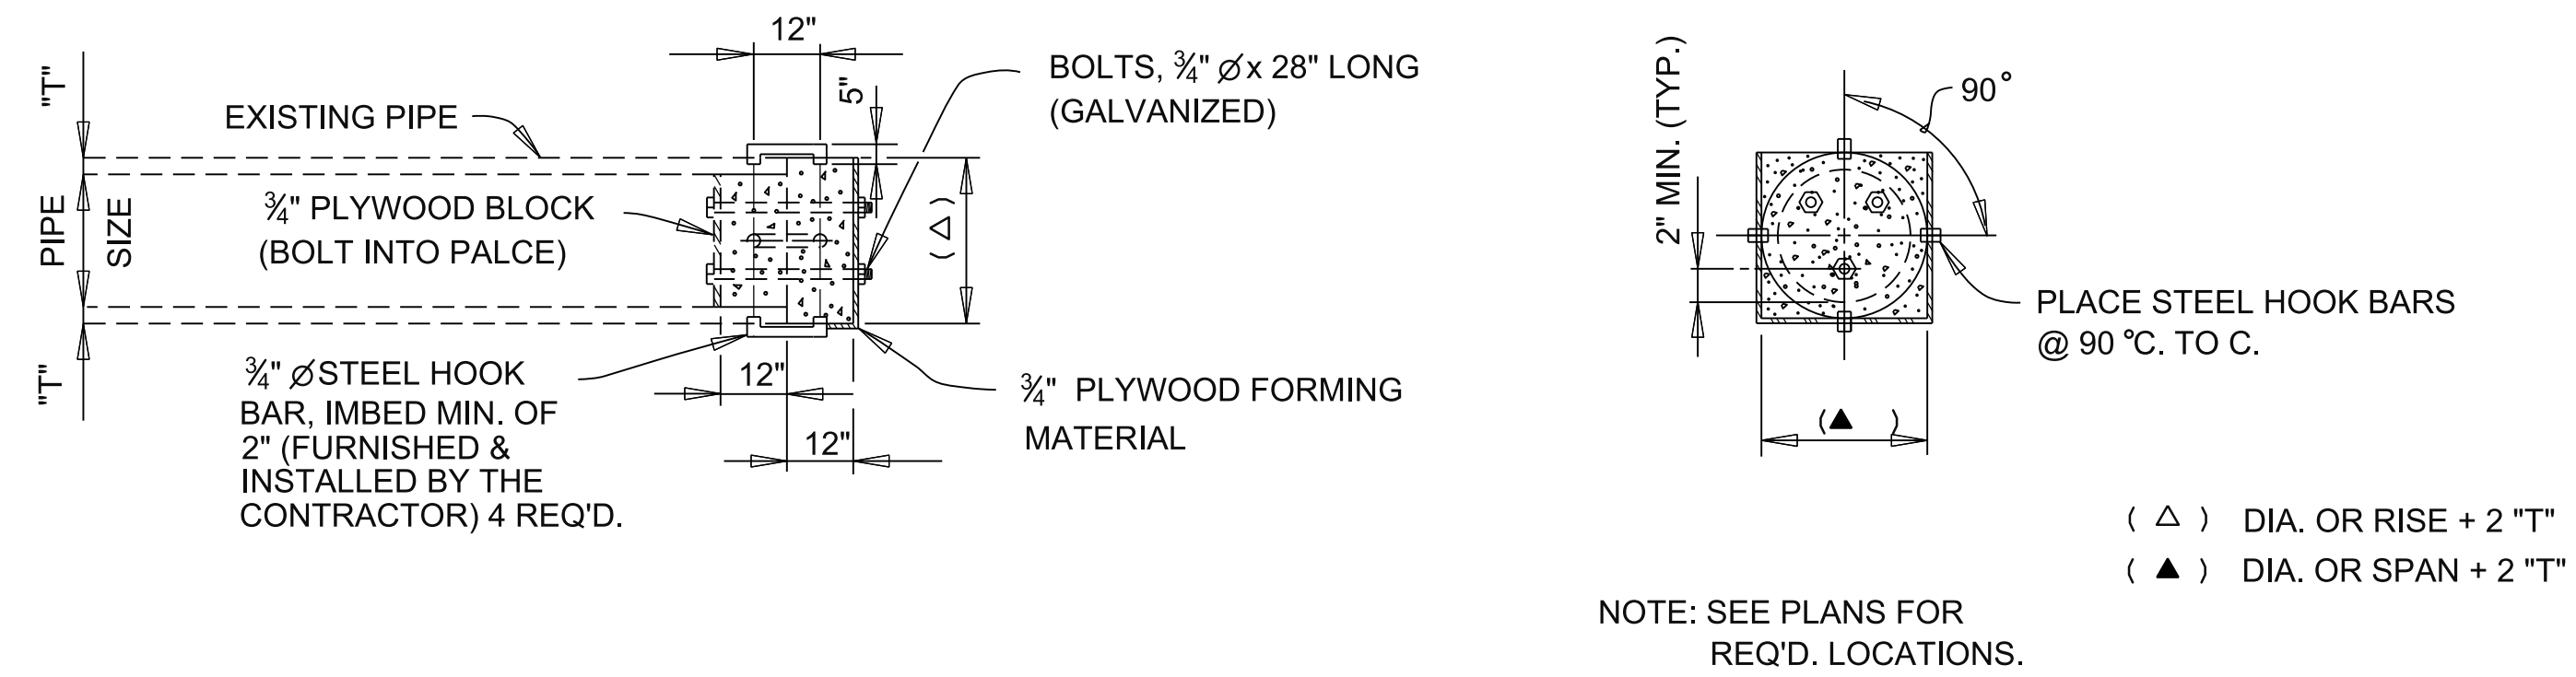

CONCRETE PIPE PLUG	
ESTIMATED QUANTITIES ITEM NO. 620-A	
PIPE SIZE	CUBIC YARDS MINOR STRUCTURE CONCRETE
ROUND	
60"	2.09

* 3/4" Ø STEEL HOOKS AND 3/4" x 28" LONG BOLTS
SHALL BE TREATED AS SUBSIDIARY OBLIGATION
OF ITEM NO. 620-A.

PERMANENT PIPE PLUG DETAIL

0	ISSUE FOR BID	04/14/25	KTR
NO.	REVISION	DATE	INITIALS

ASPA LOGISTICS PARK
CIVIL INFRASTRUCTURE IMPROVEMENTS

PLAN SUBMITTAL



ALABAMA PORT AUTHORITY
PORT OF MOBILE

NOT TO SCALE

SHEET TITLE

ROUTE

PROJECT DETAILS

PROJECT NOTES

REFERENCE PROJECT NO	FISCAL YEAR	SHEET NO
11271 TASK 01	2025	2B

GENERAL NOTES

1. EXCESS MATERIAL FROM CULVERT CONSTRUCTION SHALL BE USED FOR GRADING AT THE OUTFALL TO COVER THE CULVERT.
2. PROJECT LIMITS SHALL BE GRADED AWAY FROM THE ROAD.
3. ALL PERMANENT MULCH SHALL BE AN ALDOT APPROVED HYDRAULIC MULCH. THIS ITEM SHALL BE MEASURED AND PAID FOR UNDER PAY ITEM 656A-010
4. COST OF DEWATERING SHALL BE A SUBSIDIARY OBLIGATION TO THE CULVERT CONSTRUCTION. PLEASE REFER TO GEOTECHNICAL ENGINEERING REPORT FOR DEWATERING REQUIREMENTS. DUE TO SITE CONDITIONS THE CONTRACTOR SHOULD ANTICIPATE DEWATERING.
5. ALL SHORING PROPOSED BY THE CONTRACTOR SHALL BE REVIEWED AND APPROVED BY THE PROJECT GEOTECHNICAL ENGINEER. THE CONTRACTOR SHOULD ANTICIPATE PROVIDING SHORING AND/OR SHEETING DURING EXCAVATION ACTIVITIES. SHORING AND SHEETING SHALL BE A SUBSIDIARY OBLIGATION TO THE CULVERT CONSTRUCTION.
6. THE CONTRACTOR SHALL SELF PERFORM GPR OF ENTIRE SITE AND VISUALLY LOCATE EXISTING CULVERTS AND POTENTIAL UTILITY CONFLICTS.
7. THE CONTRACTOR SHALL EXCAVATE AND LOCATE THE FOUR EXISTING CULVERTS AND VERIFY THE LOCATION AND FLOW LINE AT THE INTERSECTION OF EACH EXISTING STRUCTURE AND THE PROPOSED CULVERT. THE FOUR CULVERTS ARE: 36" RCP, CD64, CS64, AND 72" RCP. THE 36" RCP AND CD64 SET THE FLOW LINE OF THE CULVERT.
8. THIS PROJECT IS PARTIALLY FUNDED USING A FEDERAL GRANT ADMINISTERED THROUGH THE MARITIME ADMINISTRATION (MARAD). ALL PROJECT COMPONENTS MUST COMPLY WITH APPLICABLE FEDERAL PROVISIONS AND THE BUILD AMERICA BUY AMERICA REQUIREMENTS SPECIFIED IN APPENDIX A TO THE SPECIFICATIONS.
9. ALL PIPES SET UP FOR PLUG AND FILL SHALL BE FILLED TO 100% CAPACITY.
10. OPERATIONS TO ICTF SHALL NOT BE IMPACTED DURING CONSTRUCTION OF THE PROJECT. INGRESS/EGRESS TO THE FACILITY VIA THE ENTRANCE TO THE ICTF MUST BE MAINTAINED THROUGHOUT.
11. IN ADDITION TO ALDOT STANDARD SPECIFICATIONS REGARDING INSTALLATION OF THE CIPP, CRITERIA FOR THE LINER THICKNESS SHALL USE A COOPER E80 TRAIN LOADING AS THE SURFACE REQUIREMENT.
12. THE BASE BID INCLUDES THE DRAINAGE WORK SHOWN ON SHEETS 4-7. THIS INCLUDES THE 24", 36", AND THE CULVERT RELOCATION WITH THE 84" ALONG WITH THE 72" PIPE REMOVAL. IT ALSO INCLUDES THE ICTF ENTRANCE RELOCATION. SEE LOGISTICS PARK ENTRANCE IMPROVEMENTS SECTION.

UTILITY NOTES

1. IT SHALL BE THE CONTRACTOR'S RESPONSBLITY TO CONTACT THE VARIOUS UTILITY OWNERS AND DETERMINE THE EXACT LOCATION OF ALL EXISTING UTILITIES ON THIS PROJECT WHETHER SHOWN ON THE PLANS OR NOT. THE LOCATION OF ANY REQUIRED GUARDRAIL, SIGNS, FOOTINGS OF ANY NATURE AND/OR ELECTRICAL/COMMUNICATIONS CONDUITS MAY BE ADJUSTED AS DIRECTED BY THE ENGINEER TO PREVENT ANY CONFLICTS WITH THESE UTILITIES. UTILITIES PROVIDED ARE ASSUMED LOCATIONS.
2. THERE ARE EXISTING POWER POLES THAT WILL NEED TO BE RELOCATED TO FACILITATE THE CONSTRUCTION OF THE NEW ENTRANCE. ASPA SHALL BE RESPONSIBLE FOR THEIR RELOCATION.

ADDITIVES NOTES

1. ADDITIVE 1 - PIPE PLUGGING AND CIPP THE 60" PIPES.
2. ADDITIVE 2 - DEMO THE EXISTING ABANDONED CULVERTS.
3. ADDITIVE 3 - CLEARING AND GRUBBING SITE. PORT WILL RETAIN POSSESSION OF EXISTING RIPRAP. RIPRAP WILL BE OWNER DIRECTED FOR USE.
4. ADDITIVE 4 - DEMO THE EXISTING, BUT NOT LIMITED TO, ROADS, INLETS, CURB & GUTTER, PIPES. ALL QUANTITIES ARE APPROXIMATE. THIS WILL BE A LUMP SUM ITEM.

BAY AVE
810' LONG, APPROXIMATELY 24' WIDE
1620' CURB AND GUTTER
6 INLETS
810' PIPE

PARHAM STREET
870' LONG, APPROXIMATELY 24' WIDE
1740' CURB AND GUTTER
6 INLETS
870' PIPE

UNNAMED ROAD
1025' LONG, APPROXIMATELY 24' WIDE
2050' CURB AND GUTTER
8 INLETS
1025' PIPE

NATIONAL AVENUE
610' LONG, APPROXIMATELY 24' WIDE
1220' CURB AND GUTTER
4 INLETS
610' PIPE

ENVIRONMENTAL NOTES

1. THE CONTRACTOR WILL BE THE NPDES PERMITTEE FOR THIS PROJECT AND SHALL FILE WITH ADEM FOR THE PERMIT. A COPY OF THE CONSTRUCTION BEST MANAGEMENT PRACTICES PLAN (CBMPP) IS AVAILABLE THROUGH THE ALABAMA STATE PORT AUTHORITY PRIOR TO BIDDING.
2. THERE SHALL BE NO FUEL TANKS STORED ON THE RIGHT OF WAY. IN ADDITION, FUEL TRUCKS OR VEHICLES TRANSPORTING CHEMICALS, FERTILIZERS, ETC. SHALL NOT BE LEFT UNATTENDED ON THE RIGHT OF WAY.
3. CONTRACTOR SHALL BE RESPONSIBLE FOR PLACEMENT OF BEST MANAGEMENT PRACTICE'S (BMP'S) PRIOR TO THE COMMENCEMENT OF CONSTRUCTION AS DETAILED ON THE CONSTRUCTION PLANS, BMP'S SHALL MEET OF EXCEED ALL RULES AND REGULATIONS SET FORTH BY ADEM BEST MANAGEMENT PRACTICES (BMP) MANUAL FOR ALABAMA CONSTRUCTION.
4. CONTRACTOR SHALL BE RESPONSIBLE FOR DAILY INSPECTIONS OF ALL EROSION CONTROL AREAS, ANY REPAIRS AND SEDIMENT REMOVAL NECESSARY FOR PROPER OPERATION.
5. ALL WORK PERFORMED SHALL BE DONE IN ACCORDANCE WITH ISSUED PERMITS.
6. ADDITIONAL BMP'S MAY BE REQUIRED IN ALL AREAS SUBJECT TO EROSION.
7. ALL BLOWOUTS, UNDERMINING AND DAMAGED BMP'S SHALL BE REPAIRED IMMEDIATELY AND REPORTED TO THE ALABAMA STATE PORT AUTHORITY.
8. IT SHALL BE THE CONTRACTOR'S RESPONSIBLE FOR PAYMENT OF ALL FINES RECEIVED FOR EROSION CONTROL VIOLATIONS AND PROPER CLEAN UP FOR AREAS IN VIOLATION.
9. NO SEDIMENT SHALL BE ALLOWED TO EXIT THE PROPERTY. THE CONTRACTOR IS RESPONSIBLE FOR TAKING ADEQUATE MEASURES FOR CONTROLLING EROSION.
10. ALL DISTURBED AREAS WHICH ARE NOT PAVED ARE TO BE STABILIZED WITH SEEDING, FERTILIZER AND MULCH, HYDROSEED AND/OR SOD AS INDICATED ON THE PLANS.
11. THE CONTRACTOR SHALL, AT HIS EXPENSE, MAINTAIN PLANTED AREAS IN A SATISFACTORY CONDITION UNTIL FINAL ACCEPTANCE OF THE PROJECT. THE ENGINEER, AT ANY TIME, MAY REQUIRE REPLANTING ANY AREA THAT DOES NOT APPEAR TO BE DEVELOPING SATISFACTORILY.
12. TREE CLEARING MUST BE PERFORMED ONLY BETWEEN JULY 16 - APRIL 30 TO PROTECT THE TRICOLORED BAT.

0	ISSUE FOR BID	04/14/25	KTR
NO.	REVISION	DATE	INITIALS

ASPA LOGISTICS PARK
CIVIL INFRASTRUCTURE IMPROVEMENTS

PLAN SUBMITTAL



ALABAMA PORT AUTHORITY
PORT OF MOBILE

NOT TO SCALE

SHEET TITLE

ROUTE

PROJECT NOTES

SUMMARY OF QUANTITIES

REFERENCE PROJECT NO	FISCAL YEAR	SHEET NO
11271 TASK 01	2025	3

ROADWAY QUANTITY	ADDITIVE 1 QUANTITY	ADDITIVE 2 QUANTITY	ADDITIVE 3 QUANTITY	ADDITIVE 4 QUANTITY	TOTAL QUANTITY	ITEM NO.	UNIT	DESCRIPTION
1					1	201A002	LUMP SUM	CLEARING AND GRUBBING (MAXIMUM ALLOWABLE BID \$8000 PER ACRE, APPROXIMATELY 7 ACRES)
			1		1	201A002	LUMP SUM	CLEARING AND GRUBBING (MAXIMUM ALLOWABLE BID \$8000 PER ACRE, APPROXIMATELY 56 ACRES)
1					1	206B002	LUMP SUM	REMOVAL OF OLD BOX CULVERT, STATION 102+32
		1			1	206B004	LUMP SUM	REMOVAL OF OLD BOX CULVERT, STATION 102+41
1016					1016	206C010	SQUARE YARD	REMOVING CONCRETE DRIVEWAY
1186					1186	206D000	LINEAR FOOT	REMOVING PIPE
1000			52234		53234	210A000	CUBIC YARD	UNCLASSIFIED EXCAVATION
6709					6709	214A000	CUBIC YARD	STRUCTURE EXCAVATION
2083					2083	214B001	CUBIC YARD	FOUNDATION BACKFILL, COMMERCIAL
3					3	230A000	ROADBED STATION	ROADBED PROCESSING
	1422				1422	260A000	CUBIC YARD	CEMENT MORTAR FLOWABLE BACKFILL, MIX 1
1192					1192	301A012	SQUARE YARD	CRUSHED AGGREGATE BASE COURSE, TYPE B, PLANT MIXED, 6" COMPACTED THICKNESS
1076					1076	401A000	SQUARE YARD	BITUMINOUS TREATMENT A
186					186	405A000	GALLON	TACK COAT
129					129	424A360	TON	SUPERPAVE BITUMINOUS CONCRETE WEARING SURFACE LAYER, 1/2" MAXIMUM AGGREGATE SIZE MIX, ESAL RANGE C/D
78					78	424B285	TON	SUPERPAVE BITUMINOUS CONCRETE UPPER BINDER LAYER, PATCHING, 1" MAXIMUM AGGREGATE SIZE MIX, ESAL RANGE E
133					133	424B651	TON	SUPERPAVE BITUMINOUS CONCRETE UPPER BINDER LAYER, 1" MAXIMUM AGGREGATE SIZE MIX, ESAL RANGE C/D
135					135	424B681	TON	SUPERPAVE BITUMINOUS CONCRETE LOWER BINDER LAYER, 1" MAXIMUM AGGREGATE SIZE MIX, ESAL RANGE C/D
12262					12262	430B040	TON	AGGREGATE SURFACING (CRUSHED AGGREGATE BASE, TYPE B)
188					188	530A002	LINEAR FOOT	24" ROADWAY PIPE (CLASS 3 R.C.)
9					9	530A004	LINEAR FOOT	36" ROADWAY PIPE (CLASS 3 R.C.)
2203					2203	530A035	LINEAR FOOT	84" ROADWAY PIPE (CLASS 5 R.C.)
	4890				4890	538A010	LINEAR FOOT	60" ROADWAY PIPE REHABILITATION (CURED IN-PLACE PIPE)
1					1	600A000	LUMP SUM	MOBILIZATION
1046					1046	610C001	TON	LOOSE RIPRAP, CLASS 2
1006					1006	610D003	SQUARE YARD	FILTER BLANKET, GEOTEXTILE
1					1	619A063	EACH	84" ROADWAY PIPE END TREATMENT, CLASS 2
1	9				10	620A000	CUBIC YARD	MINOR STRUCTURE CONCRETE
7					7	621A005	EACH	JUNCTION BOXES, TYPE 1
14					14	621B005	EACH	JUNCTION BOX UNITS, TYPE 1
1					1	621C109	EACH	INLETS, TYPE PD
1					1	621E004	EACH	MANHOLES, TYPE L OR M (STORM)
3583					3583	650A000	CUBIC YARD	TOPSOIL
7			56		63	652A100	ACRE	SEEDING
14					14	652C000	ACRE	MOWING
7			56		63	656A010	ACRE	MULCHING
14					14	665A000	ACRE	TEMPORARY SEEDING
42					42	665B001	TON	TEMPORARY MULCHING
1500					1500	665E000	SQUARE YARD	POLYETHYLENE
250					250	665F000	EACH	HAY BALES
250					250	665G000	EACH	SAND BAGS
3450					3450	665J002	EACH	SILT FENCE
50					50	665N000	TON	TEMPORARY COARSE AGGREGATE, ALDOT NUMBER 1
3450					3450	665O001	LINEAR FOOT	SILT FENCE REMOVAL
500					500	674A000	LINEAR FOOT	CONSTRUCTION SAFETY FENCE
1					1	680A001	LUMP SUM	GEOMETRIC CONTROLS
38					38	740B000	SQUARE FOOT	CONSTRUCTION SIGNS
50					50	740D000	EACH	CHANNELIZING DRUMS
50					50	740E000	EACH	CONES (36 INCHES HIGH)
15					15	740F002	EACH	BARRICADES, TYPE III
50					50	740M001	EACH	BALLAST FOR CONE
2					2	742A001	EACH	PORTABLE CHANGEABLE MESSAGE SIGN, TYPE 2
2741					2741	SP-03	SQUARE YARD	TENSAR INTERAX FILTER GRID NX750-FG OR EQUIVALENT
				1	1	SP-04	LUMP SUM	REMOVAL OF ROADWAY AND ITS STRUCTURES, BAY AVENUE
				1	1	SP-05	LUMP SUM	REMOVAL OF ROADWAY AND ITS STRUCTURES, PARHAM STREET
				1	1	SP-06	LUMP SUM	REMOVAL OF ROADWAY AND ITS STRUCTURES, UNNAMED ROAD
				1	1	SP-07	LUMP SUM	REMOVAL OF ROADWAY AND ITS STRUCTURES, NATIONAL AVENUE

0	ISSUE FOR BID	04/14/25	KTR
NO.	REVISION	DATE	INITIALS

ASPA LOGISTICS PARK
CIVIL INFRASTRUCTURE IMPROVEMENTS

PLAN SUBMITTAL



ALABAMA PORT AUTHORITY
PORT OF MOBILE

NOT TO SCALE

SHEET TITLE

ROUTE

SUMMARY OF QUANTITIES

SUMMARY OF QUANTITIES

REFERENCE PROJECT NO	FISCAL YEAR	SHEET NO
11271 TASK 01	2025	3A

REQUIRED REMOVAL OF OLD BOX CULVERT					
ITEM NO				206B	REMARKS
STRUCTURE NUMBER	BASELINE	STATION	SIDE	(LUMP SUM)	
2	PORT DRAINAGE	102+32	CL	1	
TOTAL				1	CS64

REQUIRED REMOVING PIPE (206D-000)					
BASELINE	STATION	OFFSET	SIZE / TYPE	LENGTH (LIN FT)	
PORT DRAINAGE	108+40	0'	CL	72" RCP	1086
PORT DRAINAGE	114+85	0'	CL	18" RCP	50
PORT DRAINAGE	122+28	0'	CL	30" RCP	50
TOTAL					1186

REQUIRED REMOVING CONCRETE DRIVEWAY (206C-010)			
BASELINE	STATION	SIDE	AREA (SQ YD)
PORT DRAINAGE	105+32	LT	266
PORT DRAINAGE	109+00	LT	244
PORT DRAINAGE	115+00	LT	273
PORT DRAINAGE	122+38	LT	233
TOTAL			1016

REQUIRED DRAINAGE SUMMARY																								
ENTRY NO	LOCATION				STRUCTURE NO		DRAINAGE SHEET NO		CLASS 3 RC ROADWAY PIPE		CLASS 5 RC ROADWAY	JUNCTION BOXES	JUNCTION BOX UNITS	MANHOLE	INLETS	ROADWAY PIPE END TREATMENT CLASS 2	PEC	MINOR STRUCTURE CONCRETE	FOUNDATION BACKFILL, COMMERCIAL	STRUCTURE EXCAVATION	LOOSE RIPRAP, CLASS 2	FILTER BLANKET, GEOTEXTILE	MAX FILL HEIGHT	ENTRY NO
	STATION	STATION	ROADWAY	SIDE	FROM	TO	PLAN	SECTION	24"	36"	84"	1	1	L OR M (STORM)	PD	84"								
									530A-002	530A-004	530A-035	621A-005	621B-005	621E-004	621C-109	619A-063								
									LIN FT	LIN FT	LIN FT	EACH	EACH	EACH	EACH	EACH								
1		102+30	PORT DRAINAGE	LT		7	4	21										0.73						1
2	101+84	99+87	PORT DRAINAGE	LT	1	2	4	21	188								1		53	176			5	2
3	99+87	99+77	PORT DRAINAGE	LT	2	3	4	21		9				1			1		4	27			11	3
4	102+30	100+32	PORT DRAINAGE	RT	4	6	4	21							1								2	4
5	108+91	112+00	PORT DRAINAGE	LT	8	9	4	22			304	1	2						153	1020			2	5
6	112+00	114+89	PORT DRAINAGE	LT	9	10	5	22			281	1	2						142	943			2	6
7	114+89	118+50	PORT DRAINAGE	LT	10	11	5	23			364	1	2						183	1220			2	7
8	118+50	122+17	PORT DRAINAGE	LT	11	12	5	23			364	1	2						183	1220			2	8
9	122+17	124+77	PORT DRAINAGE	LT	12	13	6	24			257	1	2						130	863			2	9
10	124+77	125+68	PORT DRAINAGE	LT	13	14	6	24			89	1	2						46	303			2	10
11	125+68	128+50	PORT DRAINAGE	LT	14	15	6	25			279	1	2						141	937			2	11
12	128+50	131+16	PORT DRAINAGE	LT	15	16	6	25			265					1			134		1046	826		12
TOTAL									188	9	2203	7	14	1	1	1	2	1	1169	6709	1046	826		

610D-003 FILTER BLANKET, GEOTEXTILE	
SHEET 3B TOTAL	180 SQ YD
THIS SHEET TOTAL	826 SQ YD
TOTAL	1006 SQ YD

REQUIRED FILTER GRID AND FOUNDATION BACKFILL						
BASELINE	PIPE SIZE (IN)	WIDTH (LIN FT)	LENGTH (LIN FT)	DEPTH (LIN FT)	FOUNDATION BACKFILL, COMMERCIAL (CU YD) (214B-001)	TENSAR INTERAX FILTER GRID NX750-FG OR EQUIVALENT (SQ YD) (SP-03)
PORT DRAINAGE	84	11	2243	1	914	2741
TOTAL					914	2741

0	ISSUE FOR BID	04/14/25	KTR
NO.	REVISION	DATE	INITIALS

ASPA LOGISTICS PARK
CIVIL INFRASTRUCTURE IMPROVEMENTS

PLAN SUBMITTAL



ALABAMA PORT AUTHORITY
PORT OF MOBILE

NOT TO SCALE

SHEET TITLE

SUMMARY OF QUANTITIES

ROUTE

SUMMARY OF QUANTITIES

REFERENCE
PROJECT NO

11271 TASK 01

FISCAL
YEAR

2025

SHEET
NO

3B

SEEDING QUANTITIES SUMMARY			
ITEM	DESCRIPTION	UNIT	QUANTITY
652A-100	SEEDING	AC	7
656A-010	MULCHING	AC	7
652C-000	MOWING	AC	14

REQUIRED EROSION CONTROL SUMMARY			
ITEM NUMBER	DESCRIPTION	UNIT	QUANTITY
610D-003	FILTER BLANKET, GEOTEXTILE	SQ YD	☒ 180
665A-000	TEMPORARY SEEDING	AC	14
665B-001	TEMPORARY MULCHING	TON	42
665E-000	POLYETHYLENE	SQ YD	1500
665F-000	HAY BALES	EACH	250
665G-000	SAND BAGS	EACH	250
665J-002	SILT FENCE	LIN FT	3450
665N-000	TEMPORARY COARSE AGGREGATE, ALDOT NUMBER 1	TON	50
665O-001	SILT FENCE REMOVAL	LIN FT	3450

☒ SEE SHEET 3A FOR TOTAL

ADDITIVE 1

REQUIRED MINOR STRUCTURE CONCRETE (620A-000)			
BASELINE	PIPE PLUG	MINOR STRUCTURE CONCRETE (CU YD)	REMARKS
PORT DRAINAGE	1	2.1	60" PIPE PLUG
PORT DRAINAGE	1	2.1	60" PIPE PLUG
PORT DRAINAGE	2	2.1	60" PIPE PLUG
PORT DRAINAGE	2	2.1	60" PIPE PLUG
TOTAL		9	

60" ROADWAY PIPE REHABILITATION (CURED IN-PLACE PIPE) (538A-010)			
BASELINE	PIPE #	LENGTH (LIN FT)	REMARKS
PORT DRAINAGE	1	978	EXISTING HDPE
PORT DRAINAGE	2	978	EXISTING HDPE
PORT DRAINAGE	3	978	EXISTING HDPE
PORT DRAINAGE	4	978	EXISTING HDPE
PORT DRAINAGE	5	978	EXISTING HDPE
TOTAL		4890	

REQUIRED CEMENT MORTAR FLOWABLE BACKFILL (260A-000)					
BASELINE	PIPE PLUG	PIPE SIZE (IN)	LENGTH (LIN FT)	BACKFILL (CU YD)	REMARKS
PORT DRAINAGE	1	60	978	711	EXISTING HDPE
PORT DRAINAGE	2	60	978	711	EXISTING HDPE
TOTAL				1422	

0	ISSUE FOR BID	04/14/25	KTR
NO.	REVISION	DATE	INITIALS

ASPA LOGISTICS PARK
CIVIL INFRASTRUCTURE IMPROVEMENTS

PLAN SUBMITTAL



ALABAMA PORT AUTHORITY
PORT OF MOBILE

NOT TO SCALE

SHEET TITLE

ROUTE

SUMMARY OF QUANTITIES

SUMMARY OF QUANTITIES

REFERENCE PROJECT NO	FISCAL YEAR	SHEET NO
11271 TASK 01	2025	3C

ADDITIVE 2

REQUIRED REMOVAL OF OLD BOX CULVERT					
ITEM NO				206B	REMARKS
STRUCTURE NUMBER	BASELINE	STATION	SIDE	(LUMP SUM)	
4	PORT DRAINAGE	102+41	LT	1	CS64
TOTAL				1	

ADDITIVE 3

SEEDING QUANTITIES SUMMARY			
ITEM	DESCRIPTION	UNIT	QUANTITY
201A-002	CLEARING AND GRUBBING (APPROXIMATELY 56 ACRES)	LS	1
652A-100	SEEDING	AC	56
656A-010	MULCHING	AC	56

REQUIRED UNCLASSIFIED EXCAVATION (210A-000)					
BASELINE	STATION	SIDE	LOCATION	AREA (CU YD)	REMARKS
PORT DRAINAGE	106+00	RT	1	15095	DEBRIS PILE
PORT DRAINAGE	107+50	RT	2	11939	DEBRIS PILE
PORT DRAINAGE	109+50	RT	3	12889	DEBRIS PILE
PORT DRAINAGE	113+50	RT	4	12311	DEBRIS PILE
TOTAL				52234	

ADDITIVE 4

REQUIRED REMOVAL OF ROADWAY AND ITS STRUCTURES (SP-) (LUMP SUM)			
STRUCTURE NUMBER	BASELINE	STATION	DESCRIPTION
01	PORT DRAINAGE	105+45	BAY AVENUE
02	PORT DRAINAGE	109+17	PARHAM STREET
03	PORT DRAINAGE	115+33	UNNAMED ROAD
04	PORT DRAINAGE	122+43	NATIONAL AVENUE

REQUIRED REMOVING CONCRETE DRIVEWAY (206C-010)				
BASELINE	STATION	SIDE	AREA (SQ YD)	REMARKS
BAY AVENUE	105+45	LT	2160	INFORMATIONAL PURPOSES ONLY
PARHAM STREET	109+17	LT	2320	INFORMATIONAL PURPOSES ONLY
UNNAMED ROAD	115+33	LT	2733	INFORMATIONAL PURPOSES ONLY
NATIONAL AVENUE	122+43	LT	1627	INFORMATIONAL PURPOSES ONLY
TOTAL			8840	

REQUIRED REMOVING CURB & GUTTER (206D-003)				
BASELINE	STATION	SIDE	LENGTH (LIN FT)	REMARKS
BAY AVENUE	105+45	LT	1620	INFORMATIONAL PURPOSES ONLY
PARHAM STREET	109+17	LT	1740	INFORMATIONAL PURPOSES ONLY
UNNAMED ROAD	115+33	LT	2050	INFORMATIONAL PURPOSES ONLY
NATIONAL AVENUE	122+43	LT	1220	INFORMATIONAL PURPOSES ONLY
TOTAL			6630	

REQUIRED REMOVAL OF INLETS				
ITEM NO			206E-001	REMARKS
BASELINE	STATION		REMOVING INLETS (EACH)	
BAY AVENUE	105+45	LT	6	INFORMATIONAL PURPOSES ONLY
PARHAM STREET	109+17	LT	6	INFORMATIONAL PURPOSES ONLY
UNNAMED ROAD	115+33	LT	8	INFORMATIONAL PURPOSES ONLY
NATIONAL AVENUE	122+43	LT	4	INFORMATIONAL PURPOSES ONLY
TOTAL			24	

REQUIRED REMOVING PIPE (206D-000)					
BASELINE	STATION			LENGTH (LIN FT)	REMARKS
BAY AVENUE	105+45	LT	18" RCP	810	INFORMATIONAL PURPOSES ONLY
PARHAM STREET	109+17	LT	18" RCP	870	INFORMATIONAL PURPOSES ONLY
UNNAMED ROAD	115+33	LT	18" RCP	1025	INFORMATIONAL PURPOSES ONLY
NATIONAL AVENUE	122+43	LT	18" RCP	610	INFORMATIONAL PURPOSES ONLY
TOTAL				3315	

0	ISSUE FOR BID	04/14/25	KTR
NO.	REVISION	DATE	INITIALS

ASPA LOGISTICS PARK
CIVIL INFRASTRUCTURE IMPROVEMENTS

PLAN SUBMITTAL



ALABAMA PORT AUTHORITY
PORT OF MOBILE

NOT TO SCALE


SHEET TITLE

SUMMARY OF QUANTITIES

ROUTE

PLAN SHEET

REFERENCE PROJECT NO	FISCAL YEAR	SHEET NO
11271 TASK 01	2025	4

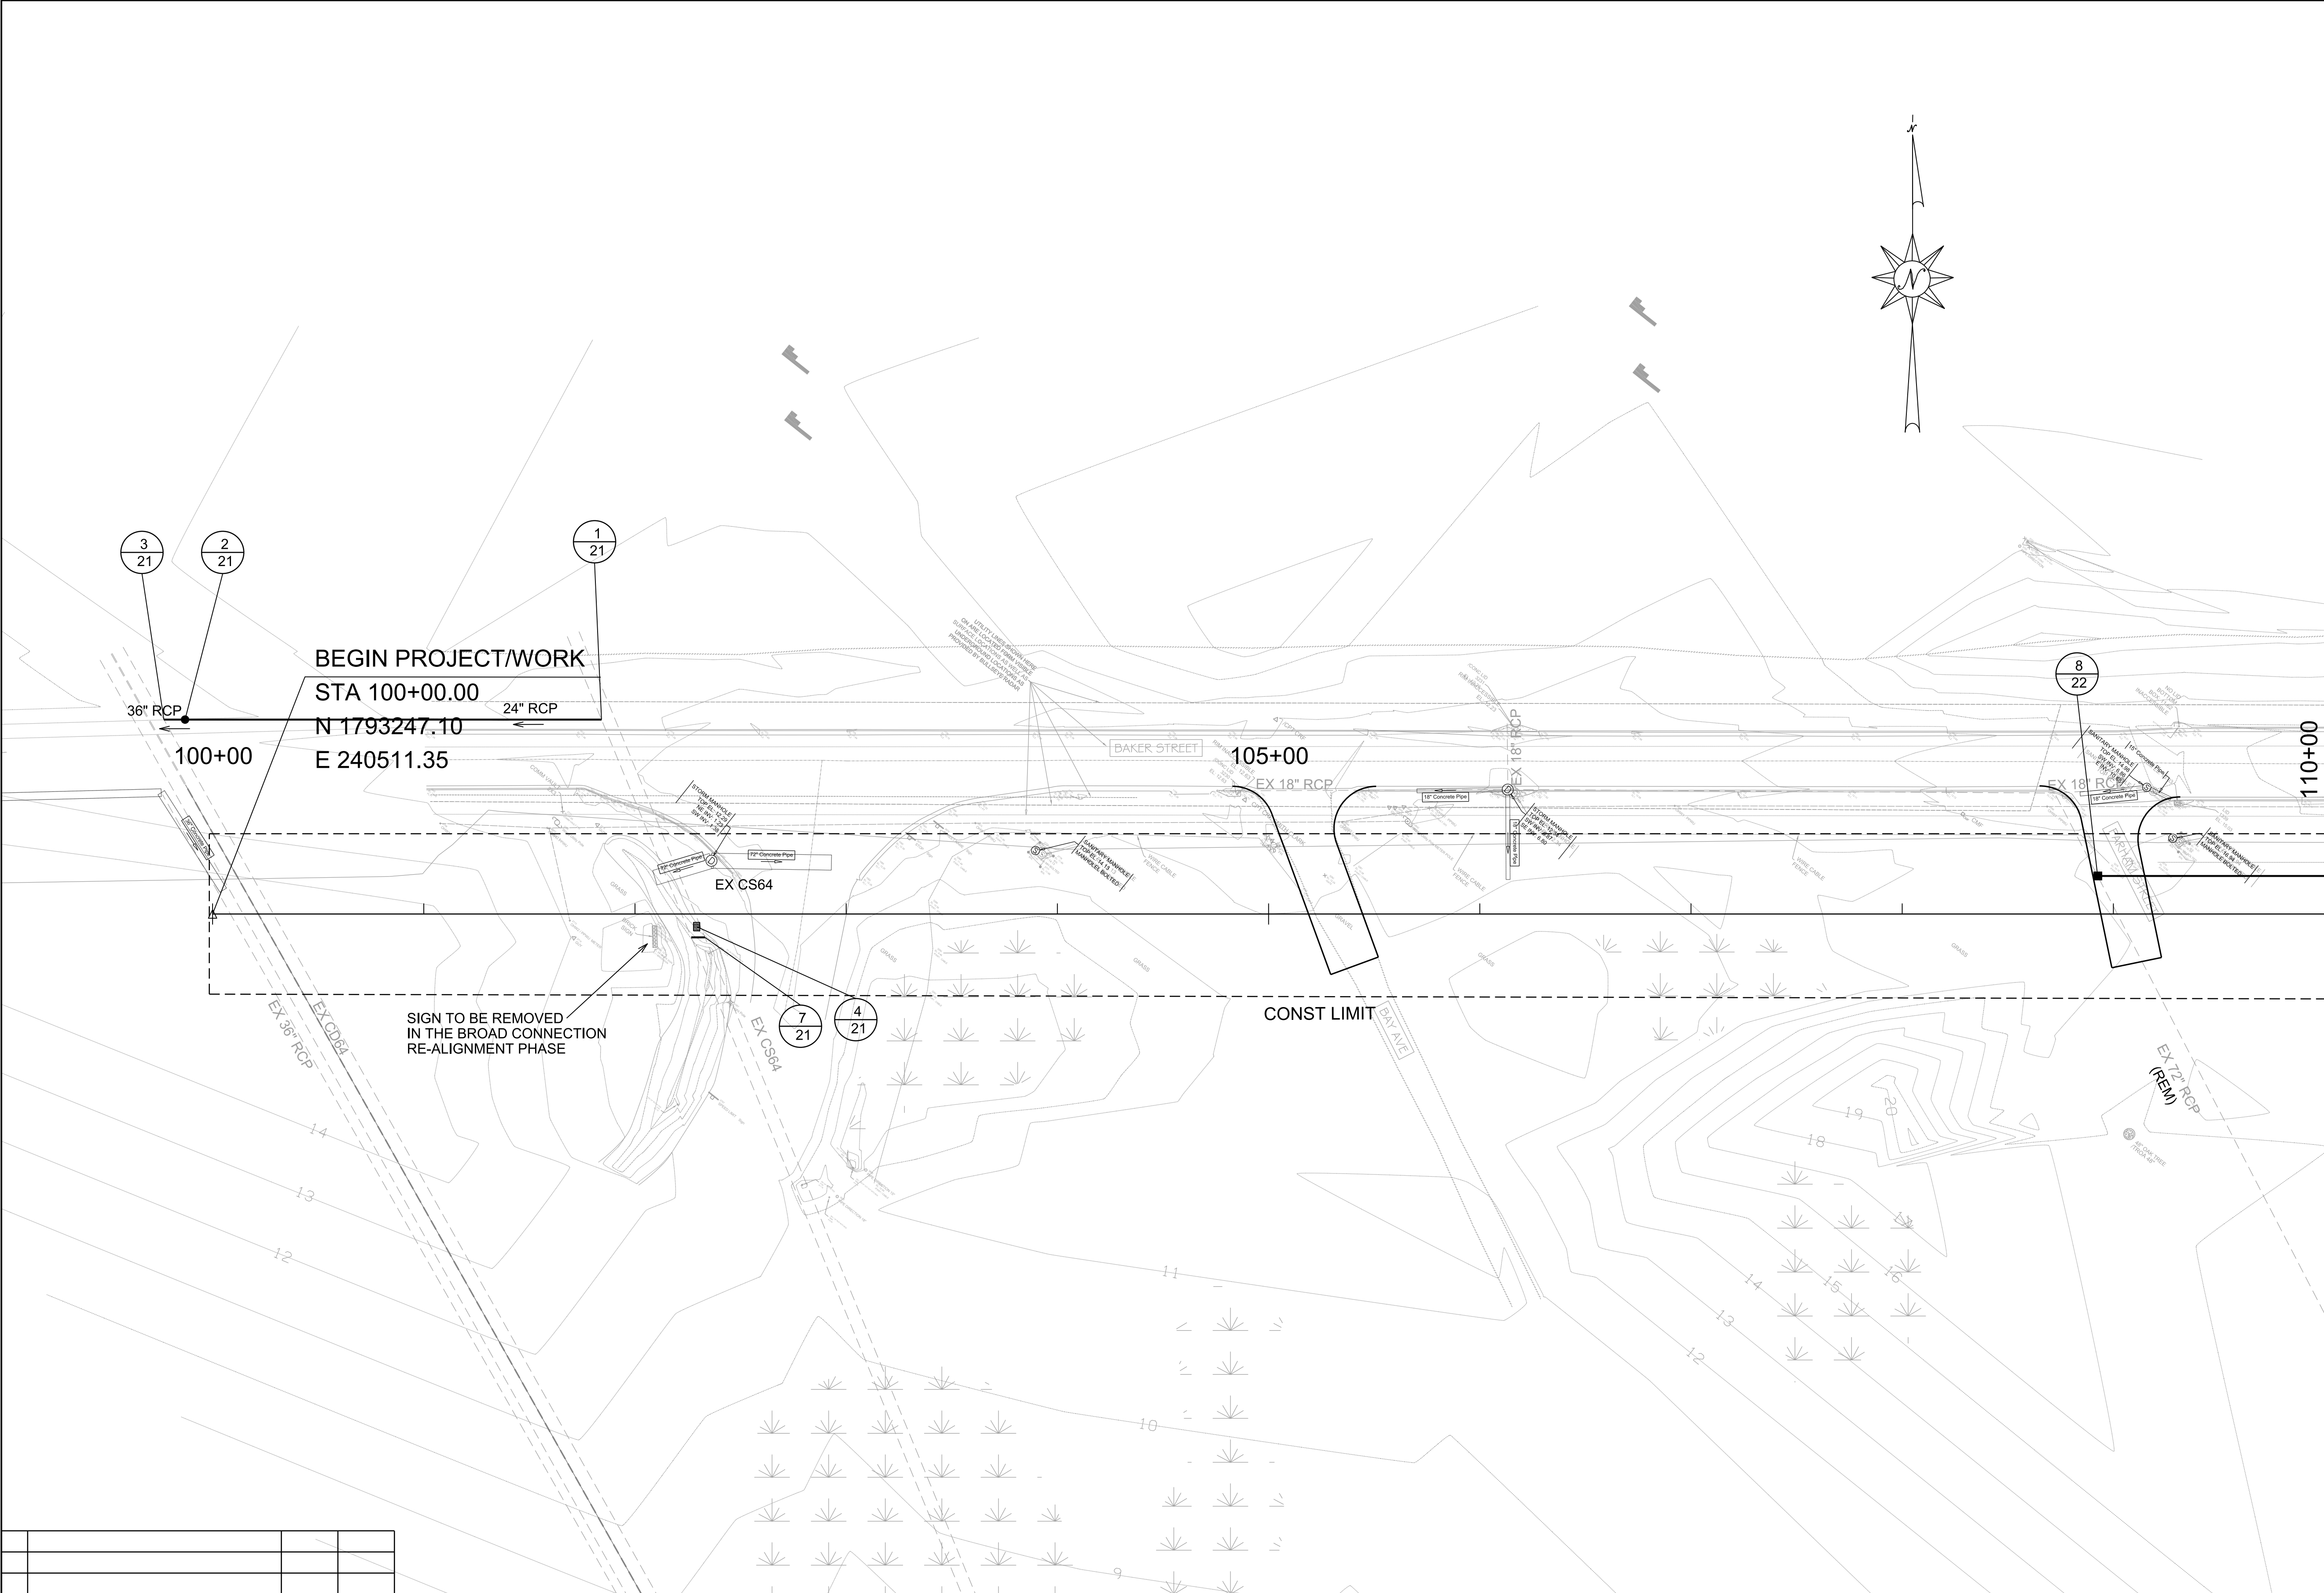

0	ISSUE FOR BID	04/14/25	KTR
NO.	REVISION	DATE	INITIALS


ASPA LOGISTICS PARK
CIVIL INFRASTRUCTURE IMPROVEMENTS

PLAN SUBMITTAL



ALABAMA PORT AUTHORITY
PORT OF MOBILE

HORIZ

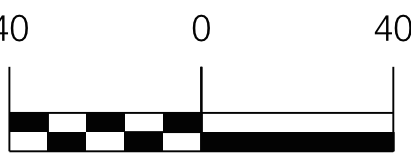

SCALE
(FEET)


SHEET TITLE

PLAN SHEET

ROUTE

PLAN SHEET


REFERENCE PROJECT NO	FISCAL YEAR	SHEET NO
11271 TASK 01	2025	5

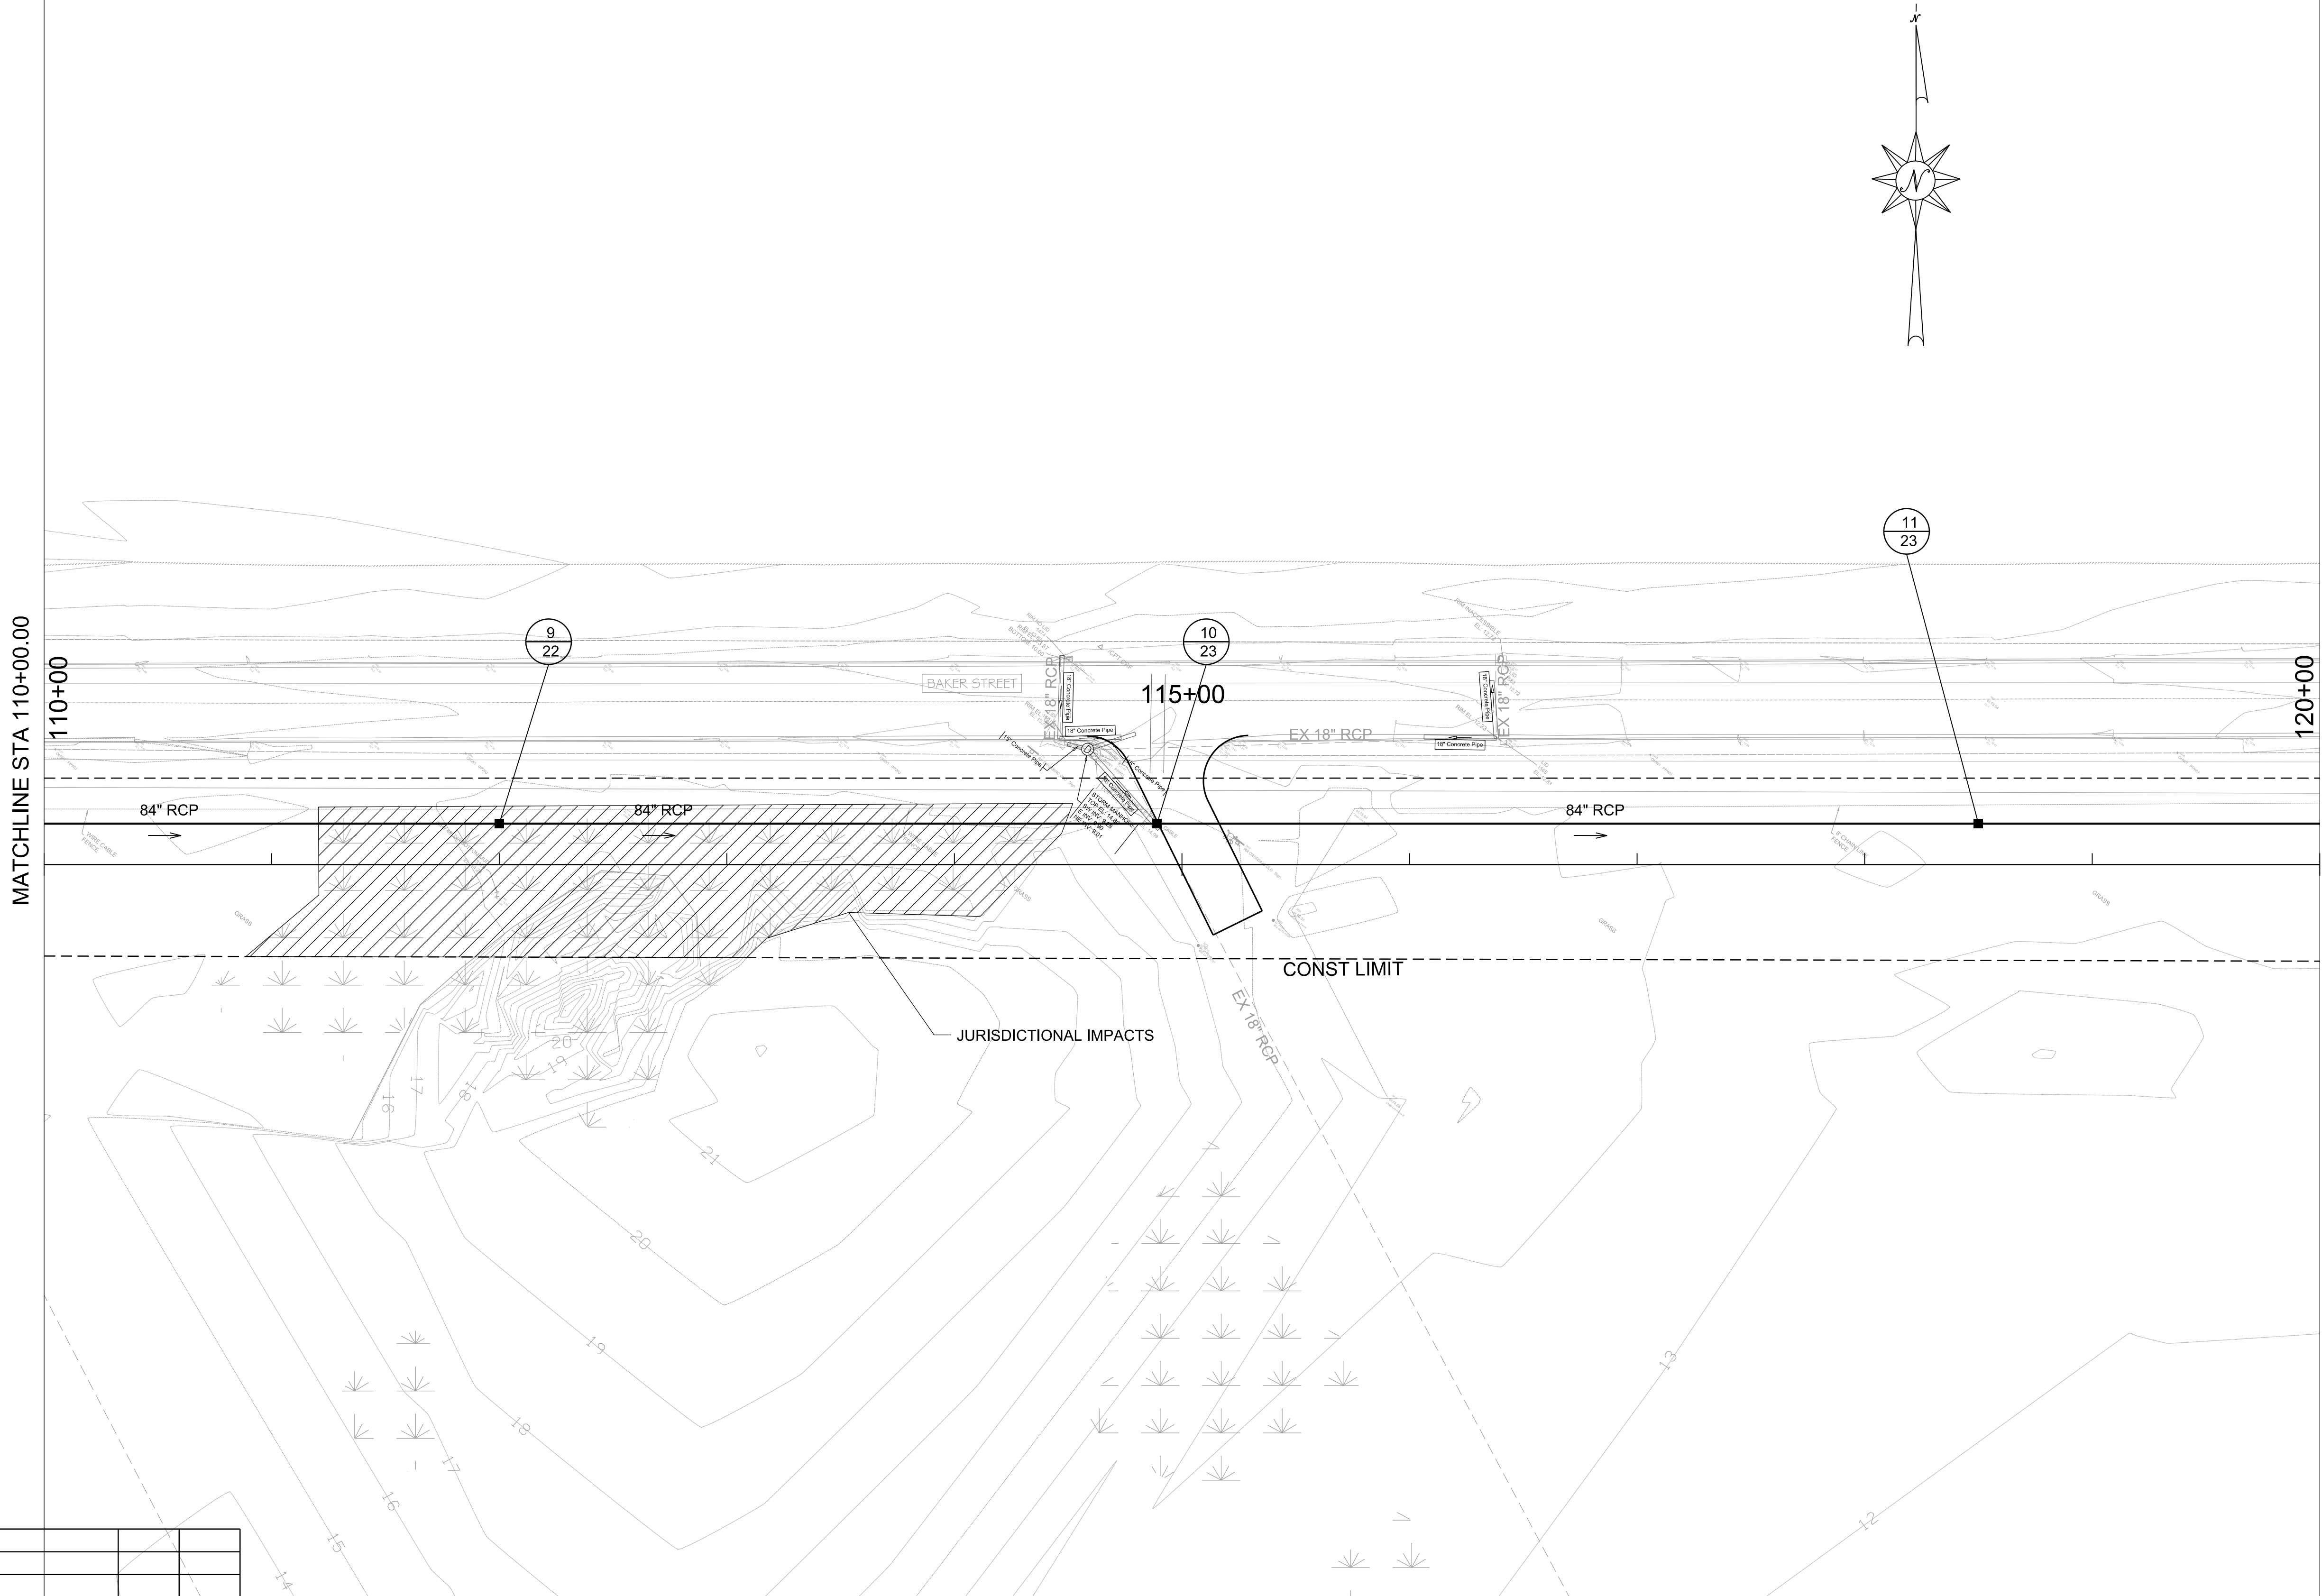

0	ISSUE FOR BID	04/14/25	KTR	
NO.	REVISION	DATE	INITIALS	

ASPA LOGISTICS PARK
CIVIL INFRASTRUCTURE IMPROVEMENTS

PLAN SUBMITTAL

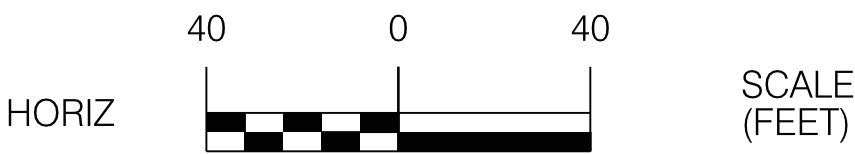



SHEET TITLE

ROUTE

PLAN SHEET

PLAN SHEET


REFERENCE PROJECT NO	FISCAL YEAR	SHEET NO
11271 TASK 01	2025	6

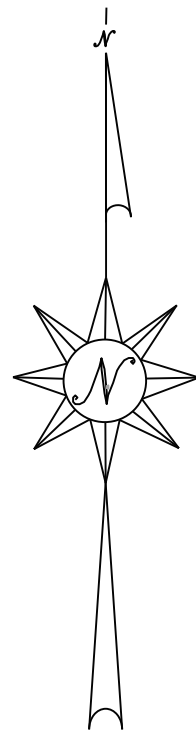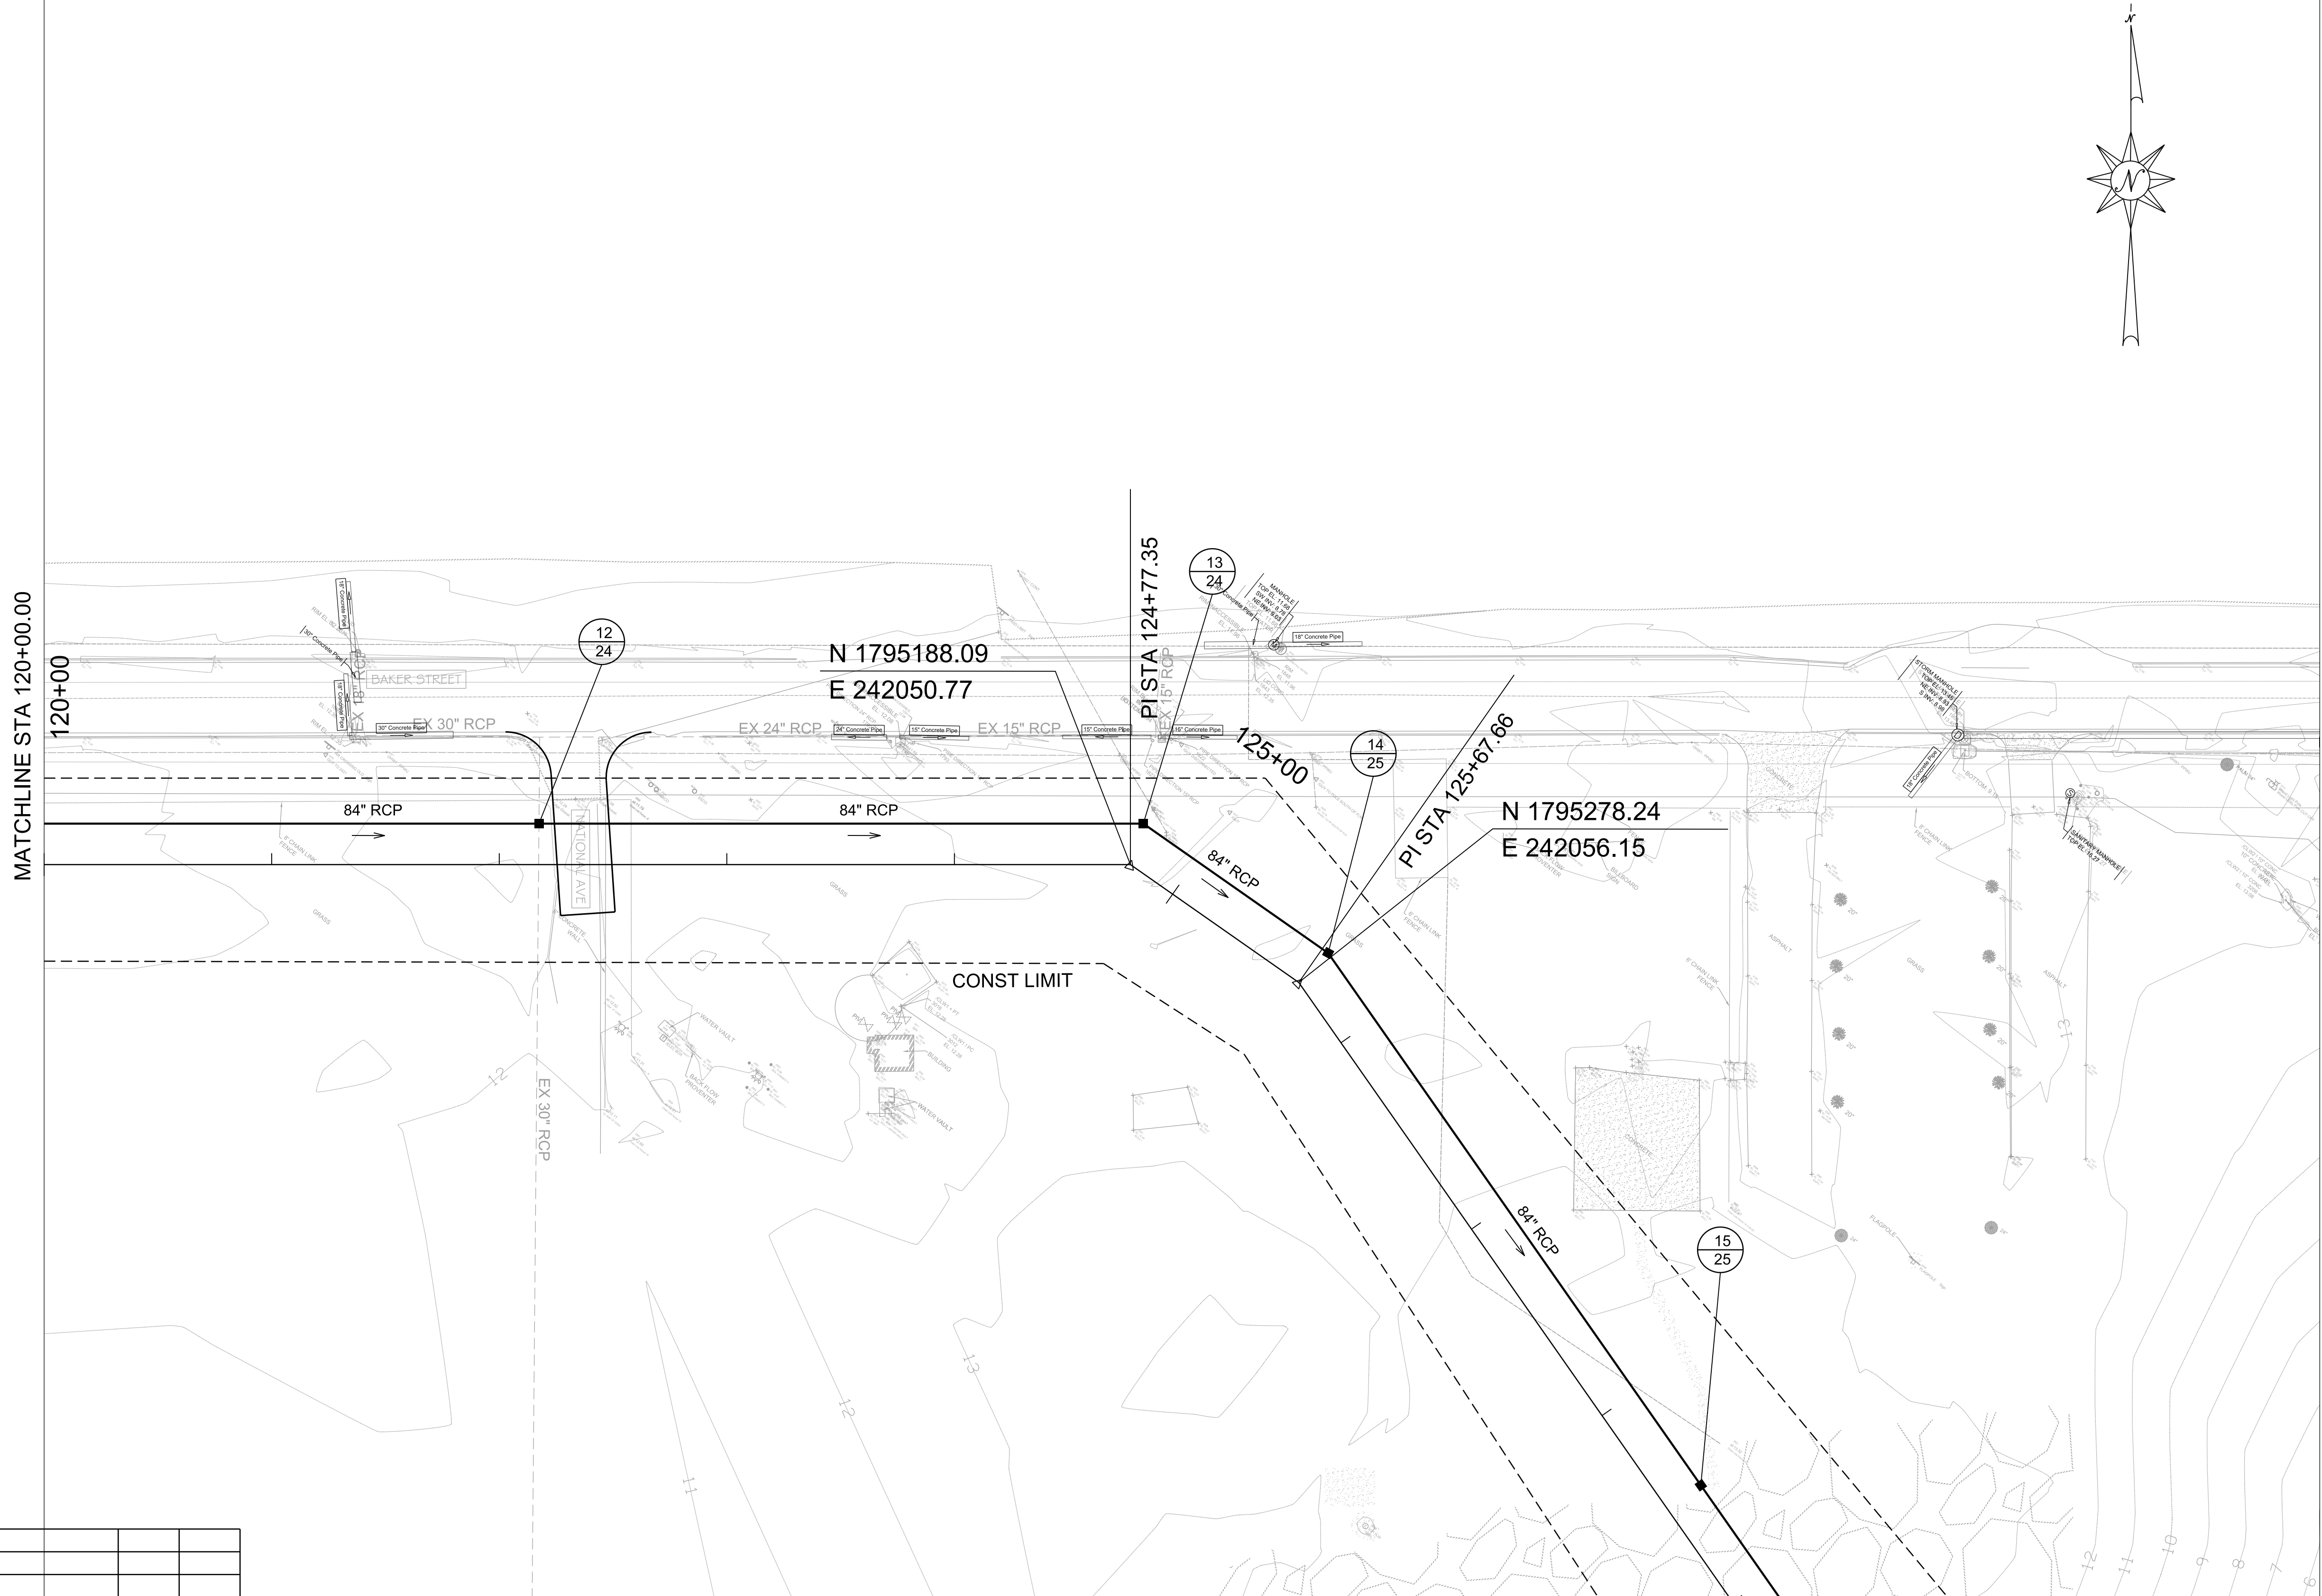

0	ISSUE FOR BID	04/14/25	KTR	
NO.	REVISION	DATE	INITIALS	

ASPA LOGISTICS PARK
CIVIL INFRASTRUCTURE IMPROVEMENTS


PLAN SUBMITTAL

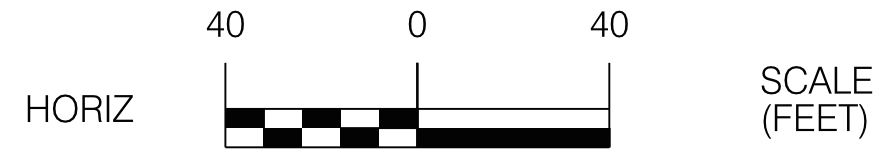

SHEET TITLE	ROUTE
PLAN SHEET	

PLAN SHEET

REFERENCE PROJECT NO	FISCAL YEAR	SHEET NO
11271 TASK 01	2025	7

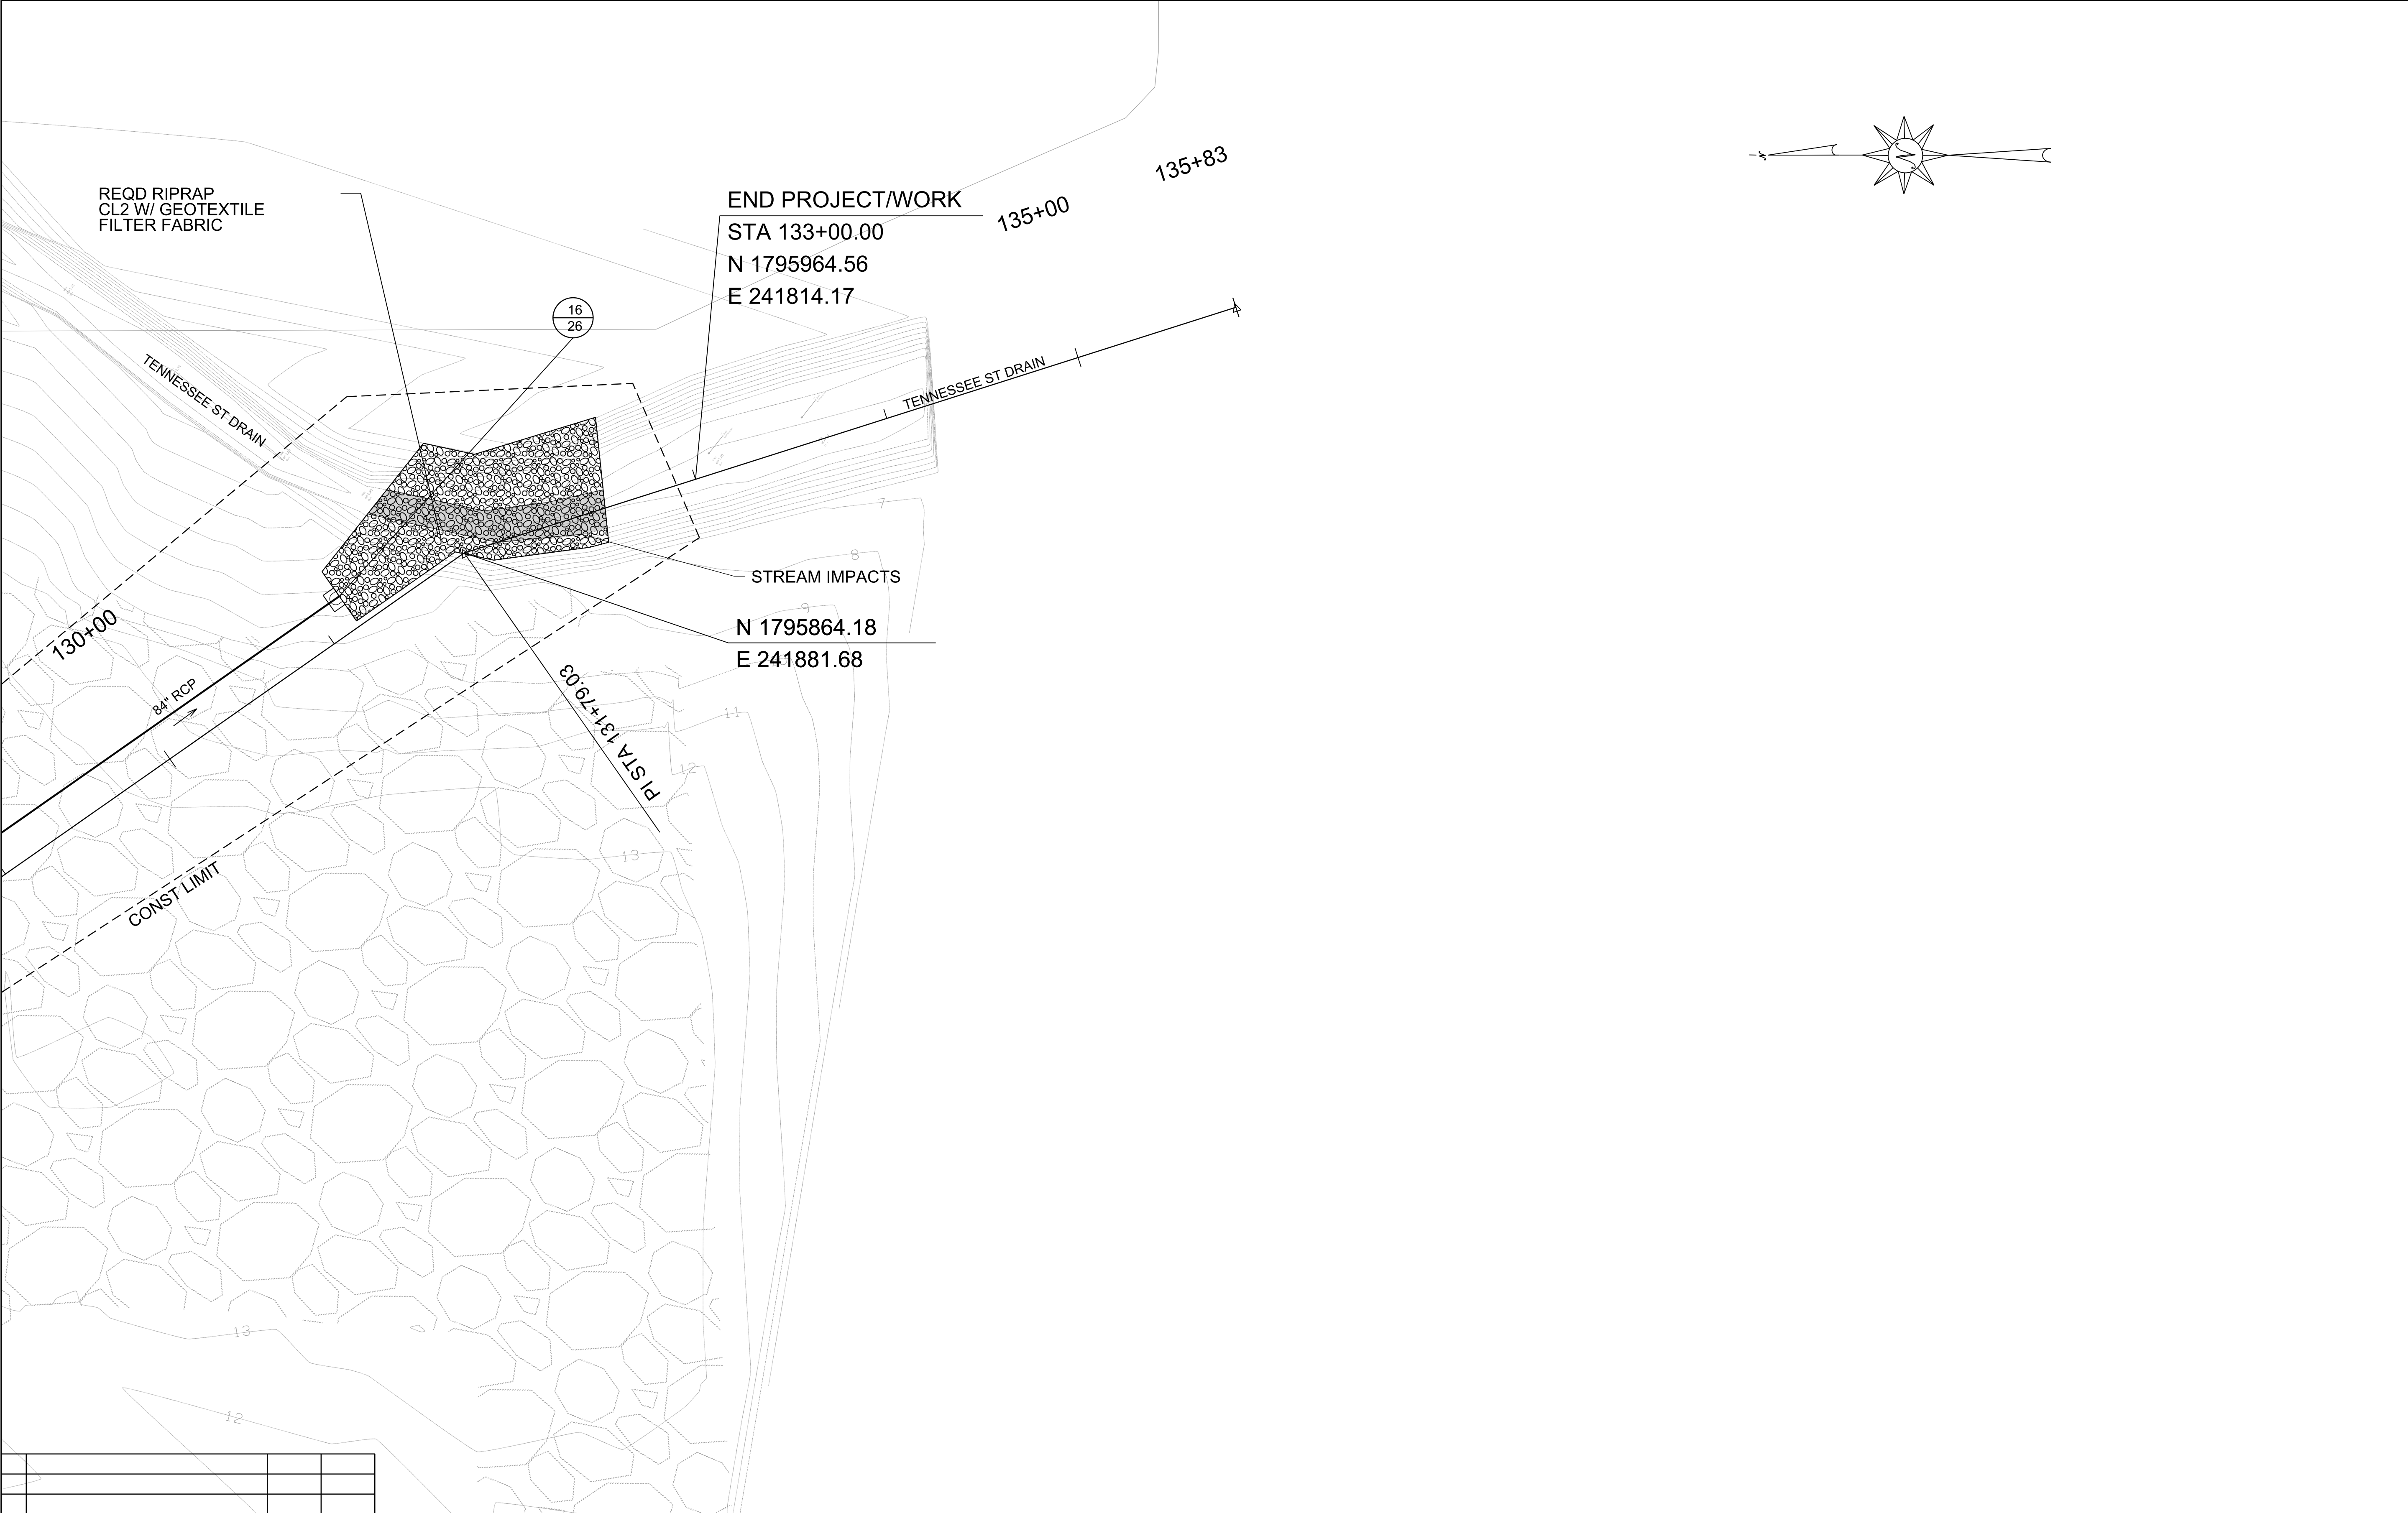

0	ISSUE FOR BID	04/14/25	KTR
NO.	REVISION	DATE	INITIALS


ASPA LOGISTICS PARK
CIVIL INFRASTRUCTURE IMPROVEMENTS

PLAN SUBMITTAL



ALABAMA PORT AUTHORITY
PORT OF MOBILE

HORIZ

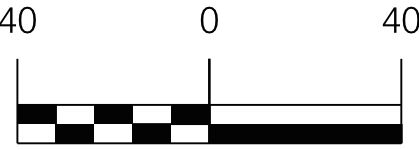


SCALE
(FEET)

SHEET TITLE


PLAN SHEET

ROUTE

REFERENCE PROJECT NO	FISCAL YEAR	SHEET NO
11271 TASK 01	2025	8

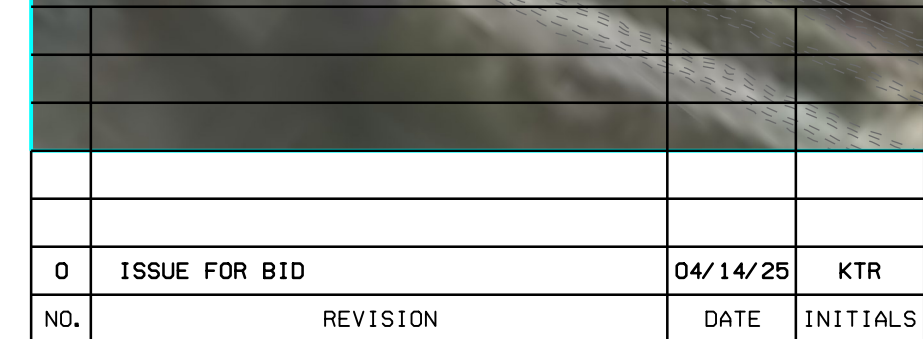

PLAN SUBMITTAL

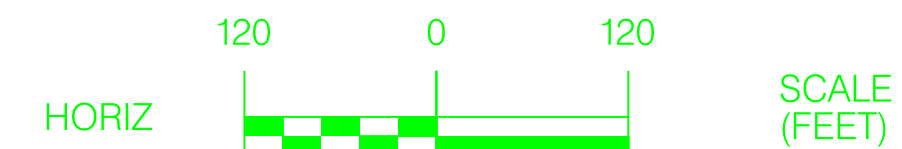

SHEET TITLE	ROUTE
DEMO SHEET – ADDITIVE 1	

DEMO SHEET - ADDITIVE 2


REFERENCE PROJECT NO	FISCAL YEAR	SHEET NO
11271 TASK 01	2025	9



0	ISSUE FOR BID	04/14/25	KTR
NO.	REVISION	DATE	INITIALS

ASPA LOGISTICS PARK
CIVIL INFRASTRUCTURE IMPROVEMENTS

PLAN SUBMITTAL

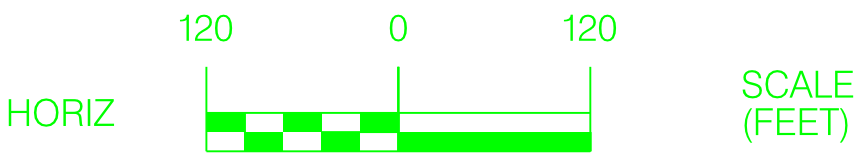

SHEET TITLE

DEMO SHEET -
ADDITIVE 2

ROUTE

DEMO SHEET - ADDITIVE 3


REFERENCE PROJECT NO	FISCAL YEAR	SHEET NO
11271 TASK 01	2025	10



0	ISSUE FOR BID	04/14/25	KTR
NO.	REVISION	DATE	INITIALS

ASPA LOGISTICS PARK
CIVIL INFRASTRUCTURE IMPROVEMENTS

PLAN SUBMITTAL

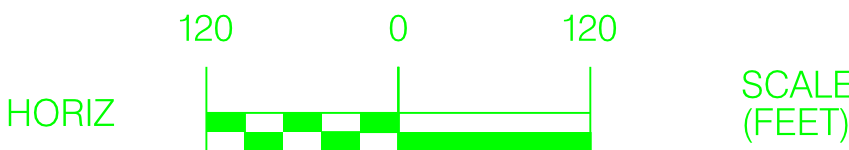

SHEET TITLE

DEMO SHEET -
ADDITIVE 3

ROUTE

DEMO SHEET - ADDITIVE 4


REFERENCE PROJECT NO	FISCAL YEAR	SHEET NO
11271 TASK 01	2025	11



0	ISSUE FOR BID	04/14/25	KTR
NO.	REVISION	DATE	INITIALS

ASPA LOGISTICS PARK
CIVIL INFRASTRUCTURE IMPROVEMENTS

PLAN SUBMITTAL

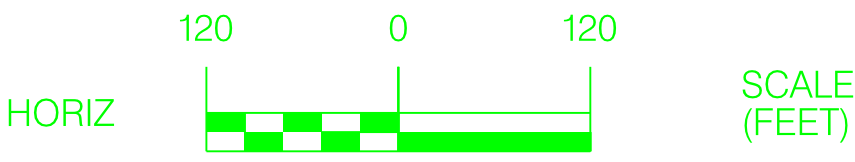

SHEET TITLE

DEMO SHEET -
ADDITIVE 4

ROUTE

DRAINAGE SECTIONS

REFERENCE
PROJECT NO




11271 TASK 01

FISCAL
YEAR

2025

SHEET
NO

21

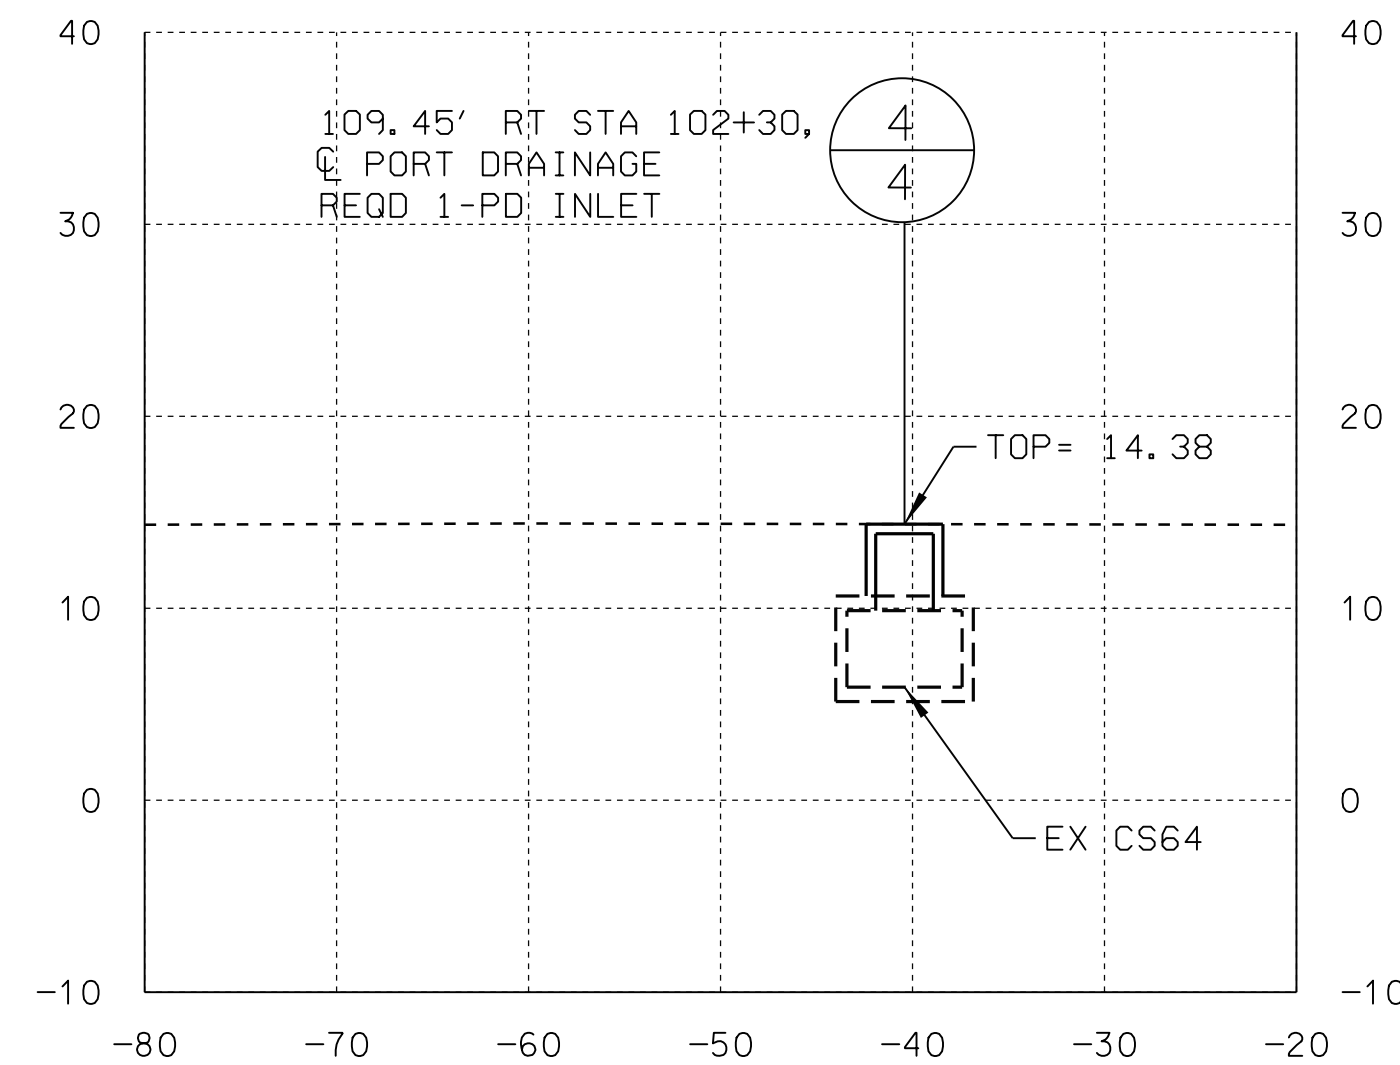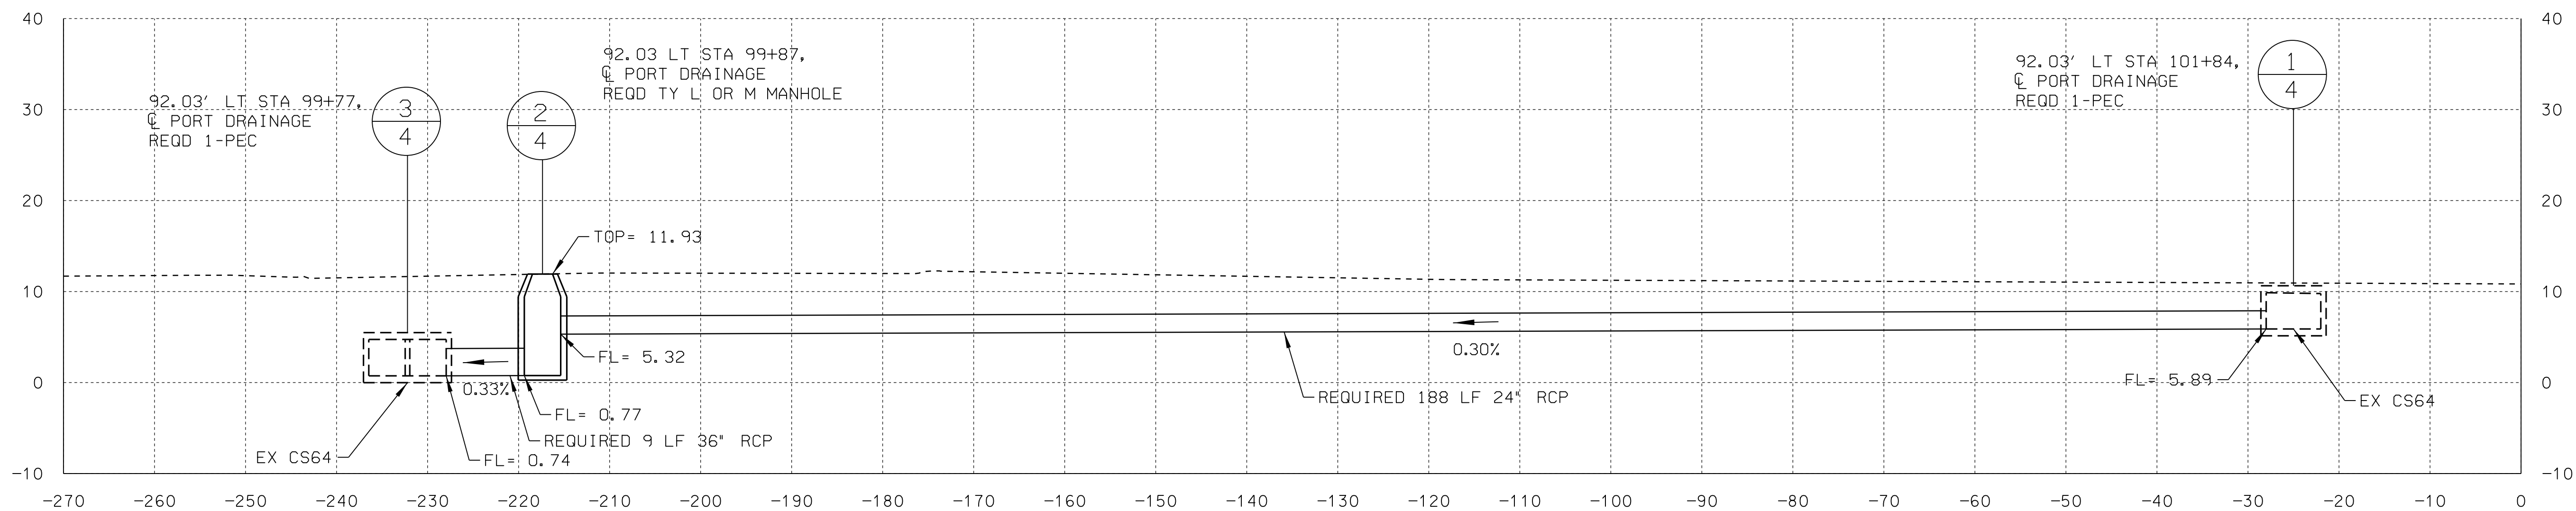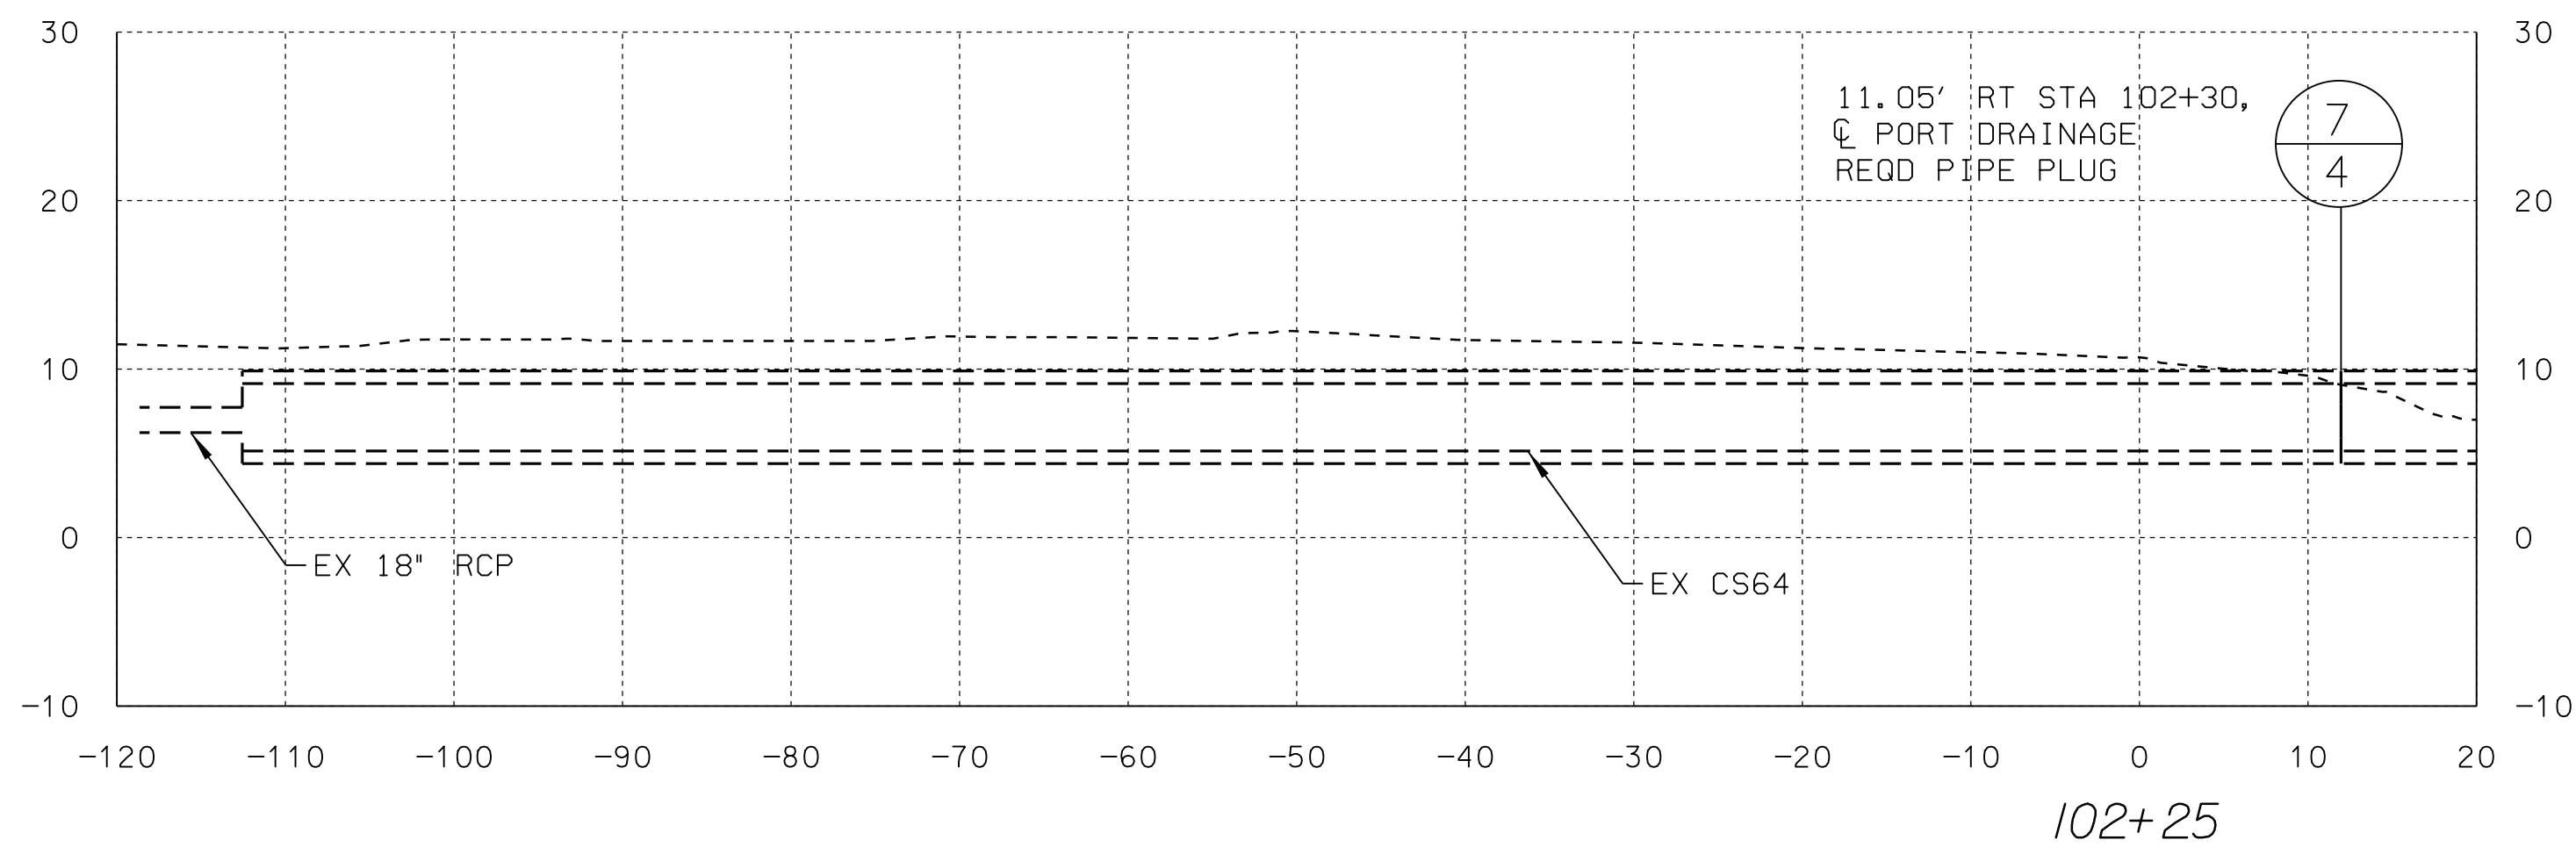

0	ISSUE FOR BID	04/14/25	KTR
NO.	REVISION	DATE	INITIALS

ASPA LOGISTICS PARK
CIVIL INFRASTRUCTURE IMPROVEMENTS

PLAN SUBMITTAL



ALABAMA PORT AUTHORITY
PORT OF MOBILE

NOT TO SCALE

SHEET TITLE

DRAINAGE SECTIONS



ROUTE

DRAINAGE SECTIONS

REFERENCE
PROJECT NO
11271 TASK 01

FISCAL
YEAR
2025

SHEET
NO
22

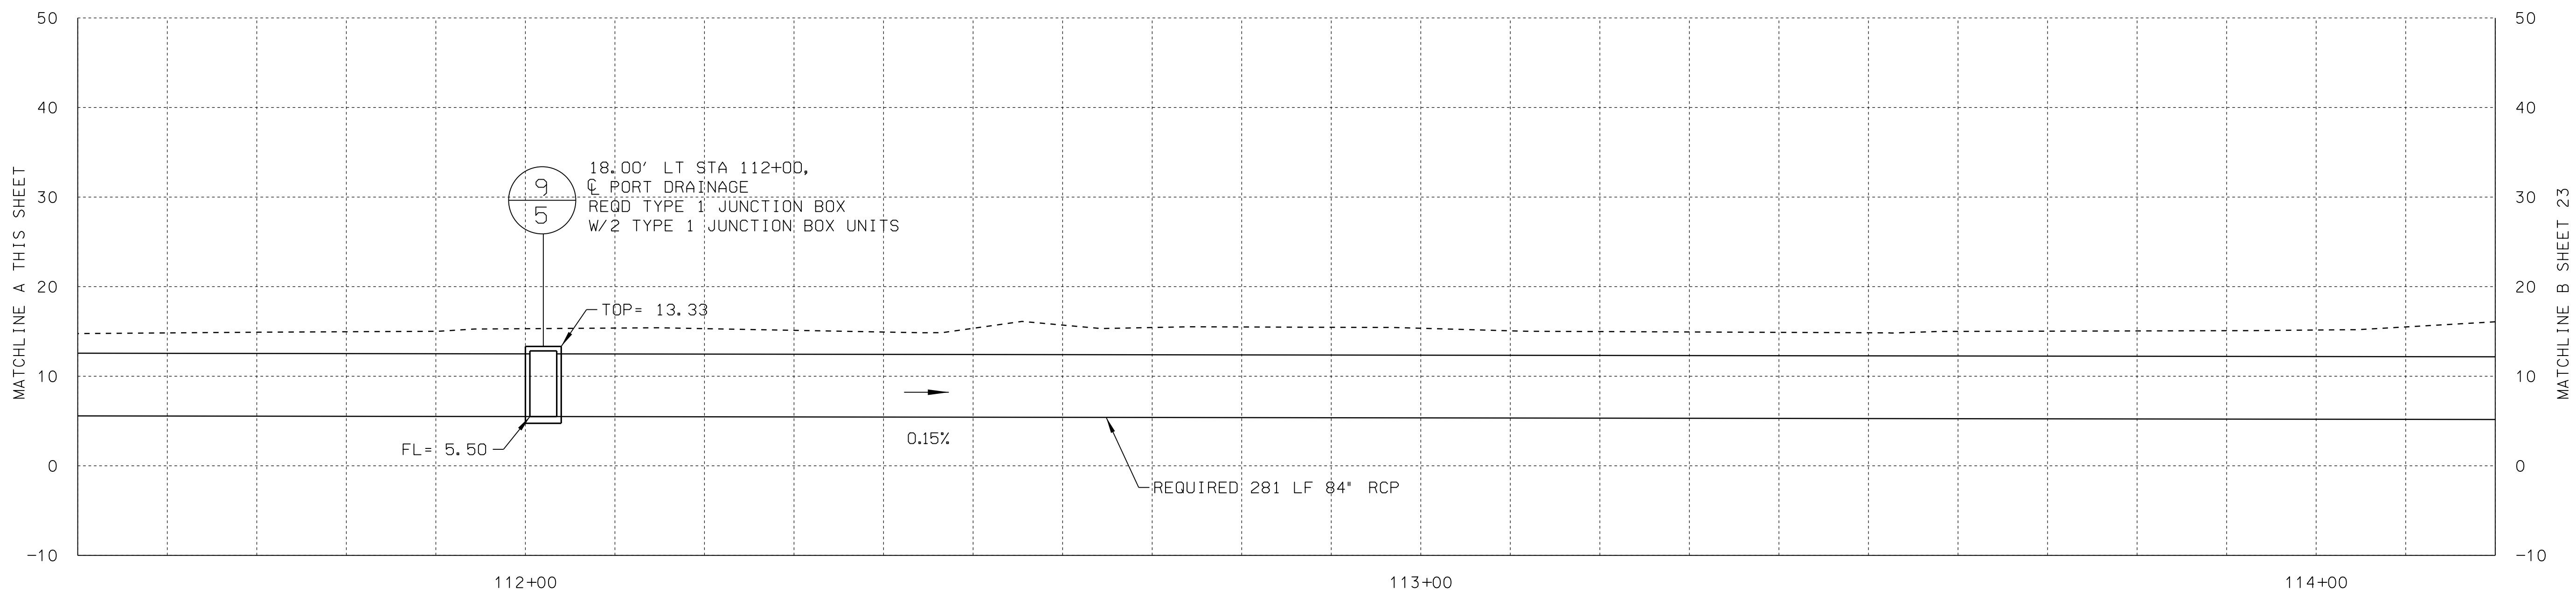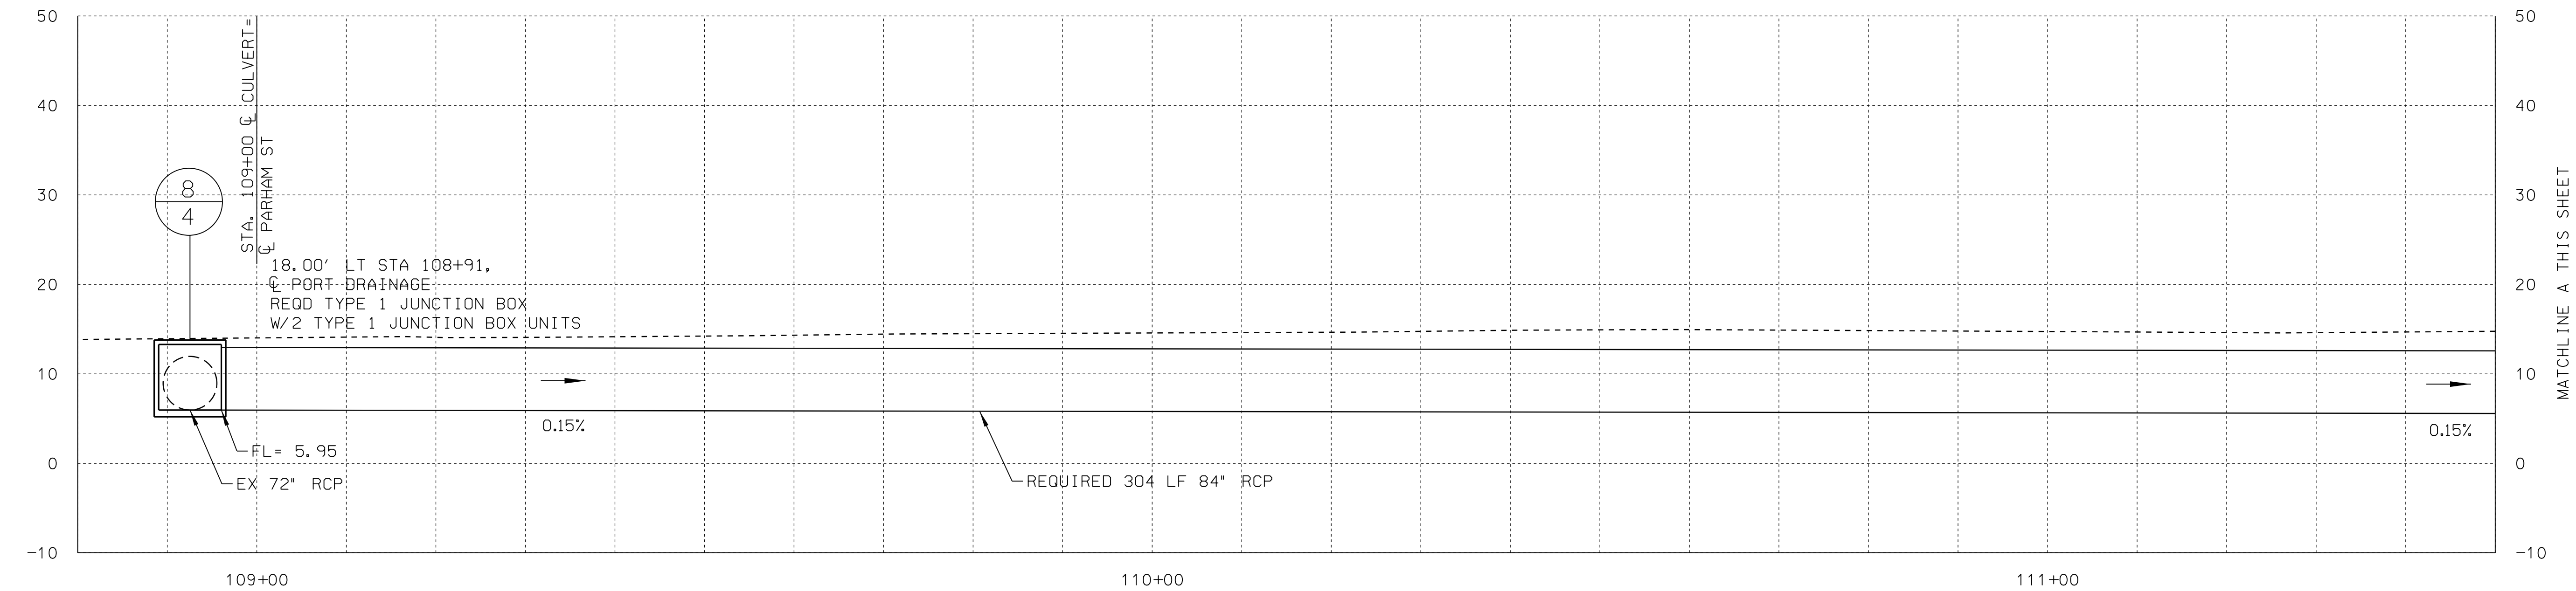

0	ISSUE FOR BID	04/14/25	KTR
NO.	REVISION	DATE	INITIALS

ASPALOGISTICS PARK
CIVIL INFRASTRUCTURE IMPROVEMENTS

PLAN SUBMITTAL



ALABAMA PORT AUTHORITY
PORT OF MOBILE

NOT TO SCALE



SHEET TITLE

DRAINAGE SECTIONS

ROUTE

DRAINAGE SECTIONS

REFERENCE PROJECT NO	FISCAL YEAR	SHEET NO
11271 TASK 01	2025	23

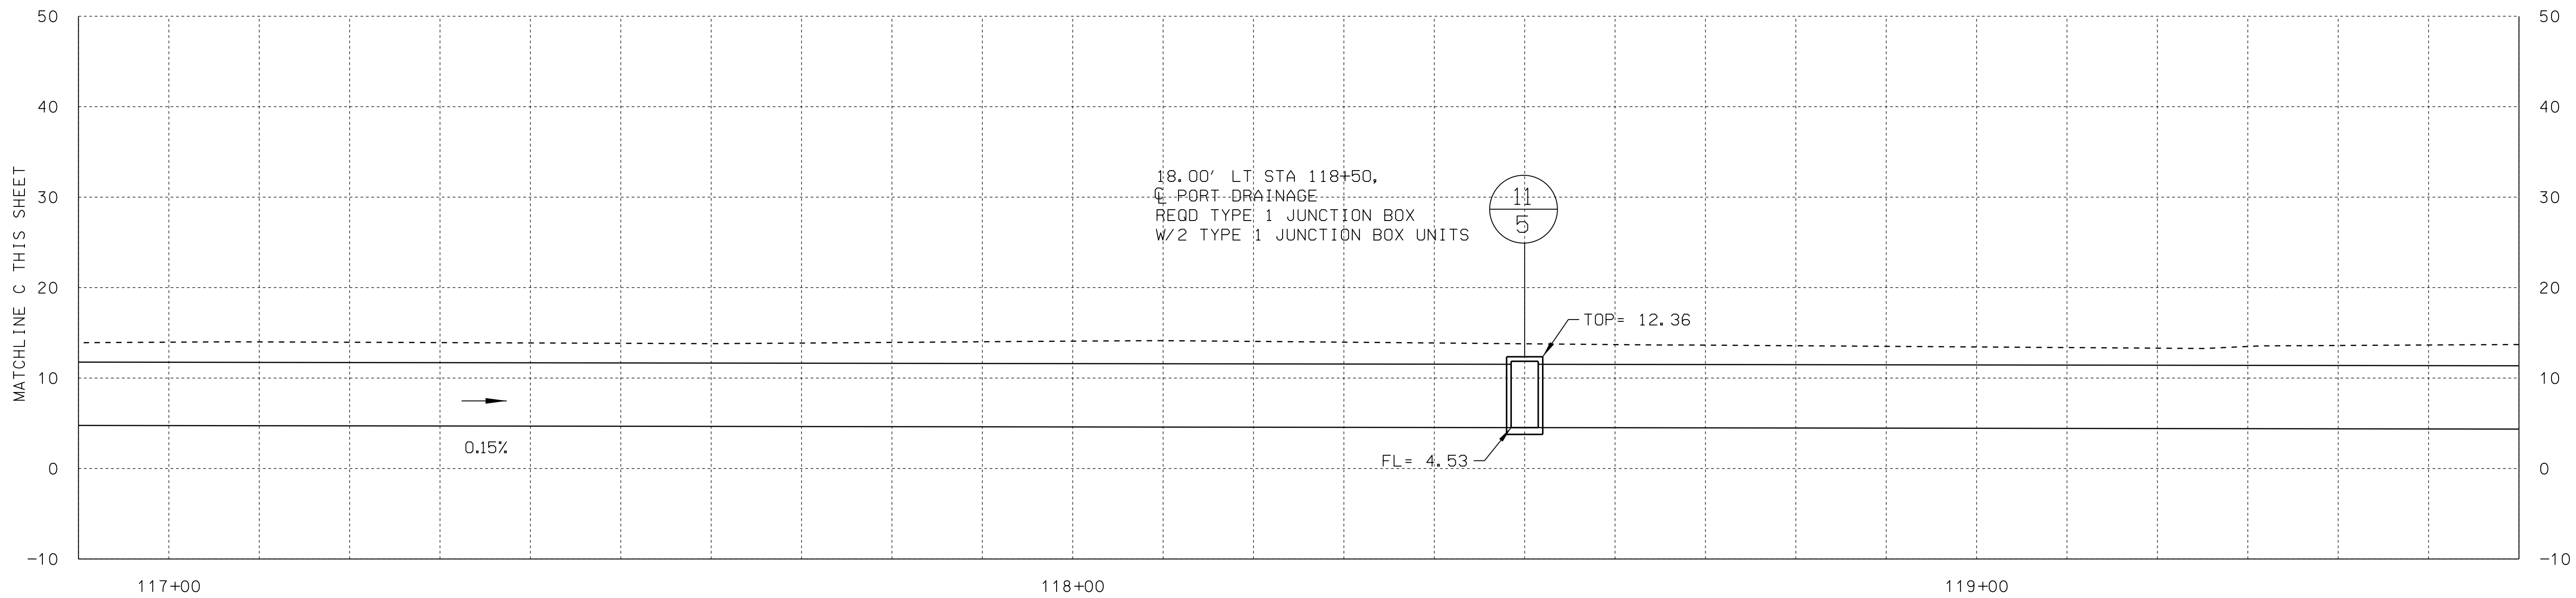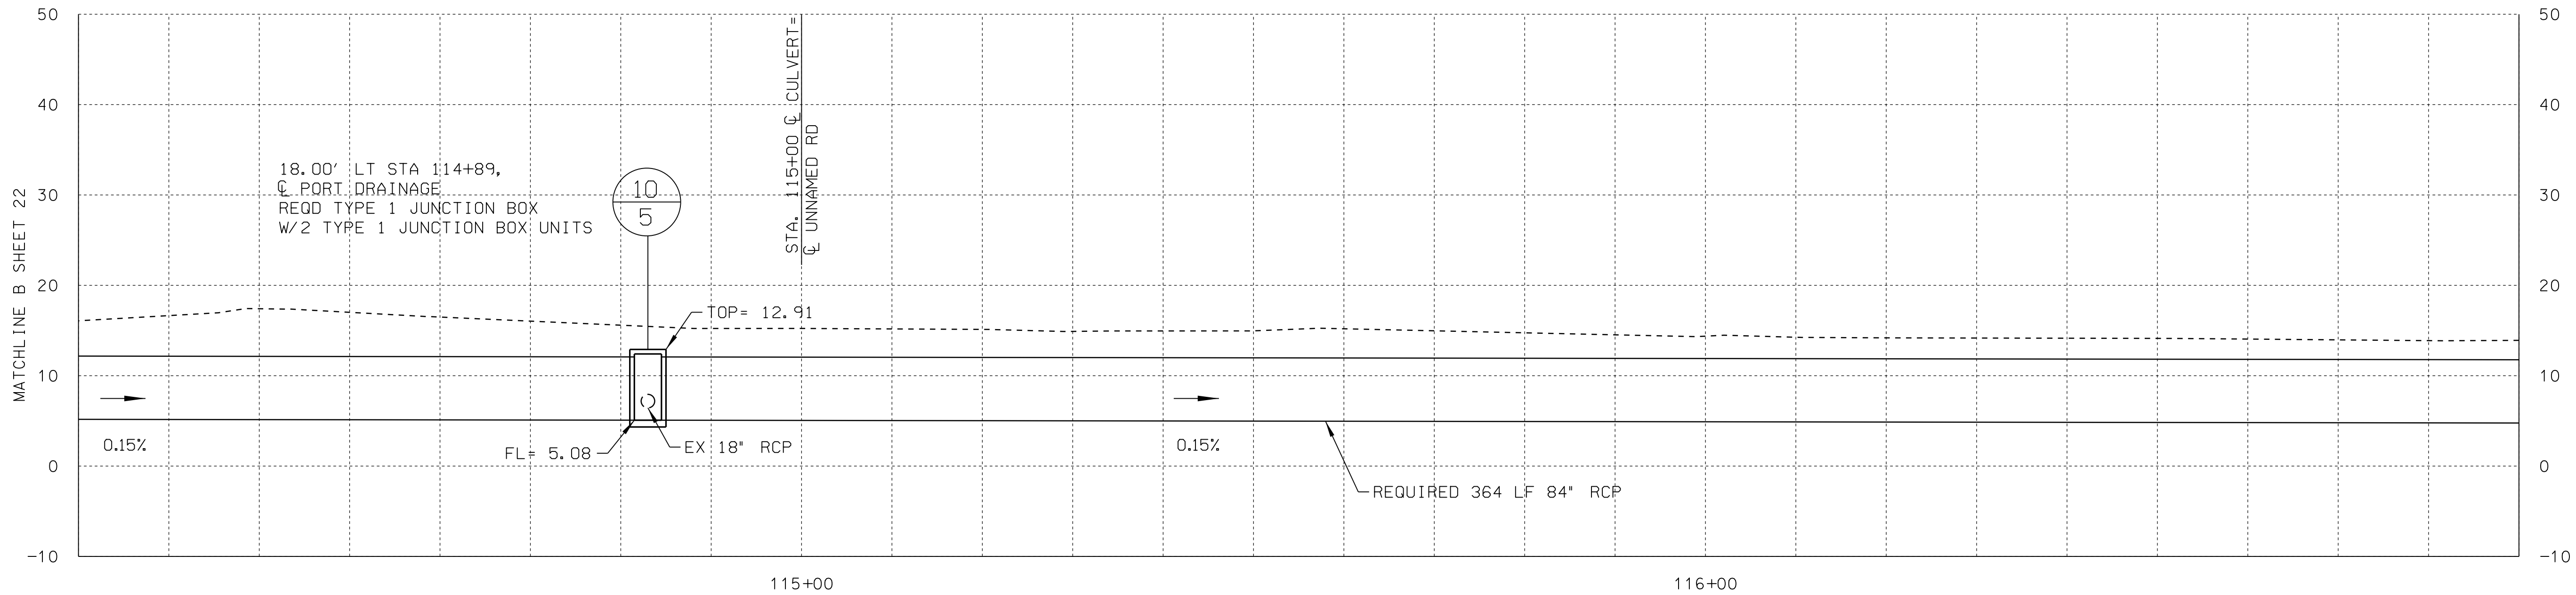

0	ISSUE FOR BID	04/14/25	KTR
NO.	REVISION	DATE	INITIALS

ASPA LOGISTICS PARK
CIVIL INFRASTRUCTURE IMPROVEMENTS

PLAN SUBMITTAL



ALABAMA PORT AUTHORITY
PORT OF MOBILE

NOT TO SCALE



SHEET TITLE

DRAINAGE SECTIONS

ROUTE

DRAINAGE SECTIONS

REFERENCE PROJECT NO	FISCAL YEAR	SHEET NO
11271 TASK 01	2025	24

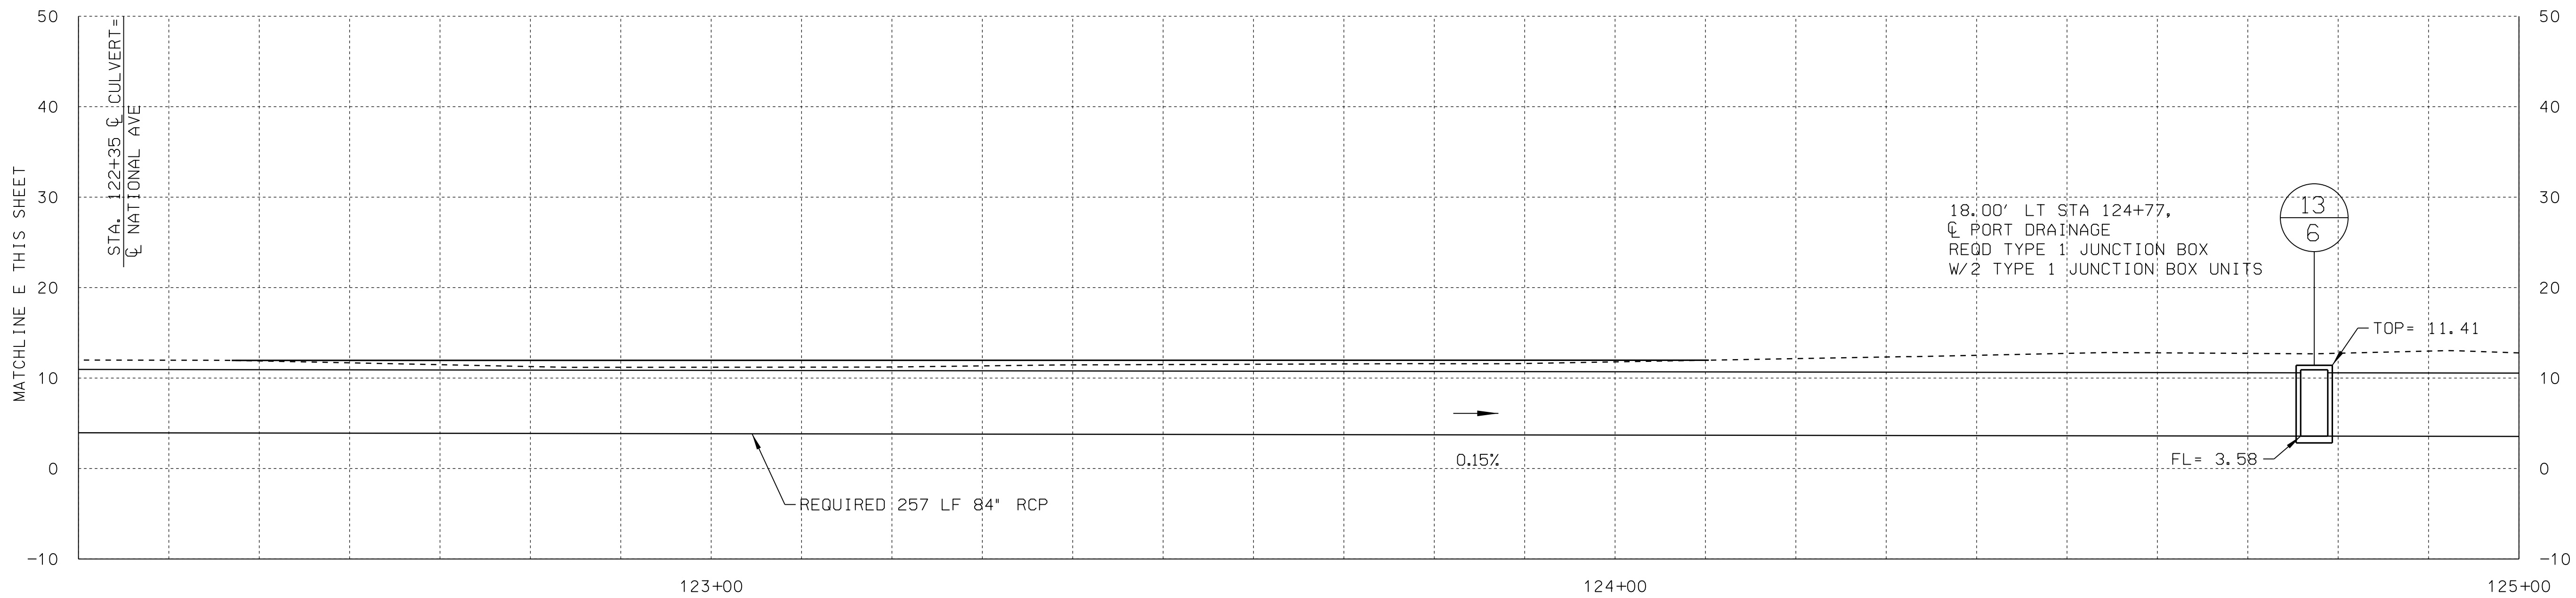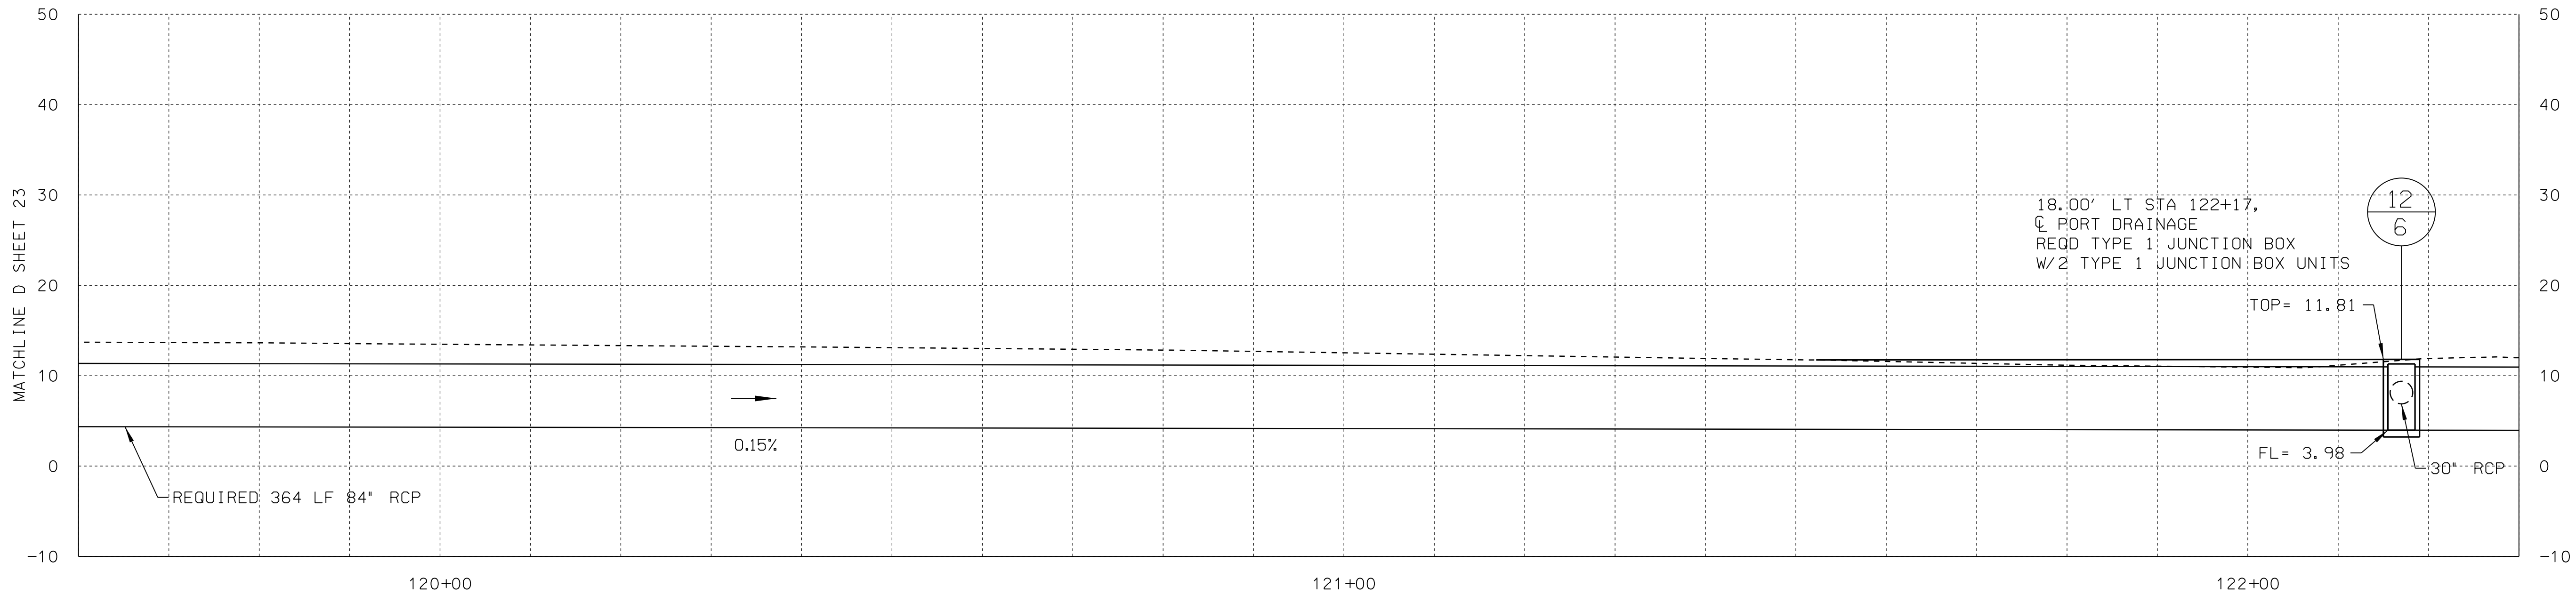

0	ISSUE FOR BID	04/14/25	KTR
NO.	REVISION	DATE	INITIALS

ASPA LOGISTICS PARK
CIVIL INFRASTRUCTURE IMPROVEMENTS

PLAN SUBMITTAL



ALABAMA PORT AUTHORITY
PORT OF MOBILE

NOT TO SCALE



SHEET TITLE

ROUTE

DRAINAGE SECTIONS

DRAINAGE SECTIONS

REFERENCE PROJECT NO	FISCAL YEAR	SHEET NO
11271 TASK 01	2025	25

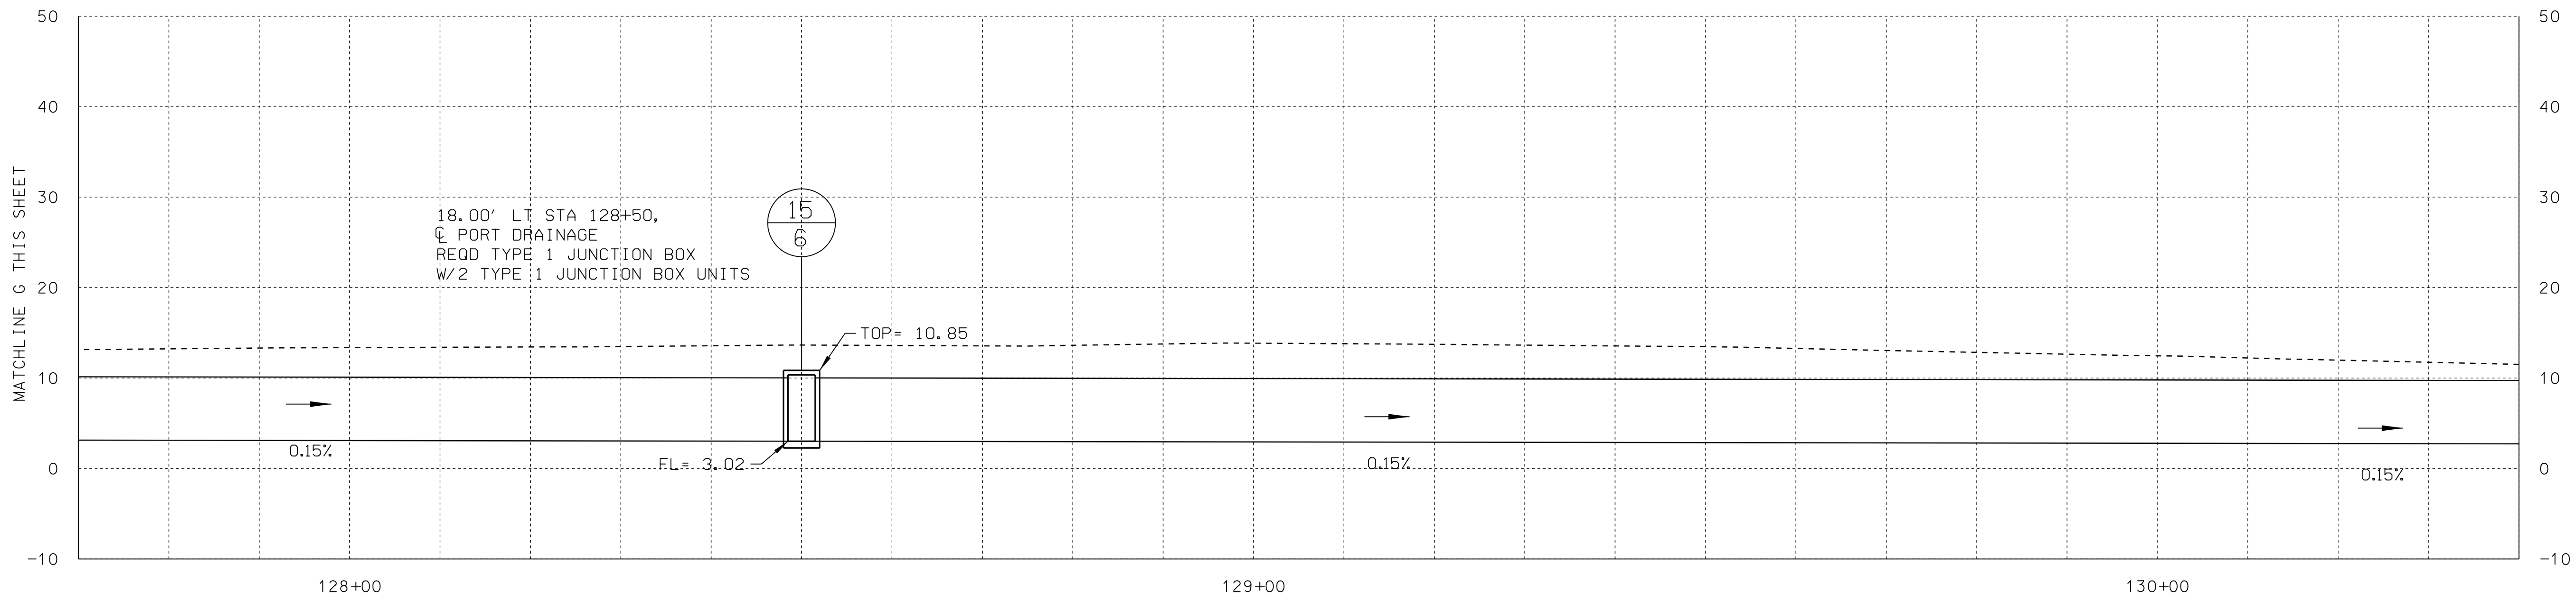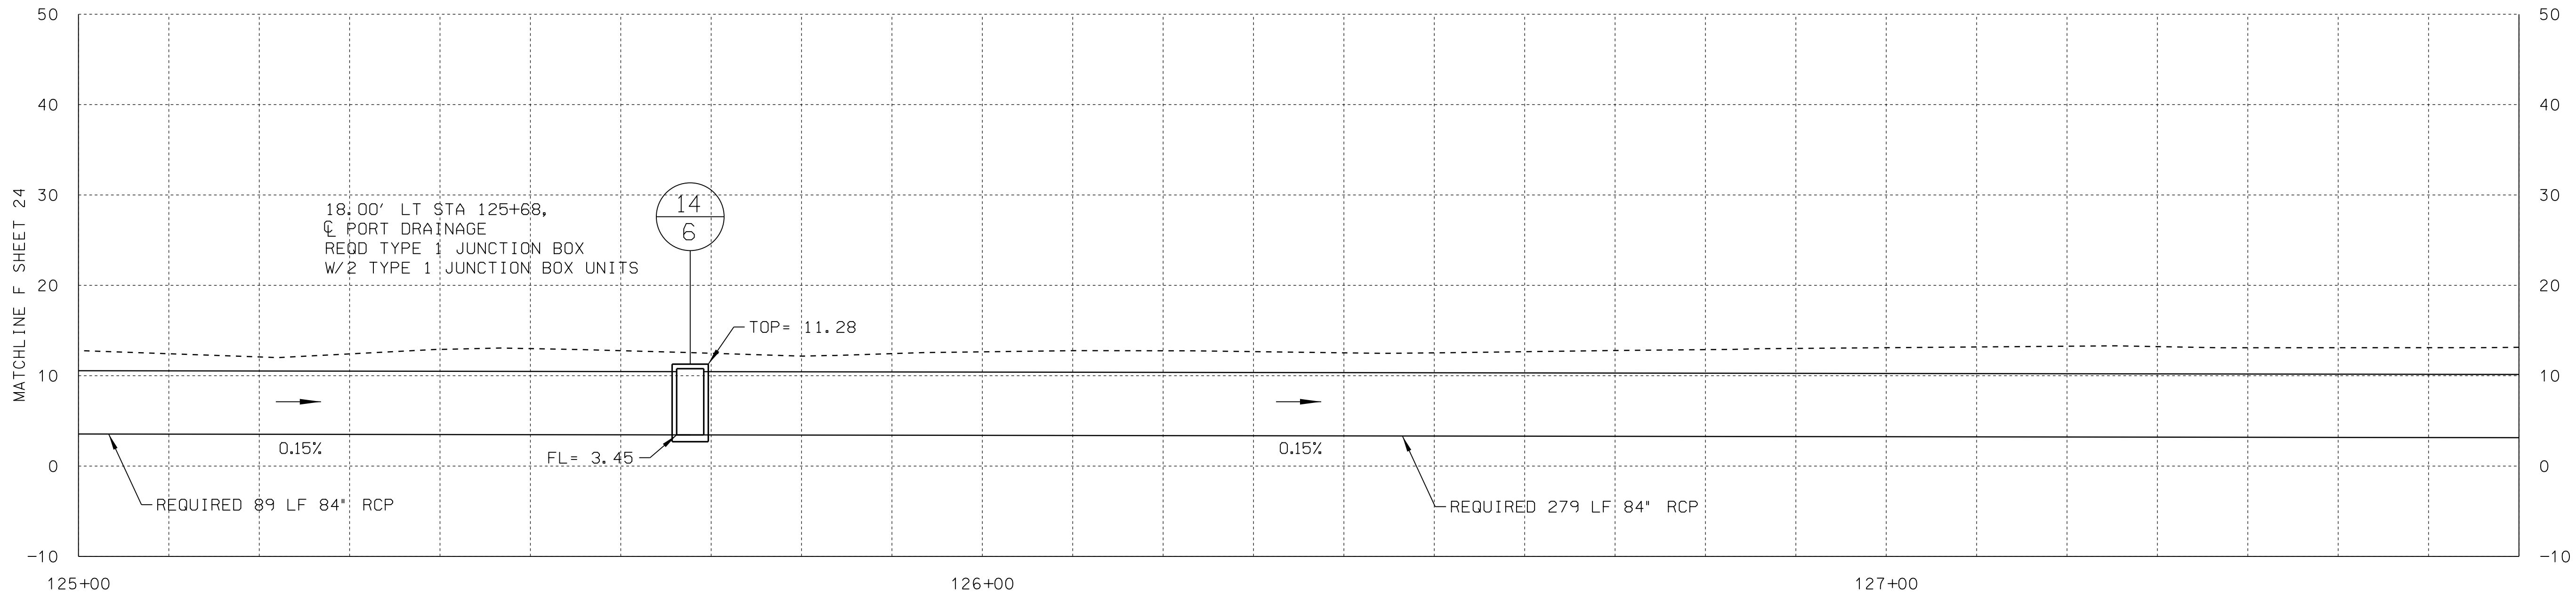

0	ISSUE FOR BID	04/14/25	KTR
NO.	REVISION	DATE	INITIALS

ASPA LOGISTICS PARK
CIVIL INFRASTRUCTURE IMPROVEMENTS

PLAN SUBMITTAL




ALABAMA PORT AUTHORITY
PORT OF MOBILE

NOT TO SCALE

SHEET TITLE

DRAINAGE SECTIONS

ROUTE

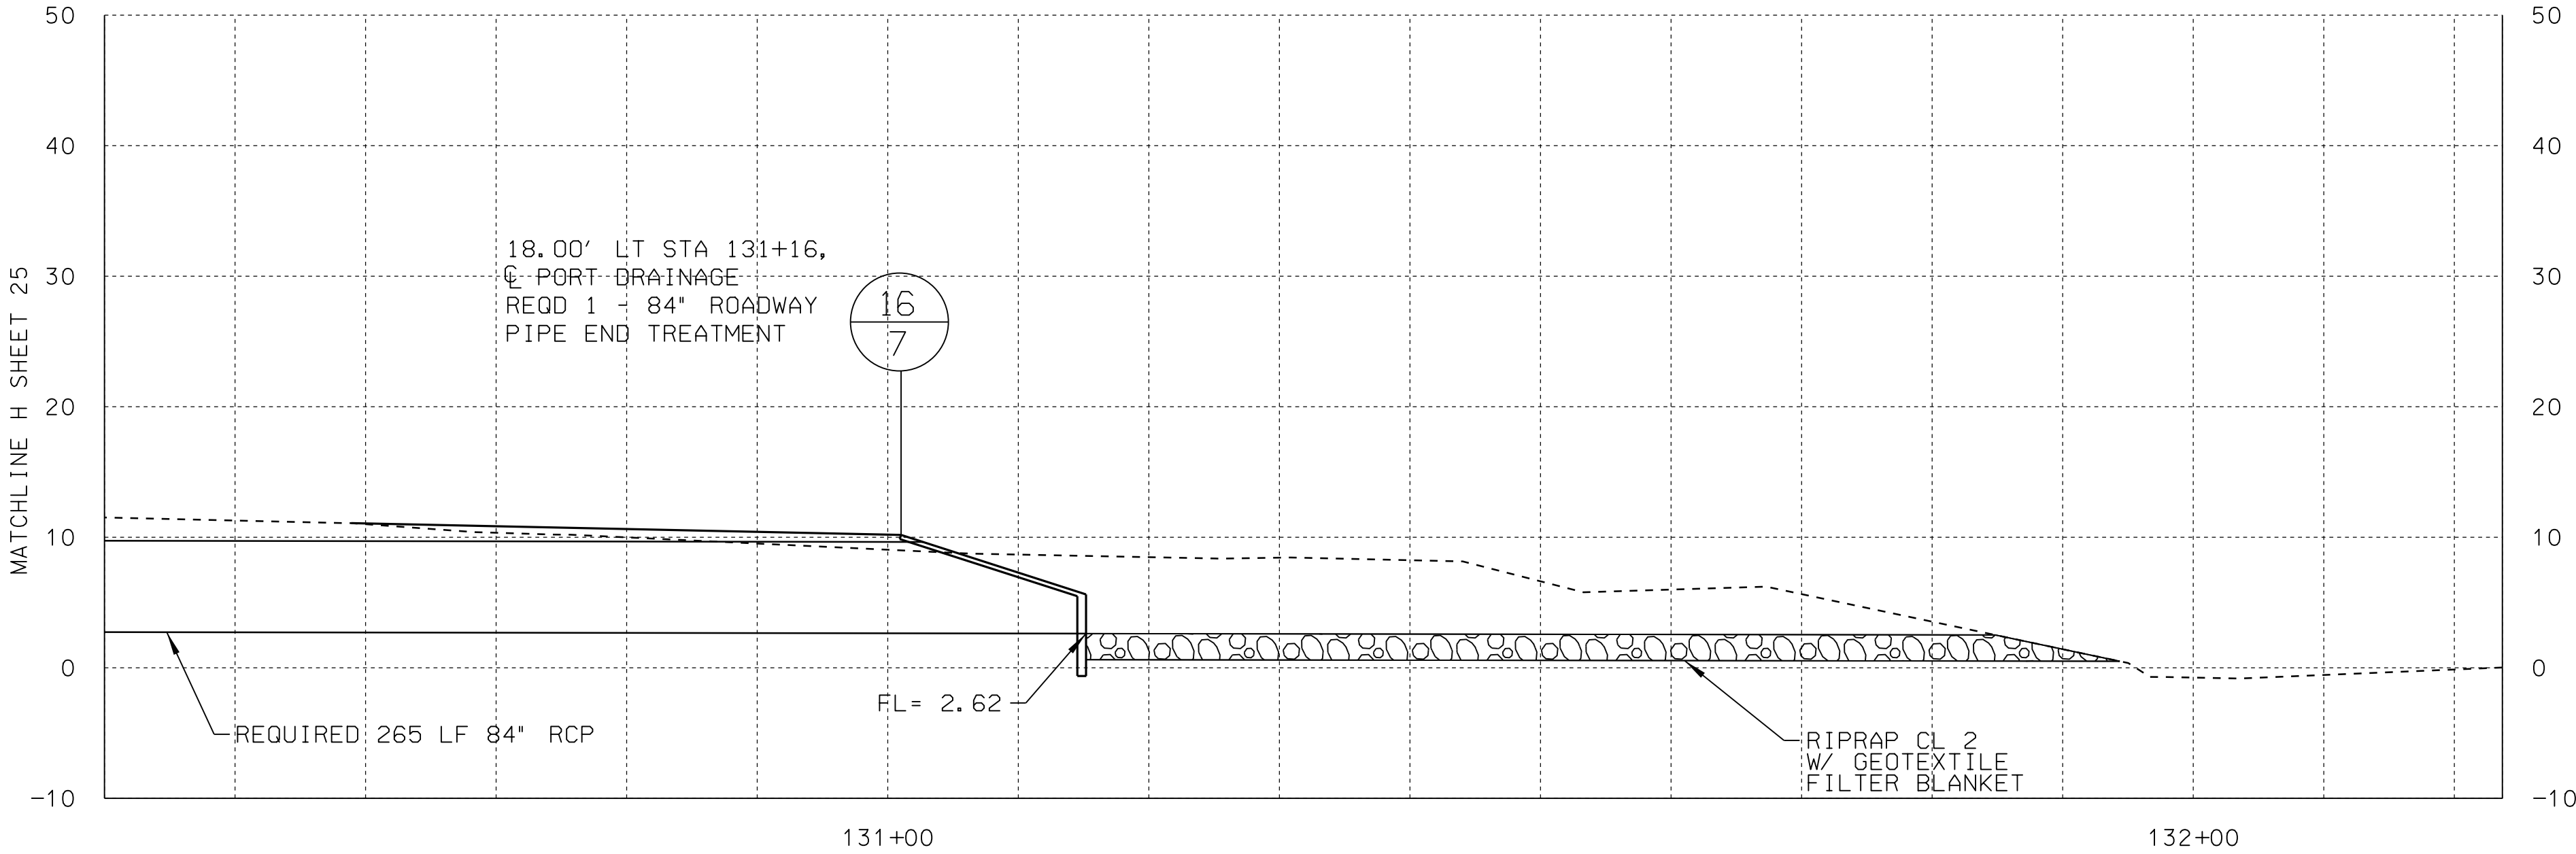

0	ISSUE FOR BID	04/14/25	KTR
NO.	REVISION	DATE	INITIALS

ASPALABAMA LOGISTICS PARK
CIVIL INFRASTRUCTURE IMPROVEMENTS

PLAN SUBMITTAL



ALABAMA PORT AUTHORITY
PORT OF MOBILE


NOT TO SCALE

SHEET TITLE

DRAINAGE SECTIONS

ROUTE

REFERENCE PROJECT NO	FISCAL YEAR	SHEET NO
11271 TASK 01	2025	27

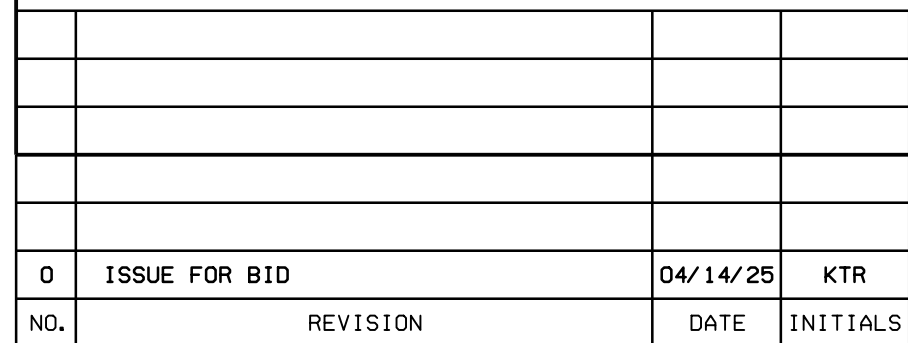

TRAFFIC CONTROL PLAN - SEQUENCE OF CONSTRUCTION & LEGEND

REFERENCE PROJECT NO	FISCAL YEAR	SHEET NO
11271 TASK 01	2025	50


NOTE:
ANY ITEM OF WORK CAN BE PERFORMED CONCURRENTLY, WITH THE APPROVAL OF
THE ENGINEER, AS LONG AS IT DOES NOT CONFLICT WITH ANOTHER SEQUENCE ITEM.

CONSTRUCTION PHASE I	TRAFFIC PHASE I
INSTALL ALL APPLICABLE TRAFFIC CONTROL DEVICES	TRAFFIC NOT AFFECTED
CONSTRUCTION PHASE II	TRAFFIC PHASE II
LOCATE EXISTING UTILITIES AND EXISTING CULVERTS. VERIFY THE LOCATION AND FLOW LINES AT THE INTERSECTION OF EACH STRUCTURE AND THE PROPOSED CULVERT.	TRAFFIC NOT AFFECTED
CONSTRUCTION PHASE III	TRAFFIC PHASE III
- CONSTRUCTION OF RELOCATED ICTF ENTRANCE SHALL COMMENCE FIRST OR AT THE SAME TIME AS THE CULVERT CONSTRUCTION. ENTRANCE RELOCATION SHALL BE COMPLETED BEFORE CULVERT CONSTRUCTION REACHES IT. - CONSTRUCT CULVERT. 50' ACCESS SHALL BE MAINTAINED OFF OF BAKER ST DURING CULVERT CONSTRUCTION AT THE ARMSTRONG PROPERTY. - GRADE SITE ACCORDINGLY. - PLUG AND FILL 2 - 60" PIPES. - CURED IN PLACE PIPE REHABILITATION OF 5 - 60" PIPES.	CONSTRUCT UNDER TRAFFIC CONSTRUCT UNDER TRAFFIC CONSTRUCT UNDER TRAFFIC CONSTRUCT UNDER TRAFFIC
CONSTRUCTION PHASE IV	TRAFFIC PHASE IV
COMPLETE ANY REMAINING ITEMS OF WORK & REMOVE CONSTRUCTION TRAFFIC CONTROL DEVICES	TRAFFIC NOT AFFECTED

REQUIRED CONSTRUCTION SIGNS (740B-000)							
SIGN	DESCRIPTION	MOUNT	CLASS	STD. DWG.	SIZE	QUANTITY (EACH)	TOTAL (SQ FT)
R11-2	ROAD CLOSED	POST	STD	SHS-8	48"X30"	2	20
W21-7	UTILITY WORK AHEAD	POST	STD	SHS-30	36"X36"	2	18
TOTAL							38

ESTIMATED QUANTITIES				
ITEM NUMBER	DESCRIPTION	UNIT	QUANTITY	STD OR SPECIAL DWG NO
674A-000	CONSTRUCTION SAFETY FENCE	LIN FT	500	
740B-000	CONSTRUCTION SIGNS	SQ FT	38	
740D-000	CHANNELIZING DRUMS	EACH	50	TCD-100
740E-000	CONES (36 INCHES HIGH)	EACH	50	TCD-100
740F-002	BARRICADES, TYPE III	EACH	15	B-107-2
740M-001	BALLAST FOR CONE	EACH	50	
742A-001	PORTABLE CHANGEABLE MESSAGE SIGN, TYPE 2	EACH	2	

LEGEND

 -  TRAFFIC CONTROL SIGN
-  CHANNELIZATION DRUM
-  CONE (36" HIGH)
-  FLAGMAN
-  TYPE "B" WARNING LIGHT
-  TYPE III BARRICADE
-  TRAFFIC DIRECTION
-  WORK AREA
-  TEMPORARY ASPHALT
-  SEQUENTIAL ARROW PANEL
-  TEMPORARY TRAFFIC SIGNAL
-  VERTICAL PANEL
-  MESSAGE BOARD

0	ISSUE FOR BID	04/14/25	KTR
NO.	REVISION	DATE	INITIALS

ASPA LOGISTICS PARK
CIVIL INFRASTRUCTURE IMPROVEMENTS

PLAN SUBMITTAL



ALABAMA PORT AUTHORITY
PORT OF MOBILE


NOT TO SCALE

SHEET TITLE
TRAFFIC CONTROL PLAN
SEQUENCE OF CONSTRUCTION
AND LEGEND

ROUTE

TRAFFIC CONTROL PLAN - PHASE II

REFERENCE PROJECT NO	FISCAL YEAR	SHEET NO
11271 TASK 01	2025	51

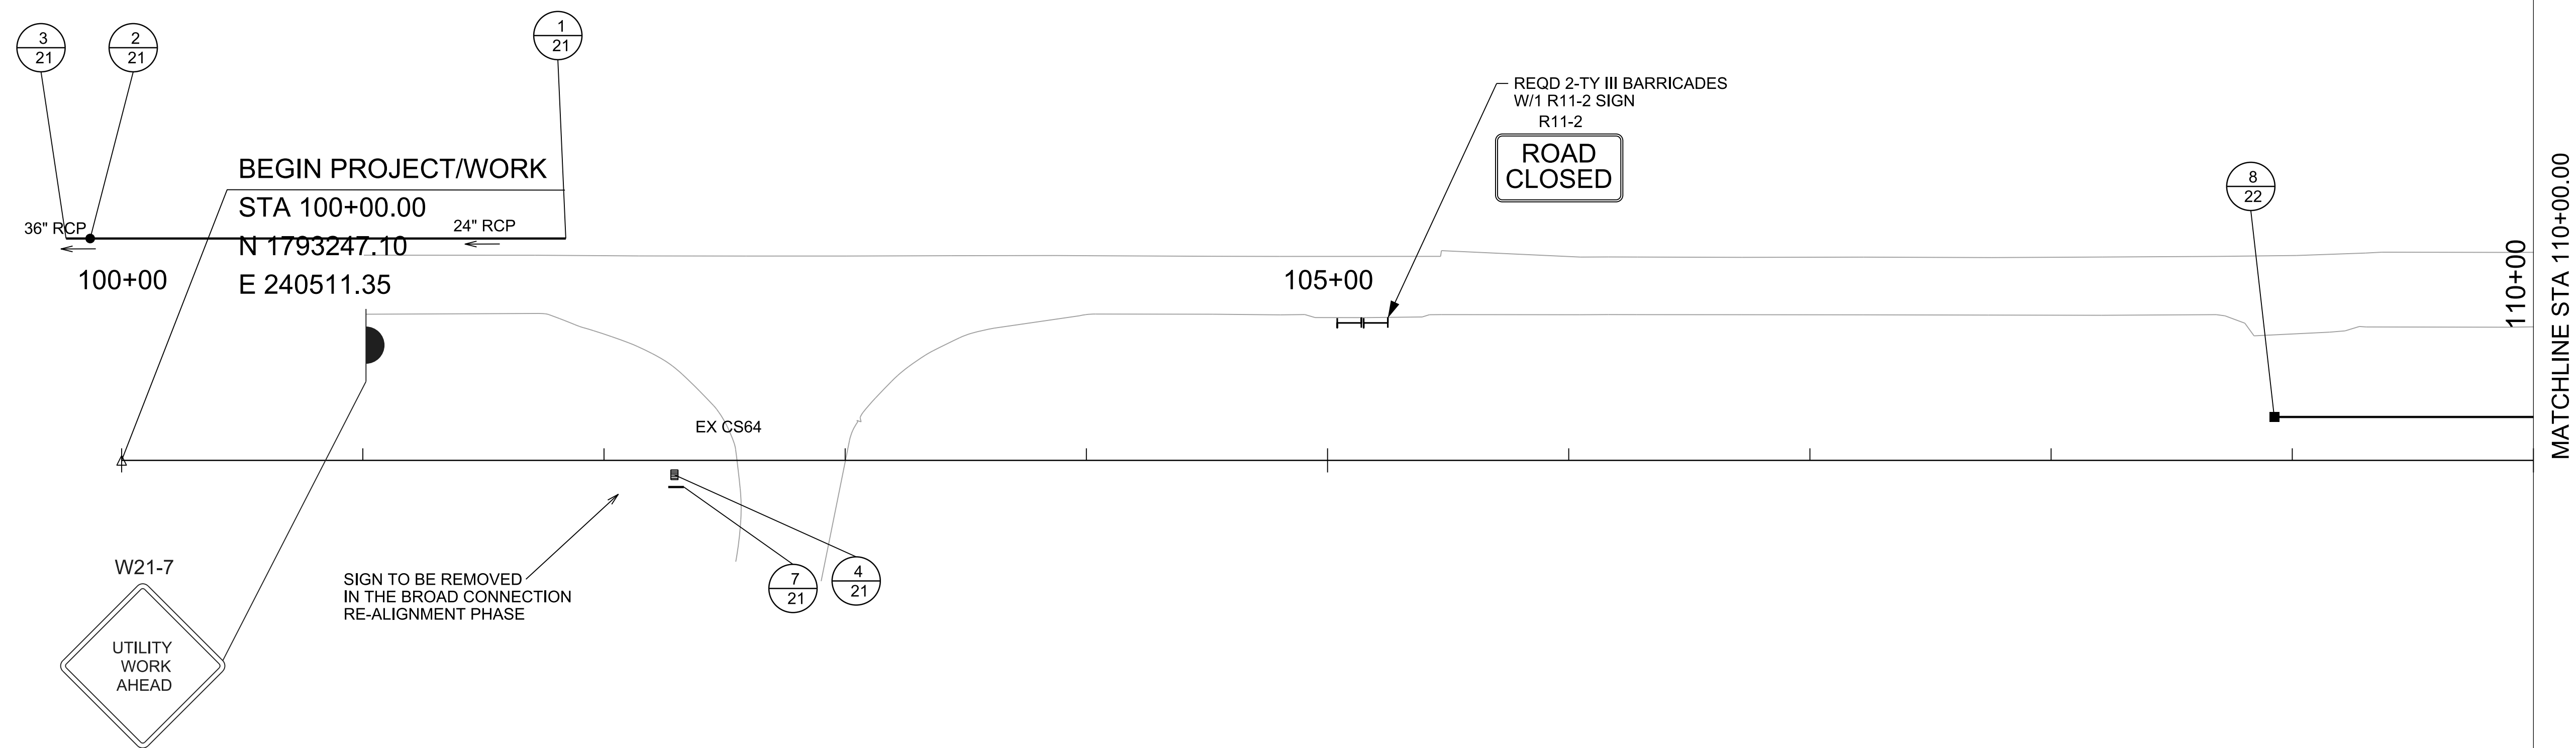

0	ISSUE FOR BID	04/14/25	KTR
NO.	REVISION	DATE	INITIALS

ASPA LOGISTICS PARK
CIVIL INFRASTRUCTURE IMPROVEMENTS

PLAN SUBMITTAL



HORIZ



SCALE
(FEET)

SHEET TITLE

TRAFFIC CONTROL PLAN
PHASE II

ROUTE

TRAFFIC CONTROL PLAN - PHASE II

REFERENCE PROJECT NO	FISCAL YEAR	SHEET NO
11271 TASK 01	2025	52

MATCHLINE STA 110+00.00

110+00

84" RCP
→

9
22

84" RCP
→

REQD 2-TY III BARRICADES
W/1 R11-2 SIGN

10
23

115+00


R11-2
ROAD
CLOSED

84" RCP
→

11
23

120+00

MATCHLINE STA 120+00.00

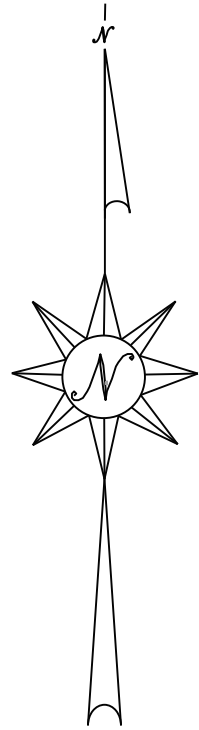

0	ISSUE FOR BID	04/14/25	KTR	
NO.	REVISION	DATE	INITIALS	


ASPA LOGISTICS PARK
CIVIL INFRASTRUCTURE IMPROVEMENTS

PLAN SUBMITTAL



ALABAMA PORT AUTHORITY
PORT OF MOBILE

HORIZ

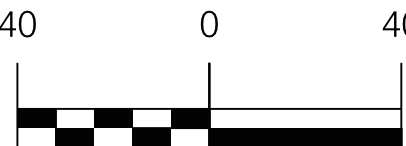

SCALE
(FEET)


SHEET TITLE

TRAFFIC CONTROL PLAN
PHASE II

ROUTE

TRAFFIC CONTROL PLAN - PHASE II


REFERENCE PROJECT NO	FISCAL YEAR	SHEET NO
11271 TASK 01	2025	53

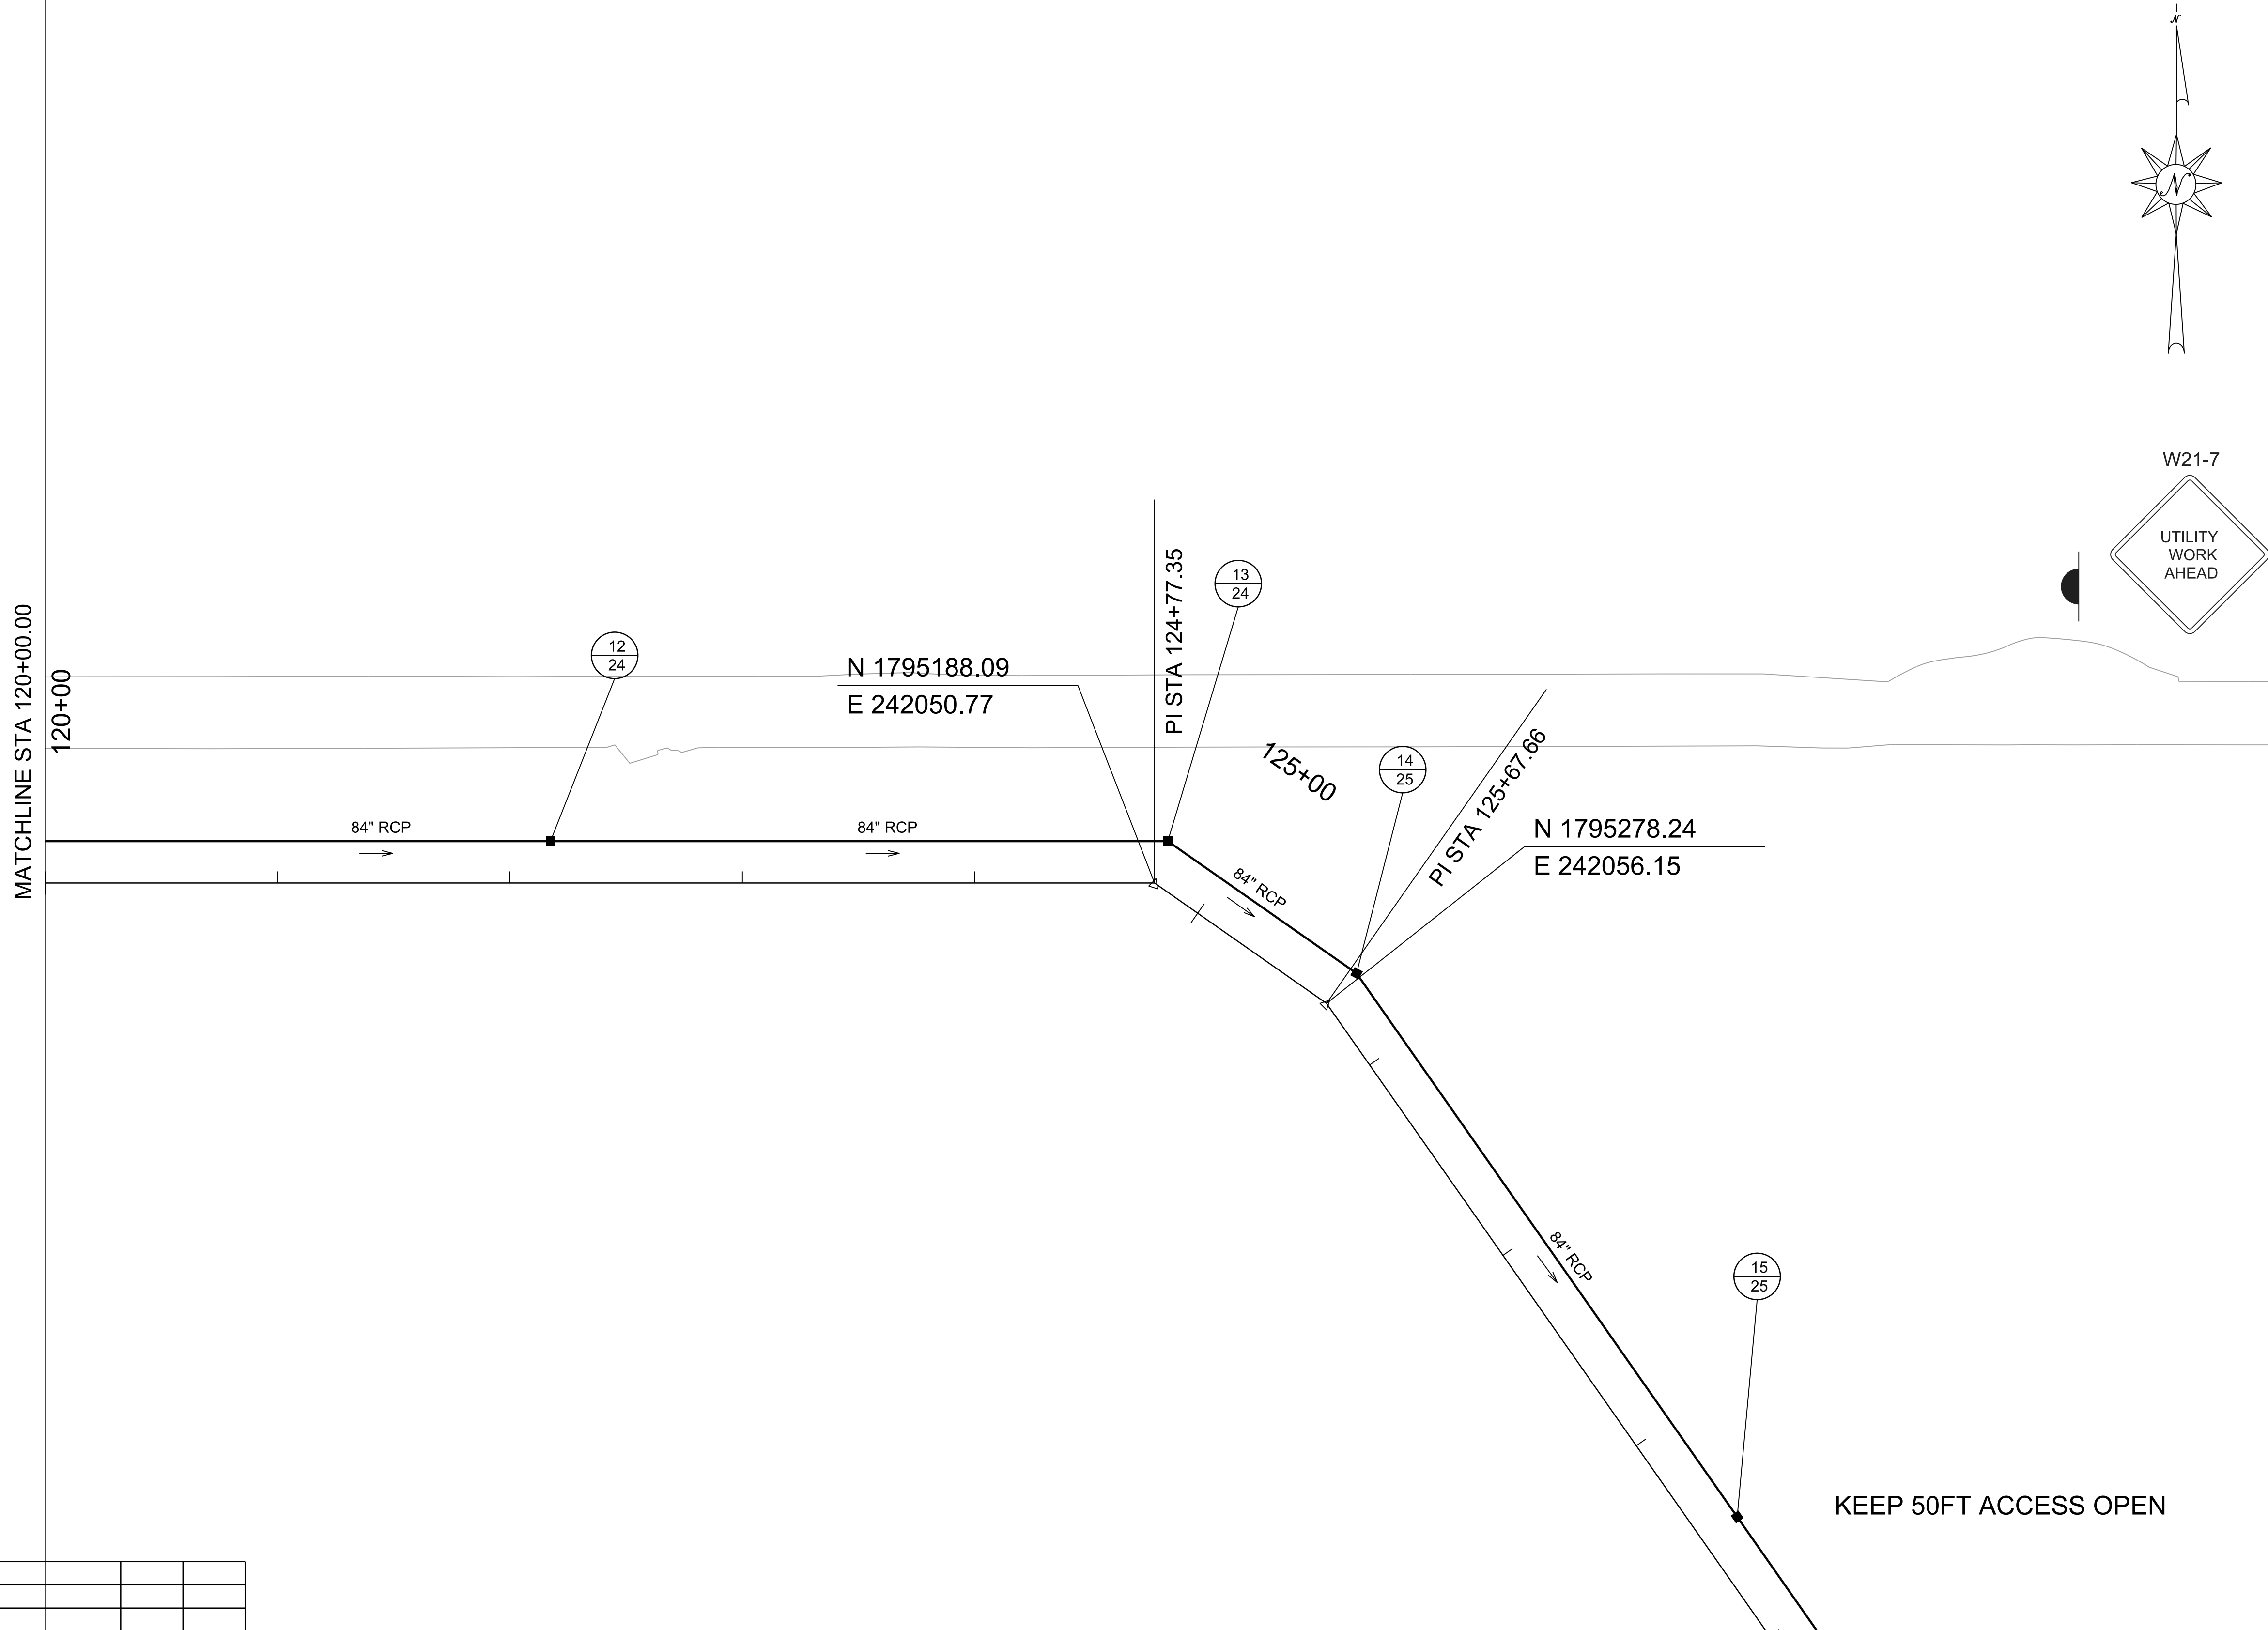

0	ISSUE FOR BID	04/14/25	KTR	
NO.	REVISION	DATE	INITIALS	

ASPA LOGISTICS PARK
CIVIL INFRASTRUCTURE IMPROVEMENTS

PLAN SUBMITTAL

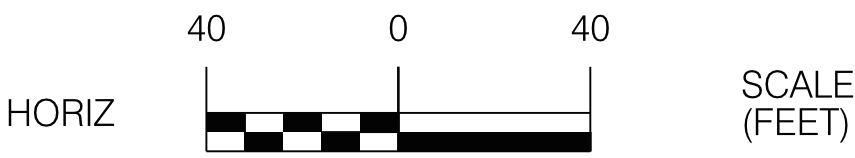


SHEET TITLE

TRAFFIC CONTROL PLAN
PHASE II

ROUTE

TRAFFIC CONTROL PLAN - PHASE II

REFERENCE PROJECT NO	FISCAL YEAR	SHEET NO
11271 TASK 01	2025	54

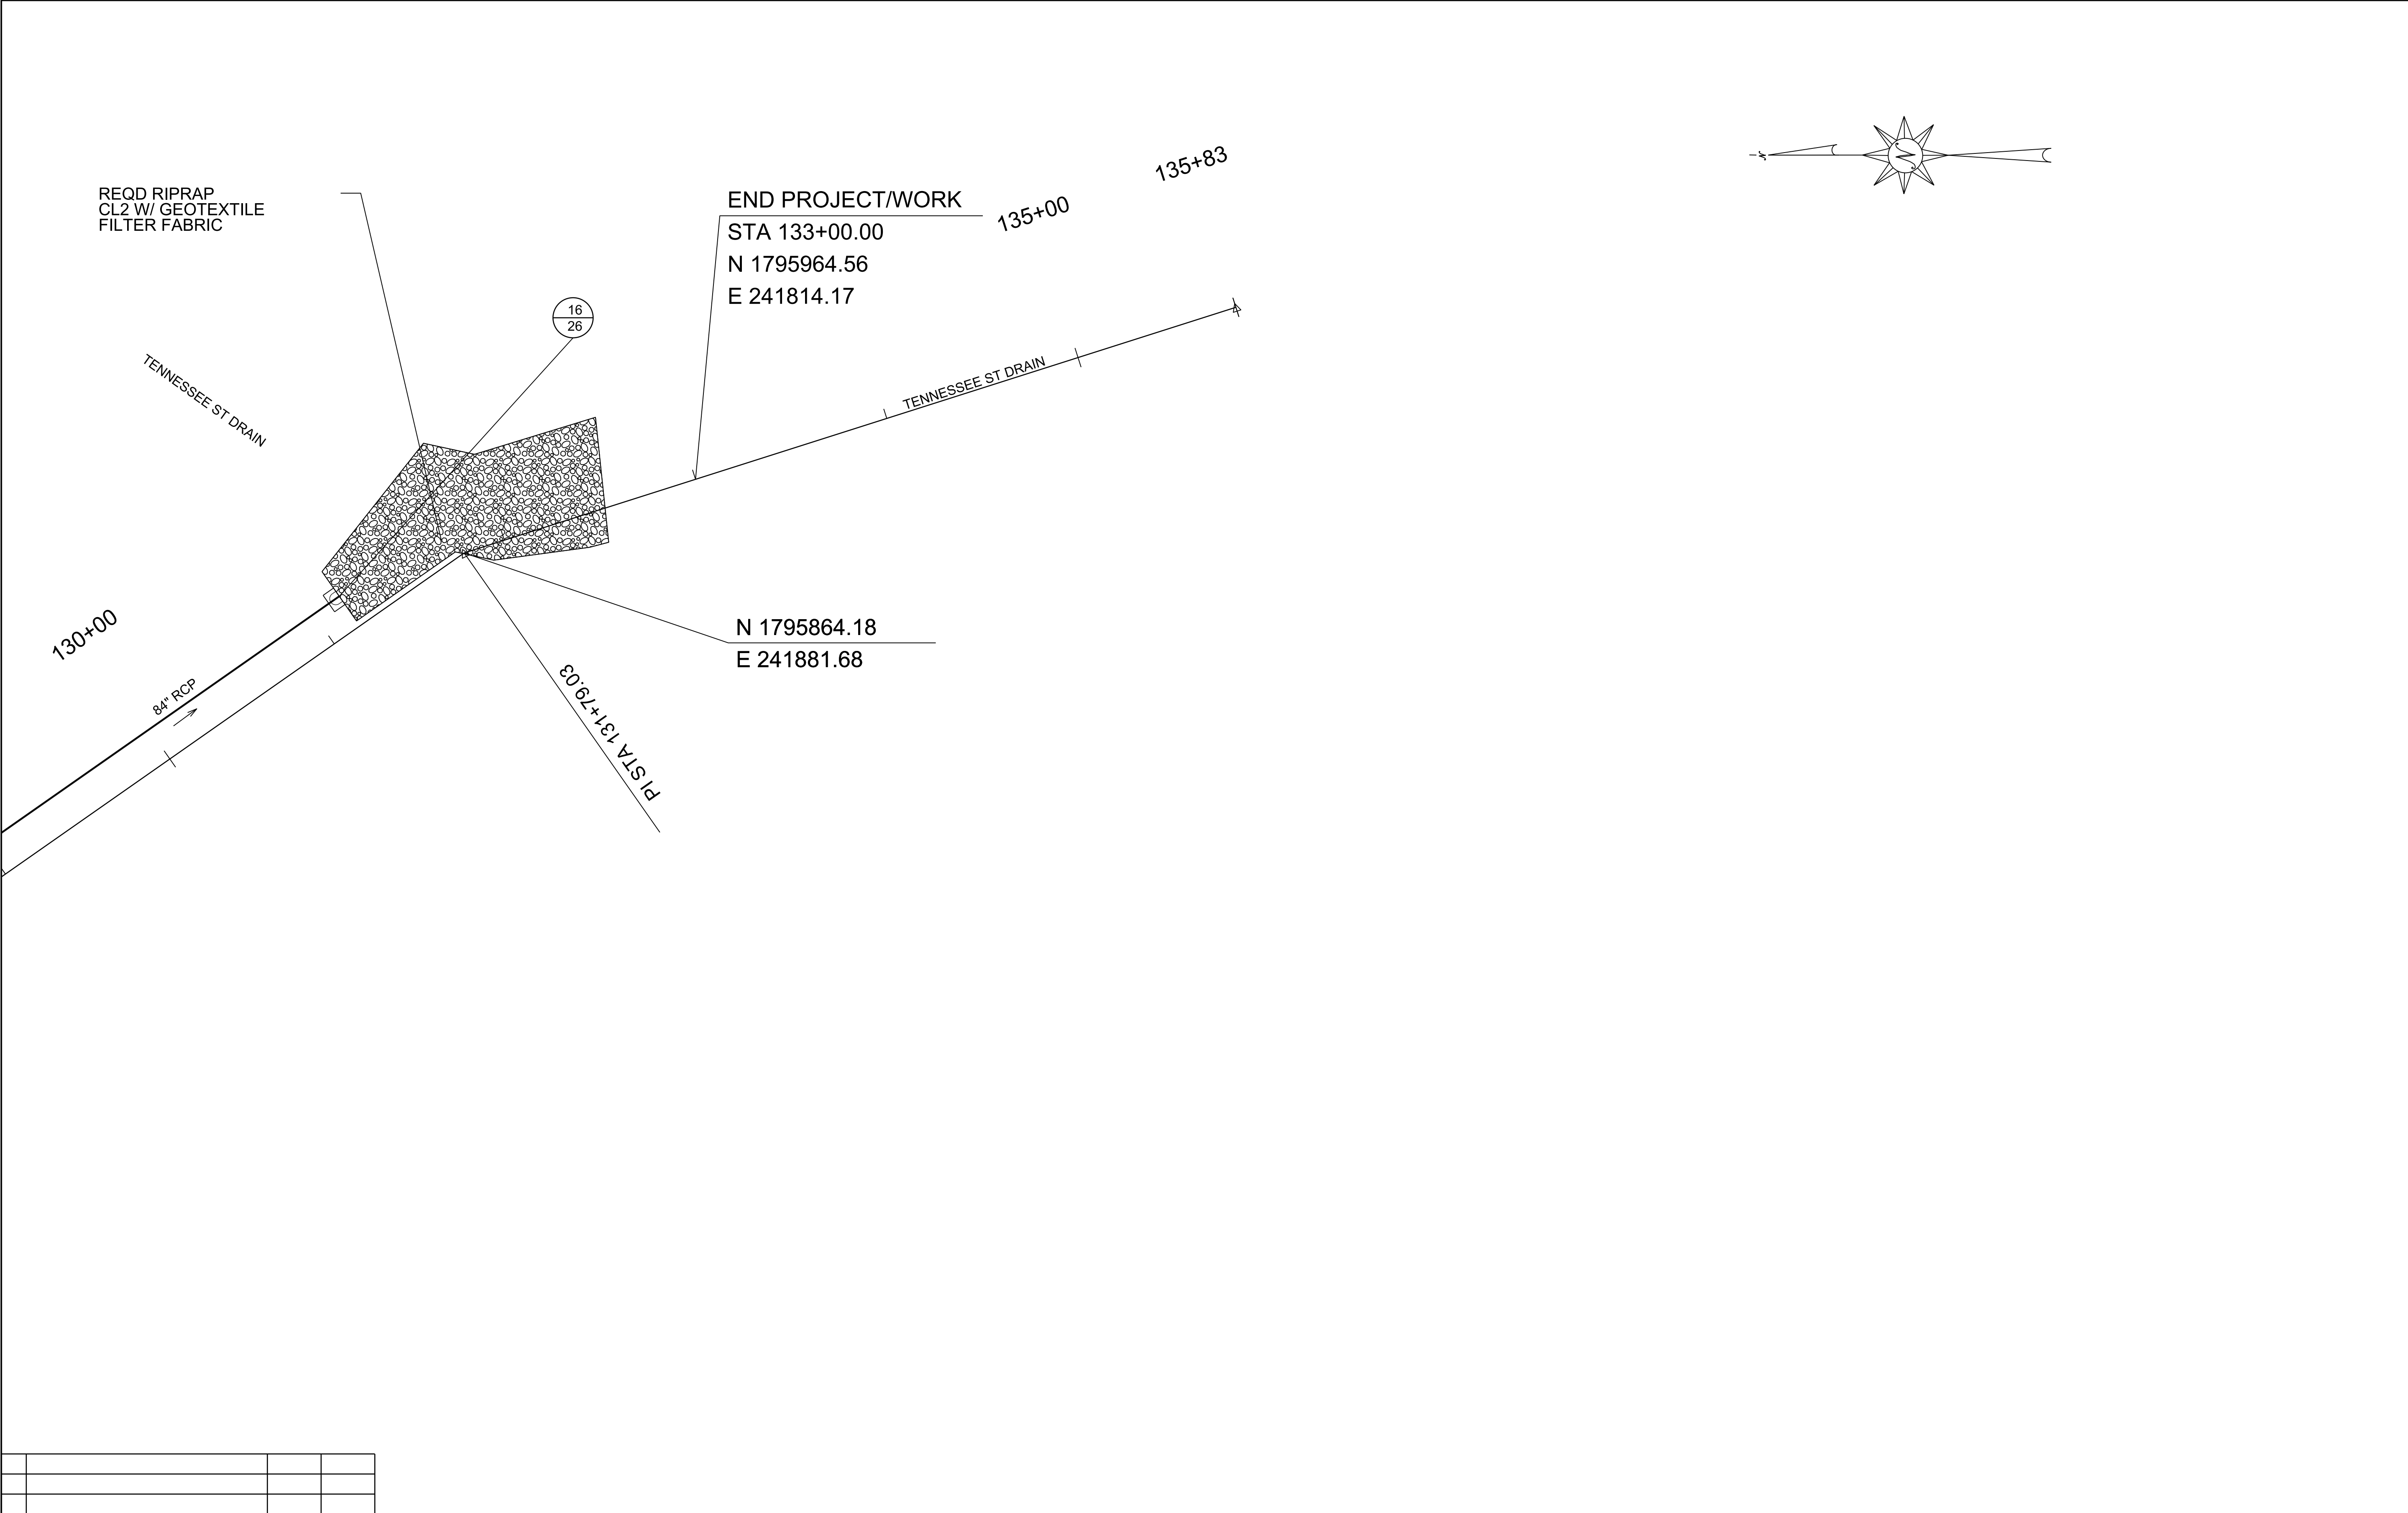

0	ISSUE FOR BID	04/14/25	KTR
NO.	REVISION	DATE	INITIALS


ASPA LOGISTICS PARK
CIVIL INFRASTRUCTURE IMPROVEMENTS

PLAN SUBMITTAL



ALABAMA PORT AUTHORITY
PORT OF MOBILE

HORIZ

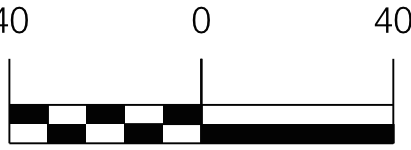

SCALE
(FEET)

SHEET TITLE













TRAFFIC CONTROL PLAN
PHASE II










ROUTE

EROSION AND SEDIMENT CONTROL PLANS LEGEND

REFERENCE PROJECT NO	FISCAL YEAR	SHEET NO
11271 TASK 01	2025	69

BEST MANAGEMENT PRACTICES (BMP's)

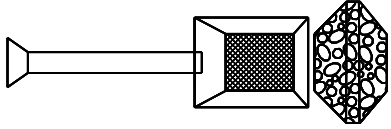       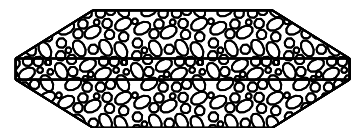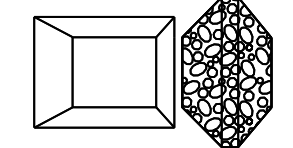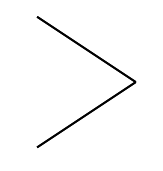 TEMPORARY SLOPE DRAIN PIPE WITH ROCK DITCH CHECK AND SUMP EXCAVATION	
TEMPORARY EARTH BERM	
BRUSH BARRIER	
SILT FENCE SEDIMENT BARRIER	
FLOATING BASIN BOOM	
HAY BALE DITCH CHECK	
SAND BAG DITCH CHECK	
WATTLE DITCH CHECK	
SILT DIKE DITCH CHECK	
ROCK DITCH CHECK	
ROCK DITCH CHECK WITH SUMP EXCAVATION	
SILT FENCE DITCH CHECK	
WATTLE SLOPE INTERRUPTERS	

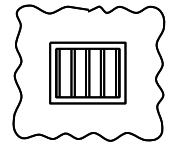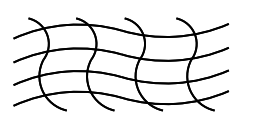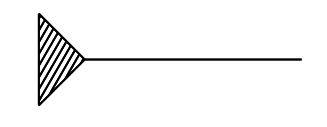 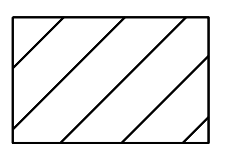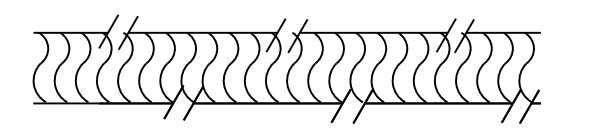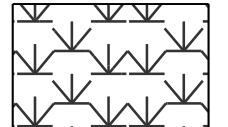 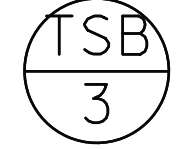INLET PROTECTION	
STABILIZED CONSTRUCTION ENTRANCE	
EROSION CONTROL PRODUCTS	
SLOPE DRAIN	
TEMPORARY EARTH BERM WITH POLYETHYLENE	
DREDGE, FILL	
PRIMARY STORMWATER DISCHARGE POINT	
SECONDARY STORMWATER DISCHARGE POINT	
BACKGROUND POINT	
SEDIMENT RETENTION BARRIER	
SOLID SODDING	
TEMPORARY RIPRAP BERM	
TEMPORARY SEDIMENTATION BASIN	
PERMANENT DETENTION BASIN	

EROSION AND SEDIMENT CONTROL PHASES

INITIAL PHASE - AS CLEARING BEGINS AND PRIOR TO ANY GRUBBING OR GRADING WORK.

INTERMEDIATE PHASE - AS NEEDED. AS WORK IS ONGOING AND ADVANCING TOWARD COMPLETION.

FINAL CONSTRUCTION - AS WORK IS COMPLETED AND PERMANENT VEGETATION IS ESTABLISHED.

NOTES

1. ALL FLOCCULANTS ARE TO BE APPLIED AT THE DIRECTION OF THE ENGINEER. FLOCCULANTS SHALL ONLY BE USED ON STORMWATER THAT FLOWS INTO A REQUIRED SEDIMENTATION BASIN OR FLOWS THROUGH A MINIMUM OF THREE DITCH CHECKS ABSENT OF FLOCCULANT BEFORE LEAVING THE RIGHT-OF-WAY OR DISCHARGING INTO A BLUE LINED STREAM.

--SPECIFICATIONS--

CURRENT ALABAMA DEPARTMENT OF TRANSPORTATION

THIS DRAWING REPRESENTS DESIGNS PREPARED FOR USE BY THE ALABAMA DEPARTMENT OF TRANSPORTATION AND IS NOT TO BE COPIED, REPRODUCED, ALTERED, OR USED BY ANYONE, OR ANY ORGANIZATION, WITHOUT THE EXPRESSED WRITTEN CONSENT OF THE ALABAMA DEPARTMENT OF TRANSPORTATION REPRESENTATIVE AUTHORIZED TO APPROVE THIS USE. ANYONE MAKING UNAUTHORIZED USE OF THIS DRAWING MAY BE PROSECUTED TO THE FULLEST EXTENT OF THE LAW.

REVISIONS		ALABAMA DEPARTMENT OF TRANSPORTATION
		1409 COLISEUM BOULEVARD MONTGOMERY, AL 36130-3050
	DESIGN BUREAU SPECIAL DRAWING	

EROSION & SEDIMENT CONTROL LEGEND

Bureau Std Engr: L.V.S. DRAWN BY: W.D.H. DATE DRAWN: 10-14-16	SPECIAL DRAWING NO SPECIAL PROJECT DETAIL	INDEX NO
--	--	----------

0	ISSUE FOR BID	04/14/25	KTR
NO.	REVISION	DATE	INITIALS

ASPA LOGISTICS PARK
CIVIL INFRASTRUCTURE IMPROVEMENTS

PLAN SUBMITTAL




SHEET TITLE

EROSION AND SEDIMENT
CONTROL PLANS LEGEND

ROUTE

EROSION AND SEDIMENT CONTROL PLAN

REFERENCE PROJECT NO	FISCAL YEAR	SHEET NO
11271 TASK 01	2025	70

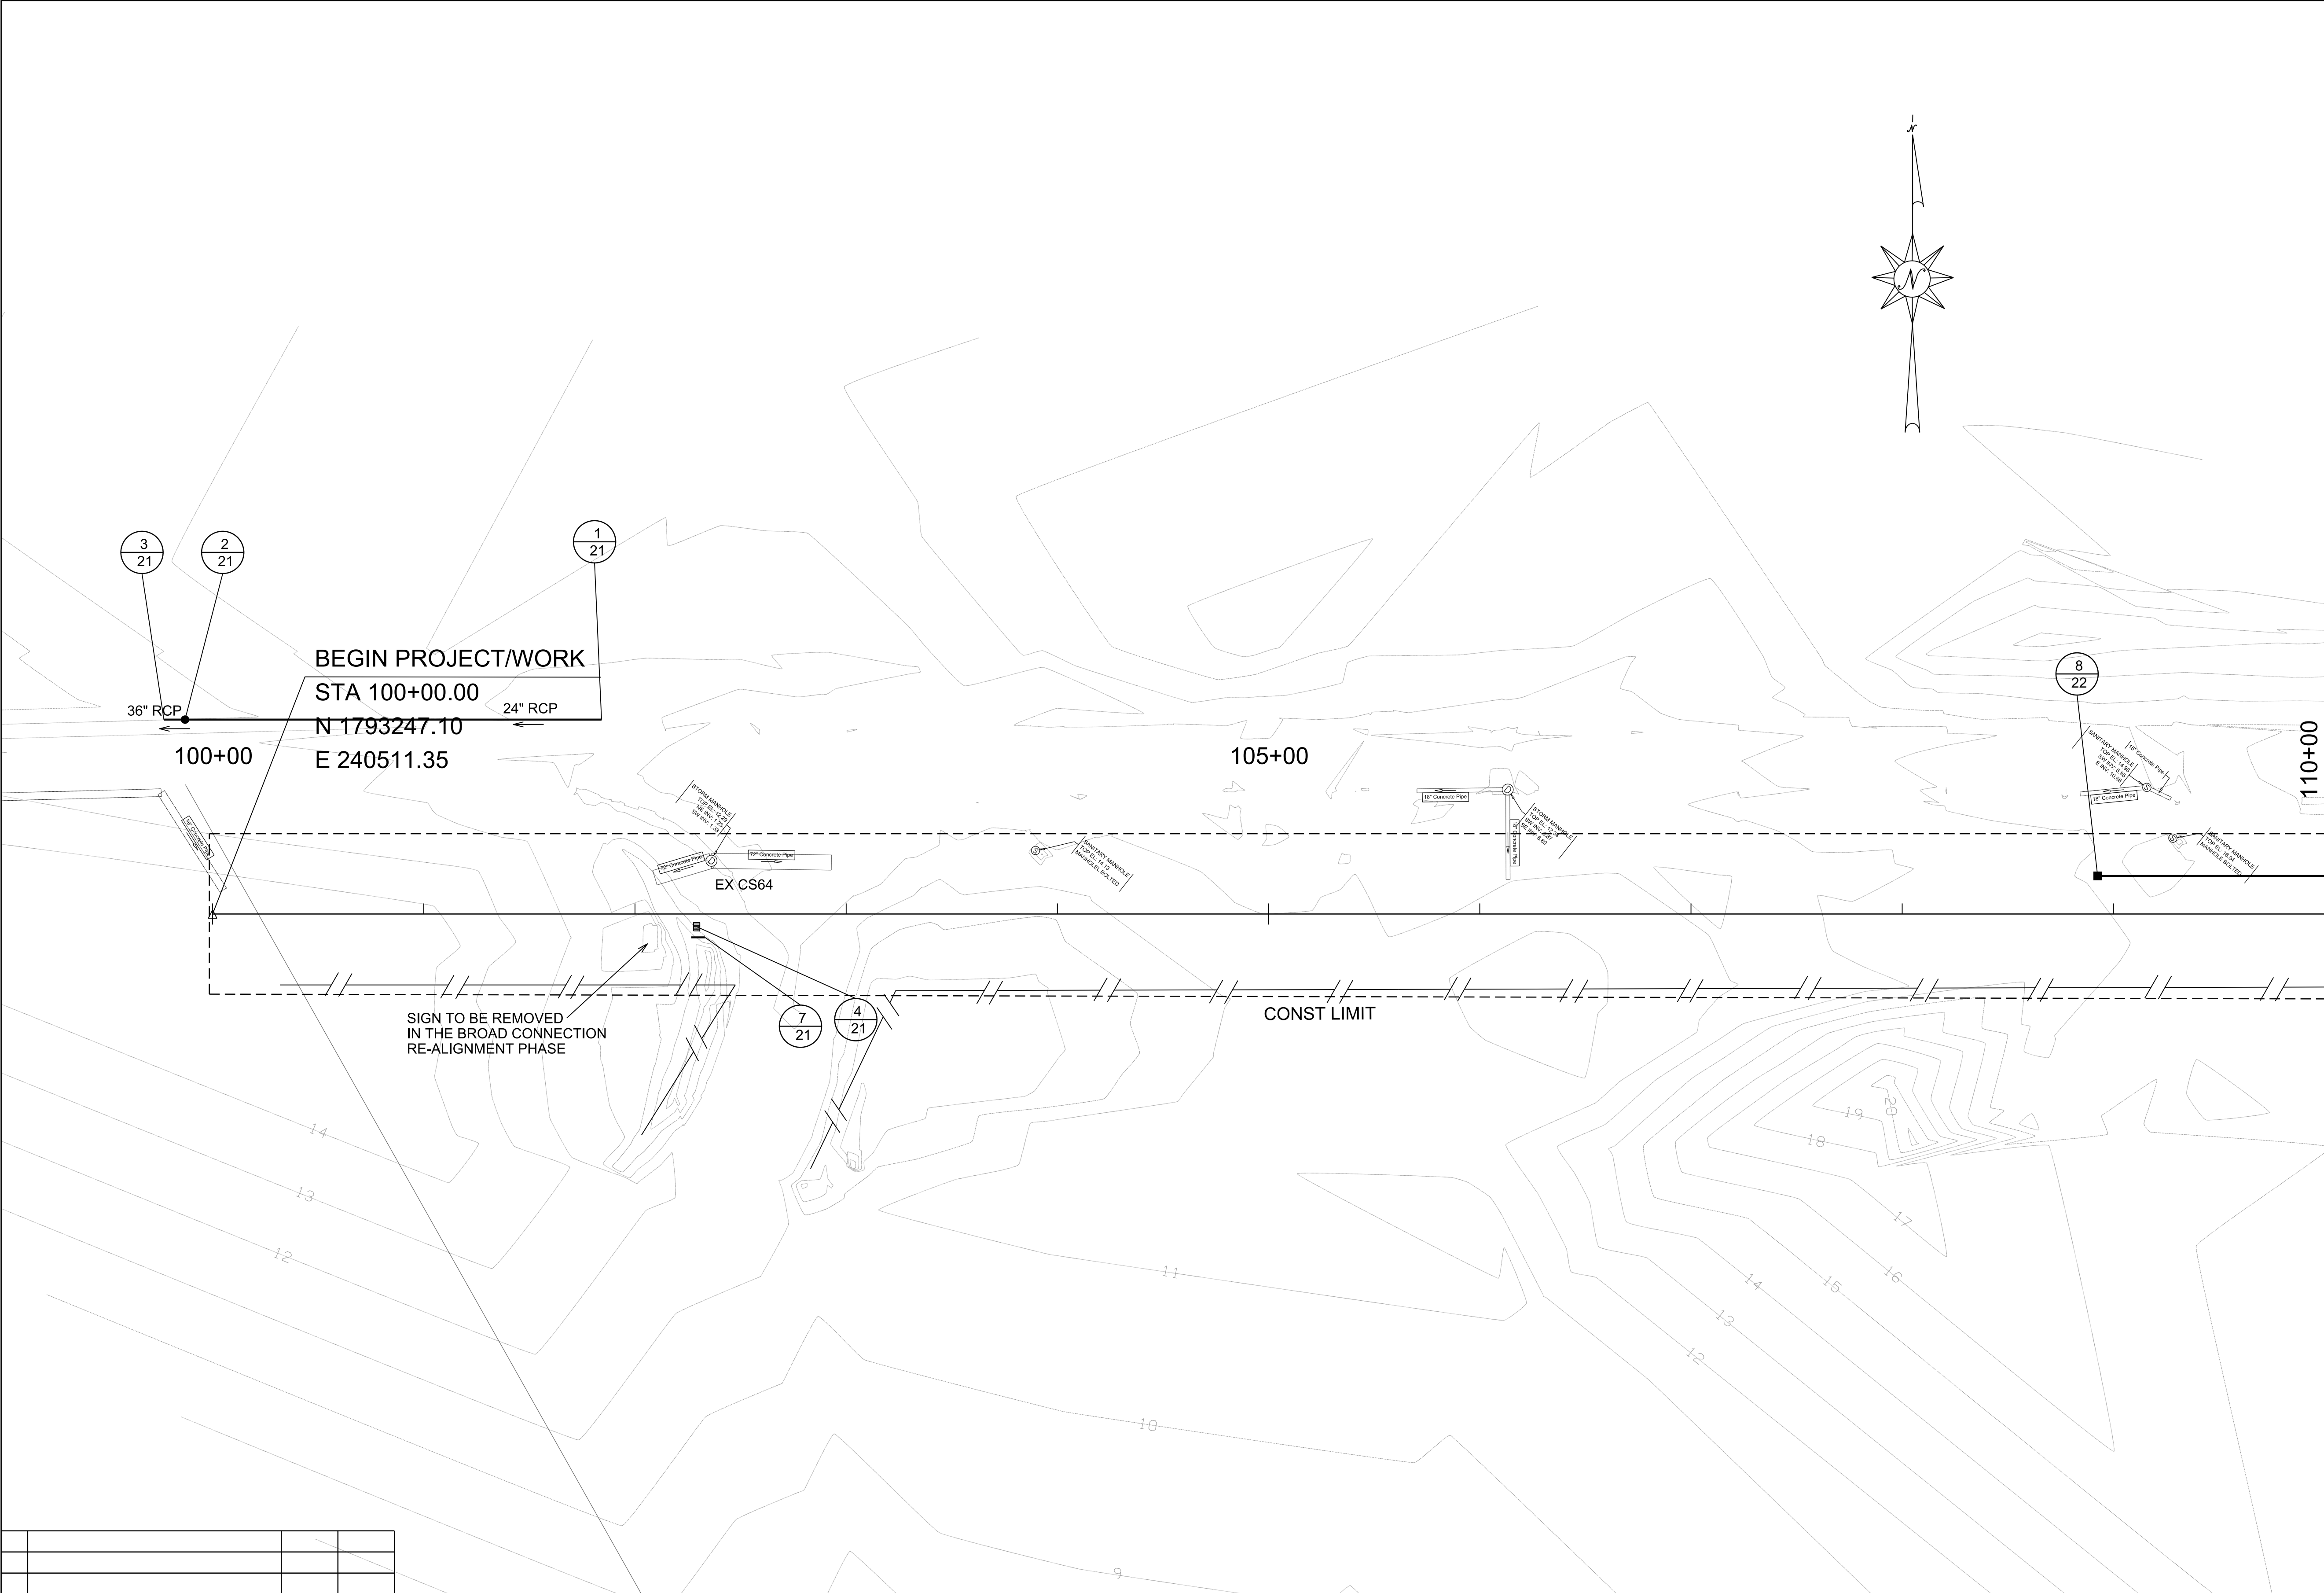


MATCHLINE STA 110+00.00

0	ISSUE FOR BID	04/14/25	KTR
NO.	REVISION	DATE	INITIALS

ASPA LOGISTICS PARK
CIVIL INFRASTRUCTURE IMPROVEMENTS

PLAN SUBMITTAL

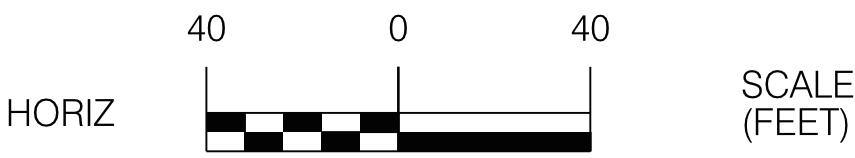



SHEET TITLE

EROSION AND SEDIMENT
CONTROL PLAN

ROUTE

EROSION AND SEDIMENT CONTROL PLAN

REFERENCE PROJECT NO	FISCAL YEAR	SHEET NO
11271 TASK 01	2025	71

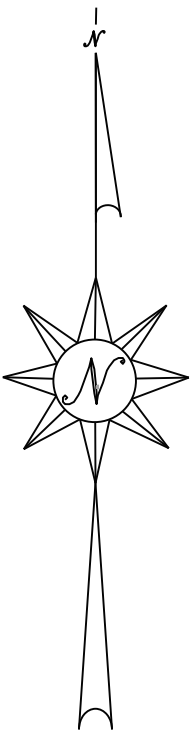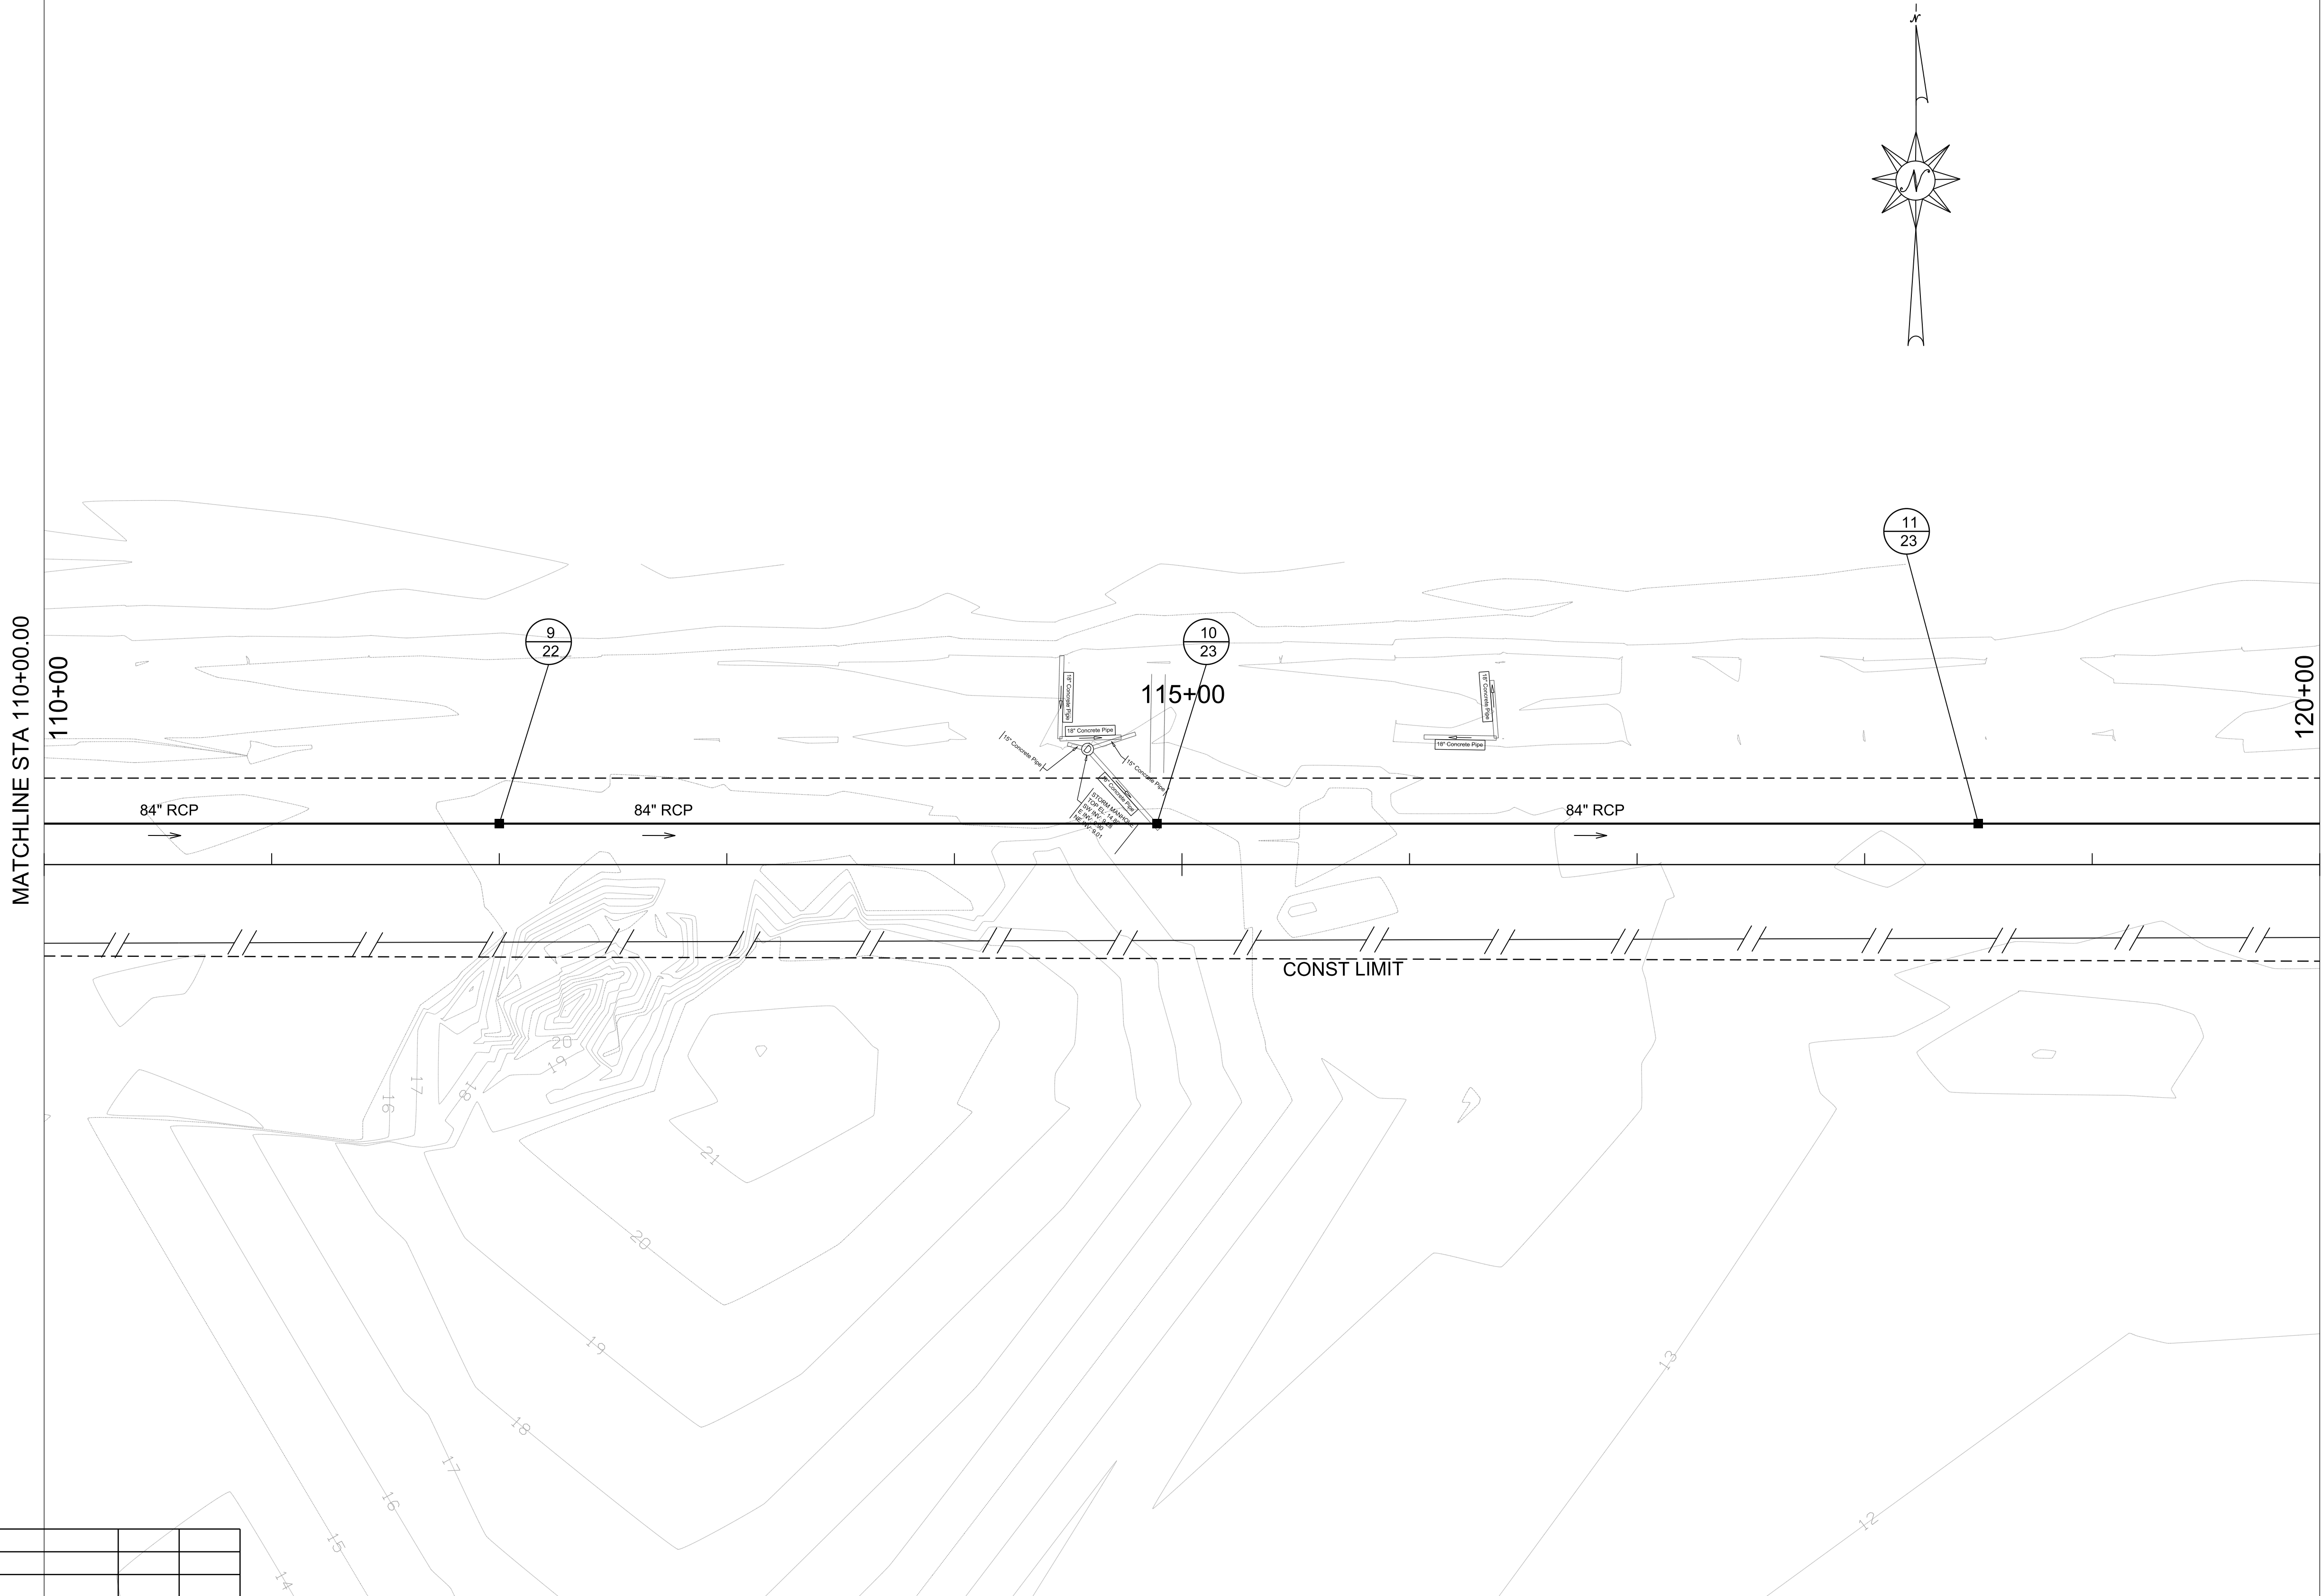

0	ISSUE FOR BID	04/14/25	KTR	
NO.	REVISION	DATE	INITIALS	


ASPA LOGISTICS PARK
CIVIL INFRASTRUCTURE IMPROVEMENTS

PLAN SUBMITTAL



ALABAMA PORT AUTHORITY
PORT OF MOBILE

HORIZ

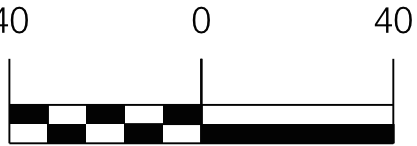

SCALE
(FEET)


SHEET TITLE

EROSION AND SEDIMENT
CONTROL PLAN

ROUTE

EROSION AND SEDIMENT CONTROL PLAN

REFERENCE PROJECT NO	FISCAL YEAR	SHEET NO
11271 TASK 01	2025	72

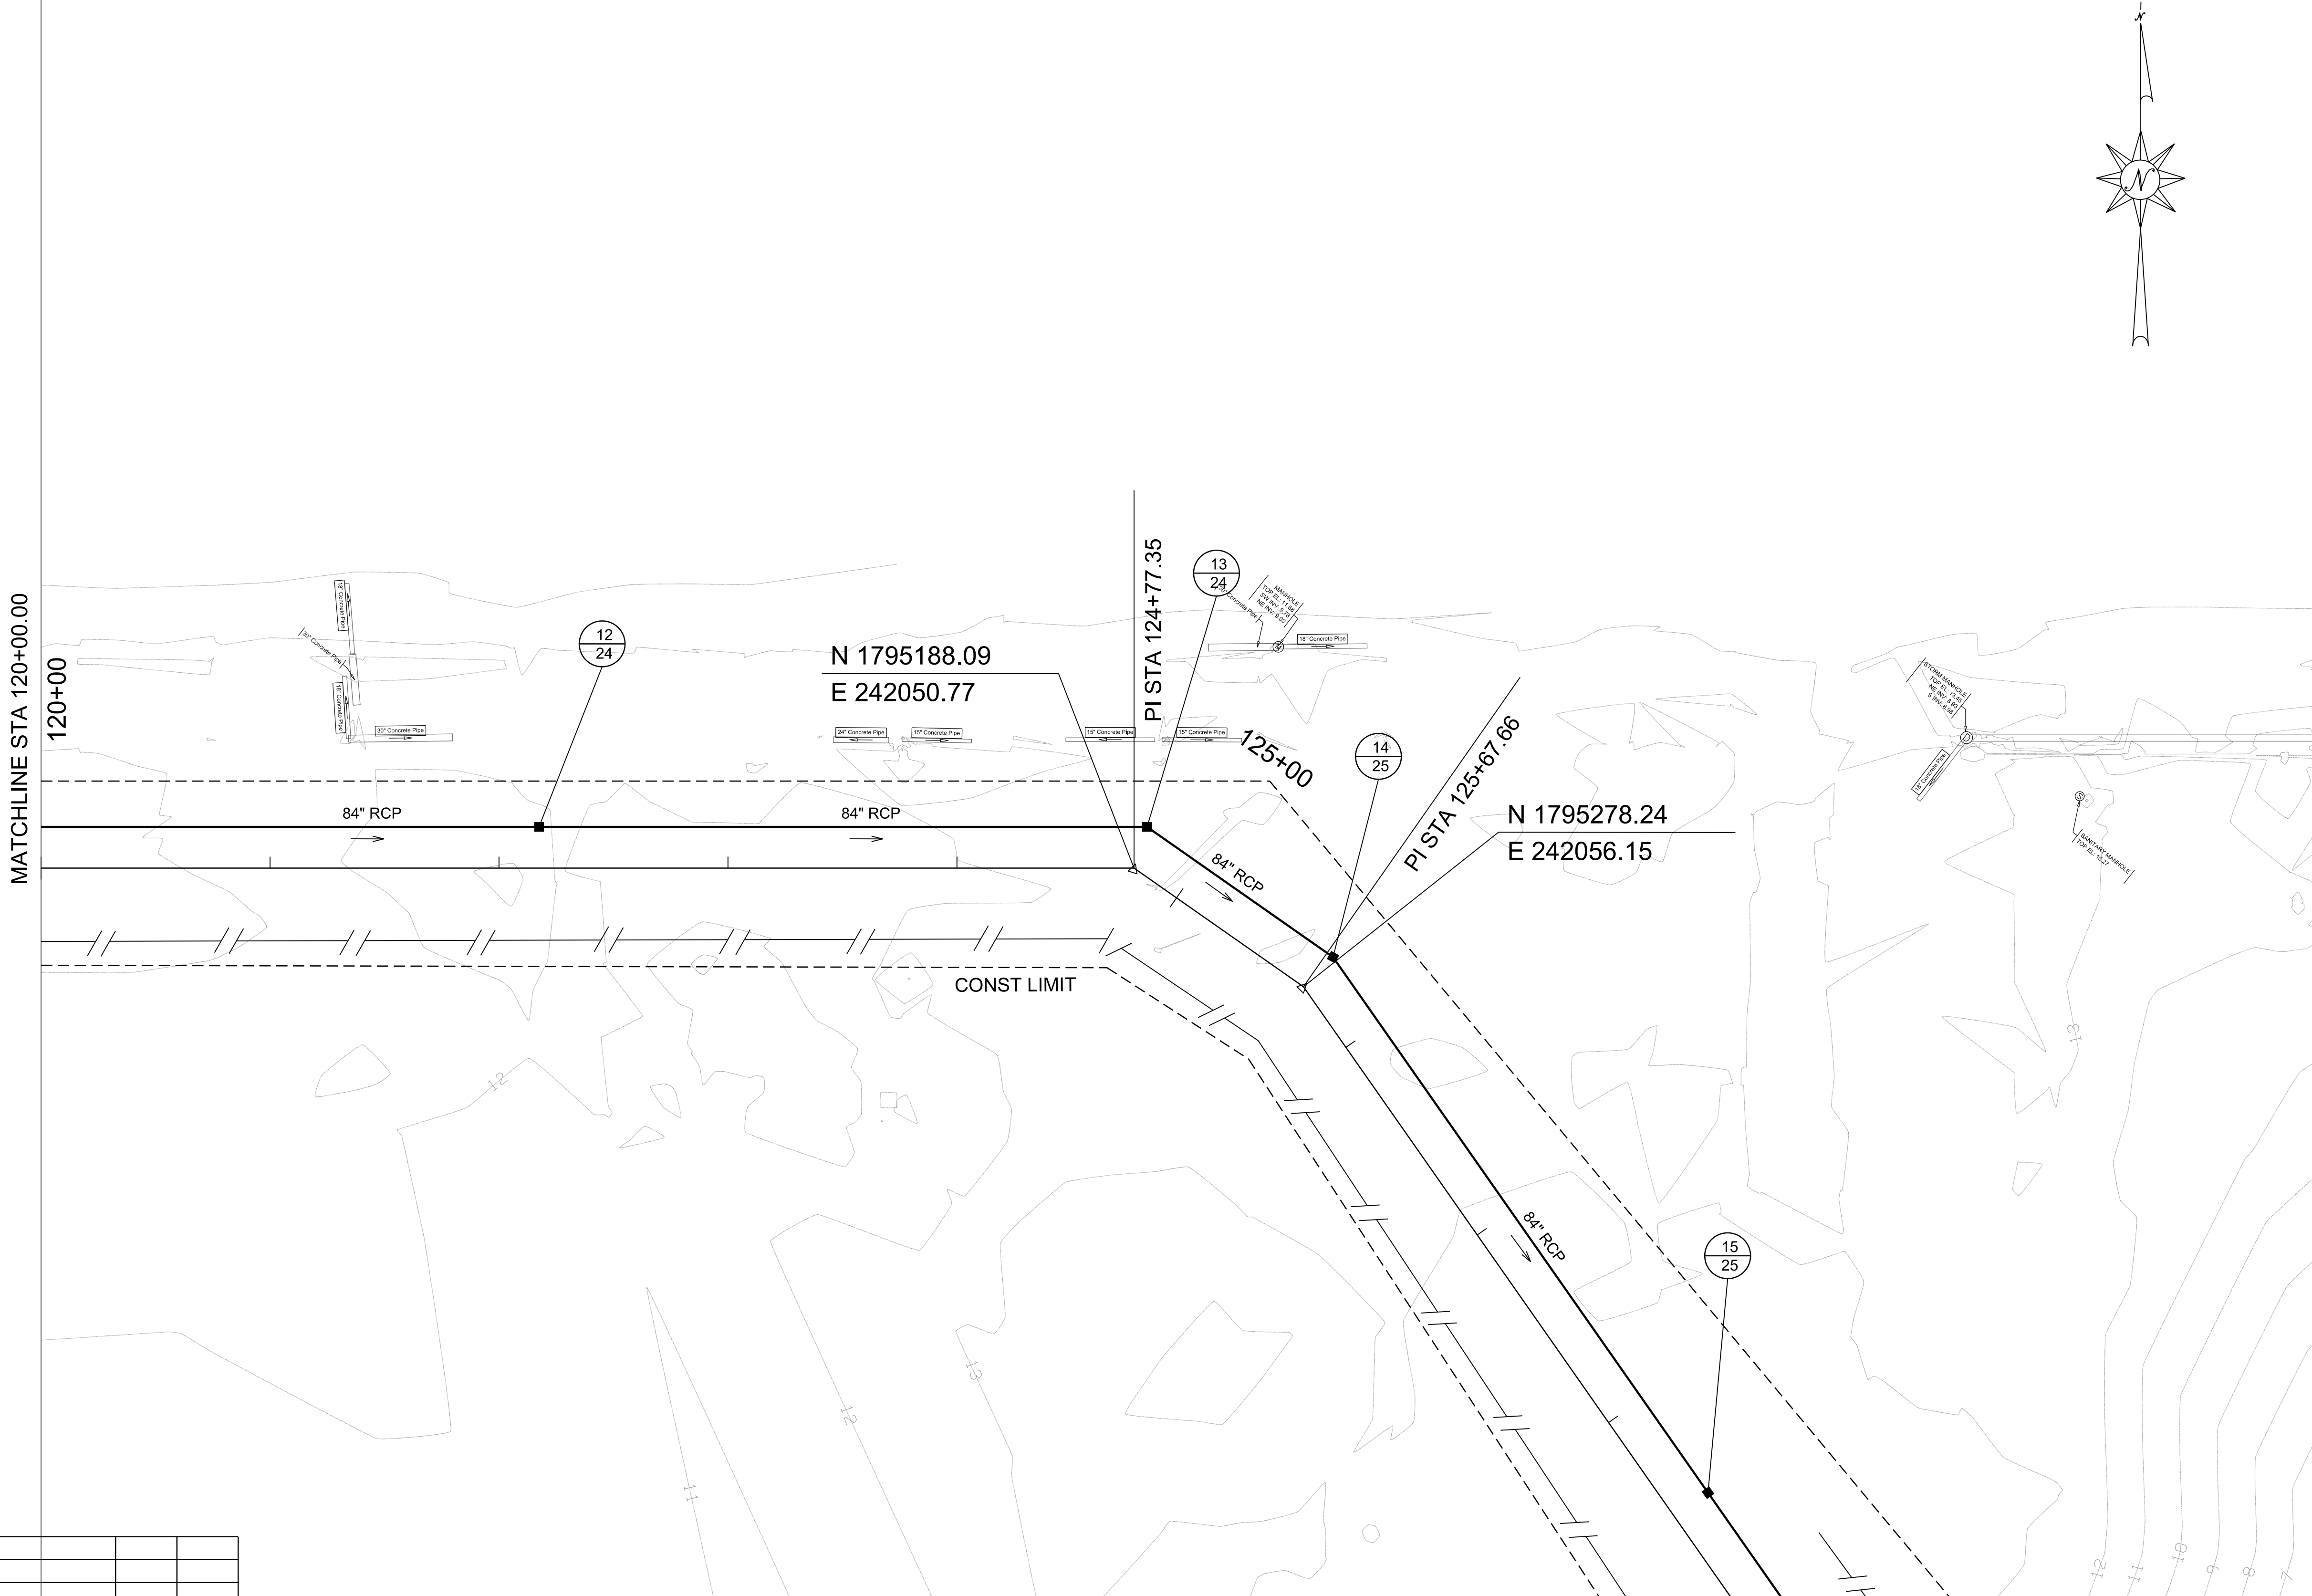


NO.	REVISION	DATE	INITIALS
0	ISSUE FOR BID	04/14/25	KTR

ASPA LOGISTICS PARK
CIVIL INFRASTRUCTURE IMPROVEMENTS

PLAN SUBMITTAL



HORIZ

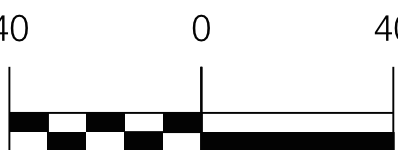

SCALE
(FEET)



SHEET TITLE

EROSION AND SEDIMENT
CONTROL PLAN

ROUTE

EROSION AND SEDIMENT CONTROL PLAN

REFERENCE PROJECT NO	FISCAL YEAR	SHEET NO
11271 TASK 01	2025	73

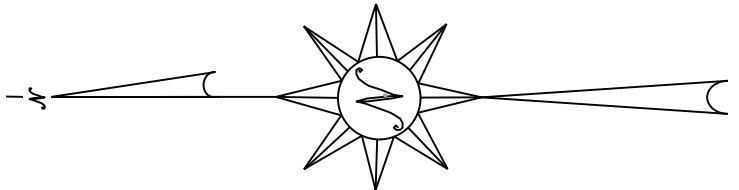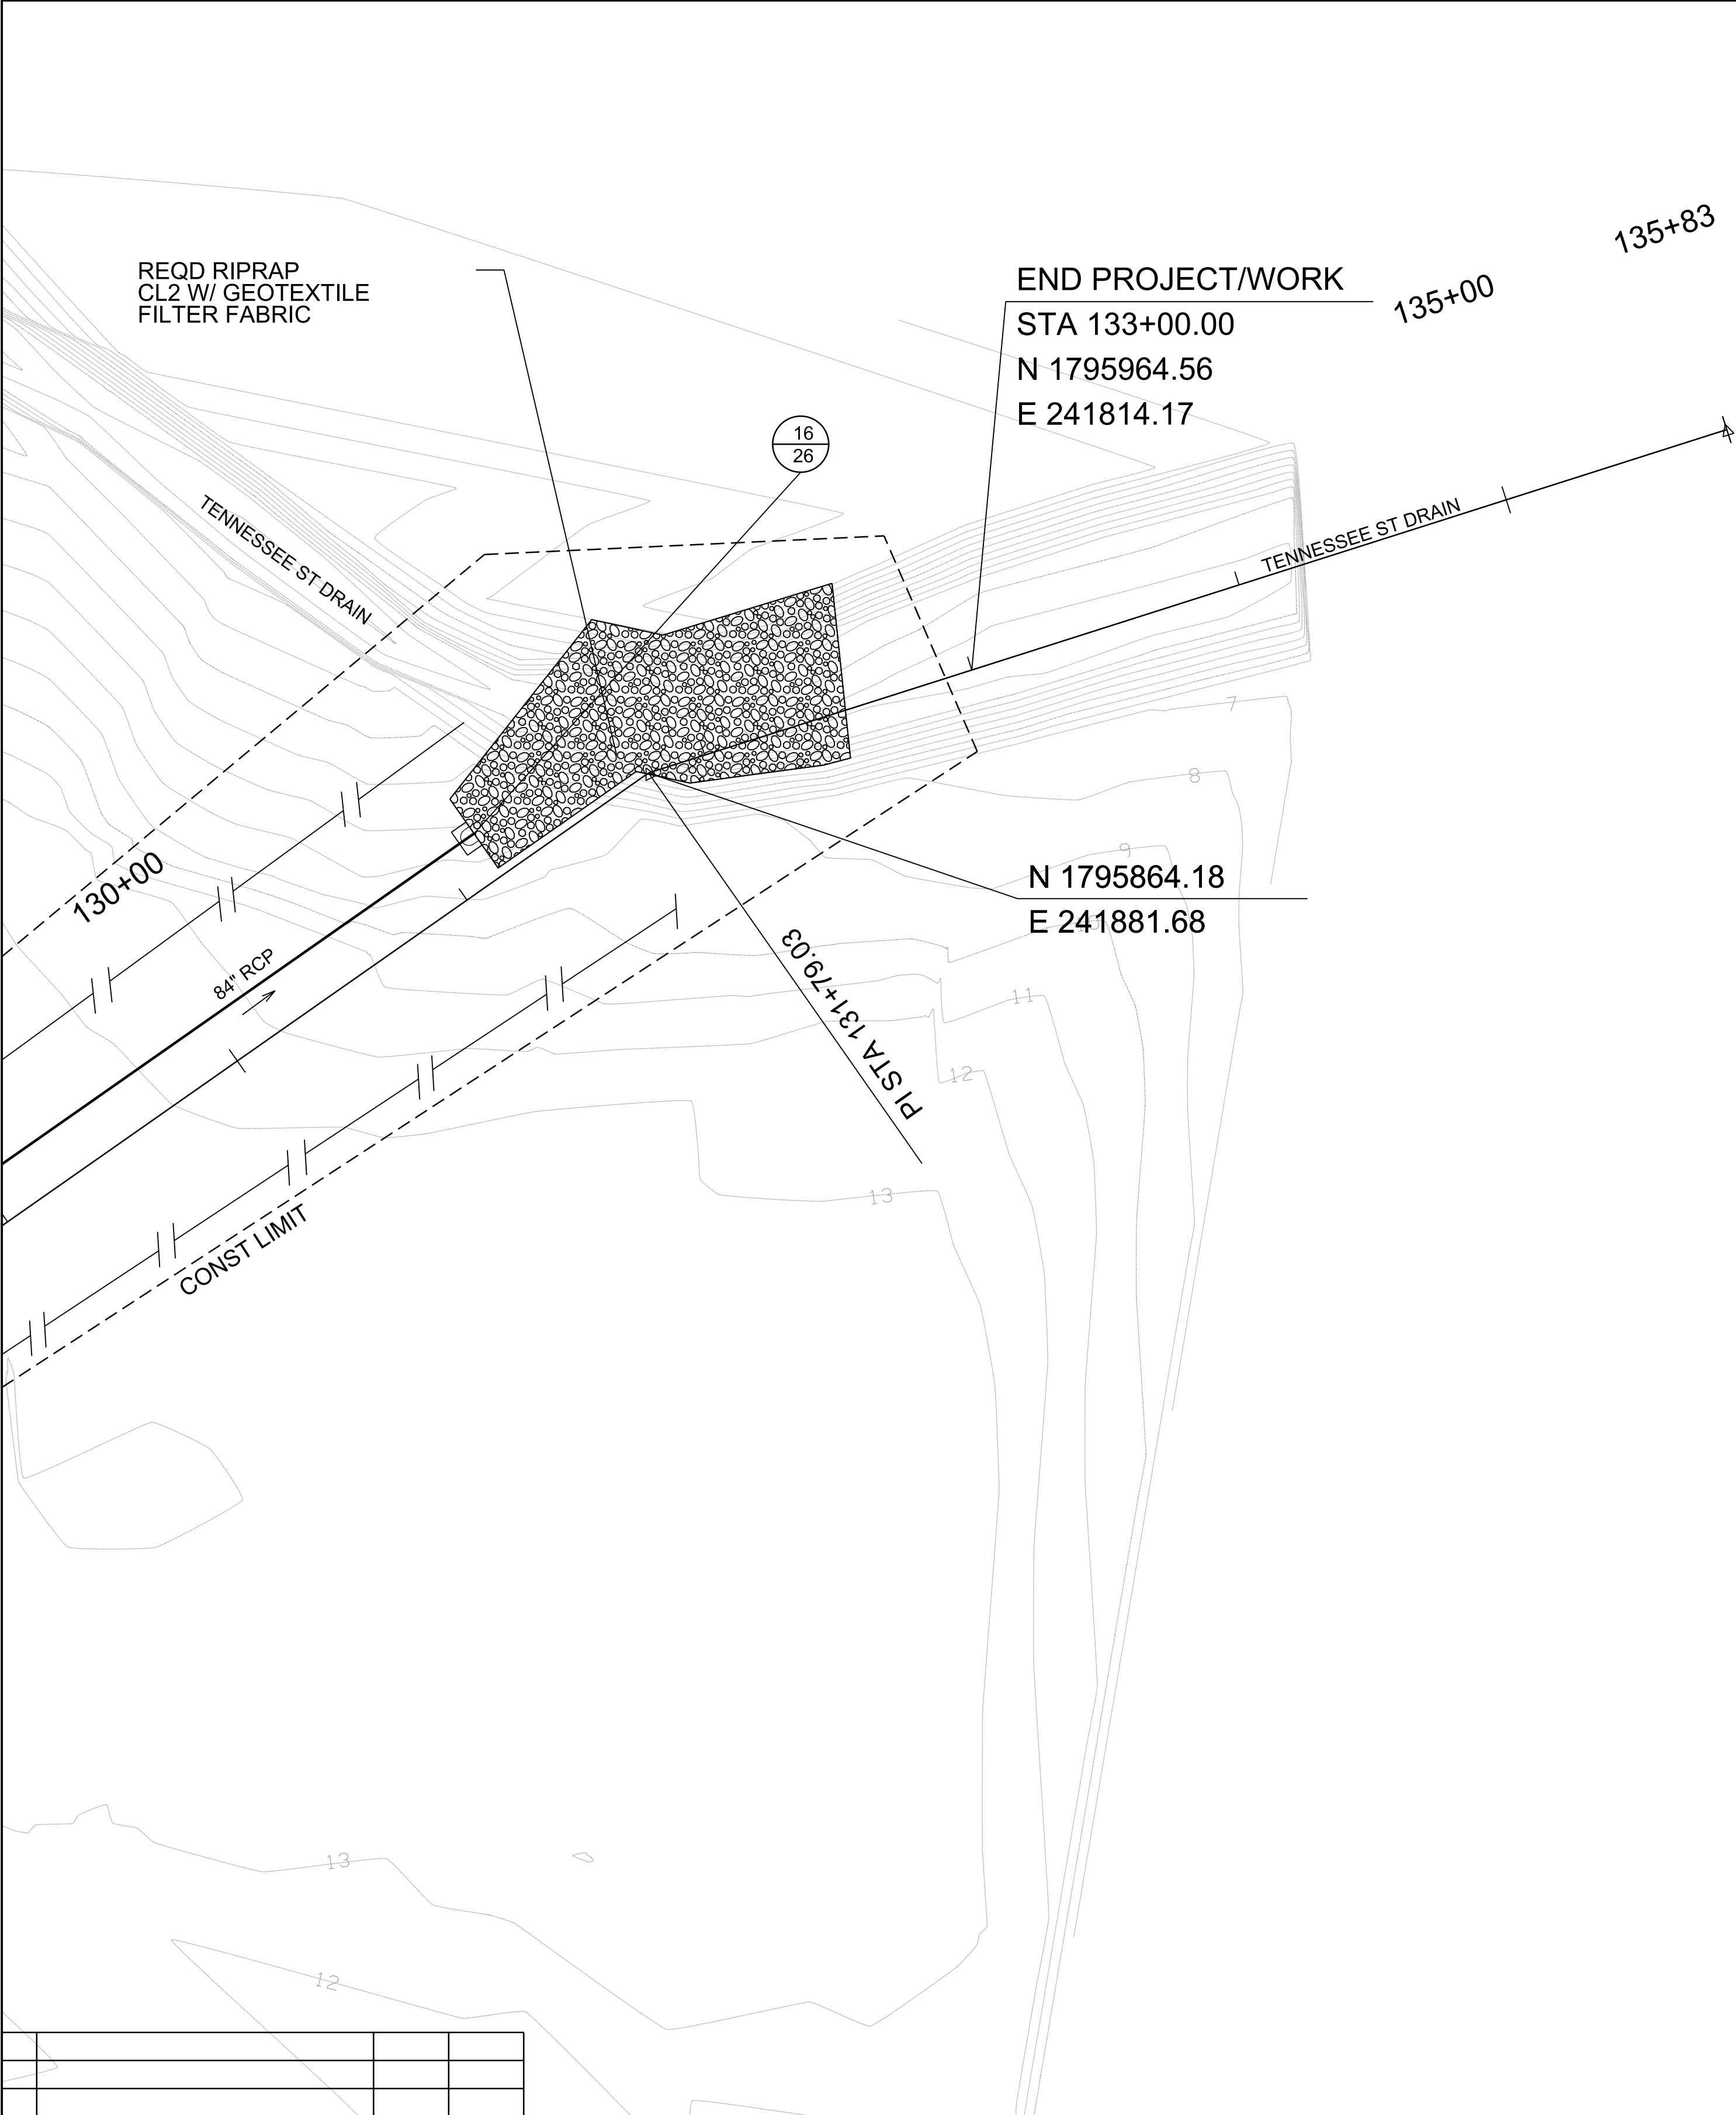

NO.	REVISION	DATE	INITIALS
0	ISSUE FOR BID	04/14/25	KTR


ASPA LOGISTICS PARK
CIVIL INFRASTRUCTURE IMPROVEMENTS

PLAN SUBMITTAL



ALABAMA PORT AUTHORITY
PORT OF MOBILE

HORIZ

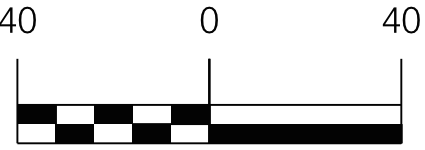

SCALE
(FEET)


SHEET TITLE

EROSION AND SEDIMENT
CONTROL PLAN

ROUTE

UTILITY SHEET

REFERENCE PROJECT NO	FISCAL YEAR	SHEET NO
11271 TASK 01	2025	80

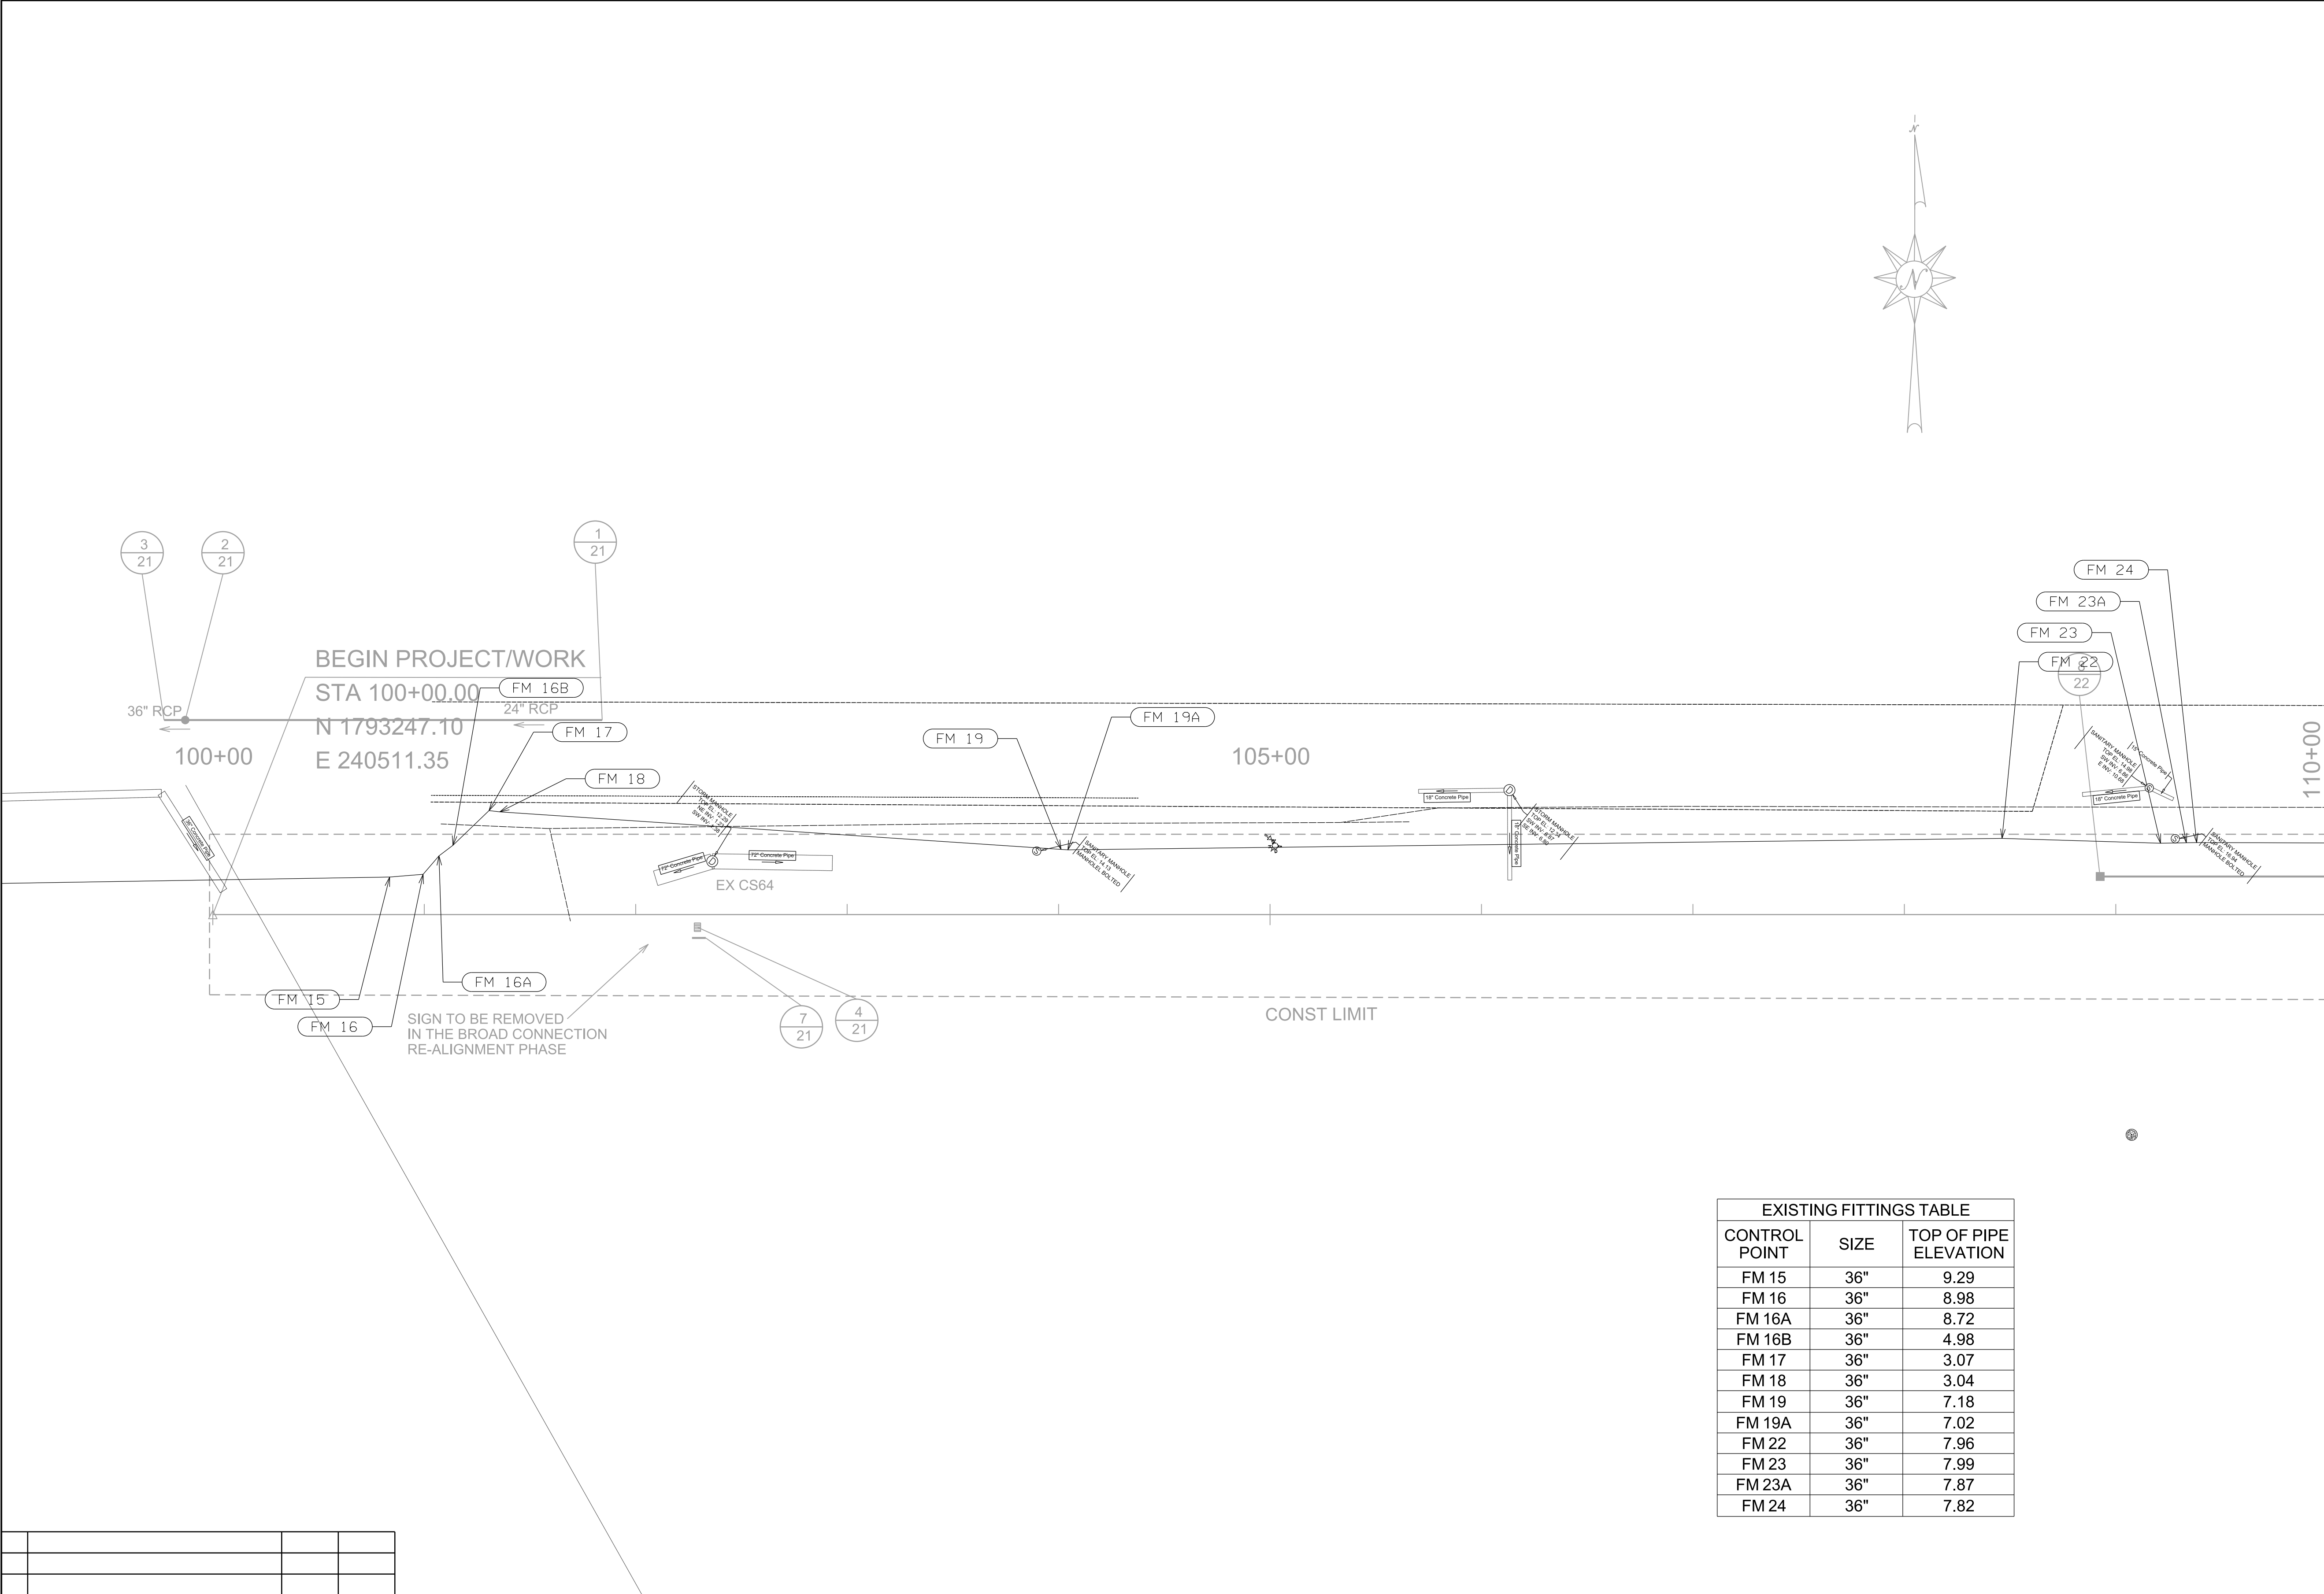


EXISTING FITTINGS TABLE		
CONTROL POINT	SIZE	TOP OF PIPE ELEVATION
FM 15	36"	9.29
FM 16	36"	8.98
FM 16A	36"	8.72
FM 16B	36"	4.98
FM 17	36"	3.07
FM 18	36"	3.04
FM 19	36"	7.18
FM 19A	36"	7.02
FM 22	36"	7.96
FM 23	36"	7.99
FM 23A	36"	7.87
FM 24	36"	7.82

0	ISSUE FOR BID	04/14/25	KTR
NO.	REVISION	DATE	INITIALS

ASPA LOGISTICS PARK
CIVIL INFRASTRUCTURE IMPROVEMENTS


PLAN SUBMITTAL

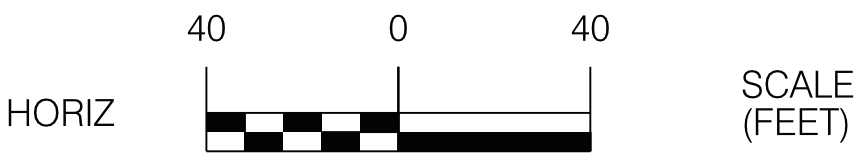

SHEET TITLE	ROUTE
UTILITY SHEET	

UTILITY SHEET

REFERENCE PROJECT NO	FISCAL YEAR	SHEET NO
11271 TASK 01	2025	81

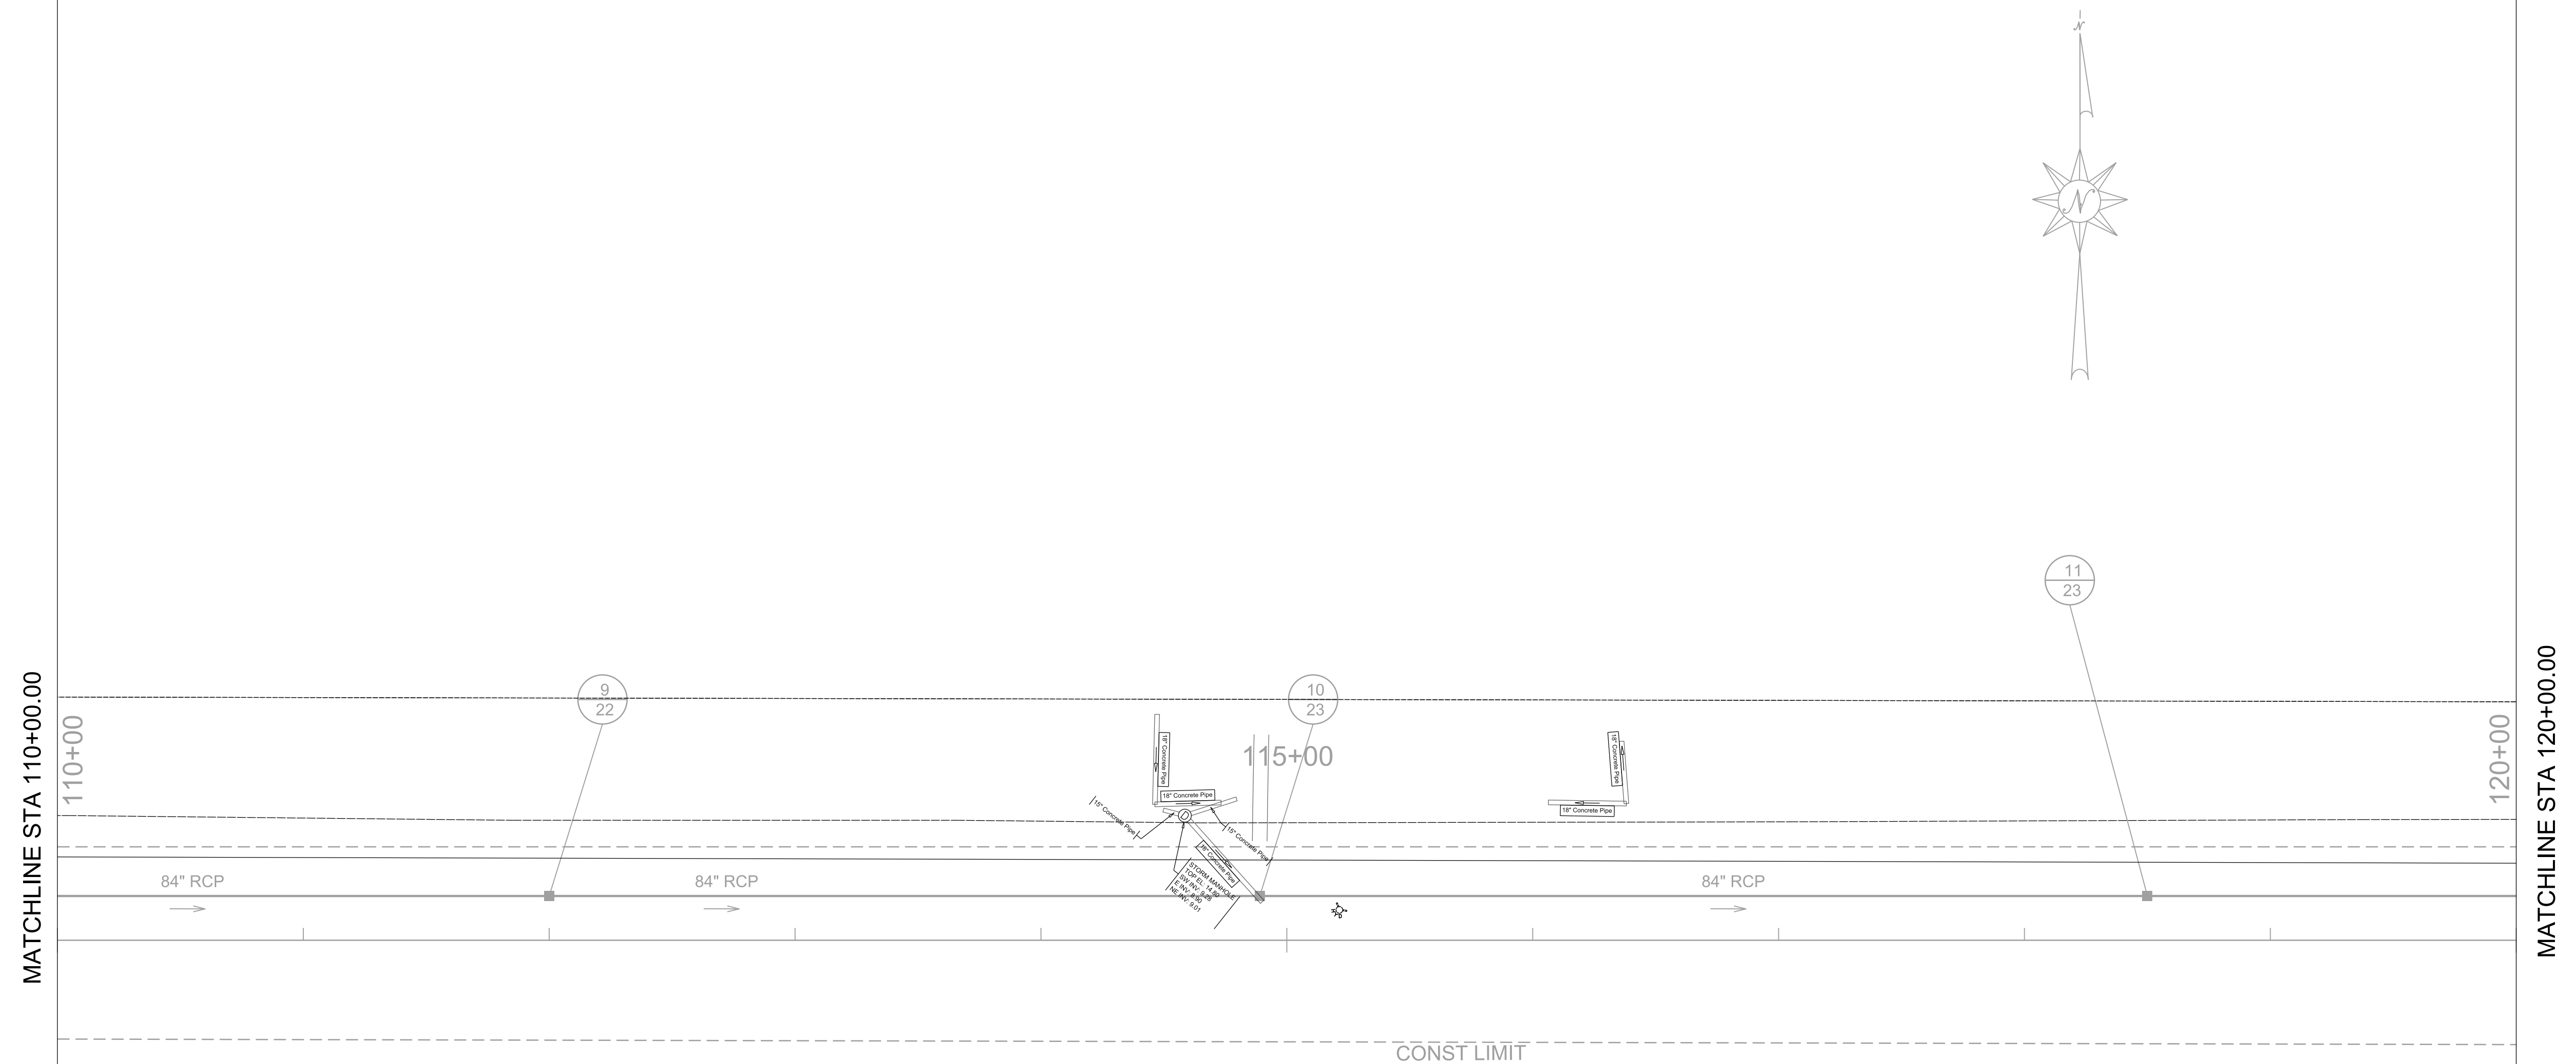


0	ISSUE FOR BID		04/14/25	KTR
NO.	REVISION		DATE	INITIALS

ASPA LOGISTICS PARK
CIVIL INFRASTRUCTURE IMPROVEMENTS

PLAN SUBMITTAL



HORIZ

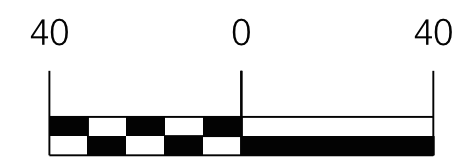SCALE
(FEET)


SHEET TITLE

UTILITY SHEET

ROUTE

UTILITY SHEET

REFERENCE PROJECT NO	FISCAL YEAR	SHEET NO
11271 TASK 01	2025	82

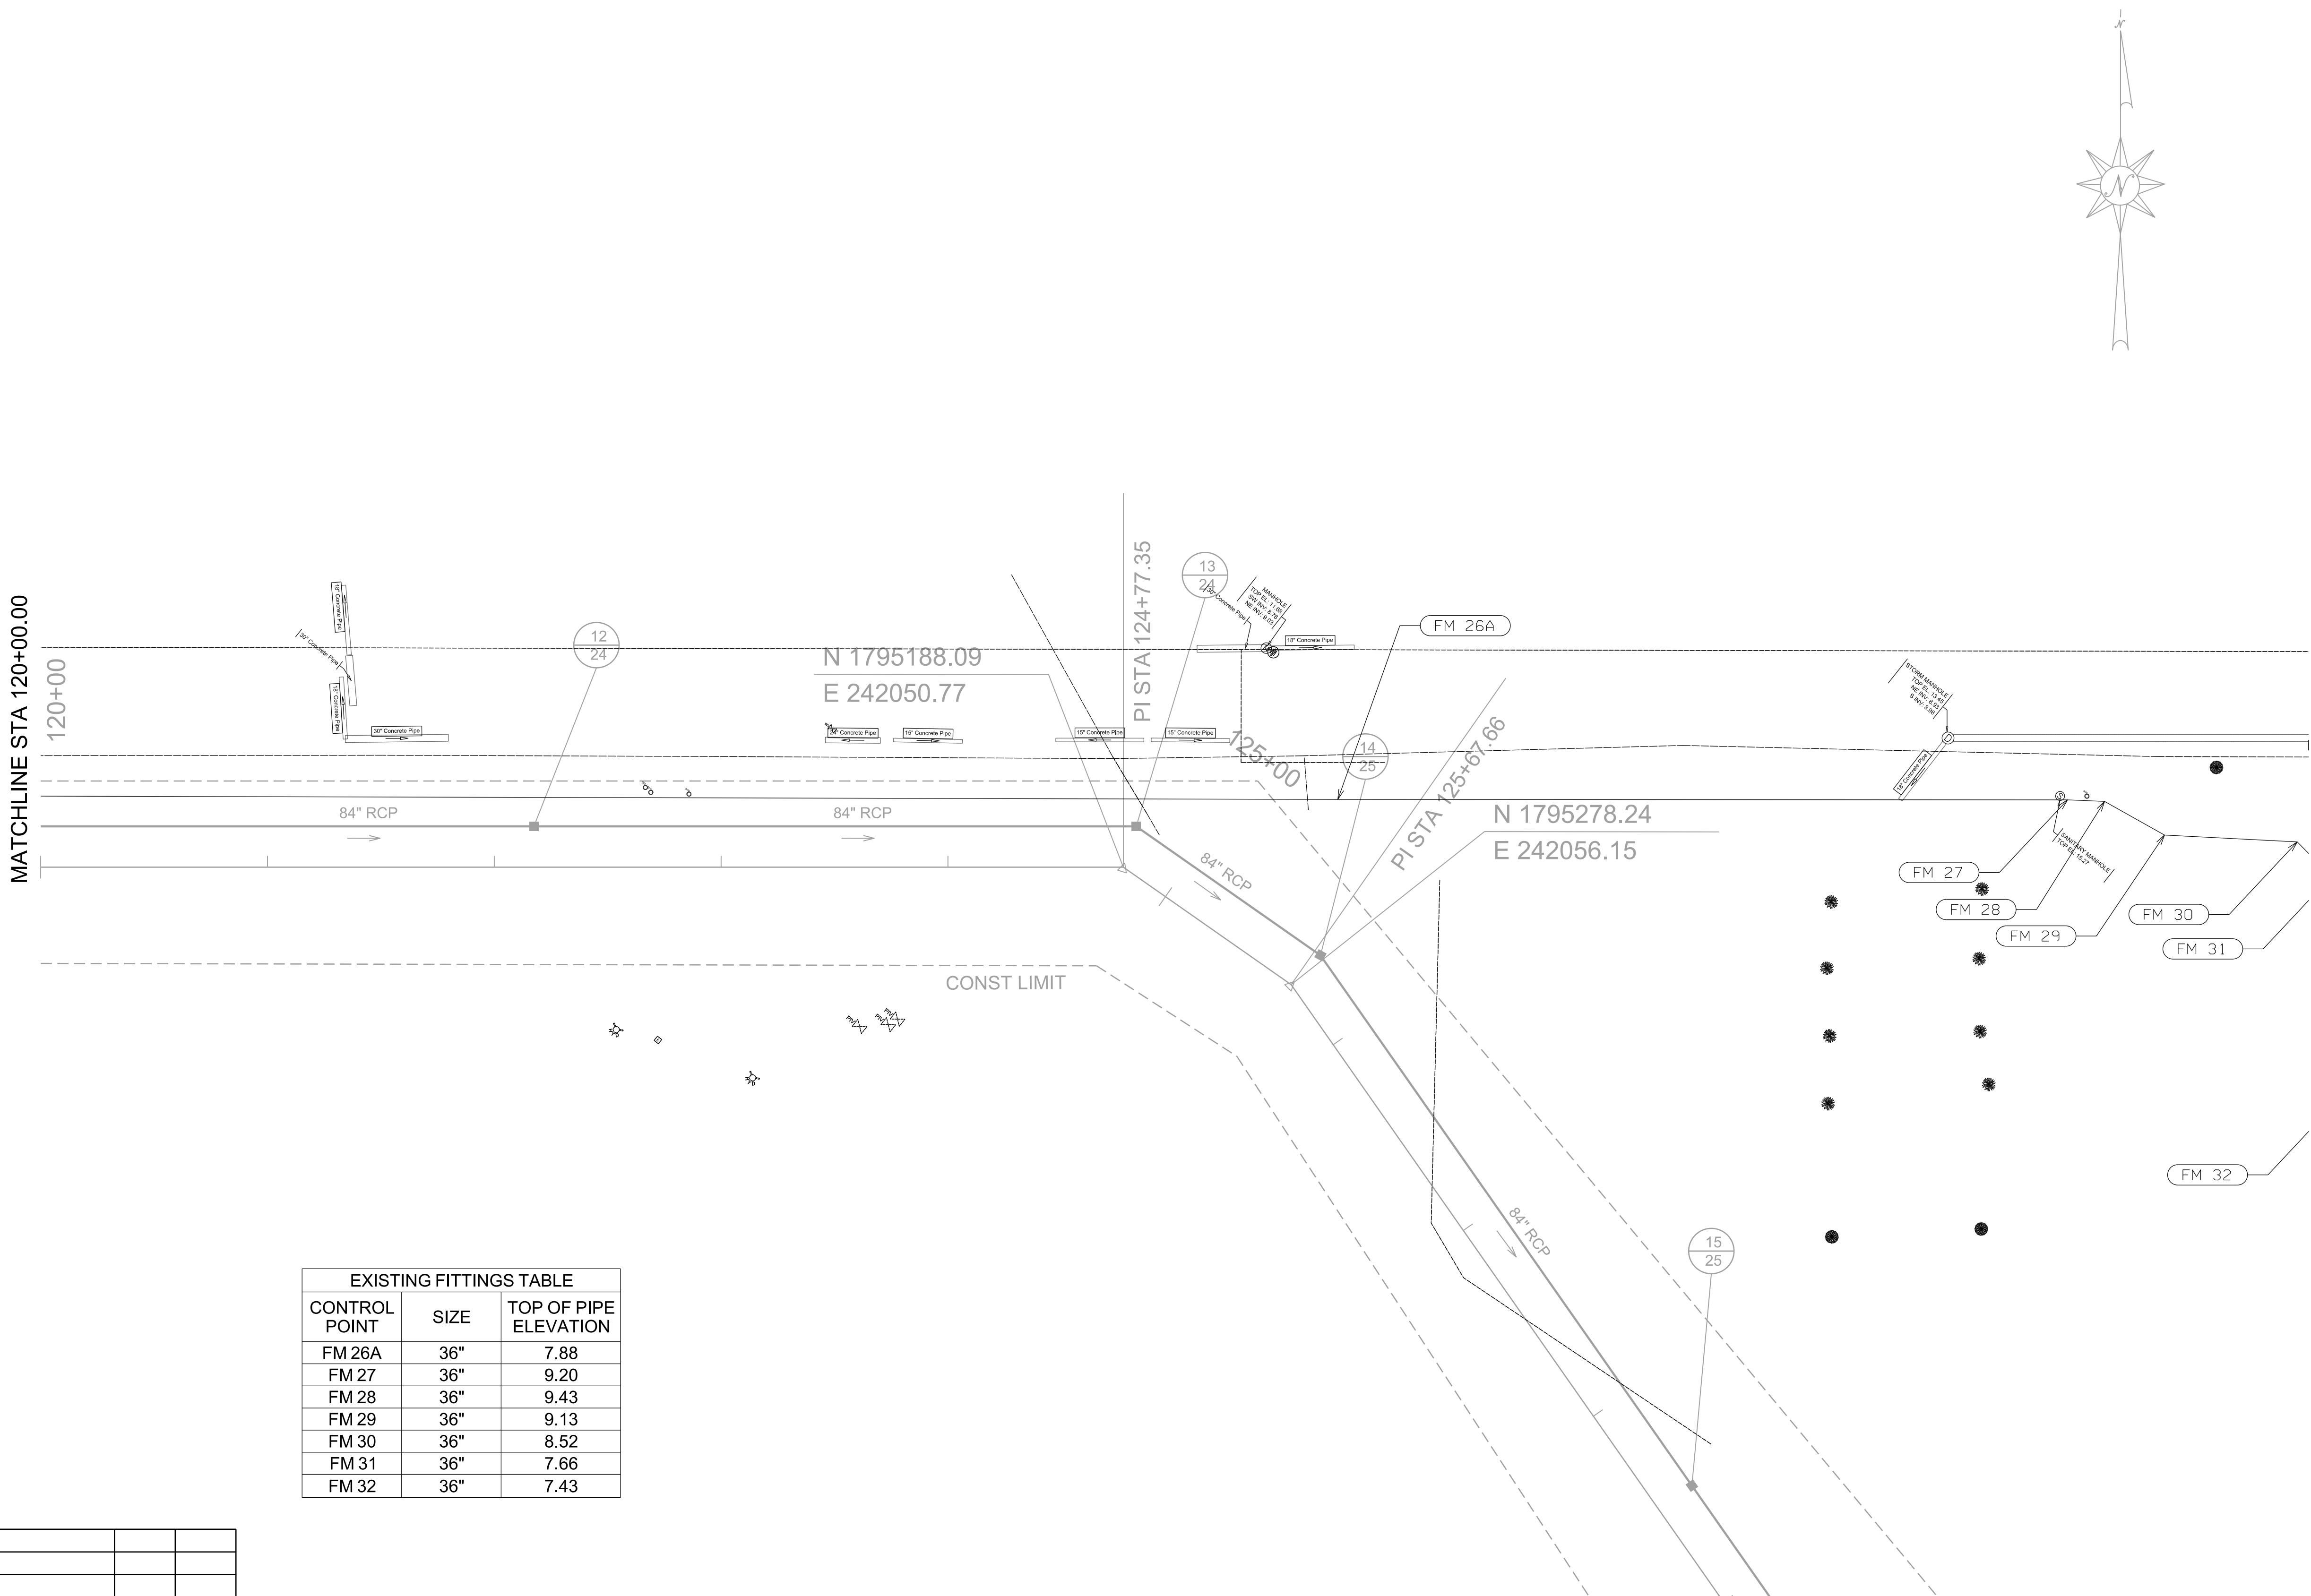

EXISTING FITTINGS TABLE		
CONTROL POINT	SIZE	TOP OF PIPE ELEVATION
FM 26A	36"	7.88
FM 27	36"	9.20
FM 28	36"	9.43
FM 29	36"	9.13
FM 30	36"	8.52
FM 31	36"	7.66
FM 32	36"	7.43


0	ISSUE FOR BID	04/14/25	KTR
NO.	REVISION	DATE	INITIALS

ASPA LOGISTICS PARK
CIVIL INFRASTRUCTURE IMPROVEMENTS

PLAN SUBMITTAL



HORIZ

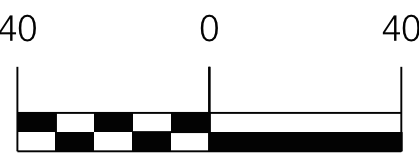

SCALE
(FEET)


SHEET TITLE

UTILITY SHEET

ROUTE

UTILITY SHEET

REFERENCE PROJECT NO	FISCAL YEAR	SHEET NO
11271 TASK 01	2025	83

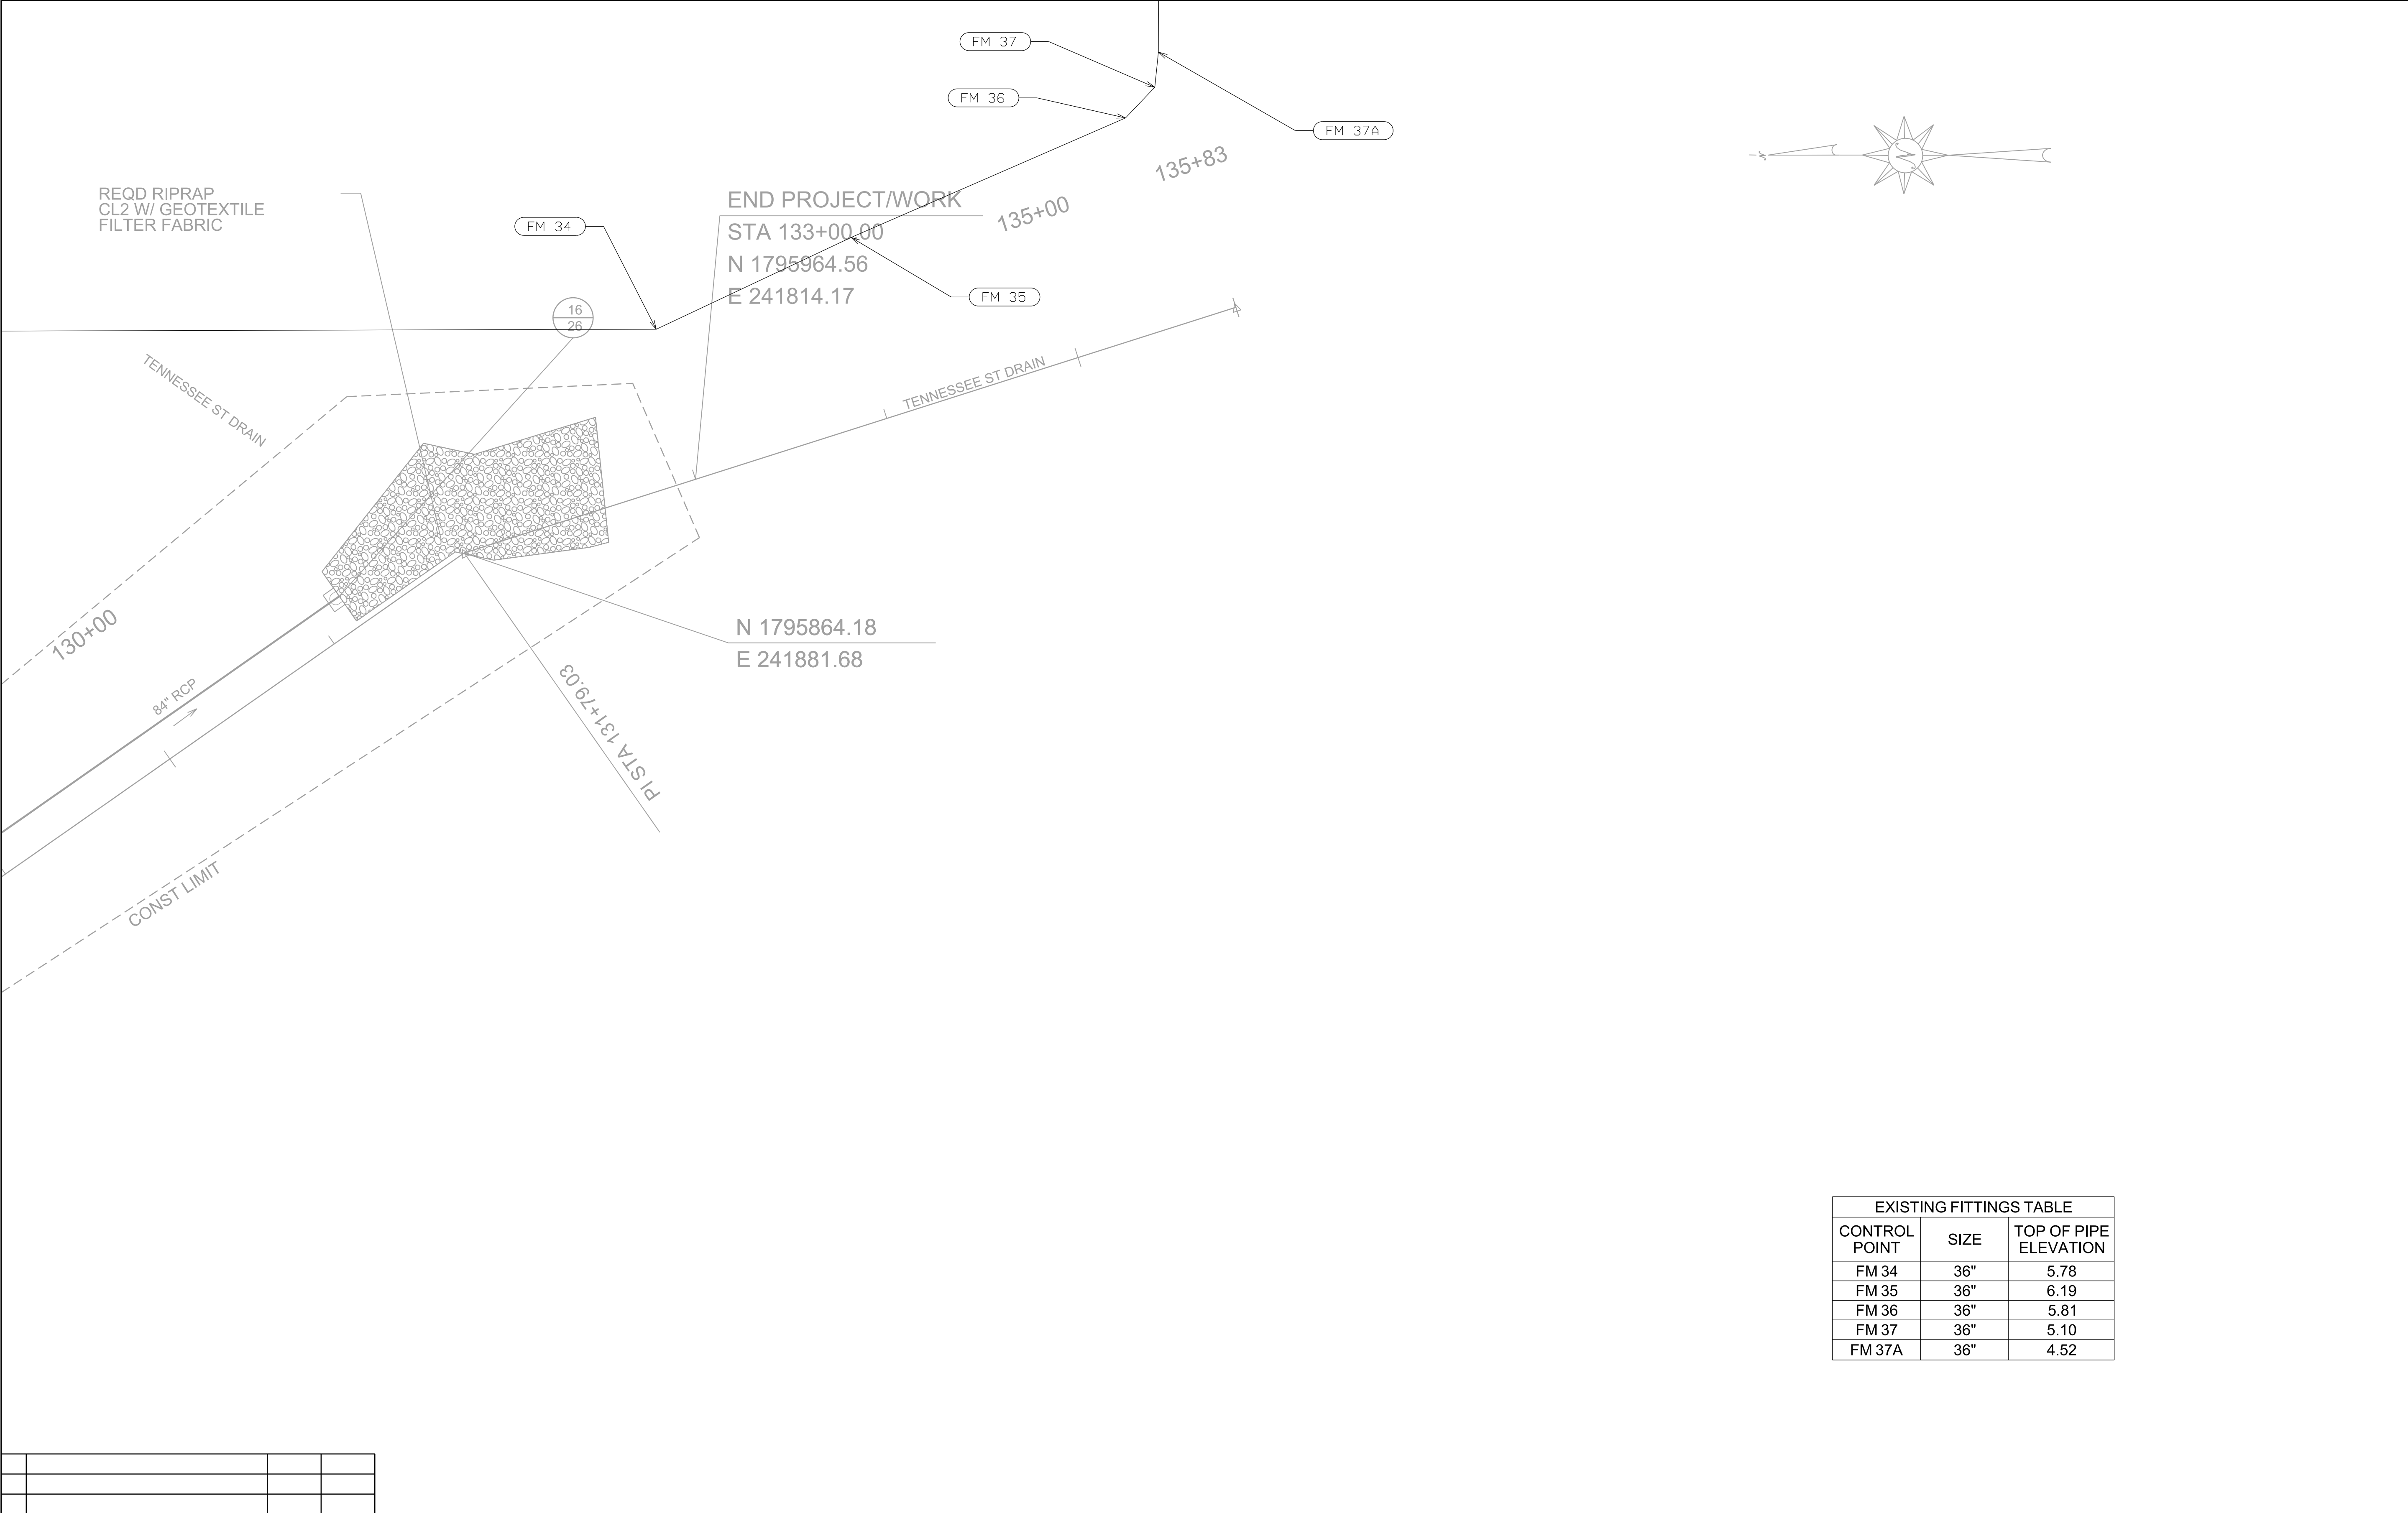


EXISTING FITTINGS TABLE		
CONTROL POINT	SIZE	TOP OF PIPE ELEVATION
FM 34	36"	5.78
FM 35	36"	6.19
FM 36	36"	5.81
FM 37	36"	5.10
FM 37A	36"	4.52

0	ISSUE FOR BID	04/14/25	KTR
NO.	REVISION	DATE	INITIALS

ASPA LOGISTICS PARK
CIVIL INFRASTRUCTURE IMPROVEMENTS

PLAN SUBMITTAL

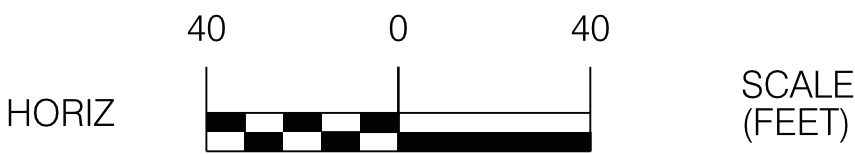

SHEET TITLE	ROUTE
UTILITY SHEET	



ALABAMA PORT AUTHORITY

PORT OF MOBILE

ASPA LOGISTICS PARK CIVIL INFRASTRUCTURE IMPROVEMENTS MOBILE ICTF RELOCATED ENTRANCE



MOBILE, ALABAMA
(11271 TASK 01)

KAY IVEY, GOVERNOR
JOHN C. DRISCOLL, DIRECTOR AND C.E.O.


ALABAMA STATE PORT AUTHORITY - BOARD OF DIRECTORS
ZEKE SMITH, CHAIRMAN

ALVIN K. HOPE II, 1ST VICE CHAIRMAN
CARL JAMISON, 2ND VICE CHAIR
TONY COCHRAN
DR. PATRICIA SIMS

GARY SMITH
ROBERT HOPE
BRANDON BISHOP
SANDY STIMPSON, EX-OFFICIO

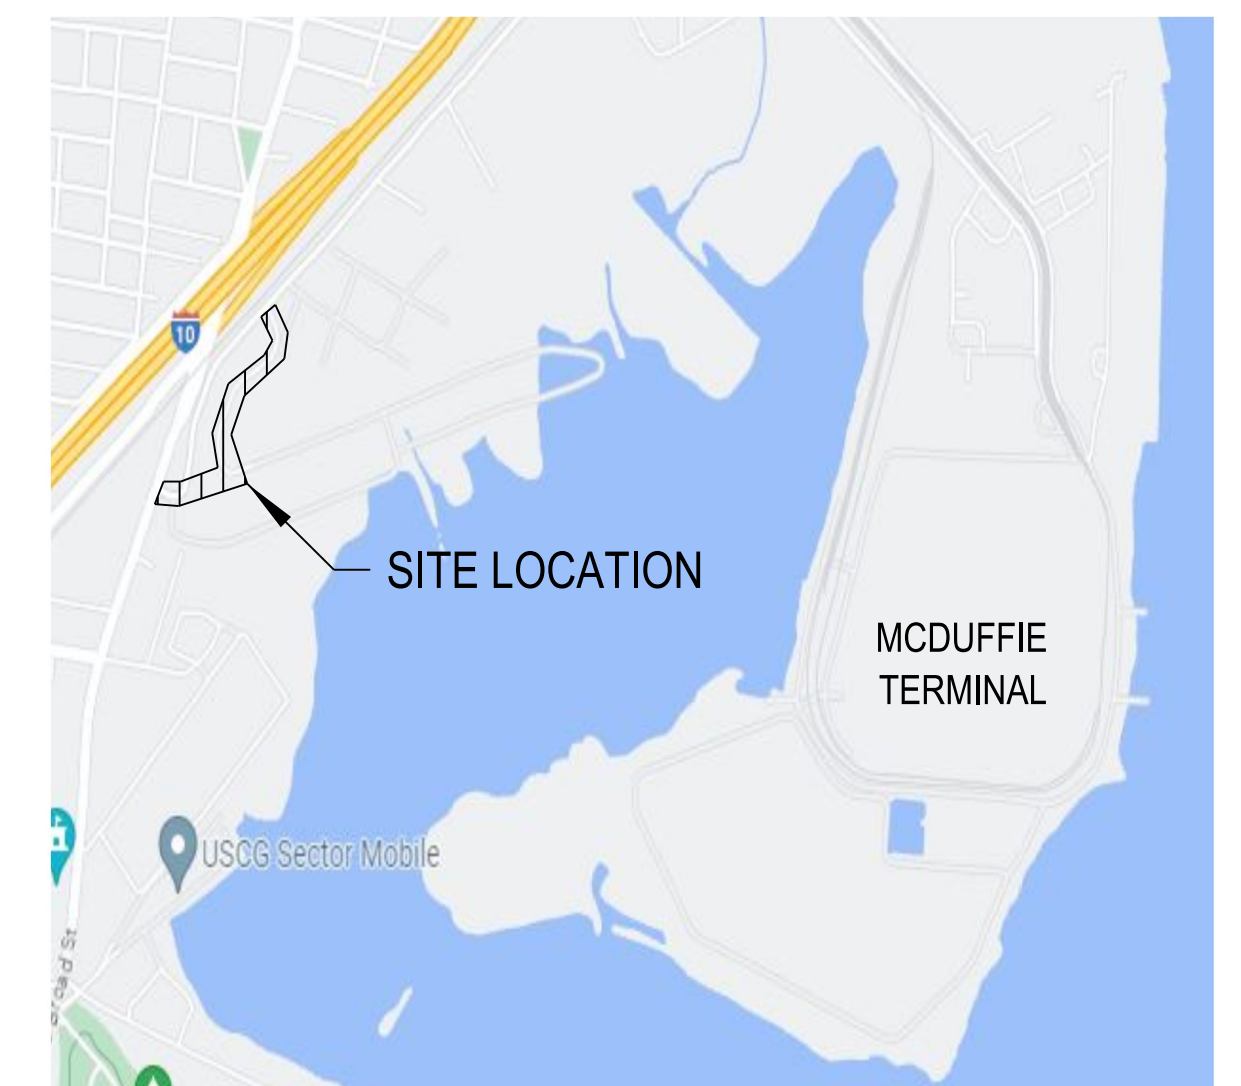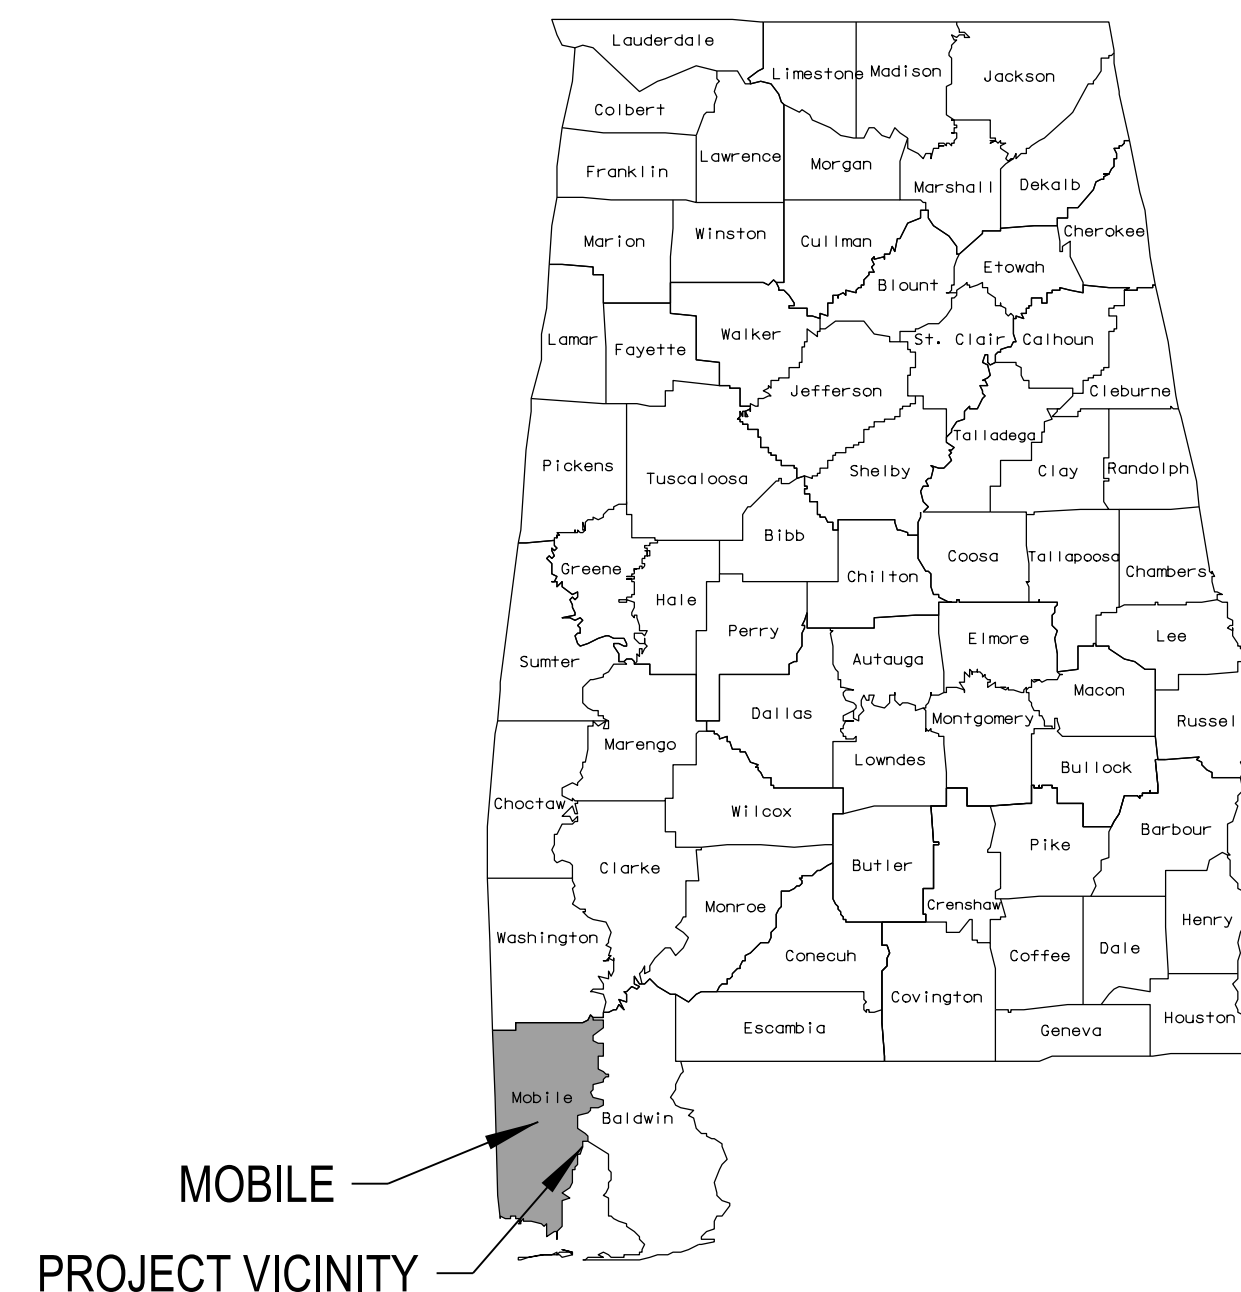

LOCATION MAP
NTS

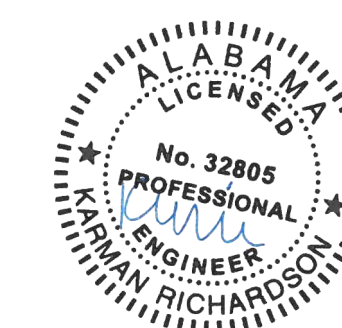

04/14/2025

NO.	REVISION	DATE	INITIALS
0	ISSUE FOR BID	04/14/25	KTR

INDEX TO SHEETS										REFERENCE PROJECT NO	FISCAL YEAR	SHEET NO
										11271 TASK 01	2025	1A

STANDARD AND SPECIAL DRAWINGS										REFERENCE PROJECT NO	FISCAL YEAR	SHEET NO
										11271 TASK 01	2025	1B
THE FOLLOWING ARE SPECIAL OR STANDARD DRAWINGS CONTAINED IN THE ALABAMA DEPARTMENT OF TRANSPORTATION SPECIAL AND STANDARD HIGHWAY DRAWINGS BOOK (U.S. CUSTOMARY UNITS OF MEASUREMENTS) DATED 2025 WHICH APPLY TO THIS PROJECT.												

STANDARD AND SPECIAL DRAWINGS

REFERENCE PROJECT NO	FISCAL YEAR	SHEET NO
11271 TASK 01	2025	1C

THE FOLLOWING ARE SPECIAL OR STANDARD DRAWINGS CONTAINED IN THE ALABAMA DEPARTMENT OF
TRANSPORTATION SPECIAL AND STANDARD HIGHWAY DRAWINGS BOOK (U.S. CUSTOMARY UNITS OF
MEASUREMENTS) DATED 2025 WHICH APPLY TO THIS PROJECT.

INDEX NO	STD-DWG NO	DESCRIPTION		INDEX NO	STD-DWG NO	DESCRIPTION
68020	SSEC-1	(SHEET 5 OF 14)	STANDARD SUPERELEVATION OF CURVES	71067	SHS-8	STANDARD HIGHWAY SIGNS
68021	SSEC-1	(SHEET 6 OF 14)	STANDARD SUPERELEVATION OF CURVES	74001	B-107-2	PERFORATED SQUARE STEEL TUBING (PSST) BARRICADES TYPE I, TYPE II, AND TYPE III & VERTICAL PANELS TYPE I AND TYPE II
68022	SSEC-1	(SHEET 7 OF 14)	STANDARD SUPERELEVATION OF CURVES	74007	TCD-100	DETAILS OF TRAFFIC CHANNELIZATION DEVICES
68023	SSEC-1	(SHEET 8 OF 14)	STANDARD SUPERELEVATION OF CURVES			
68024	SSEC-1	(SHEET 9 OF 14)	STANDARD SUPERELEVATION OF CURVES			
68025	SSEC-1	(SHEET 10 OF 14)	STANDARD SUPERELEVATION OF CURVES			
68026	SSEC-1	(SHEET 11 OF 14)	STANDARD SUPERELEVATION OF CURVES			
68027	SSEC-1	(SHEET 12 OF 14)	STANDARD SUPERELEVATION OF CURVES			
68028	SSEC-1	(SHEET 13 OF 14)	STANDARD SUPERELEVATION OF CURVES			
68029	SSEC-1	(SHEET 14 OF 14)	STANDARD SUPERELEVATION OF CURVES			
70101	PS-701-6		DETAILS OF TRAFFIC STRIPING FOR 2 LANE HIGHWAYS			
70104	197-NPL		DETAILS NO PASSING LINES FOR TWO LANE, TWO DIRECTION ROADWAY			
70301	TCM-703	(SHEET 1 OF 2)	PAVEMENT LEGENDS AND MARKINGS			
70302	TCM-703	(SHEET 2 OF 2)	PAVEMENT LEGENDS AND MARKINGS			
70501	PM-705-1		DETAILS OF PAVEMENT MARKERS CLASS A, A-H, AND B			
70504	PM-705-2		DETAILS SHOWING APPLICATION OF PAVEMENT MARKERS			
71017	IHS-710-12		DETAILS OF ROADWAY SIGN POST (SMALL CHANNEL AND TUBULAR SECTION)			
71032	IHS-710-21		DETAILS FOR LOCATION AND MOUNTING OF STANDARD FLAT PANEL SIGNS ON U-CHANNEL AND TUBULAR POSTS			
71035	IHS-710-23		LIGHTWEIGHT STRUCTURAL SIGN SUPPORT INSTALLATIONS			
71041	SL-710		TYPICAL STOP AND YIELD SIGN LOCATIONS			
71060	SHS-1		STANDARD HIGHWAY SIGNS			

0	ISSUE FOR BID	04/14/25	KTR
NO.	REVISION	DATE	INITIALS

ASPA LOGISTICS PARK
CIVIL INFRASTRUCTURE IMPROVEMENTS

PLAN SUBMITTAL



ALABAMA PORT AUTHORITY
PORT OF MOBILE

NOT TO SCALE

SHEET TITLE

STANDARD AND SPECIAL DRAWINGS



ROUTE

PORT
CONNECTOR

PLANS LEGEND SHEET


REFERENCE PROJECT NO	FISCAL YEAR	SHEET NO
11271 TASK 01	2025	1E

ROADWAY

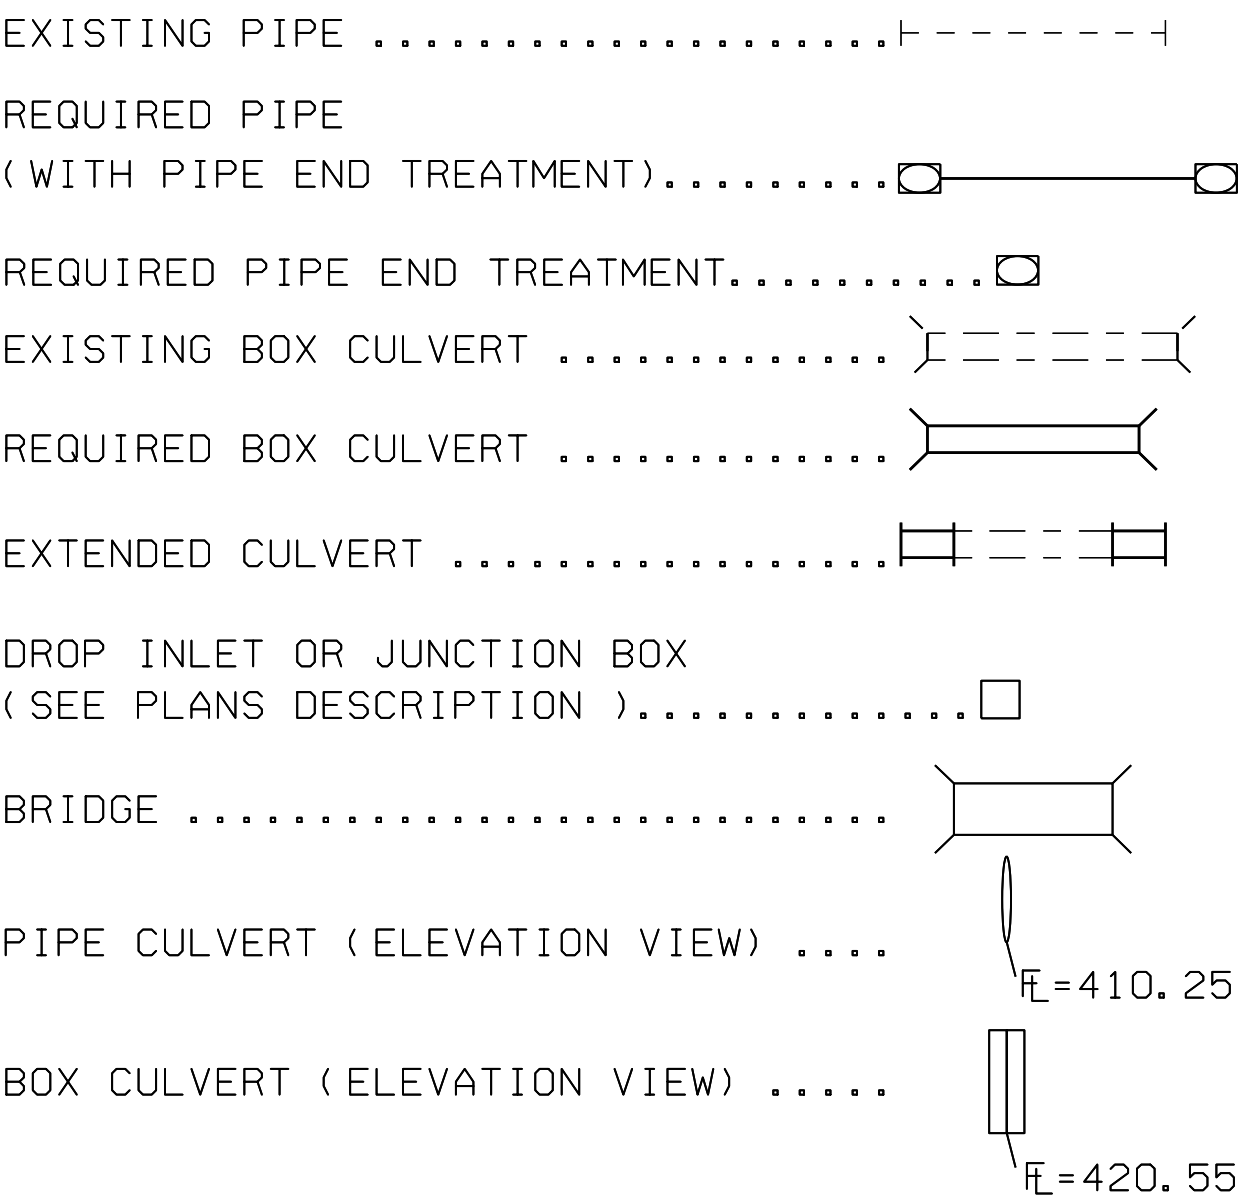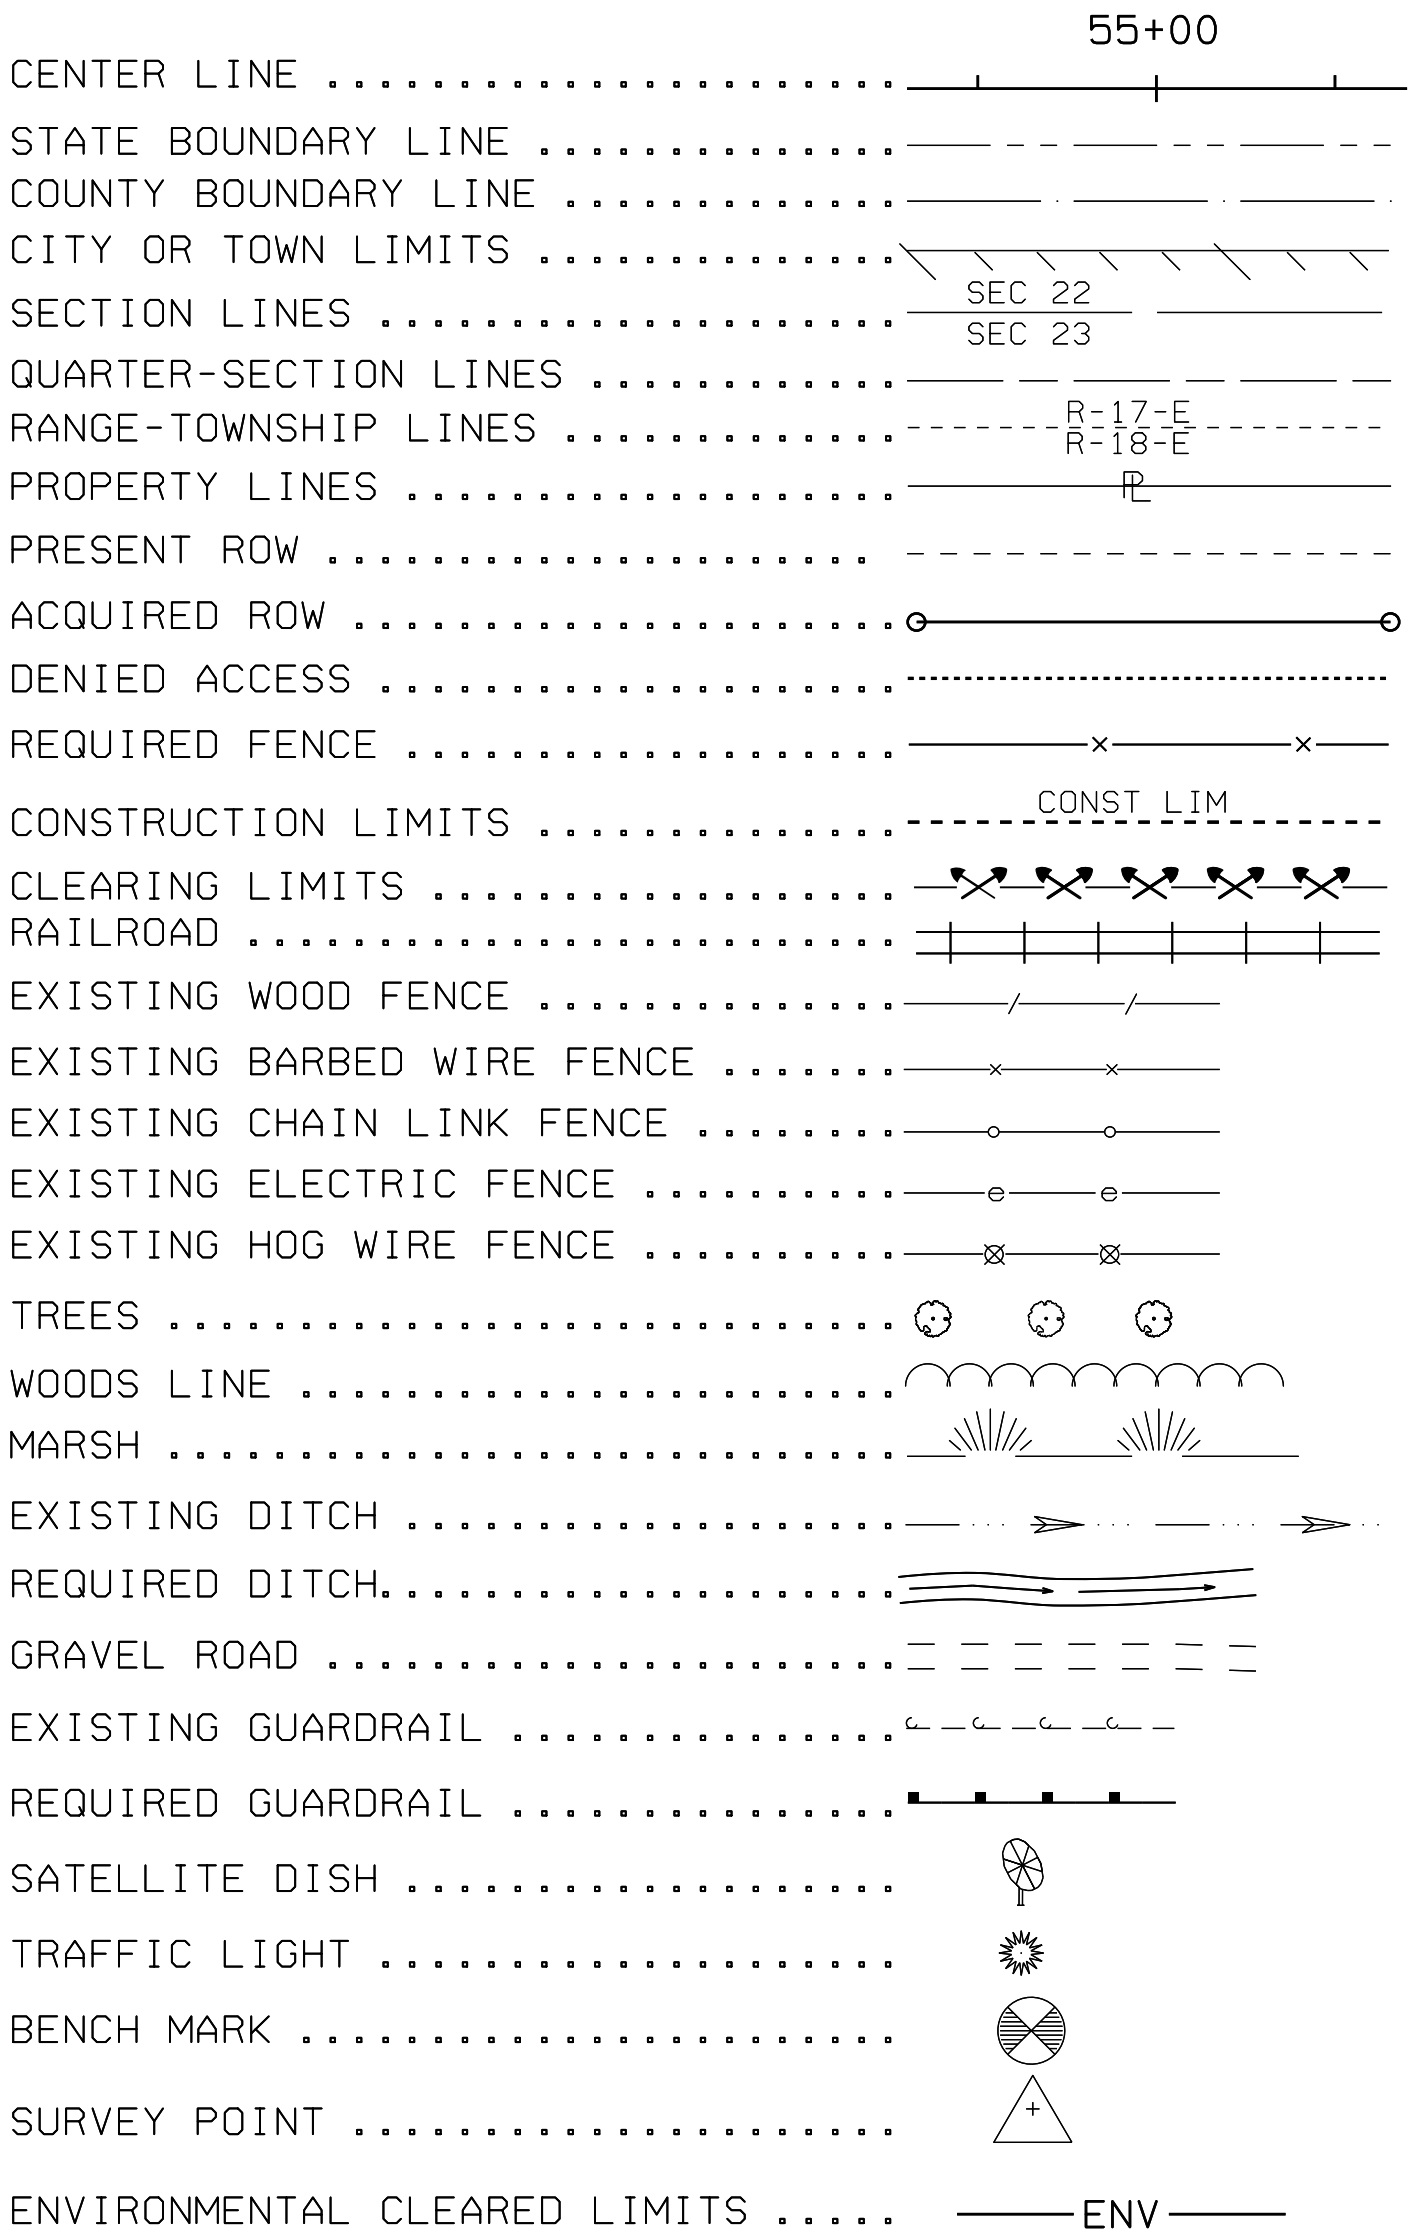


DRAINAGE STRUCTURE INDEX NUMBERS

DRAINAGE STRUCTURE WRITE-UPS ARE LOCATED ON THE DRAINAGE CROSS-SECTION SHEETS. STRUCTURES WITH WRITE-UPS ARE INDEXED AT EACH END, WITH NUMBERS ASSIGNED BY DIRECTION OF FLOW. THE NUMBER IN THE UPPER HALF OF THE CIRCLE (EXAMPLE 8 OR 9) IS THE DRAINAGE STRUCTURE INDEX NUMBER. THE NUMBER IN THE LOWER HALF (EXAMPLE 88) IS THE SHEET REFERENCE NUMBER.

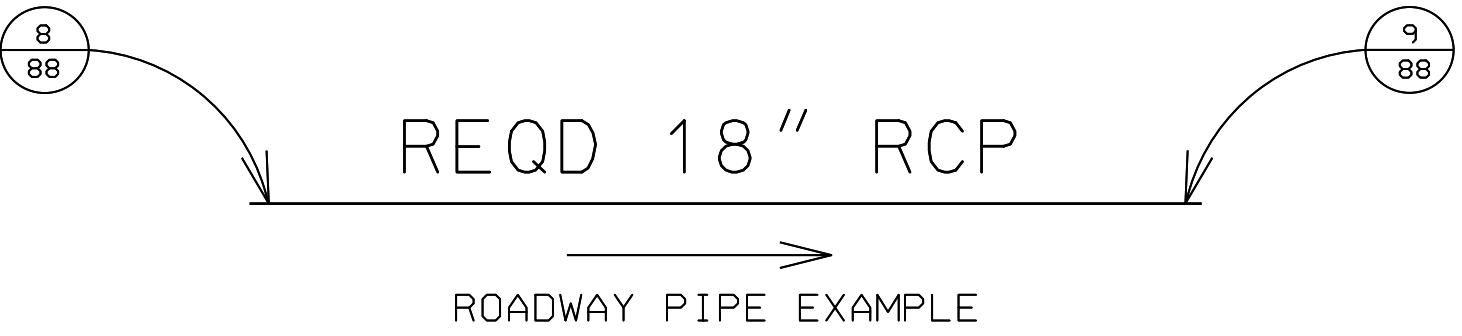



ALL INFORMATION CONCERNING THE DISPOSITION OF SIDE DRAIN PIPE IS SHOWN ON THE SUMMARY OF QUANTITIES BOX SHEET. THE TOP LETTERS (SD) ARE FOR SIDE DRAIN AND THE BOTTOM NUMBER IS THE DRAINAGE STRUCTURE INDEX NUMBER.

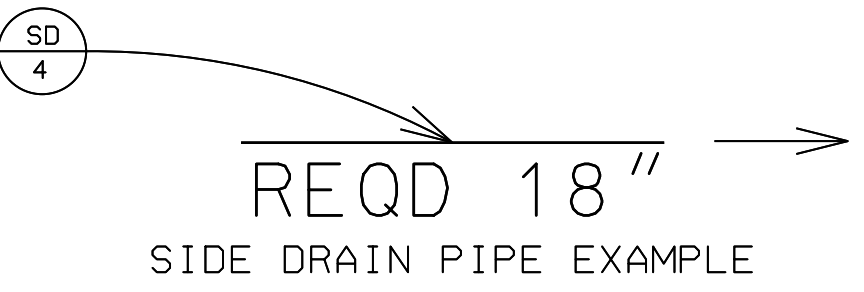

DIRECTION OF FLOW>

UTILITIES

- POWER POLE
LIGHT POLE
TELEPHONE POLE
ANCHOR
STUB (POWER)
STUB (TELEPHONE)
ELECTRIC DUCT
BURIED ELECTRIC CABLE
OVERHEAD ELECTRIC CABLE
ELECTRIC MANHOLE
TOWER
TELEPHONE PEDESTAL
TELEPHONE DUCT
BURIED TELEPHONE CABLE
OVERHEAD TELEPHONE CABLE
TELEPHONE MANHOLE
SANITARY SEWER
WATER LINE
WATER MAIN
WATER VALVE
FIRE HYDRANT
WATER METER
GAS LINE
GAS MAIN
GAS VALVE
GAS REGULATOR
BURIED CABLE TELEVISION.....
OVERHEAD CABLE TELEVISION.....

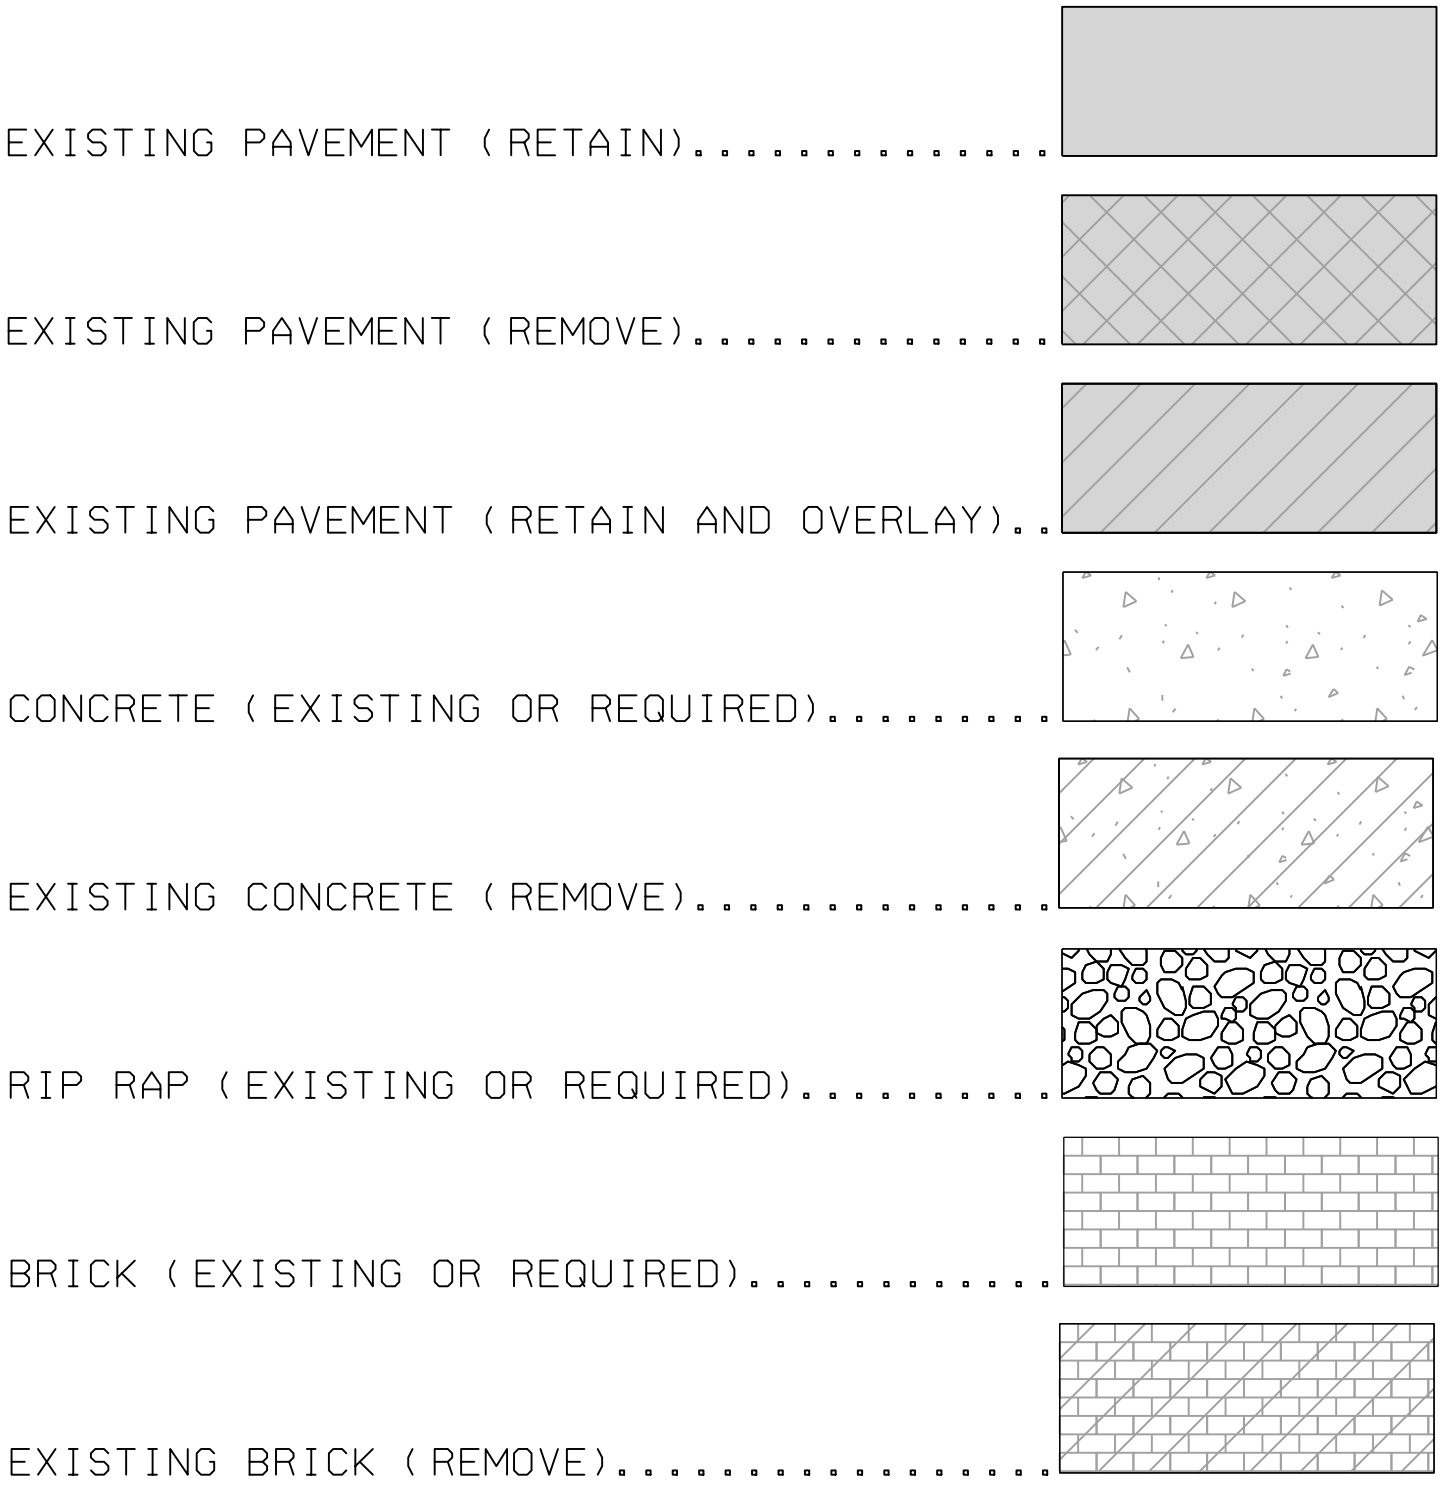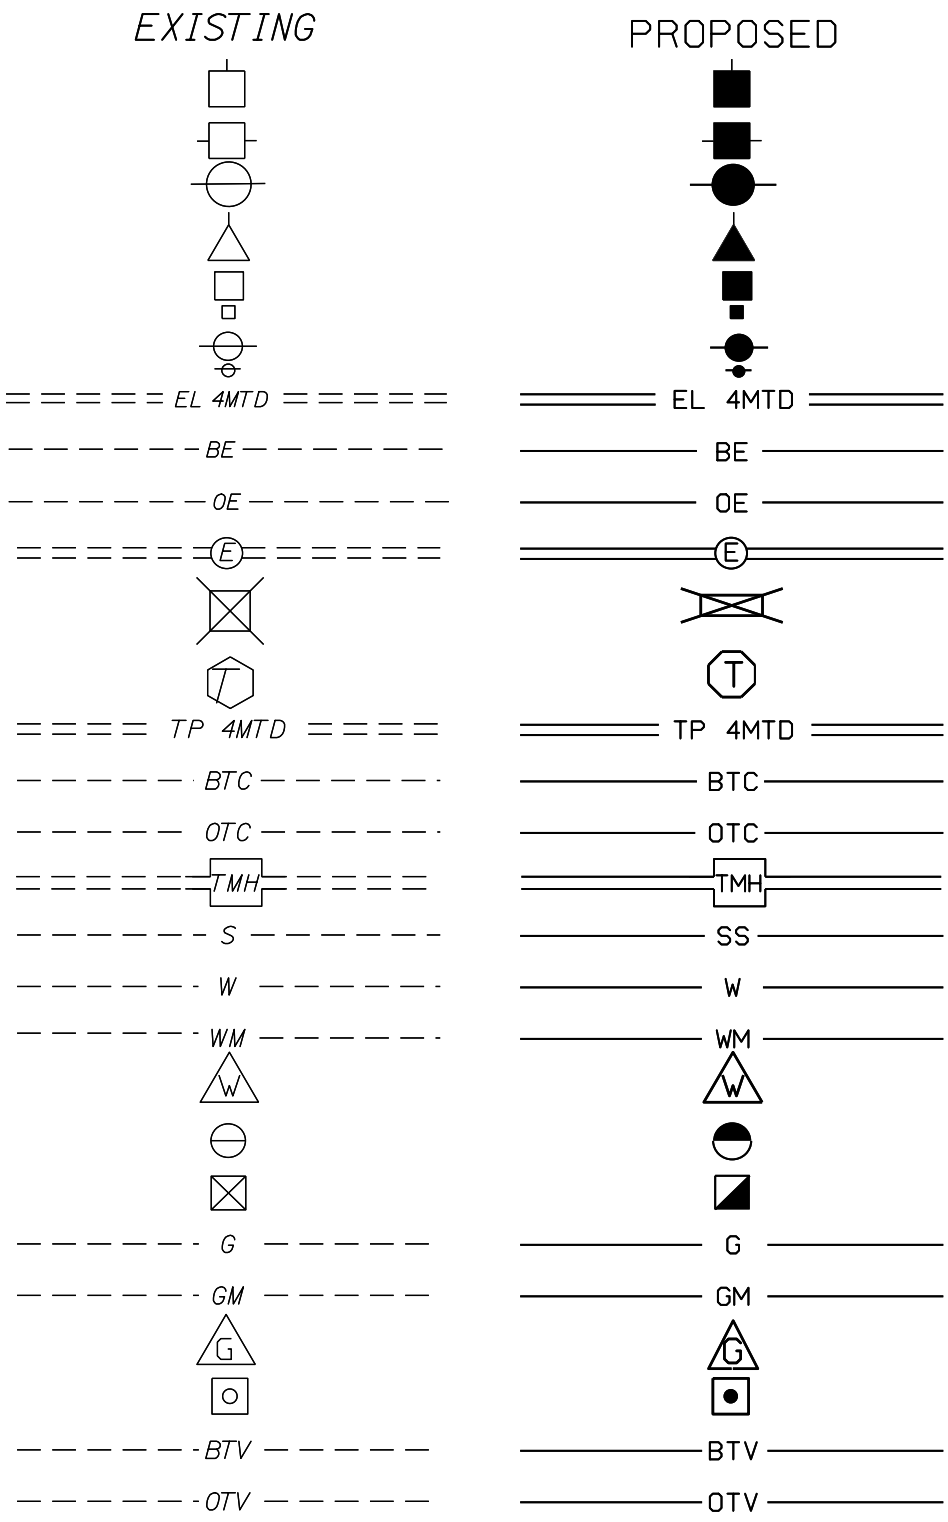

0	ISSUE FOR BID	04/14/25	KTR
NO.	REVISION	DATE	INITIALS

ASPA LOGISTICS PARK
CIVIL INFRASTRUCTURE IMPROVEMENTS

PLAN SUBMITTAL



ALABAMA PORT AUTHORITY
PORT OF MOBILE

NOT TO SCALE

SHEET TITLE

PLANS LEGEND SHEET

ROUTE

PORT
CONNECTOR

REFERENCE PROJECT NO	FISCAL YEAR	SHEET NO
11271 TASK 01	2025	1F

0	ISSUE FOR BID	04/14/25	KTR
NO.	REVISION	DATE	INITIALS

PLAN SUBMITTAL



SHEET TITLE

ROUTE



PLANS LEGEND SHEET

ABBREVIATIONS

PORT CONNECTOR

PRIMARY SURVEY CONTROL AND GEOMETRIC LAYOUT SHEET

REFERENCE PROJECT NO	FISCAL YEAR	SHEET NO
11271 TASK 01	2025	1G

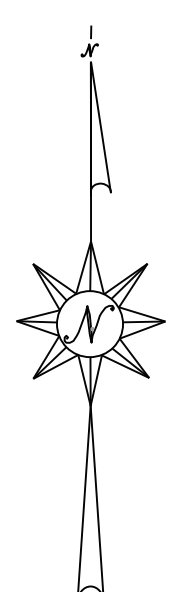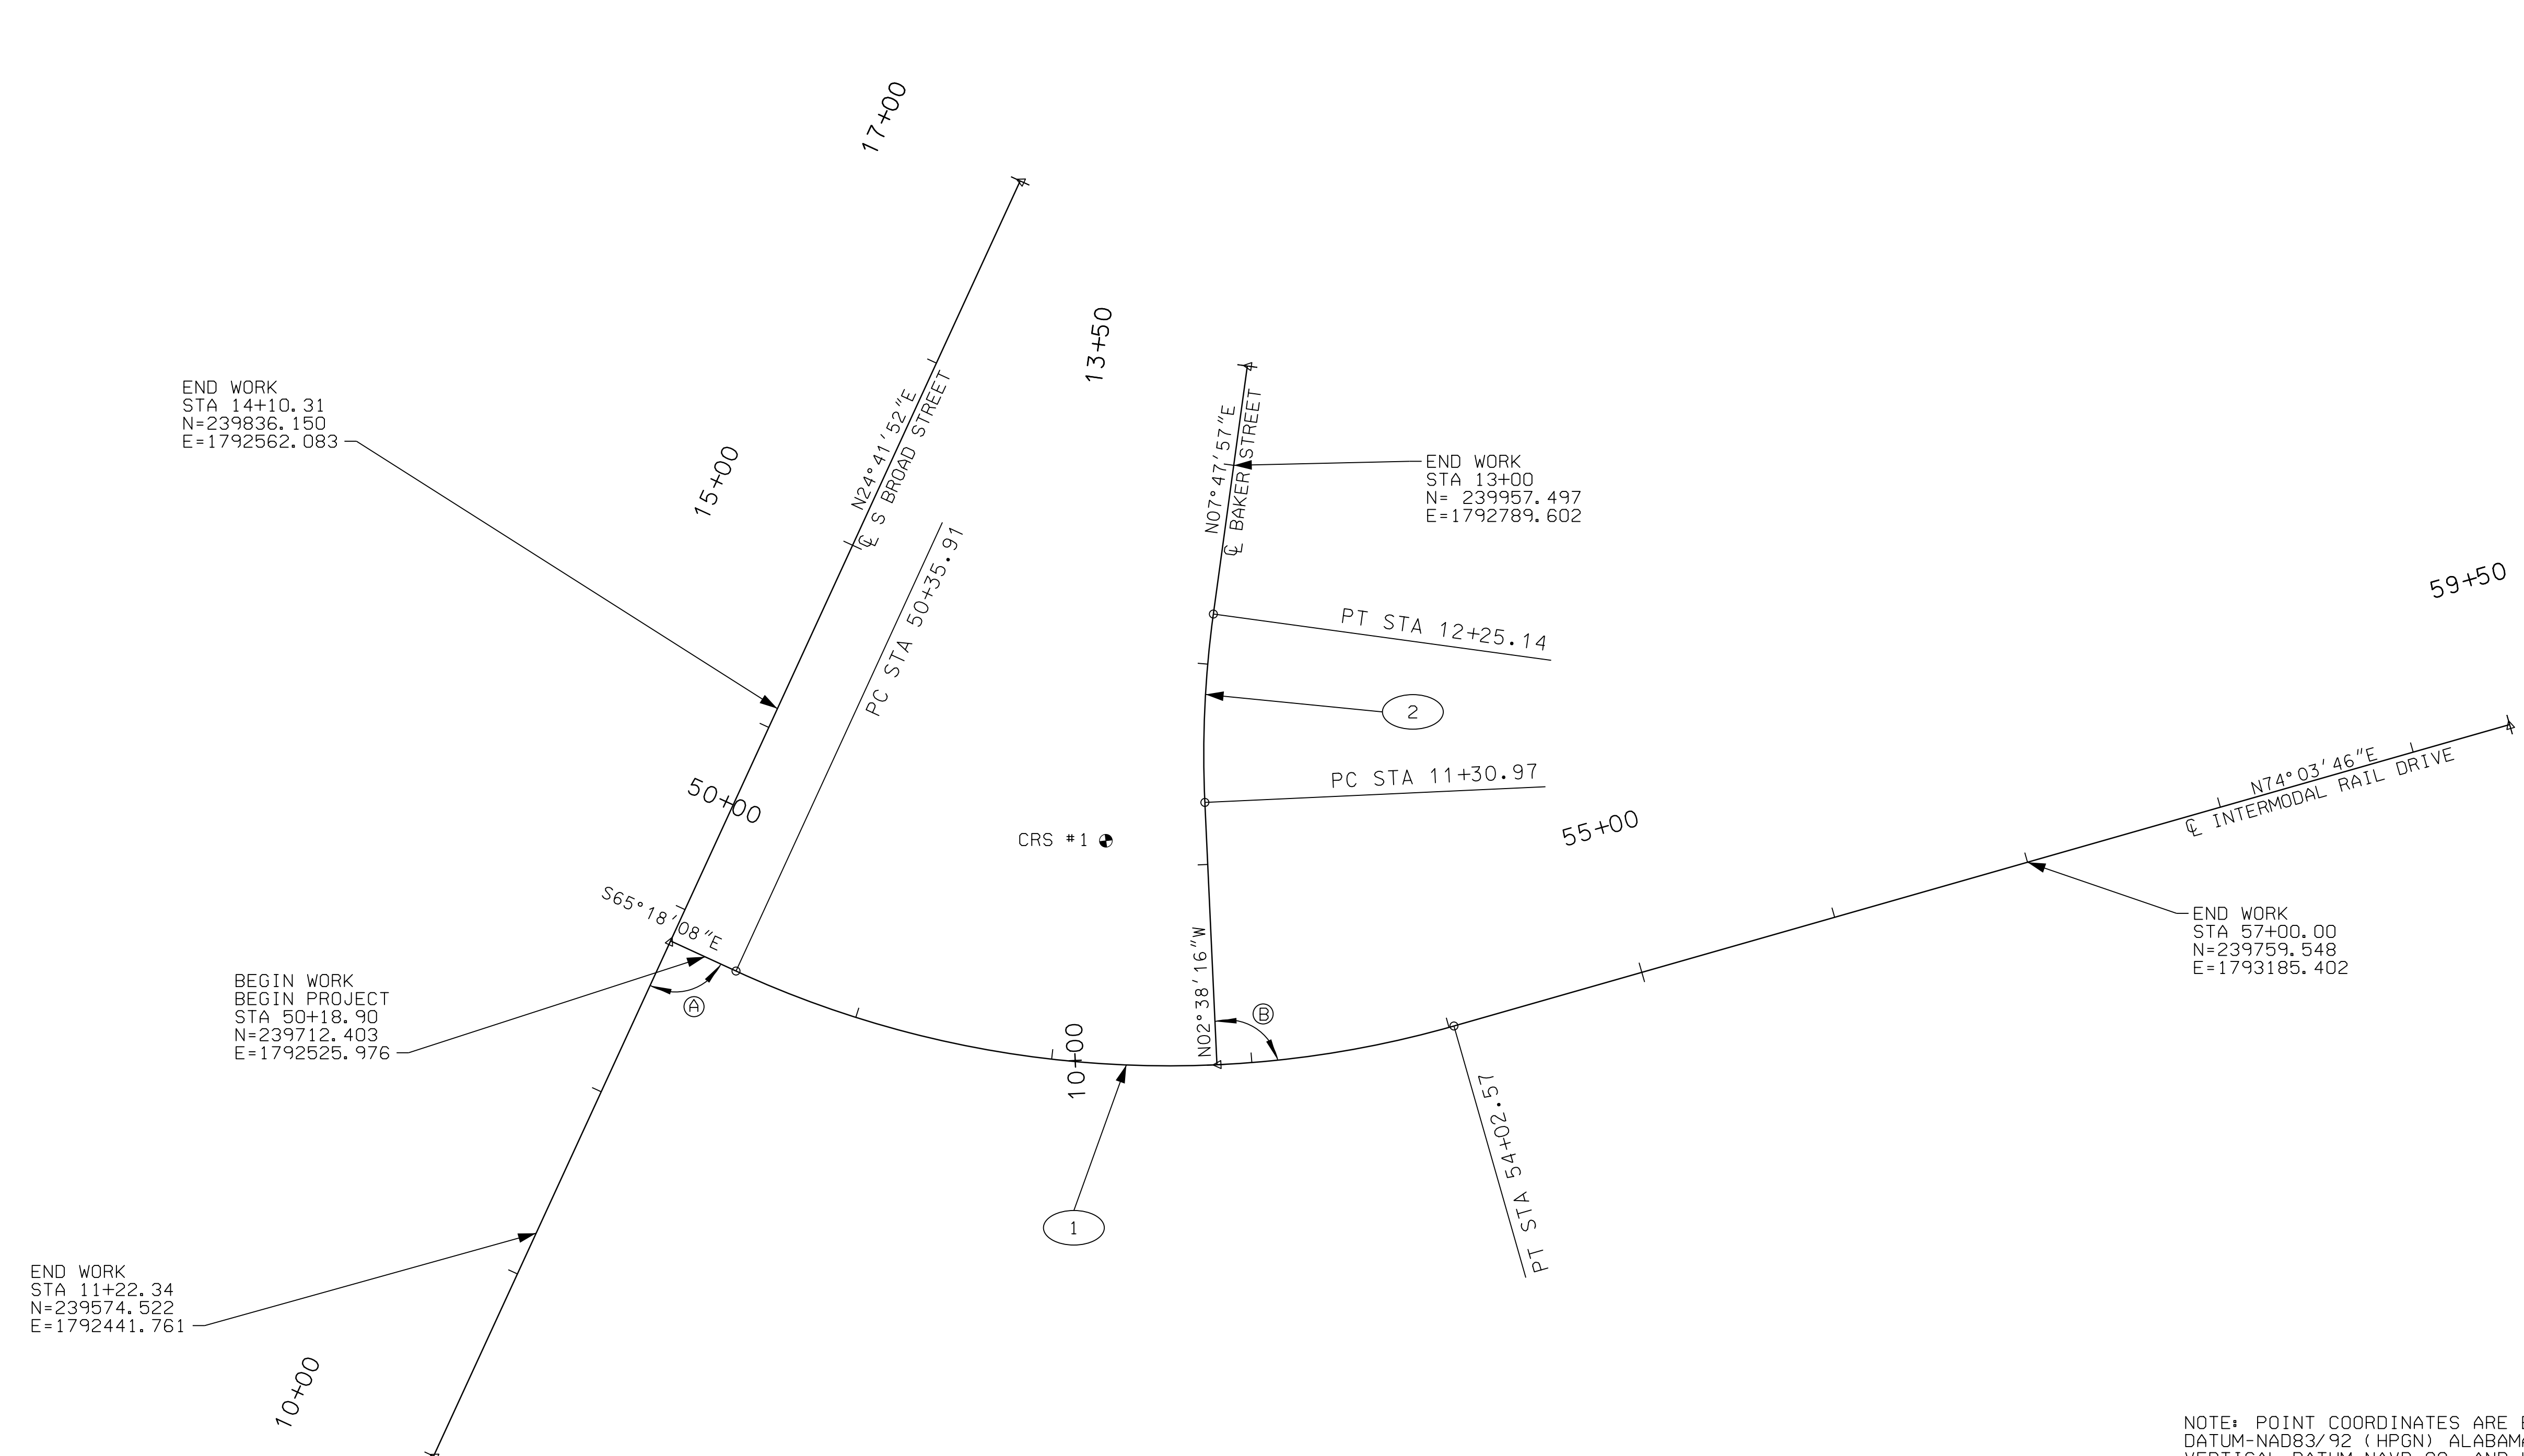

END WORK
STA 14+10.31
N=239836.150
E=1792562.083

BEGIN WORK
STA 50+18.90
N=239712.403
E=1792525.976

END WORK
STA 11+22.34
N=239574.522
E=1792441.761

END WORK
STA 13+00
N=239957.497
E=1792789.602

END WORK
STA 57+00.00
N=239759.548
E=1793185.402

PC STA 50+35.91

PT STA 12+25.14

PC STA 11+30.97

PT STA 54+02.57

CRS #1

1

2

565°18'08"E

N24°41'52"E

N07°47'57"E

N02°38'16"W

N74°03'46"E

NOTE: POINT COORDINATES ARE BASED ON THE HORIZONTAL DATUM-NAD83/92 (HPGN) ALABAMA STATE PLANE WEST ZONE, VERTICAL DATUM-NAVD 88, AND US SURVEY FOOT UNIT OF MEASURE. A COMBINED AVERAGED SCALE FACTOR OF 0.999967045 HAS BEEN CALCULATED USING THIS DATUM.

Ⓐ INTERMODAL RAIL DRIVE STA 50+00.00=
S BROAD STREET STA 12+84.39
∠ = 90°00'00"
N=239720.301
E=1792508.804

Ⓑ INTERMODAL RAIL DRIVE STA 52+82.56=
BAKER STREET STA 10+00.00
∠ = 88°32'26"
N=239658.554
E=1792781.237


CRS #1
BAKER STREET STATION=11+14.14
BAKER STREET OFFSET=50.18 LT
ELEVATION=16.48'
DESCRIPTION=CAPPED ROD SET
N=239770.263
E=1792725.855

(NOT SHOWN IN PLANS)
CRS #2
INTERMODAL RAIL DRIVE STATION=57+16.46
INTERMODAL RAIL DRIVE OFFSET=652.02 LT
ELEVATION=15.12'
DESCRIPTION=CAPPED ROD SET
N=240395.546
E=1793020.908

NO.	REVISION	DATE	INITIALS
0	ISSUE FOR BID	04/14/25	KTR

ASPA LOGISTICS PARK
CIVIL INFRASTRUCTURE IMPROVEMENTS

PLAN SUBMITTAL

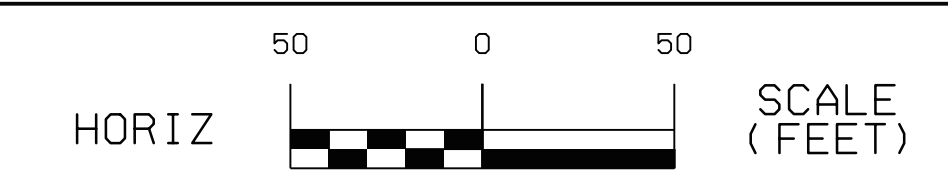

SHEET TITLE	ROUTE
PRIMARY SURVEY CONTROL AND GEOMETRIC LAYOUT SHEET	PORT CONNECTOR

GEOMETRIC DATA SHEET

REFERENCE PROJECT NO	FISCAL YEAR	SHEET NO
11271 TASK 01	2025	1K

Horizontal Alignment Name: S BROAD STREET

	STATION	NORTHING	EASTING
Element: Linear			
POB ()	10+00.00	239463.377	1792390.645
POE ()	17+00.00	240099.342	1792683.125
Tangent Direction:	N 24°41'52" E		
Tangent Length:	700.00		

Horizontal Alignment Name: BAKER STREET

	STATION	NORTHING	EASTING
Element: Linear			
POB ()	10+00.00	239658.554	1792781.237
PC ()	11+30.97	239789.383	1792775.210
Tangent Direction:	N 2°38'16" W		
Tangent Length:	130.97		

2

Element: Circular			
PC ()	11+30.97	239789.383	1792775.210
PI ()	11+78.19	239836.552	1792773.036
CC ()		239813.177	1793291.662
PT ()	12+25.14	239883.334	1792779.444
Radius:	517.00		
Design Speed(mph):	35.00		
Superelevation:	2.20%		
Delta:	10°26'13" Right		
Degree of Curvature(Arc):	11°04'56"		
Length:	94.18		
Tangent:	47.22		
Chord:	94.05		
Middle Ordinate:	2.14		
External:	2.15		
Tangent Direction:	N 2°38'16" W		
Radial Direction:	N 87°21'44" E		
Chord Direction:	N 2°34'50" E		
Radial Direction:	S 82°12'03" E		
Tangent Direction:	N 7°47'57" E		

Horizontal Alignment Name: INTERMODAL RAIL DRIVE

	STATION	NORTHING	EASTING
Element: Linear			
POB ()	50+00.00	239720.301	1792508.804
PC ()	50+35.91	239705.298	1792541.425
Tangent Direction:	S 65°18'08" E		
Tangent Length:	35.91		

1

Element: Circular			
PC ()	50+35.91	239705.298	1792541.425
PI ()	52+27.33	239625.316	1792715.338
CC ()		240175.006	1792757.443
PT ()	54+02.57	239677.878	1792899.403
Radius:	517.00		
Design Speed(mph):	35.00		
Superelevation:	-2.20%		
Delta:	40°38'06" Left		
Degree of Curvature(Arc):	11°04'56"		
Length:	366.66		
Tangent:	191.42		
Chord:	359.03		
Middle Ordinate:	32.17		
External:	34.30		
Tangent Direction:	S 65°18'08" E		
Radial Direction:	S 24°41'52" W		
Chord Direction:	S 85°37'11" E		
Radial Direction:	S 15°56'14" E		
Tangent Direction:	N 74°03'46" E		
Element: Linear			
PT ()	54+02.57	239677.878	1792899.403
POE ()	59+50.00	239828.195	1793425.796
Tangent Direction:	N 74°03'46" E		
Tangent Length:	547.43		

Element: Linear			
PT ()	12+25.14	239883.334	1792779.444
POE ()	13+50.00	240007.033	1792796.387
Tangent Direction:	N 7°47'57" E		
Tangent Length:	124.85		

0	ISSUE FOR BID	04/14/25	KTR
NO.	REVISION	DATE	INITIALS

ASPA LOGISTICS PARK
CIVIL INFRASTRUCTURE IMPROVEMENTS

PLAN SUBMITTAL



ALABAMA PORT AUTHORITY
PORT OF MOBILE

NOT TO SCALE

SHEET TITLE


GEOMETRIC DATA
SHEET

ROUTE

PORT
CONNECTOR

TYPICAL SECTION

REFERENCE PROJECT NO	FISCAL YEAR	SHEET NO
11271 TASK 01	2025	2

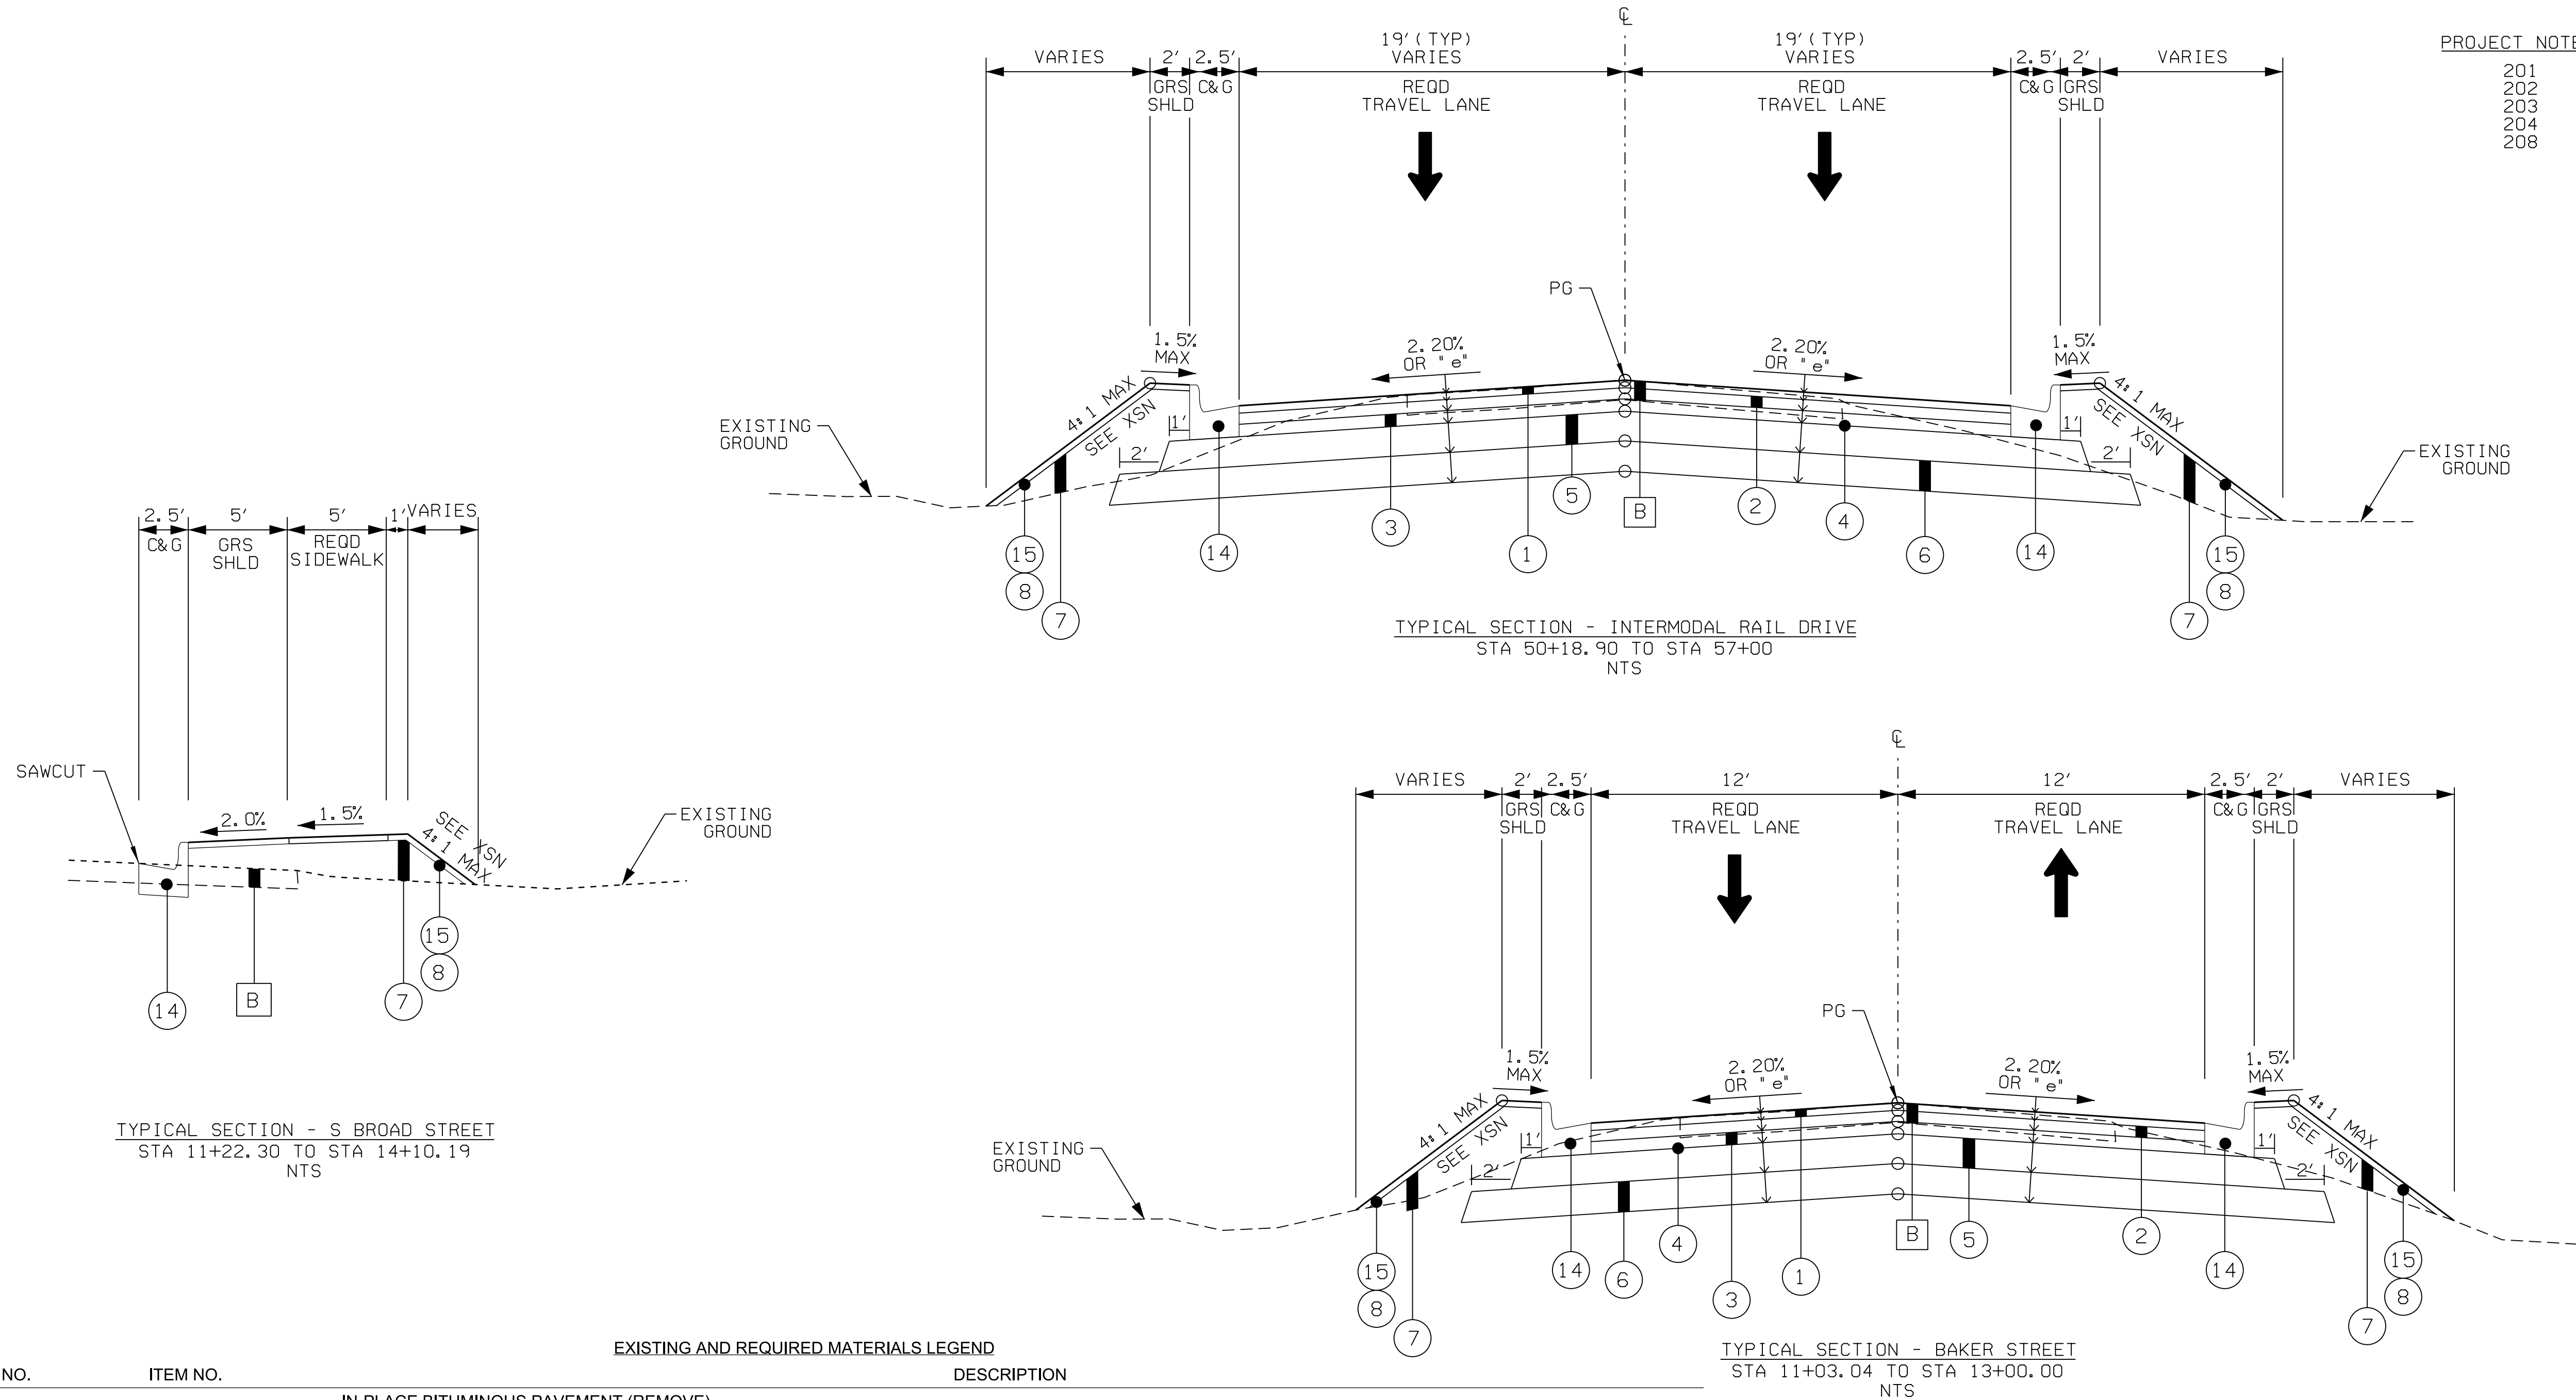

PROJECT NOTES	GN-2 NOTES
201	104
202	116
203	
204	
208	

EXISTING AND REQUIRED MATERIALS LEGEND

LEGEND NO.	ITEM NO.	DESCRIPTION
B		IN-PLACE BITUMINOUS PAVEMENT (REMOVE)
1	424A280	SUPERPAVE BITUMINOUS CONCRETE WEARING SURFACE LAYER, 1/2" MAXIMUM AGGREGATE SIZE MIX, ESAL RANGE E (APPROX. 225 LBS/SY)
2	424B281	SUPERPAVE BITUMINOUS CONCRETE UPPER BINDER LAYER, 1" MAXIMUM AGGREGATE SIZE MIX, ESAL RANGE E (APPROX. 300 LBS/SY)
3	424B581	SUPERPAVE BITUMINOUS CONCRETE LOWER BINDER LAYER, 1" MAXIMUM AGGREGATE SIZE MIX, ESAL RANGE E (APPROX. 330 LBS/SY)
4	401A000	BITUMINOUS TREATMENT A
5	301A012	CRUSHED AGGREGATE BASE COURSE, TYPE B, PLANT MIXED, 6" COMPACTED THICKNESS
6	230A000	ROADBED PROCESSING
7	210A000 AND/OR 210D010	UNCLASSIFIED EXCAVATION AND/OR BORROW EXCAVATION (A-2 OR BETTER)
8	650A000	TOPSOIL
14	623C000	COMBINATION CURB & GUTTER, TYPE C
15	654A001	SOLID SODDING (BERMUDA)

0	ISSUE FOR BID	04/14/25	KTR
NO.	REVISION	DATE	INITIALS

ASPA LOGISTICS PARK
CIVIL INFRASTRUCTURE IMPROVEMENTS

PLAN SUBMITTAL



NOT TO SCALE

SHEET TITLE






TYPICAL SECTION

ROUTE

PORT
CONNECTOR

PROJECT DETAILS

REFERENCE PROJECT NO	FISCAL YEAR	SHEET NO
11271 TASK 01	2025	2A

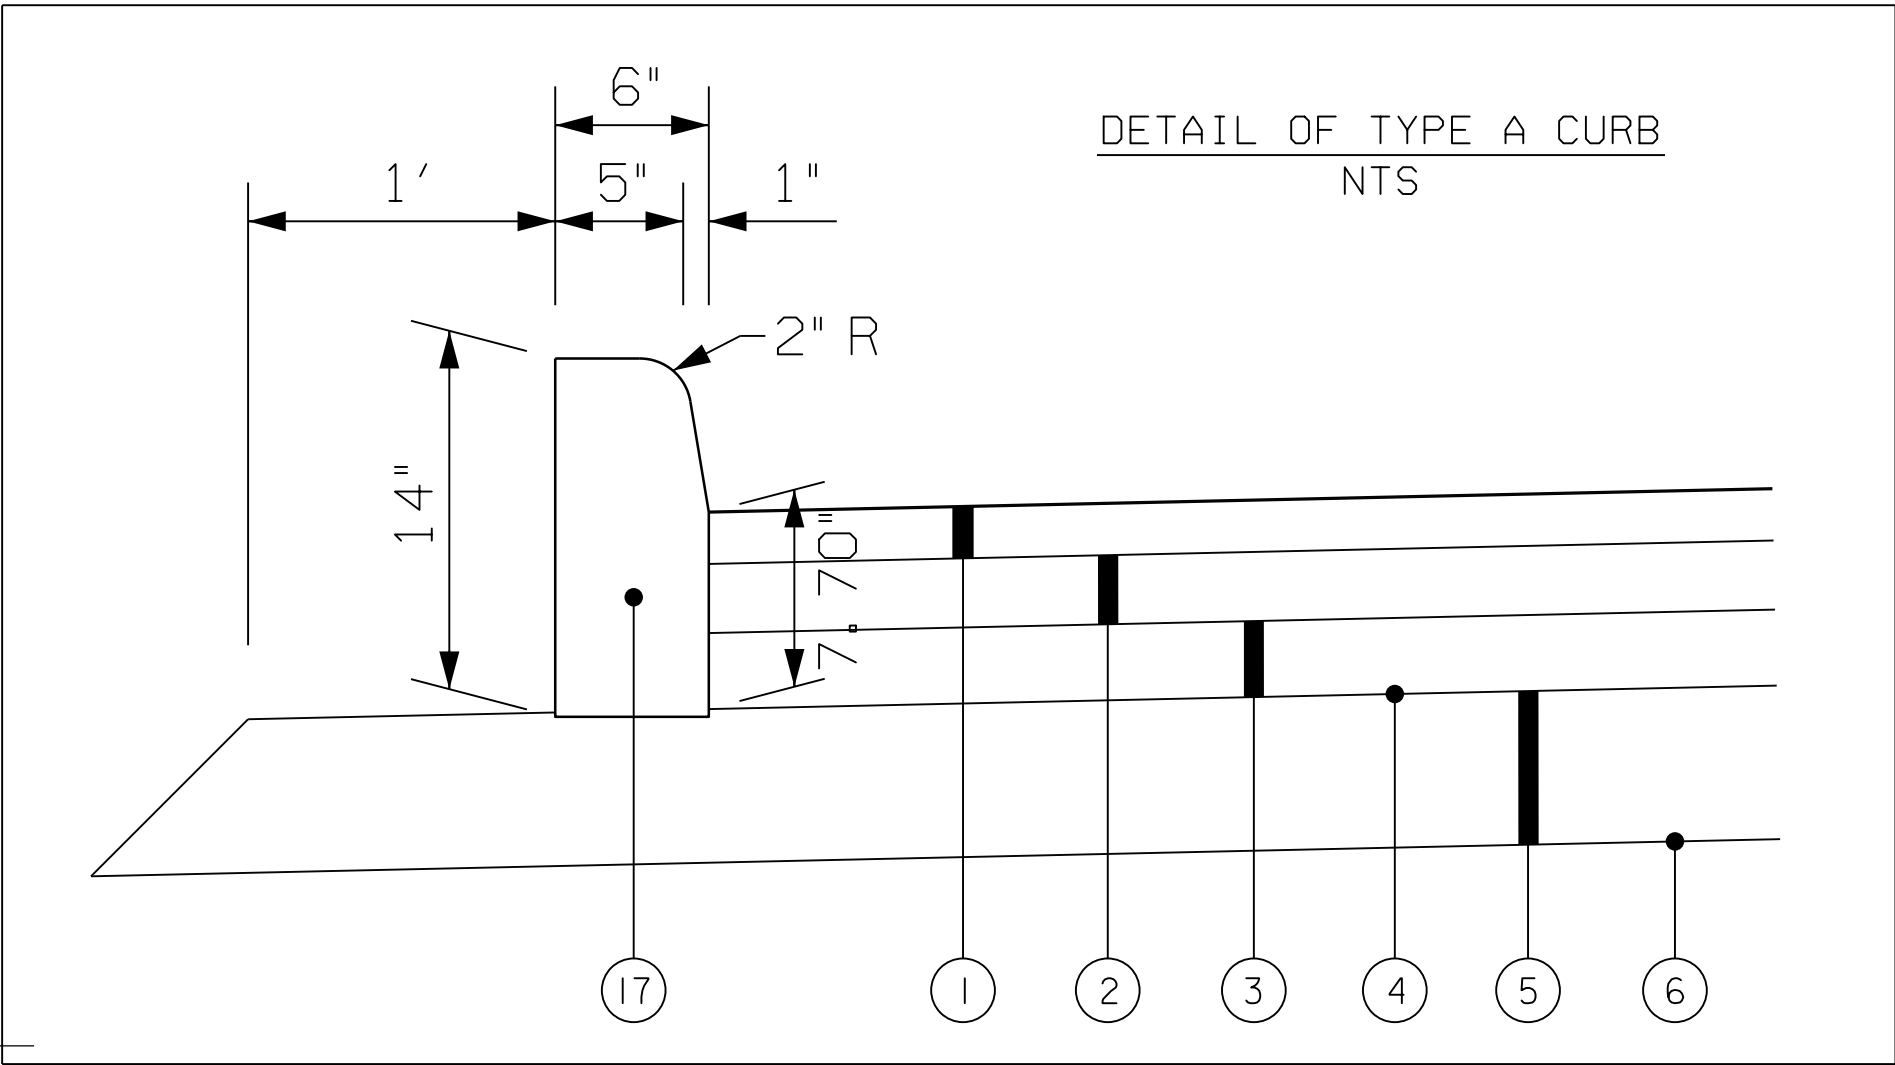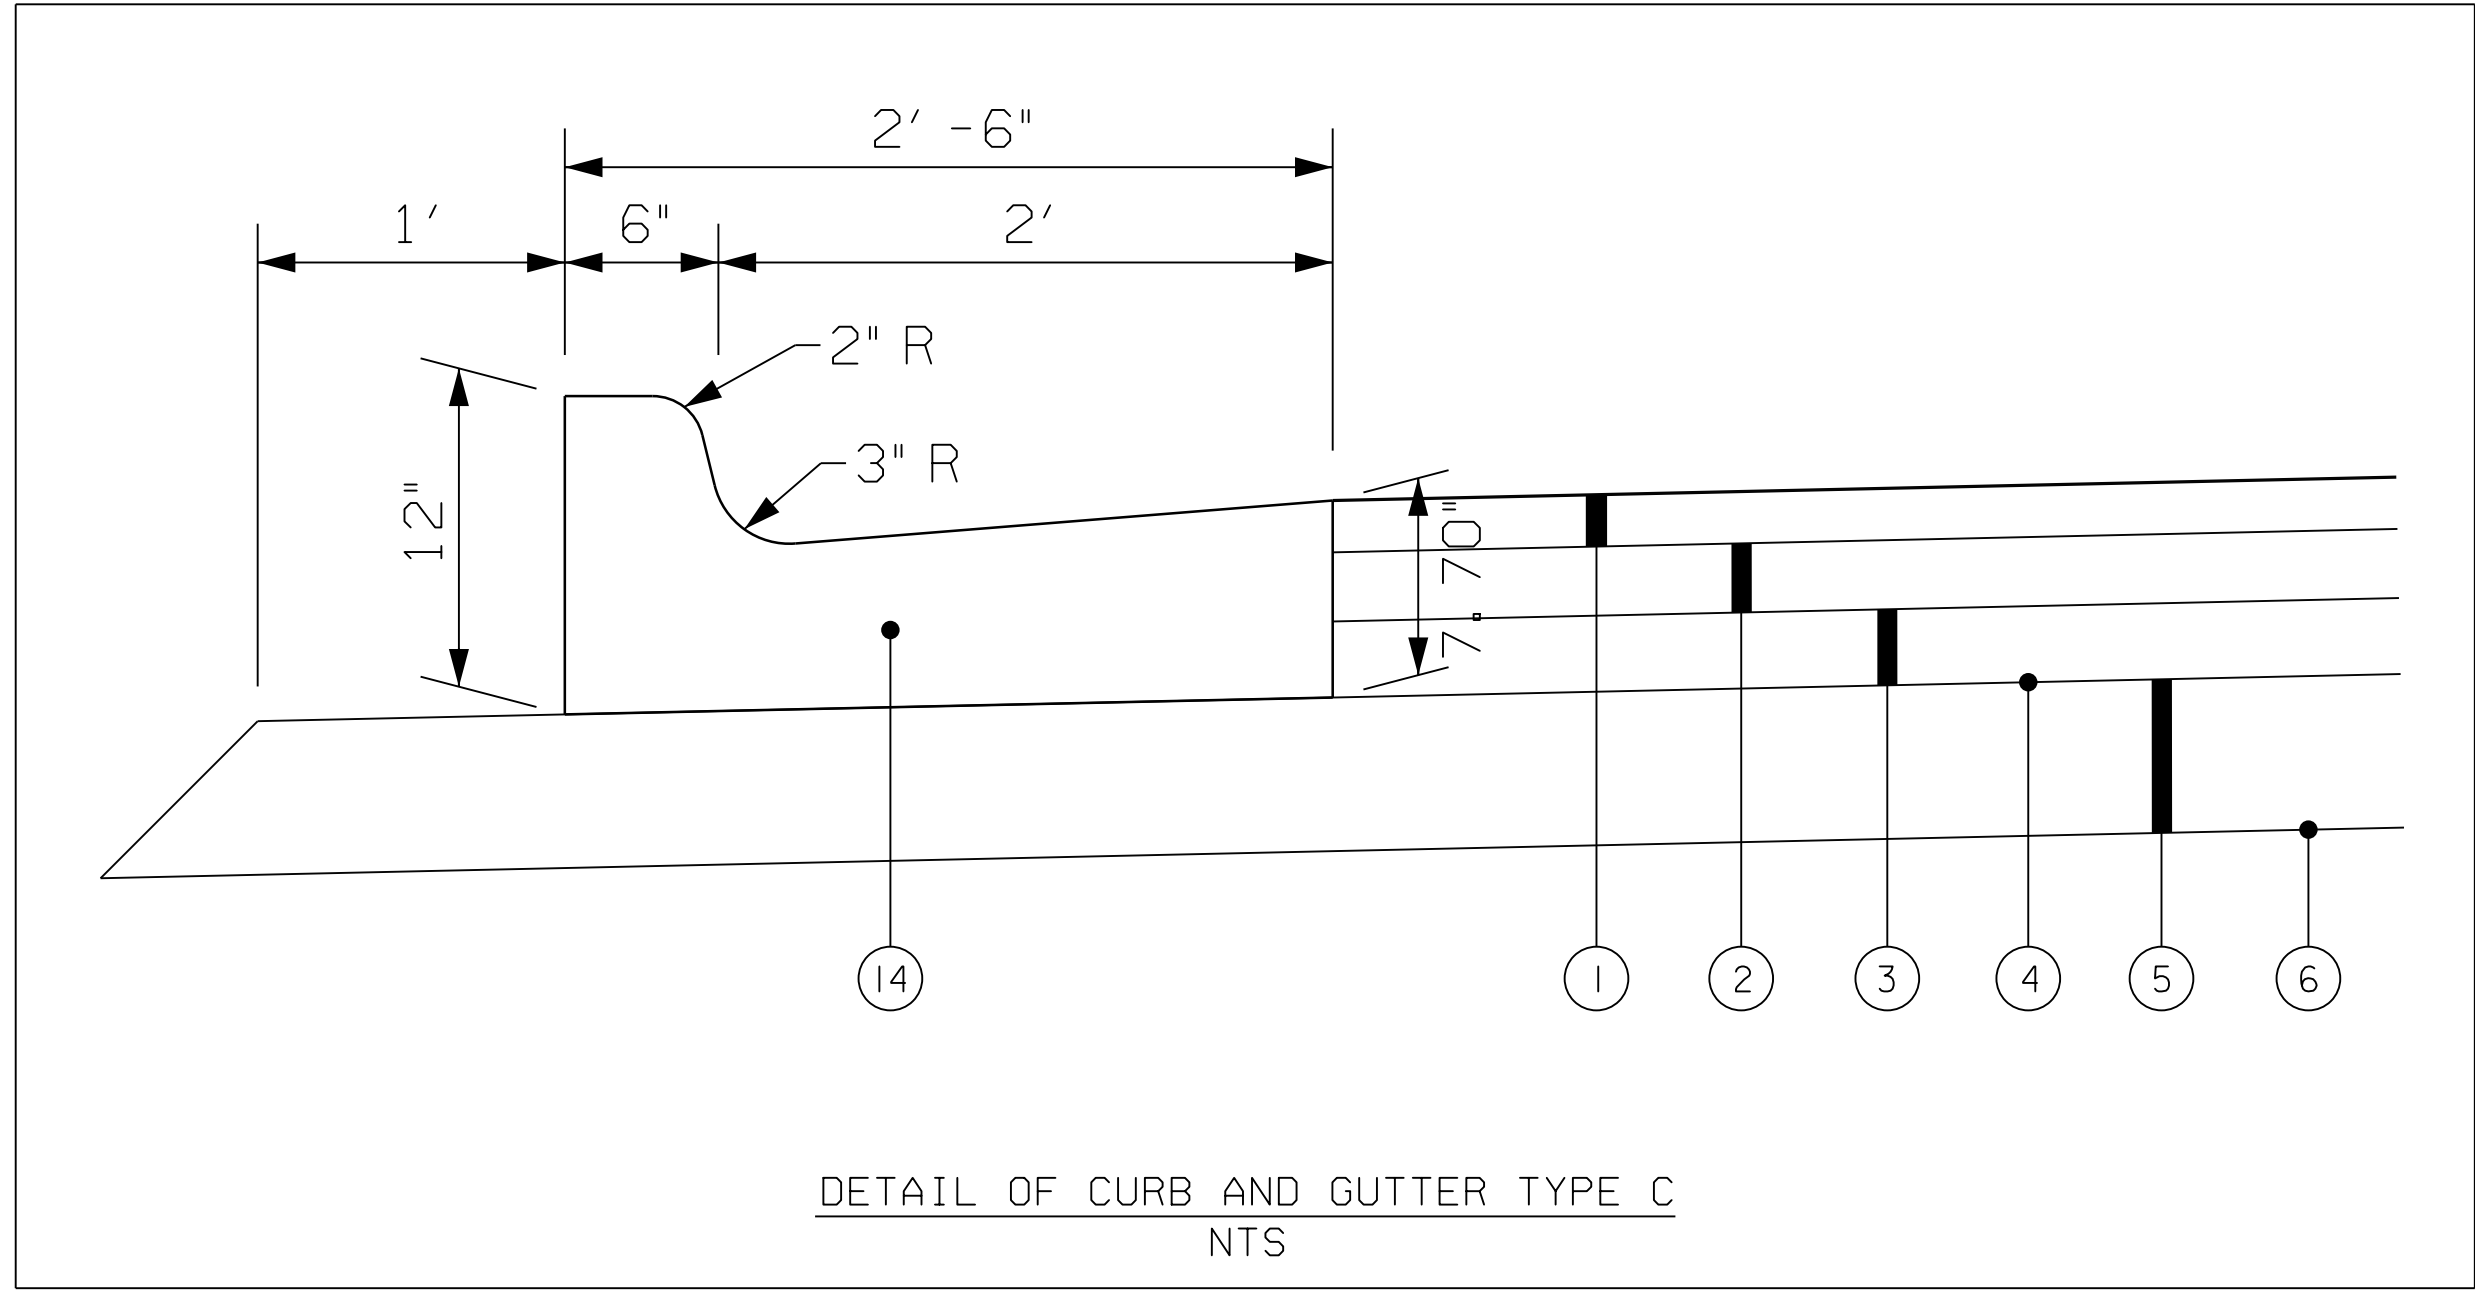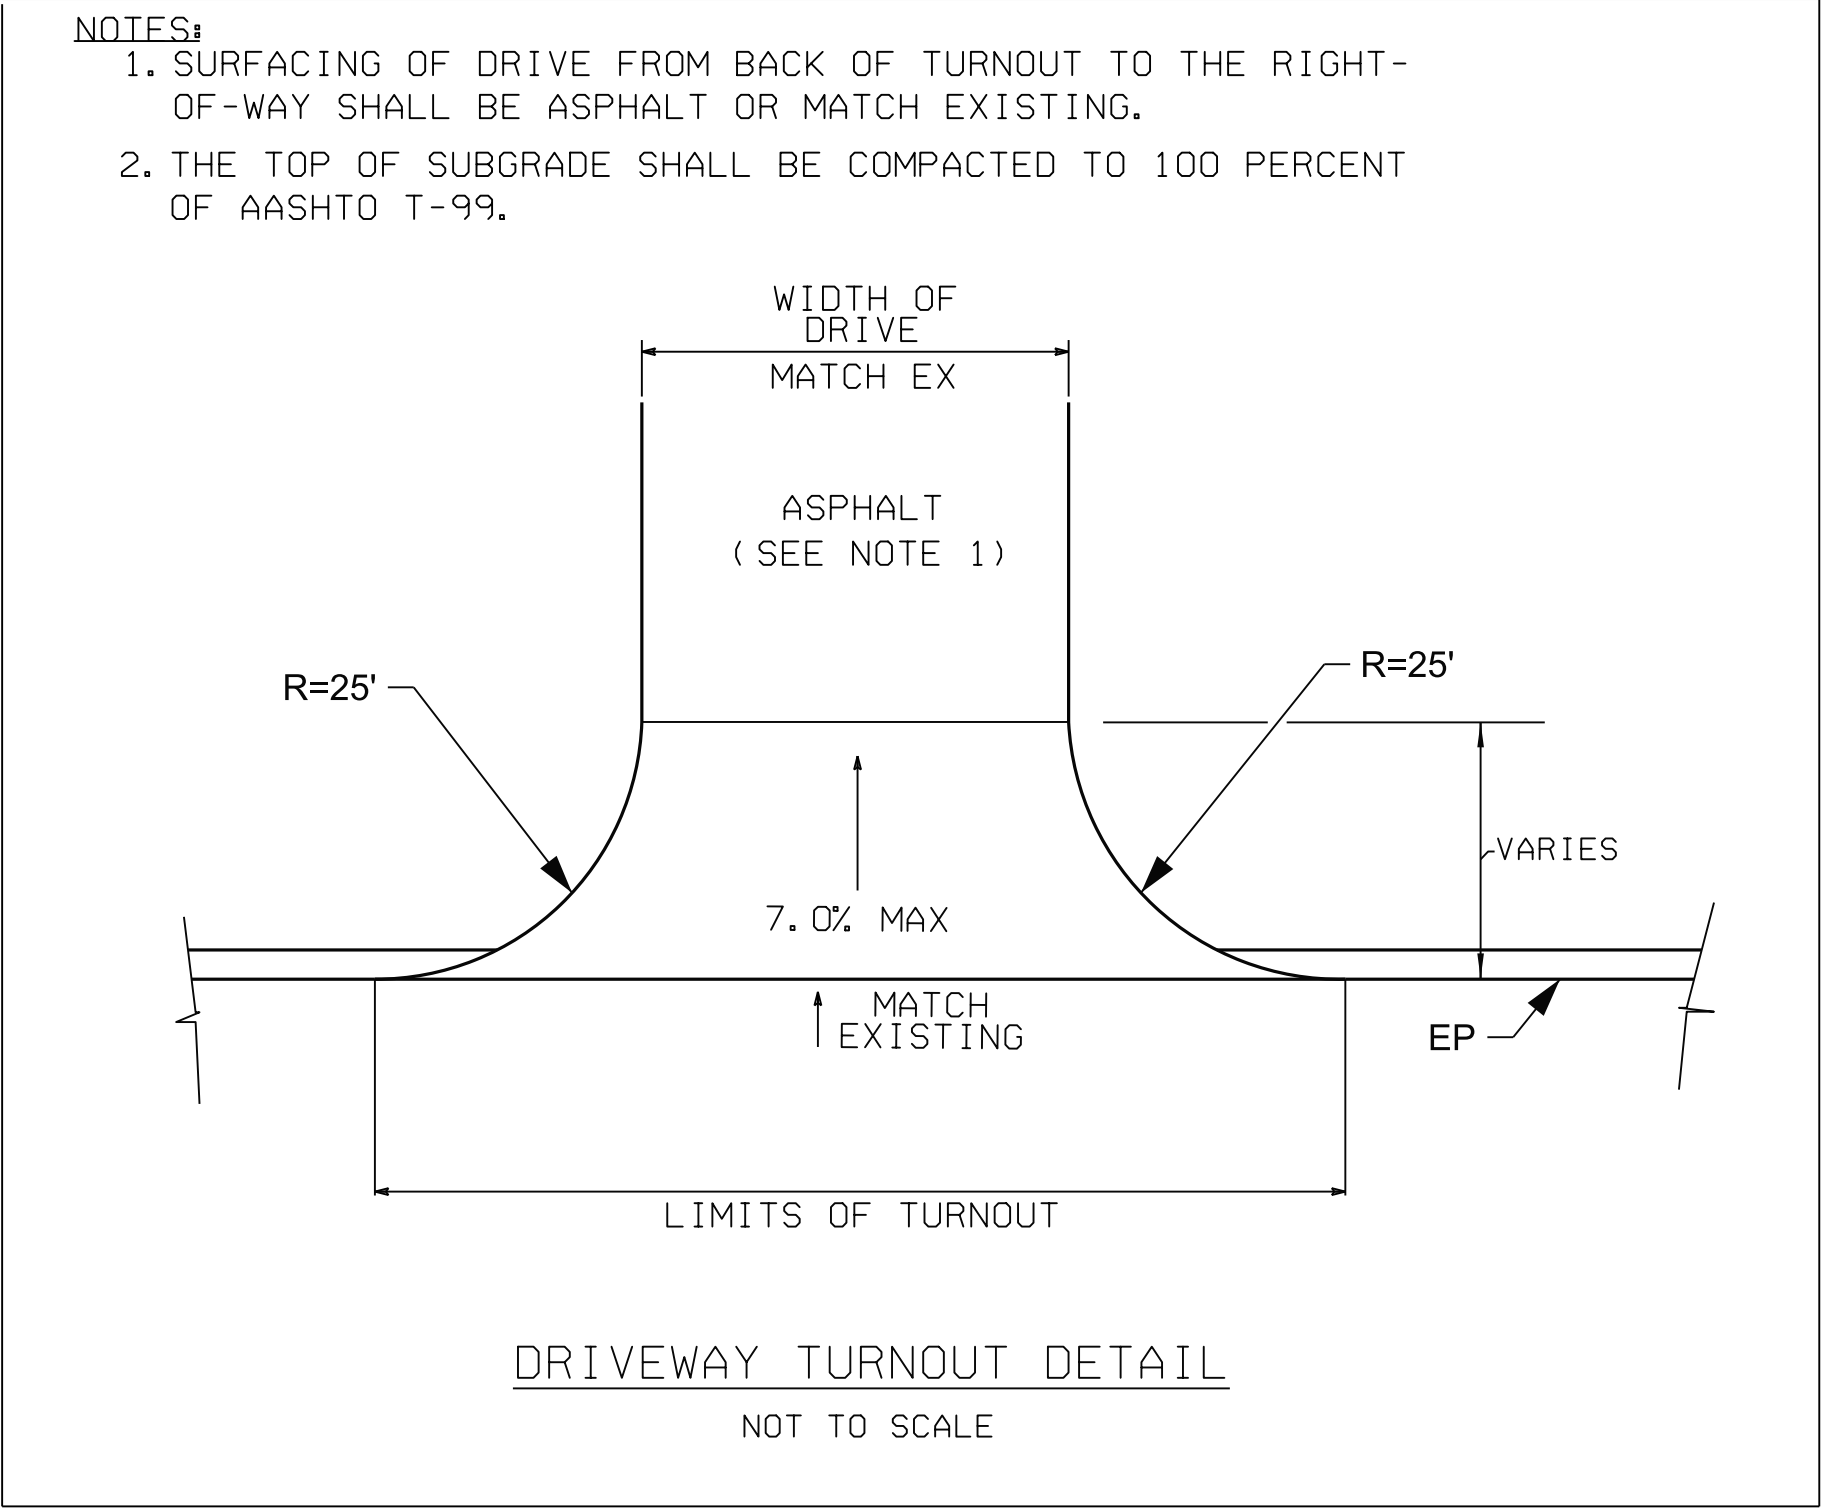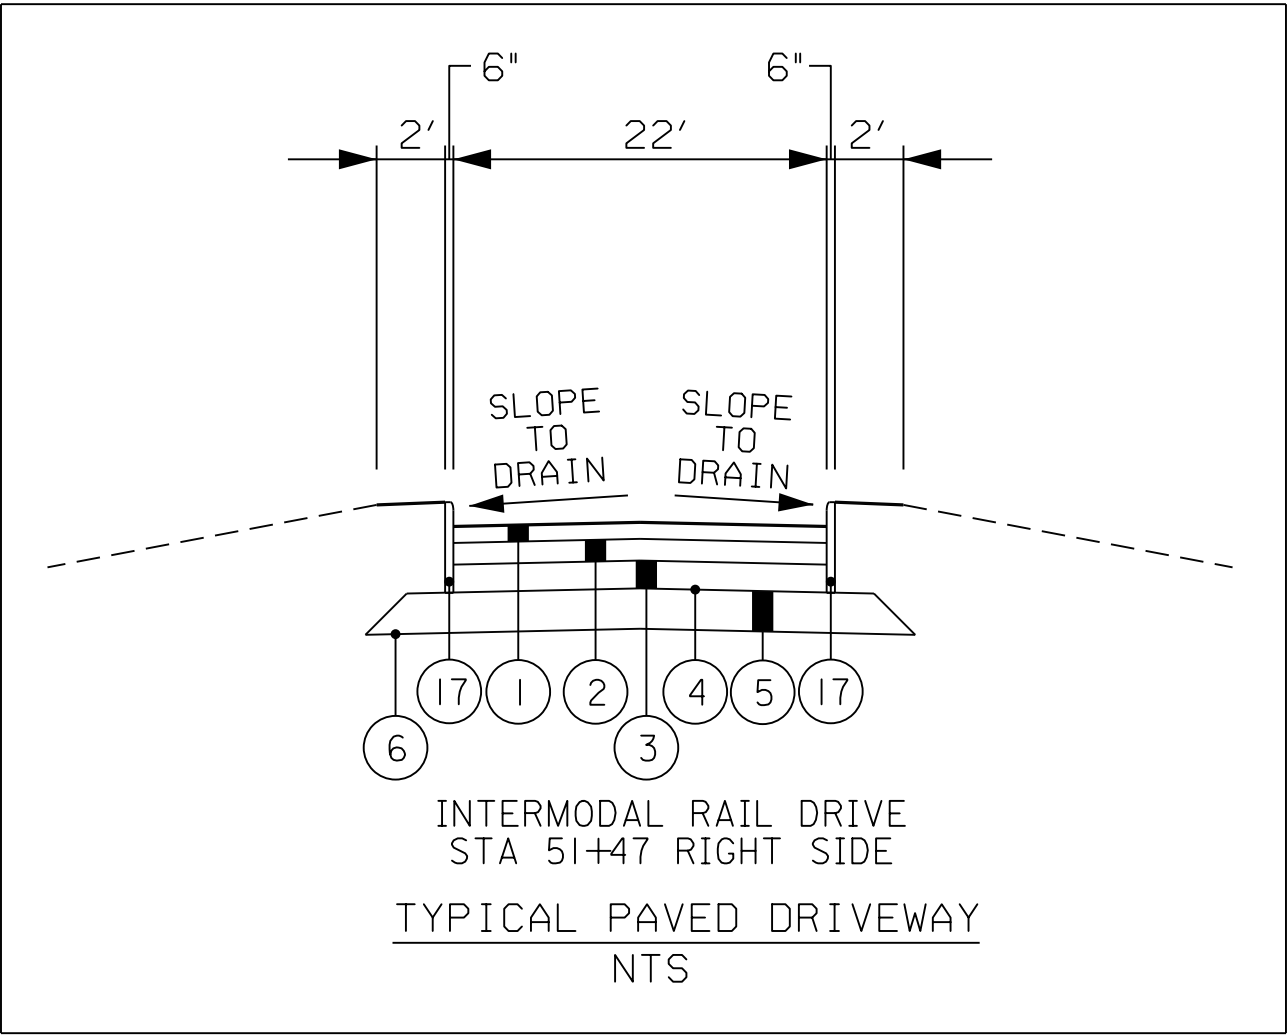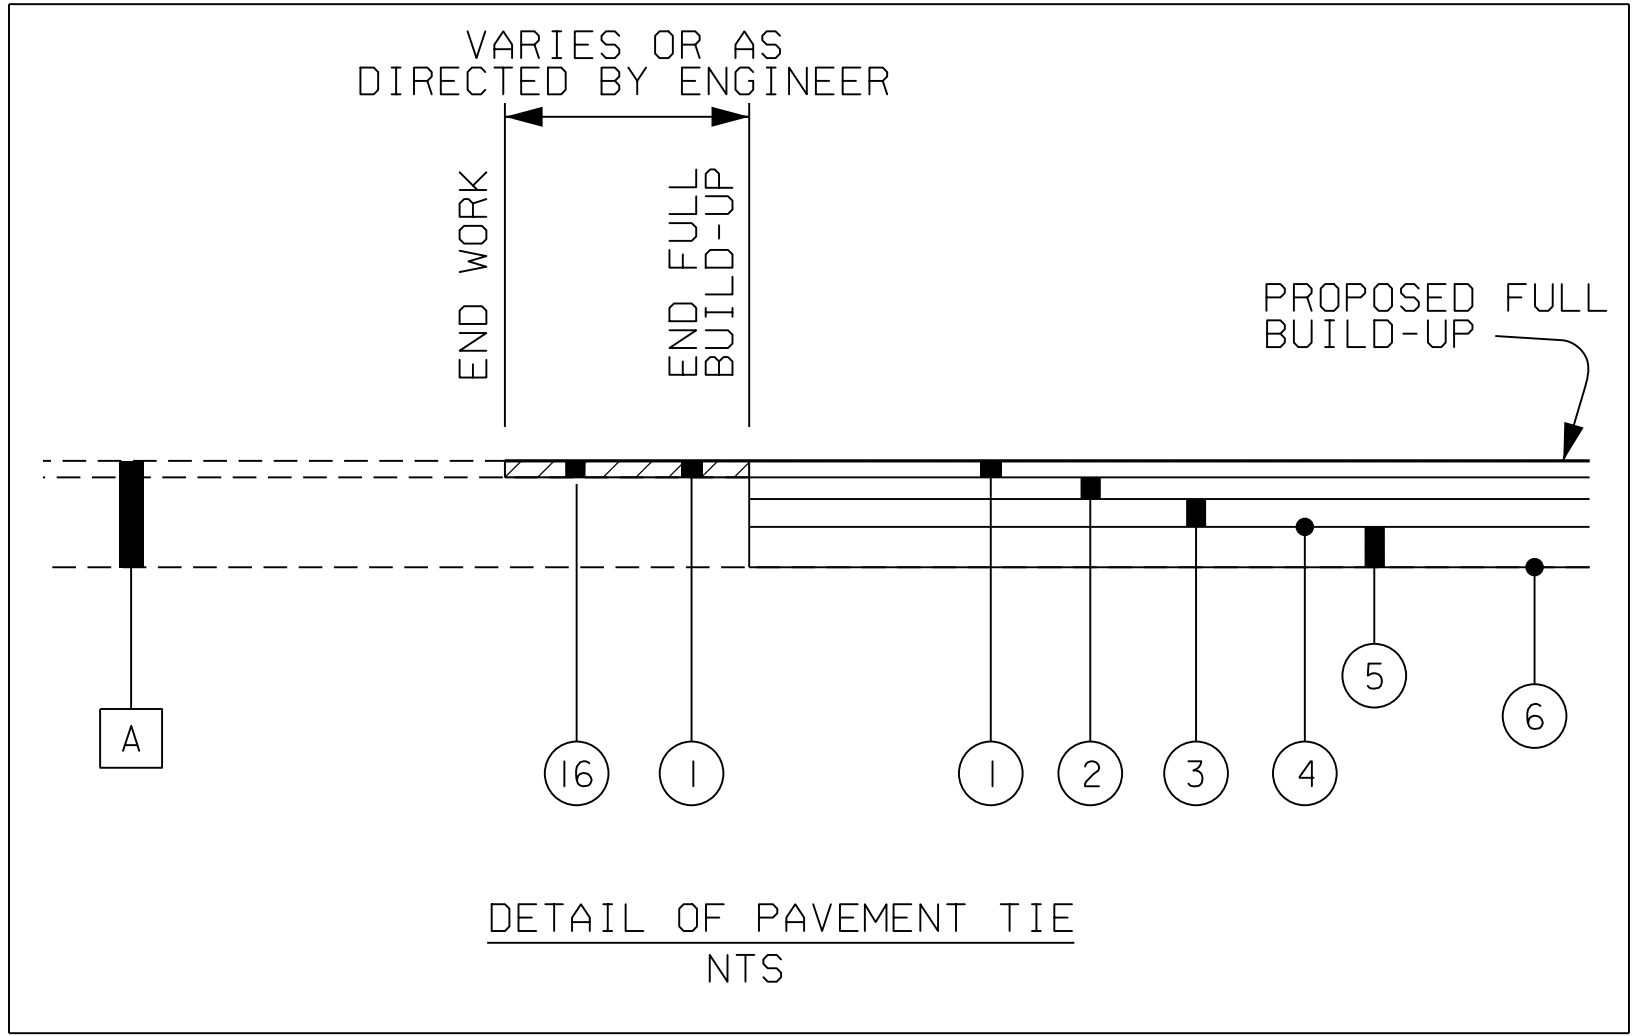

EXISTING AND REQUIRED MATERIALS LEGEND

LEGEND NO.	ITEM NO.	DESCRIPTION
A		IN-PLACE BITUMINOUS PAVEMENT (RETAIN)
1	424A280	SUPERPAVE BITUMINOUS CONCRETE WEARING SURFACE LAYER, 1/2" MAXIMUM AGGREGATE SIZE MIX, ESAL RANGE E (APPROX. 225 LBS/SY)
2	424B281	SUPERPAVE BITUMINOUS CONCRETE UPPER BINDER LAYER, 1" MAXIMUM AGGREGATE SIZE MIX, ESAL RANGE E (APPROX. 300 LBS/SY)
3	424B581	SUPERPAVE BITUMINOUS CONCRETE LOWER BINDER LAYER, 1" MAXIMUM AGGREGATE SIZE MIX, ESAL RANGE E (APPROX. 330 LBS/SY)
4	401A000	BITUMINOUS TREATMENT A
5	301A012	CRUSHED AGGREGATE BASE COURSE, TYPE B, PLANT MIXED, 6" COMPACTED THICKNESS
6	230A000	ROADBED PROCESSING
14	623C000	COMBINATION CURB & GUTTER, TYPE C
16	408A052	PLANING EXISTING PAVEMENT (APPROXIMATELY 1.10" THRU 2.0" THICK)
17	623B002	CONCRETE CURB, TYPE A

PROJECT NOTES	GN-2 NOTES
202	104
203	116
204	
206	
208	

0	ISSUE FOR BID	04/14/25	KTR
NO.	REVISION	DATE	INITIALS

ASPA LOGISTICS PARK
CIVIL INFRASTRUCTURE IMPROVEMENTS

PLAN SUBMITTAL



NOT TO SCALE



SHEET TITLE

PROFILE DETAILS

ROUTE

PORT
CONNECTOR

REFERENCE PROJECT NO	FISCAL YEAR	SHEET NO
11271 TASK 01	2025	2B

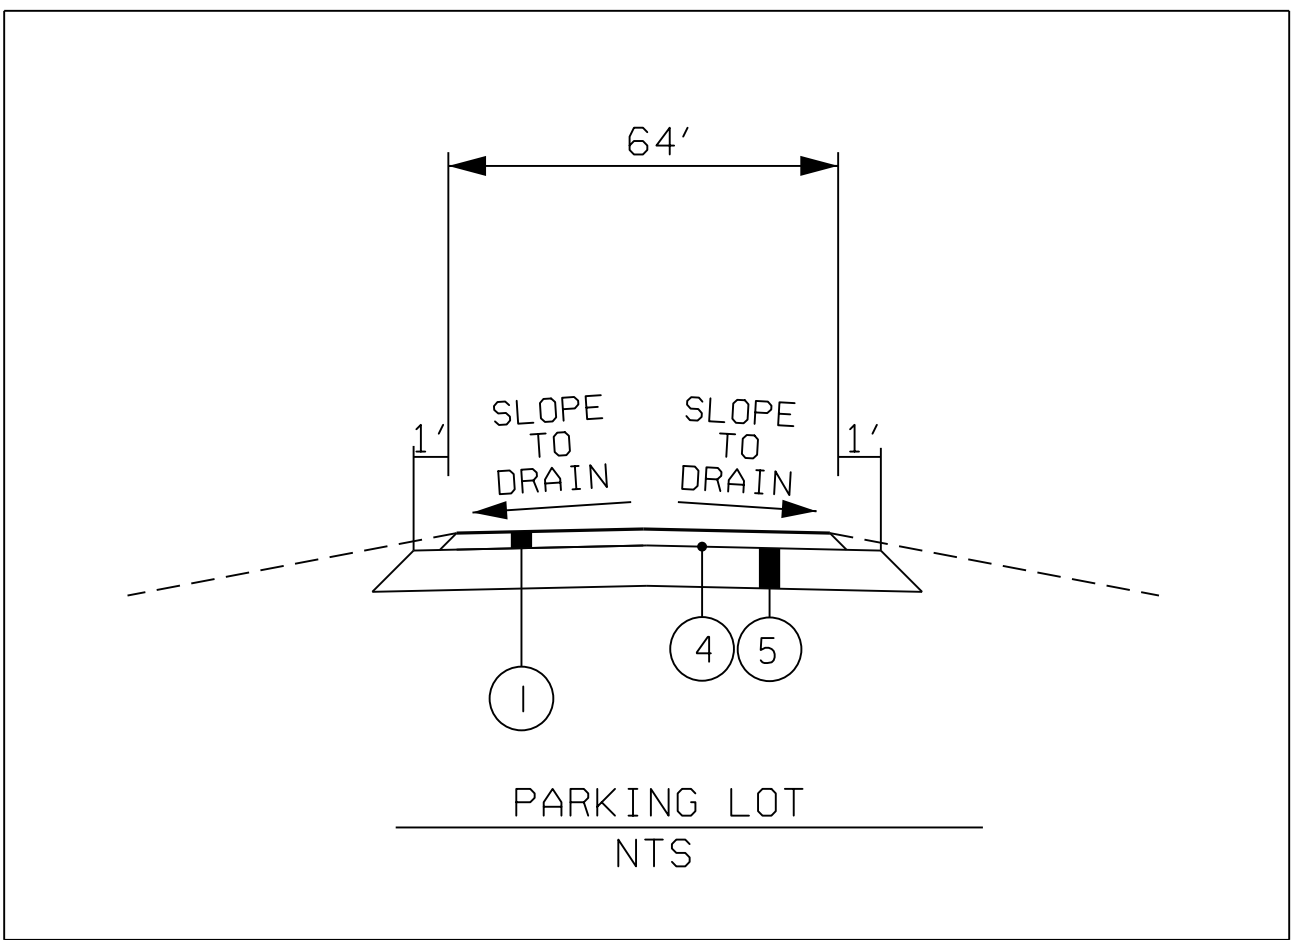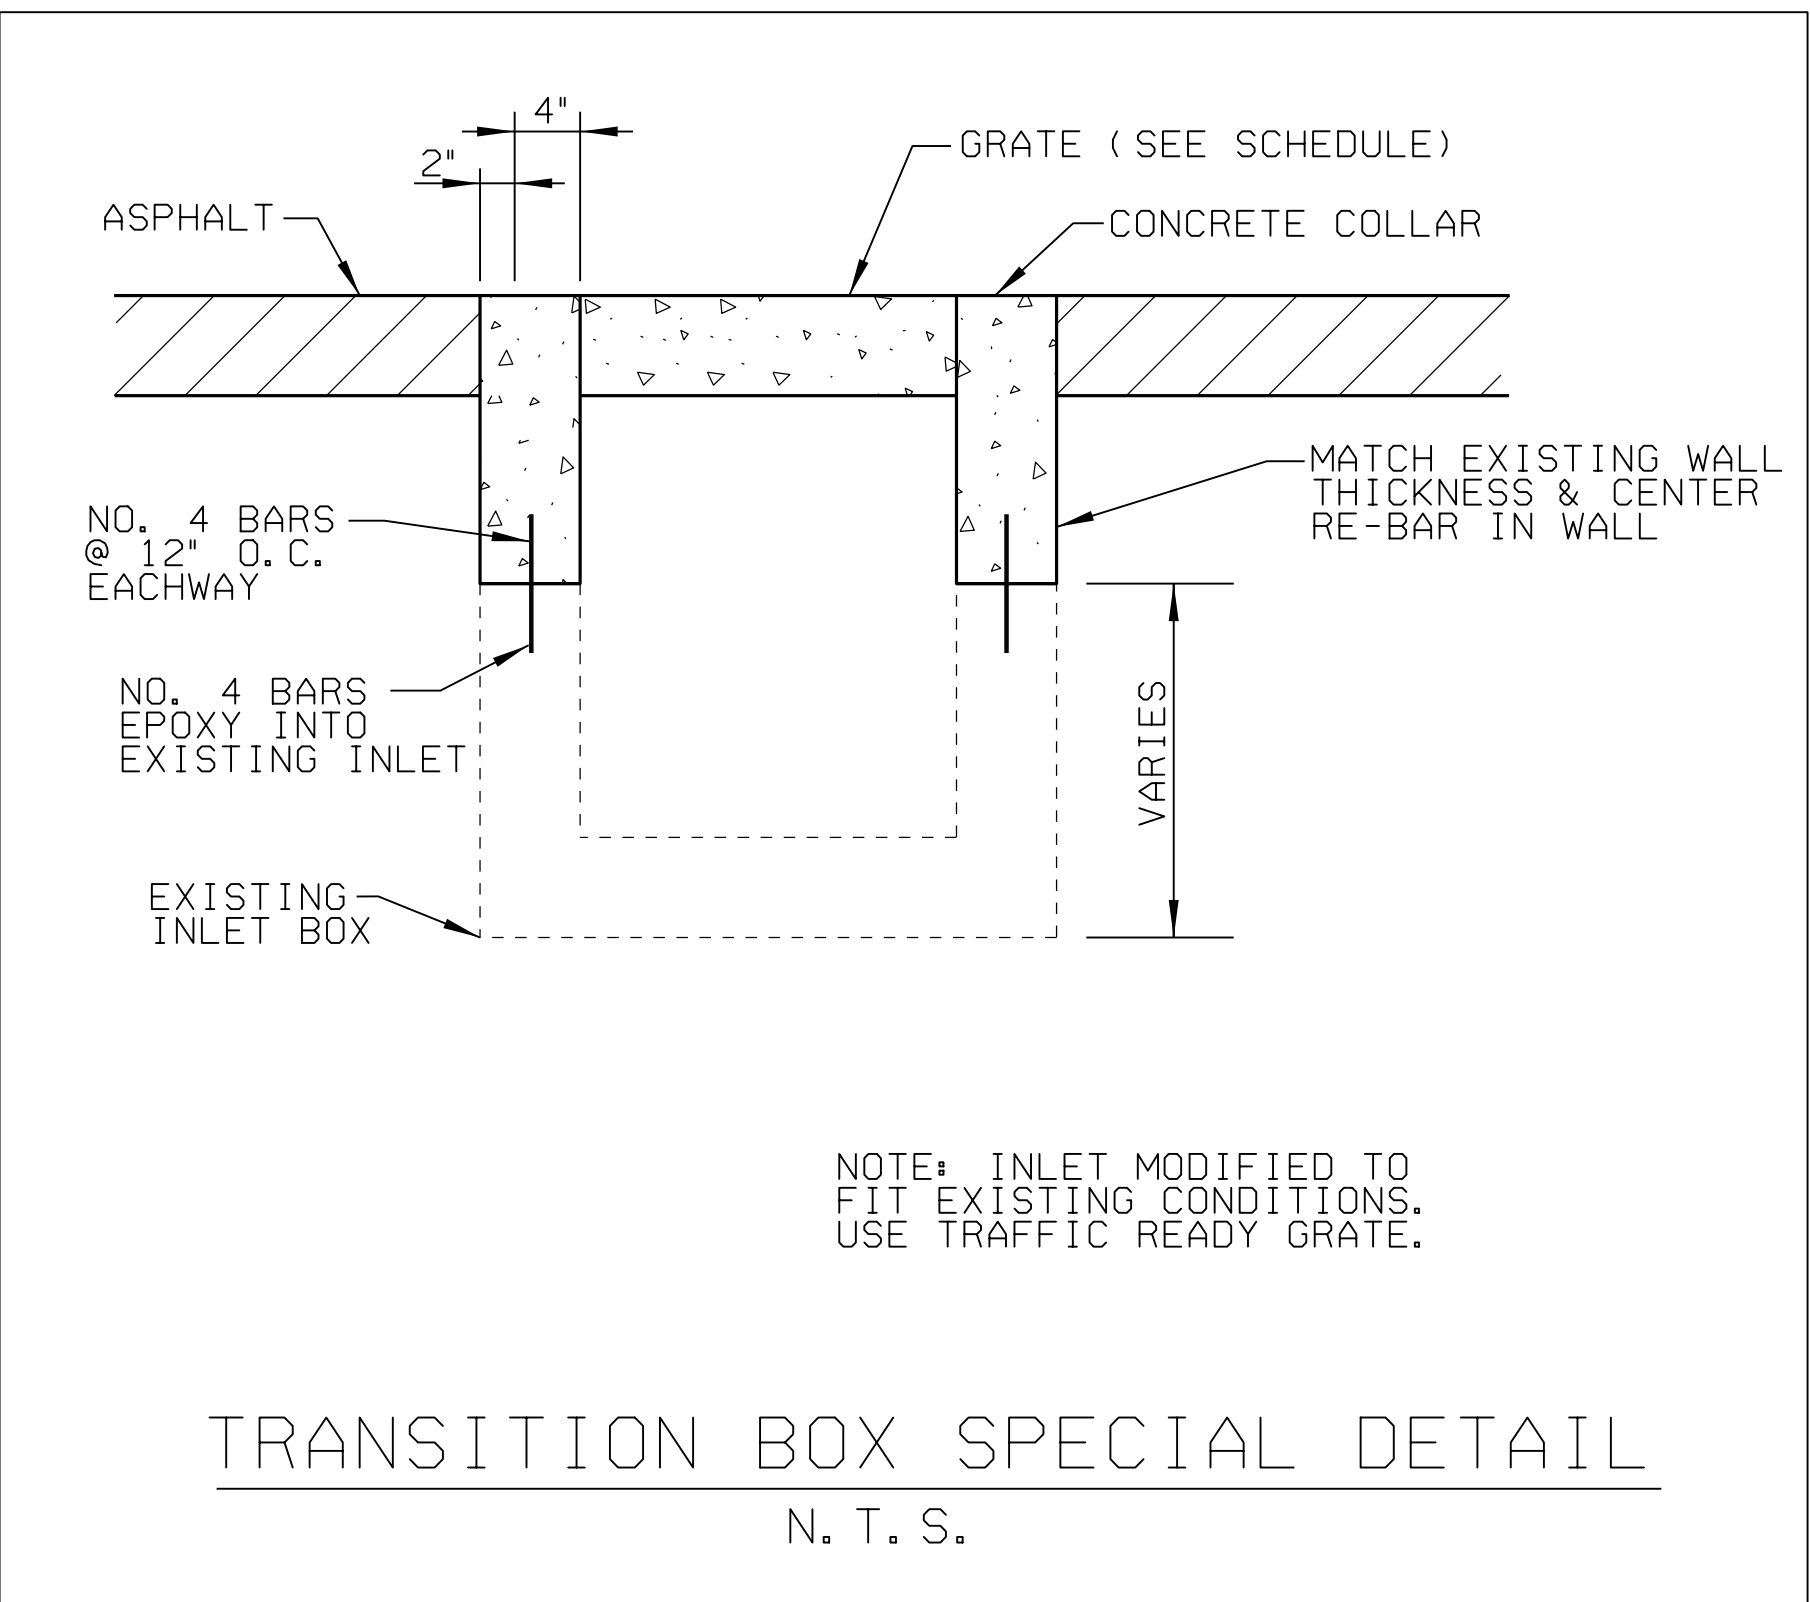

EXISTING AND REQUIRED MATERIALS LEGEND		
LEGEND NO.	ITEM NO.	DESCRIPTION
①	424A280	SUPERPAVE BITUMINOUS CONCRETE WEARING SURFACE LAYER, 1/2" MAXIMUM AGGREGATE SIZE MIX, ESAL RANGE E (APPROX. 225 LBS/SY)
④	401A000	BITUMINOUS TREATMENT A
⑤	301A012	CRUSHED AGGREGATE BASE COURSE, TYPE B, PLANT MIXED, 6" COMPACTED THICKNESS

0	ISSUE FOR BID	04/14/25	KTR
NO.	REVISION	DATE	INITIALS

ASPA LOGISTICS PARK CIVIL INFRASTRUCTURE IMPROVEMENTS

PLAN SUBMITTAL



ALABAMA PORT AUTHORITY
PORT OF MOBILE

NOT TO SCALE

SHEET TITLE

PROFILE DETAILS

ROUTE

PORT
CONNECTOR

PROJECT NOTES										REFERENCE PROJECT NO	FISCAL YEAR	SHEET NO
										11271 TASK 01	2025	2H

PROJECT NOTES										REFERENCE PROJECT NO	FISCAL YEAR	SHEET NO
										11271 TASK 01	2025	2-I

SUMMARY OF QUANTITIES

REFERENCE PROJECT NO	FISCAL YEAR	SHEET NO
11271 TASK 01	2025	3

ROADWAY QUANTITY	TOTAL QUANTITY	ITEM NO.	UNIT	DESCRIPTION	PROJECT NOTES
1	1	201A002	LUMP SUM	CLEARING AND GRUBBING (MAXIMUM ALLOWABLE BID \$8000/ACRE)	
1	1	205A001	EACH	REMOVAL OF STRUCTURES, SIGN	
108	108	206C000	SQUARE YARD	REMOVING CONCRETE SIDEWALK	
63	63	206C010	SQUARE YARD	REMOVING CONCRETE DRIVEWAY	
133	133	206D000	LINEAR FOOT	REMOVING PIPE	
1374	1374	206D003	LINEAR FOOT	REMOVING CURB AND GUTTER	
1	1	206E001	EACH	REMOVING INLETS	
12621	12621	210A000	CUBIC YARD	UNCLASSIFIED EXCAVATION	
584	584	214A000	CUBIC YARD	STRUCTURE EXCAVATION	
270	270	214B000	CUBIC YARD	FOUNDATION BACKFILL, LOCAL	
10	10	230A000	ROADBED STATION	ROADBED PROCESSING	
7726	7726	301A012	SQUARE YARD	CRUSHED AGGREGATE BASE COURSE, TYPE B, PLANT MIXED, 6" COMPACTED THICKNESS	
6812	6812	401A000	SQUARE YARD	BITUMINOUS TREATMENT A	
872	872	405A000	GALLON	TACK COAT	
207	207	408A052	SQUARE YARD	PLANING EXISTING PAVEMENT (APPROXIMATELY 1.10" THRU 2.0" THICK)	
790	790	424A280	TON	SUPERPAVE BITUMINOUS CONCRETE WEARING SURFACE LAYER, 1/2" MAXIMUM AGGREGATE SIZE MIX, ESAL RANGE E	
771	771	424B281	TON	SUPERPAVE BITUMINOUS CONCRETE UPPER BINDER LAYER, 1" MAXIMUM AGGREGATE SIZE MIX, ESAL RANGE E	
849	849	424B581	TON	SUPERPAVE BITUMINOUS CONCRETE LOWER BINDER LAYER, 1" MAXIMUM AGGREGATE SIZE MIX, ESAL RANGE E	
500	500	430B040	TON	AGGREGATE SURFACING (CRUSHED AGGREGATE BASE, TYPE B)	
132	132	530A001	LINEAR FOOT	18" ROADWAY PIPE (CLASS 3 R.C.)	
134	134	530A002	LINEAR FOOT	24" ROADWAY PIPE (CLASS 3 R.C.)	
627	627	530B001	LINEAR FOOT	22" SPAN, 14" RISE ROADWAY PIPE (CLASS 3 R.C.)	
1	1	600A000	LUMP SUM	MOBILIZATION	
180	180	610D003	SQUARE YARD	FILTER BLANKET, GEOTEXTILE	
105	105	618A000	SQUARE YARD	CONCRETE SIDEWALK, 4" THICK	
20	20	618C001	SQUARE FOOT	DETECTABLE WARNING SURFACE	
6	6	618D000	SQUARE YARD	CURB RAMP	
12	12	621C015	EACH	INLETS, TYPE S1 OR S3 (1 WING)	
6	6	621C017	EACH	INLETS, TYPE S1 OR S3 (2 WING)	
2	2	621C041	EACH	INLETS, TYPE B (MODIFIED)	
1	1	621C109	EACH	INLETS, TYPE PD	
1	1	621D015	EACH	INLET UNITS, TYPE S1 OR S3	
192	192	623A000	LINEAR FOOT	CONCRETE GUTTER	
170	170	623B002	LINEAR FOOT	CONCRETE CURB, TYPE A	
1687	1687	623C000	LINEAR FOOT	COMBINATION CURB & GUTTER, TYPE C	
1	1	640B004	LUMP SUM	UNDERGROUND UTILITY ADJUSTMENT (GAS)	
1	1	640B005	LUMP SUM	UNDERGROUND UTILITY ADJUSTMENT (WATER)	
1	1	640B006	LUMP SUM	UNDERGROUND UTILITY ADJUSTMENT (SEWERAGE)	
112	112	650A000	CUBIC YARD	TOPSOIL	
2	2	652A100	ACRE	SEEDING	
4	4	652C000	ACRE	MOWING	
4553	4553	654A001	SQUARE YARD	SOLID SODDING (BERMUDA)	
2	2	656A010	ACRE	MULCHING	
4	4	665A000	ACRE	TEMPORARY SEEDING	
12	12	665B001	TON	TEMPORARY MULCHING	
5000	5000	665E000	SQUARE YARD	POLYETHYLENE	
50	50	665F000	EACH	HAY BALES	
50	50	665G000	EACH	SAND BAGS	
4345	4345	665J002	LINEAR FOOT	SILT FENCE	
50	50	665N000	TON	TEMPORARY COARSE AGGREGATE, ALDOT NUMBER 1	
4345	4345	665O001	LINEAR FOOT	SILT FENCE REMOVAL	
564	564	665Q002	LINEAR FOOT	WATTLE	
2	2	666A001	ACRE	PEST CONTROL TREATMENT	
1	1	680A001	LUMP SUM	GEOMETRIC CONTROLS	

0	ISSUE FOR BID	04/14/25	KTR
NO.	REVISION	DATE	INITIALS

ASPA LOGISTICS PARK
CIVIL INFRASTRUCTURE IMPROVEMENTS

PLAN SUBMITTAL



ALABAMA PORT AUTHORITY
PORT OF MOBILE

NOT TO SCALE

SHEET TITLE

ROUTE

SUMMARY OF QUANTITIES

PORT
CONNECTOR

SUMMARY OF QUANTITIES

REFERENCE PROJECT NO	FISCAL YEAR	SHEET NO
11271 TASK 01	2025	3A

ROADWAY QUANTITY	TOTAL QUANTITY	ITEM NO.	UNIT	DESCRIPTION	PROJECT NOTES
1	1	701A227	MILE	SOLID WHITE, CLASS 2, TYPE A TRAFFIC STRIPE (5" WIDE)	
1	1	701A230	MILE	SOLID YELLOW, CLASS 2, TYPE A TRAFFIC STRIPE (5" WIDE)	
156	156	701B207	LINEAR FOOT	DOTTED, CLASS 2, TYPE A TRAFFIC STRIPE (5" WIDE)	
2	2	701C001	MILE	SOLID TEMPORARY TRAFFIC STRIPE	
3290	3290	703A002	SQUARE FOOT	TRAFFIC CONTROL MARKINGS, CLASS 2, TYPE A	
3338	3338	703D001	SQUARE FOOT	TEMPORARY TRAFFIC CONTROL MARKINGS	
32	32	705A023	EACH	PAVEMENT MARKERS, CLASS C, TYPE 2-D	
57	57	705A030	EACH	PAVEMENT MARKERS, CLASS A-H, TYPE 2-C	
31	31	705A037	EACH	PAVEMENT MARKERS, CLASS A-H, TYPE 2-D	
8	8	710A160	SQUARE FOOT	CLASS 10 ALUMINUM FLAT SIGN PANELS 0.08" THICK (TYPE XI BACKGROUND)	
14	14	710B021	LINEAR FOOT	ROADWAY SIGN POST (#3 U CHANNEL, GALVANIZED STEEL OR 2", 14 GA SQUARE TUBULAR STEEL)	
1	1	711A000	LUMP SUM	ROADWAY SIGN RELOCATION	
118	118	740B000	SQUARE FOOT	CONSTRUCTION SIGNS	
70	70	740D000	EACH	CHANNELIZING DRUMS	
50	50	740E000	EACH	CONES (36 INCHES HIGH)	
8	8	740F002	EACH	BARRICADES, TYPE III	
50	50	740M001	EACH	BALLAST FOR CONE	
2	2	741C010	EACH	PORTABLE SEQUENTIAL ARROW AND CHEVRON SIGN UNIT	
2	2	742A001	EACH	PORTABLE CHANGEABLE MESSAGE SIGN, TYPE 2	
1	1	750C010	EACH	POLE FOUNDATION,ROADWAY	
1	1	SP-01	LUMP SUM	POWER POLE RELOCATION	
1	1	SP-02	LUMP SUM	SPECIALTY SIGN	

0	ISSUE FOR BID	04/14/25	KTR
NO.	REVISION	DATE	INITIALS

ASPA LOGISTICS PARK
CIVIL INFRASTRUCTURE IMPROVEMENTS

PLAN SUBMITTAL



ALABAMA PORT AUTHORITY
PORT OF MOBILE

NOT TO SCALE

SHEET TITLE

SUMMARY OF QUANTITIES

ROUTE

PORT
CONNECTOR

SUMMARY OF QUANTITIES

REFERENCE
PROJECT NO
11271 TASK 01

FISCAL
YEAR
2025

SHEET
NO
3B

REQD REMOVING CONCRETE SIDEWALK (206C-000)				
BASELINE	STA TO STA		SIDE	AREA (SQ YD)
S BROAD STREET	11+22.32	11+73.56	RT	33
S BROAD STREET	12+86.11	14+10.52	RT	75
TOTAL				108

REQUIRED REMOVAL OF HEADWALLS & INLETS				
ITEM NO			206E-001	
BASELINE	STATION	OFFSET (FT)		REMOVING INLETS (EACH)
INTERMODAL RAIL DRIVE	50+98.95	14.45	RT	1
TOTAL				1

REQUIRED REMOVING CONCRETE DRIVEWAY (206C-010)			
BASELINE	STATION	SIDE	AREA (SQ YD)
INTERMODAL RAIL DRIVE	51+44.33	RT	63
TOTAL			63

REQUIRED REMOVING ASPHALT PAVEMENT			
BASELINE	STATION	SIDE	AREA (SQ YD)
INTERMODAL RAIL DRIVE	50+27.08 - 53+60.69	CL	3,438
INTERMODAL RAIL DRIVE	54+29.16 - 55+53.03	CL	1,661
INTERMODAL RAIL DRIVE	55+53.03 - 59+50	LT	5,806

*FOR INFORMATIONAL PURPOSES ONLY.
PAID FOR AS PAY ITEM 210A000 UNCLASSIFIED EXCAVATION.

REQUIRED REMOVING PIPE (206D-000)				
BASELINE	STATION	OFFSET (FT)		LENGTH (LIN FT)
INTERMODAL RAIL DRIVE	50+95.10-50+98.95	14.45	LT	21"X14" RCAP 50
INTERMODAL RAIL DRIVE	50+95.10-50+98.95	14.45	RT	21"X14" RCAP 83
TOTAL				133

REQUIRED STRUCTURE REMOVAL (205A)		
STRUCTURE NUMBER	BASELINE	DESCRIPTION
205A-001	BAKER STREET	BRICK SIGN

REQUIRED REMOVING CURB & GUTTER (206D-003)			
BASELINE	STA TO STA		LENGTH (LIN FT)
INTERMODAL RAIL DRIVE	50+27.61	53+72.43	CL 1176
INTERMODAL RAIL DRIVE	59+50.00	59+50.00	LT 198
TOTAL			1374

0	ISSUE FOR BID	04/14/25	KTR
NO.	REVISION	DATE	INITIALS

ASPA LOGISTICS PARK
CIVIL INFRASTRUCTURE IMPROVEMENTS

PLAN SUBMITTAL



ALABAMA PORT AUTHORITY
PORT OF MOBILE

NOT TO SCALE

SHEET TITLE

SUMMARY OF QUANTITIES

ROUTE

PORT
CONNECTOR

SUMMARY OF QUANTITIES

REFERENCE PROJECT NO	FISCAL YEAR	SHEET NO
11271 TASK 01	2025	3C

REQUIRED CURB AND GUTTER							
ITEM NO				623A-000	623B-002	623C-000	STD OR SPECIAL DWG NO
BASELINE	FROM STATION	TO STATION	SIDE	CONCRETE GUTTER (LIN FT)	CONCRETE CURB, TYPE A (LIN FT)	COMBINATION CURB AND GUTTER, TYPE C (LIN FT)	
INTERMODAL RAIL DRIVE	50+20	57+00	RT	186		801	F
INTERMODAL RAIL DRIVE	50+39	52+54	LT	6		247	F
INTERMODAL RAIL DRIVE	53+00	57+00	LT			375	F
INTERMODAL RAIL DRIVE	51+50		RT		170		F
BAKER STREET	11+03	13+00	LT			132	F
BAKER STREET	11+03	13+00	RT			132	F
TOTAL				192	170	1687	

REQUIRED SIDEWALK, 4" THICK (618A-000)				
BASELINE	STATION	SIDE	SIDEWALK (SQ YD)	STD OR SPECIAL DWG NO
S BROAD STREET	11+22.32 - 12+38.00	RT	68	G
S BROAD STREET	13+48.82 - 14+10.51	RT	37	G
TOTAL			105	

REQUIRED CURB RAMP (618D-000)				
BASELINE	STATION	SIDE	AREA (SQ YD)	STD OR SPECIAL DWG NO
S BROAD STREET	12+34	RT	3	G
S BROAD STREET	13+53	RT	3	G
TOTAL			6	

REQUIRED DETECTABLE WARNING SURFACE (618C-001)				
BASELINE	STATION	SIDE	AREA (SQ FT)	STD OR SPECIAL DWG NO
S BROAD STREET	12+34	RT	10	
S BROAD STREET	13+53	RT	10	
TOTAL			20	

REQUIRED SPECIALTY SIGN (SP-02)			
BASELINE	STATION	SIDE	SPECIALTY SIGN (EACH)
INTERMODAL RAIL DRIVE	51+50	LT	1
TOTAL			1

STD. OR SPECIAL DWG

- A
- OMITTED
- B
- OMITTED
- C
- OMITTED
- D
- OMITTED
- E
- OMITTED
- F
- 623-XY
- G
- SW-618

0	ISSUE FOR BID	04/14/25	KTR
NO.	REVISION	DATE	INITIALS

ASPA LOGISTICS PARK
CIVIL INFRASTRUCTURE IMPROVEMENTS

PLAN SUBMITTAL



ALABAMA PORT AUTHORITY
PORT OF MOBILE

NOT TO SCALE

SHEET TITLE	ROUTE
SUMMARY OF QUANTITIES	PORT CONNECTOR

SUMMARY OF QUANTITIES

REFERENCE PROJECT NO	FISCAL YEAR	SHEET NO
11271 TASK 01	2025	3D

SEEDING QUANTITIES SUMMARY			
ITEM	DESCRIPTION	UNIT	QUANTITY
652A-100	SEEDING	AC	2
656A-010	MULCHING	AC	2
654A-001	SOLID SODDING (BERMUDA)	AC	4553
652C-000	MOWING	AC	4

REQUIRED CLASS 4 AND CLASS 10 ROADWAY SIGNS											
SIGN ASSEMBLY I.D. NO.	PLAN SHEET NO.	LOCATION	SIDE	NO. OF POSTS	SLOPE (:1)	REQD. ROADWAY SIGN POST STEEL) 710B-021 (LIN FT)	STOP R1-1	710A-160 CLASS 10, ALUM. FLAT SIGN PANELS 0.08" THICK (TYPE XI BACKGROUND) (SQ FT)	711A-000 ROADWAY SIGN RELOCATION (LUMP SUM)	STD OR SPECIAL DWG NO	REMARKS
1	4	INTERMODAL RAIL DRIVE	LT	1	6	14	1	7.46	1	O,P,Q,R,S	
TOTAL						14		8	1		

REQUIRED EROSION CONTROL SUMMARY				
ITEM NUMBER	DESCRIPTION	UNIT	QUANTITY	STD OR SPECIAL DWG NO
610D-003	FILTER BLANKET, GEOTEXTILE	SQ YD	180	B,C,D,E,F,G,H,I,J,K,L,M,N
665A-000	TEMPORARY SEEDING	AC	4	
665B-001	TEMPORARY MULCHING	TON	12	
665E-000	POLYETHYLENE	SQ YD	5000	
665F-000	HAY BALES	EACH	50	
665G-000	SAND BAGS	EACH	50	
665J-002	SILT FENCE	LIN FT	4345	
665N-000	TEMPORARY COARSE AGGREGATE, ALDOT NUMBER 1	TON	50	
665O-001	SILT FENCE REMOVAL	LIN FT	4345	
665Q-002	WATTLE	LIN FT	564	
666A-001	PEST CONTROL TREATMENT	AC	2	

STD. OR SPECIAL DWG

- A OMITTED
- B ESC-100 (2 SHEETS)
- C ESC-200 (4 SHEETS)
- D ESC-300 (8 SHEETS)
- E ESC-400 (4 SHEETS)
- F ESC-501
- G ESC-502
- H ESC-503
- I ESC-504
- J ESC-505
- K ESC-506
- L ESC-507
- M ESC-508
- N ESC-509
- O IHS-710-12
- P IHS-710-21
- Q IHS-710-23
- R SL-710
- S SHS-1

0	ISSUE FOR BID	04/14/25	KTR
NO.	REVISION	DATE	INITIALS

ASPA LOGISTICS PARK
CIVIL INFRASTRUCTURE IMPROVEMENTS

PLAN SUBMITTAL



ALABAMA PORT AUTHORITY
PORT OF MOBILE

NOT TO SCALE

SHEET TITLE

ROUTE

SUMMARY OF QUANTITIES

PORT
CONNECTOR

SUMMARY OF QUANTITIES

REFERENCE PROJECT NO	FISCAL YEAR	SHEET NO
11271 TASK 01	2025	3E

REQUIRED TRAFFIC STRIPING, TRAFFIC CONTROL LEGEND, MARKINGS AND MARKERS										
LOCATION	CLASS 2, TYPE A				TEMPORARY MARKINGS		PAVEMENT MARKERS			SPECIAL OR STD DWG NO
	SOLID WHITE TRAFFIC STRIPE (5" WIDE)	SOLID YELLOW TRAFFIC STRIPE (5" WIDE)	DOTTED TRAFFIC STRIPE (5" WIDE)	TRAFFIC CONTROL MARKINGS	SOLID TEMPORARY TRAFFIC STRIPE	TEMPORARY TRAFFIC CONTROL MARKINGS	CLASS C, TYPE 2-D BIDIRECTIONAL YELLOW / YELLOW FACE	CLASS A-H, TYPE 2-C BIDIRECTIONAL WHITE / RED FACE	CLASS A-H, TYPE 2-D BIDIRECTIONAL YELLOW / YELLOW FACE	
	MILE	MILE	LIN FT	SQ FT	MILE	SQ FT	EACH	EACH	EACH	
	701A-227	701A-230	701B-207	703A-002	701C-001	703D-001	705A-023	705A-030	705A-037	
INTERMODAL RAIL DRIVE	0.236	0.360		3001.9	0.71	3049.9	31	54	24	A,B,C,D,E
BAKER STREET	0.125	0.102		238.0	0.52	238.0			7	A,B,C,D,E
BROAD STREET	0.042		155.36	50.0	0.60	50.0		3		A,B,C,D,E
PARKING LOT	0.152									A,B,C,D,E
TOTAL	1	1	156	3290	2	3338	32	57	31	

REQUIRED DRAINAGE SUMMARY																					
ENTRY NO	LOCATION				STRUCTURE NO		DRAINAGE SHEET NO		CLASS 3CRC ROADWAY PIPE			INLETS				INLET UNITS	FOUNDATION BACKFILL, LOCAL	STRUCTURE EXCAVATION	MAX FILL HEIGHT	SPECIAL OR STD-DWVG NUMBER OR MISC DETAIL SHEET NUMBER	ENTRY NO
	STATION	STATION	ROADWAY	SIDE	FROM	TO	PLAN	SECTION	18"	24"	22"x14"	B (MOD)	PD	S1 OR S3 (1 WING)	S1 OR S3 (2 WING)						
									LIN FT	LIN FT	LIN FT			EACH	EACH	EACH		EACH			
																			214B-000		
1	51+15.17	50+94.92	INTERMODAL	RT	2	1	4	10			70		1		1		22	45	3	F,I	1
2	51+01.03	51+15.17	INTERMODAL	LT-RT	3	2	4	10			61				1		19	40	3	F,I	2
3	11+34.00	51+01.03	BAKER ST	LT	4	3	4	10			155				1		47	99	2	F,I	3
4	11+34.00	11+34.00	BAKER ST	RT	5	4	4	10			28				1		9	19	2	F,I	4
5	55+56.00	55+56.00	INTERMODAL	LT-RT	8	9	4	11		42					1		12	28	4	F,I	5
6	55+56.00	56+09.14	INTERMODAL	RT	9	10	4	11		92		1			1	1	26	59	2	F,G,I	6
7	50+60.33	51+01.05	INTERMODAL	LT	7	3	4	12			44			1			14	29	3	F,I	7
8	51+01.05	51+41.06	INTERMODAL	LT	3	3A	4	12			35			1			11	23	3	F,I	8
9	50+76.34	51+15.17	INTERMODAL	RT	2B	2	4	12			36			1			11	24	3	F,I	9
10	51+15.17	51+83.00	INTERMODAL	RT	2	2A	4	12			67			1			21	43	3	F,I	10
11	10+97.01	11+34.00	BAKER	LT	4A	4	4	13			32			1			10	21	3	F,I	11
12	11+34.00	11+71.02	BAKER	LT	4B	4	4	13			34			1			11	23	3	F,I	12
13	10+97.01	11+34.00	BAKER	RT	5A	5	4	13			33			1			11	22	3	F,I	13
14	11+34.00	11+70.97	BAKER	RT	5	5B	4	13			32			1			10	21	3	F,I	14
15	55+19.00	55+56.00	INTERMODAL	LT	8A	8	4	14	33					1			9	22	3	F,I	15
16	55+56.00	55+93.00	INTERMODAL	LT	8	8B	4	14	33					1			9	22	3	F,I	16
17	55+19.00	55+56.00	INTERMODAL	RT	9A	9	4	14	33					1			9	22	3	F,I	17
18	55+56.00	55+93.00	INTERMODAL	RT	9	9B	4	14	33					1			9	22	3	F,I	18
19	13+63.09		S BROAD ST	RT	6		4	11				1					0	0		G	19
TOTAL									132	134	627	2	1	12	6	1	270	584			

STD. OR SPECIAL DWG

- A PS-701-6
- B 197-NPL
- C TCM-703
- D PM-705-1
- E PM-705-2
- F RPC-530
- G I-621-B
- H OMITTED
- I I-621-S

0	ISSUE FOR BID	04/14/25	KTR
NO.	REVISION	DATE	INITIALS

ASPA LOGISTICS PARK
CIVIL INFRASTRUCTURE IMPROVEMENTS

PLAN SUBMITTAL



ALABAMA PORT AUTHORITY
PORT OF MOBILE

NOT TO SCALE

SHEET TITLE



SUMMARY OF QUANTITIES

ROUTE

PORT
CONNECTOR

PLAN SHEET


REFERENCE PROJECT NO	FISCAL YEAR	SHEET NO
11271 TASK 01	2025	4

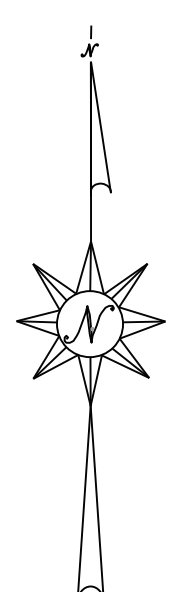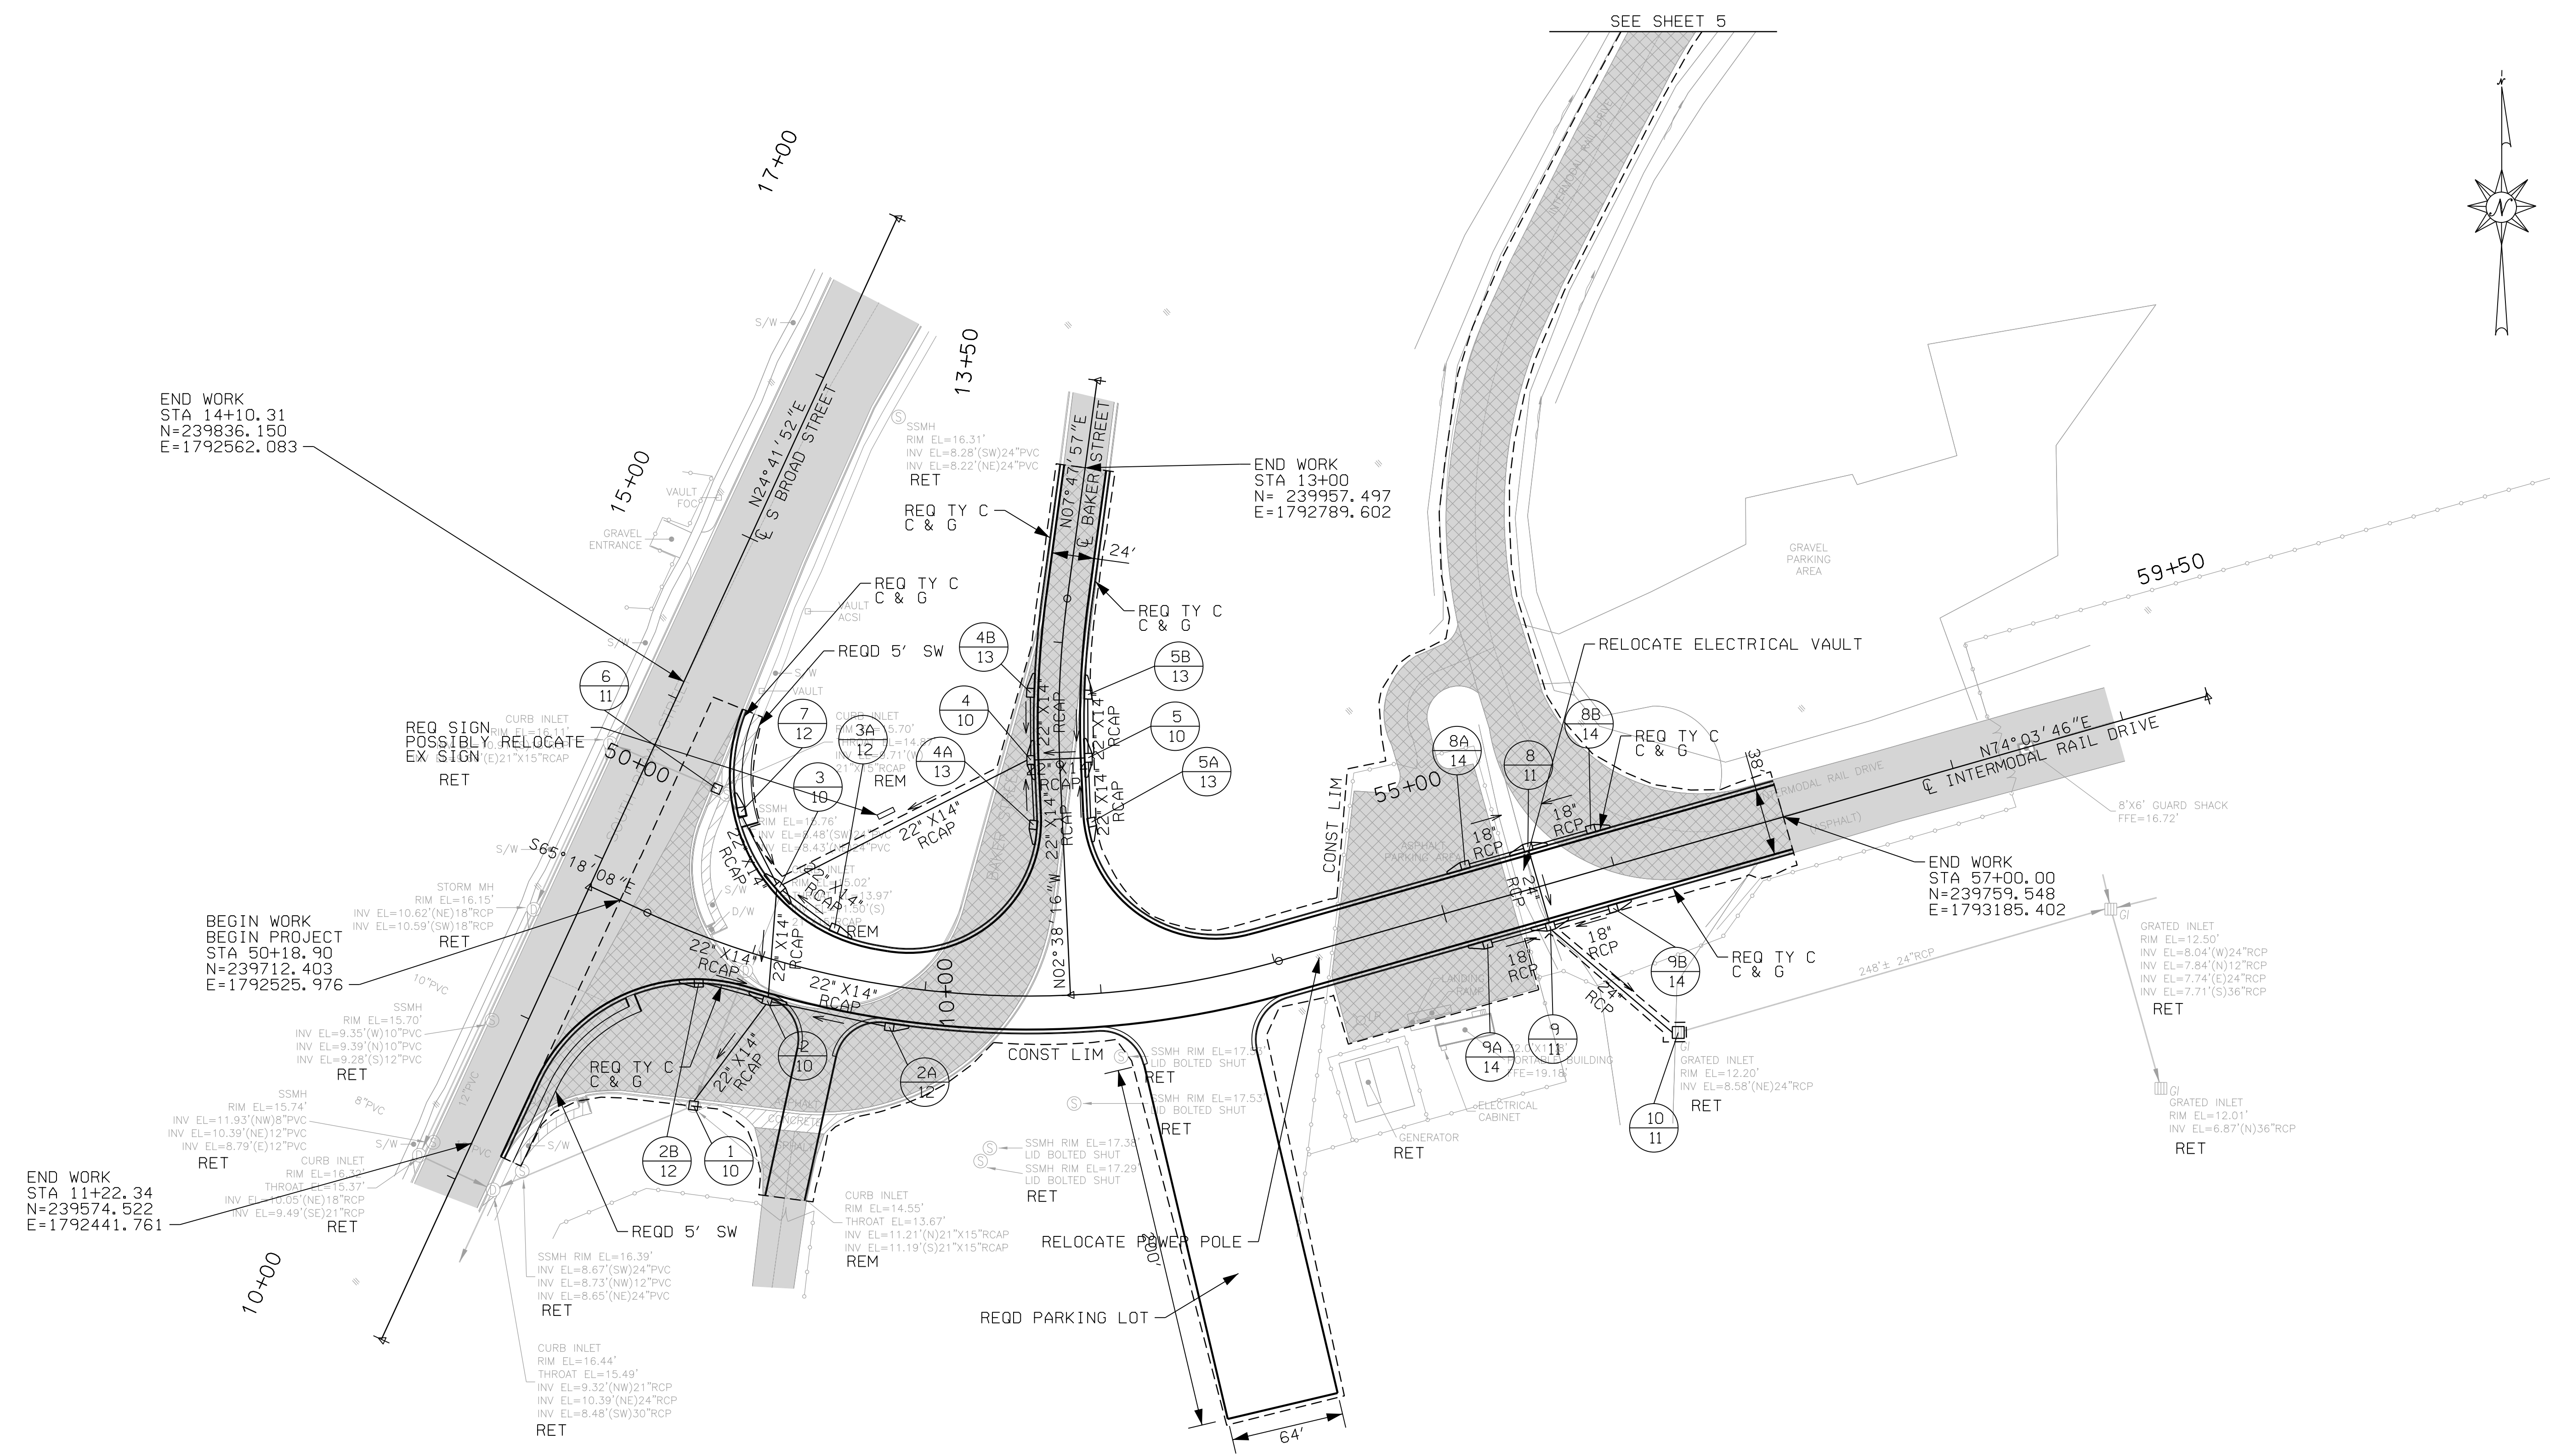

NO.	REVISION	DATE	INITIALS
0	ISSUE FOR BID	04/14/25	KTR

ASPA LOGISTICS PARK
CIVIL INFRASTRUCTURE IMPROVEMENTS


PLAN SUBMITTAL

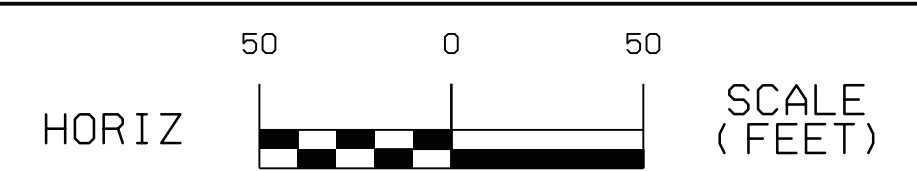

SHEET TITLE	ROUTE
PLAN SHEET	PORT CONNECTOR

PROFILE SHEET - INTERMODAL RAIL DRIVE

REFERENCE PROJECT NO	FISCAL YEAR	SHEET NO
11271 TASK 01	2025	4A

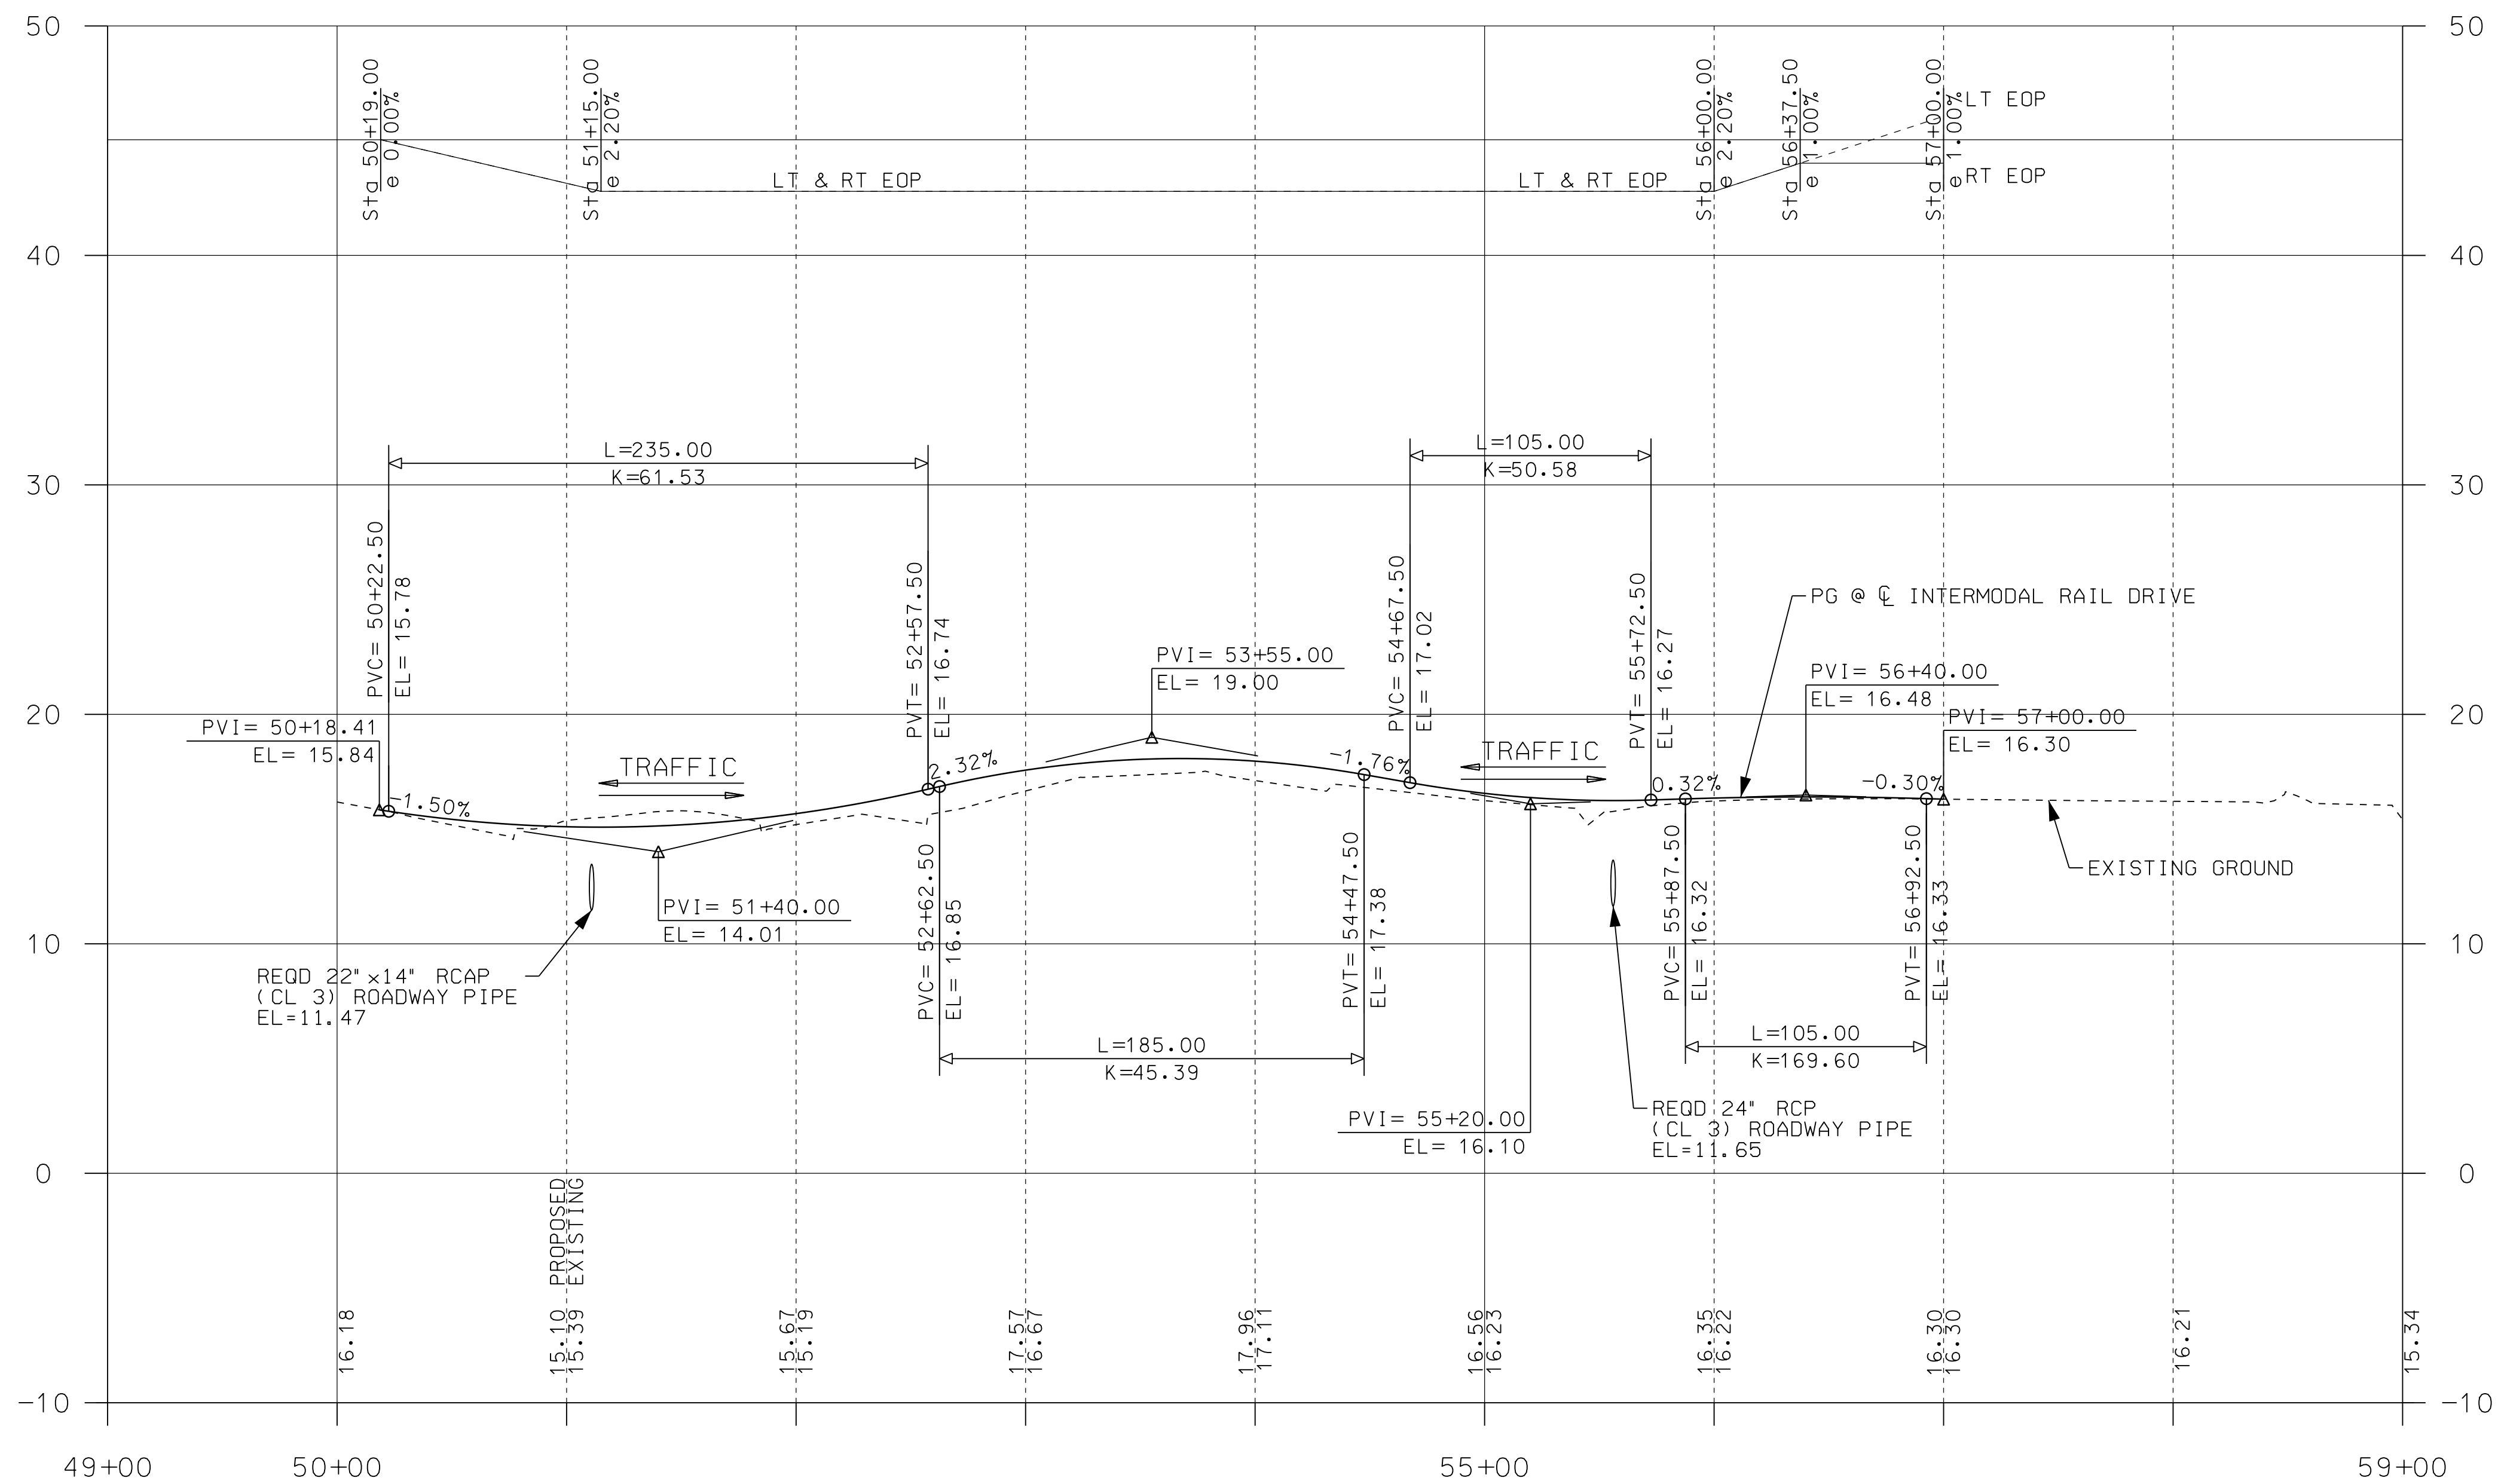

NO.	REVISION	DATE	INITIALS
0	ISSUE FOR BID	04/14/25	KTR

ASPA LOGISTICS PARK
CIVIL INFRASTRUCTURE IMPROVEMENTS


PLAN SUBMITTAL



SHEET TITLE	ROUTE
PROFILE SHEET - INTERMODAL RAIL DRIVE	PORT CONNECTOR

PROFILE SHEET - S BROAD STREET

REFERENCE PROJECT NO	FISCAL YEAR	SHEET NO
11271 TASK 01	2025	4B

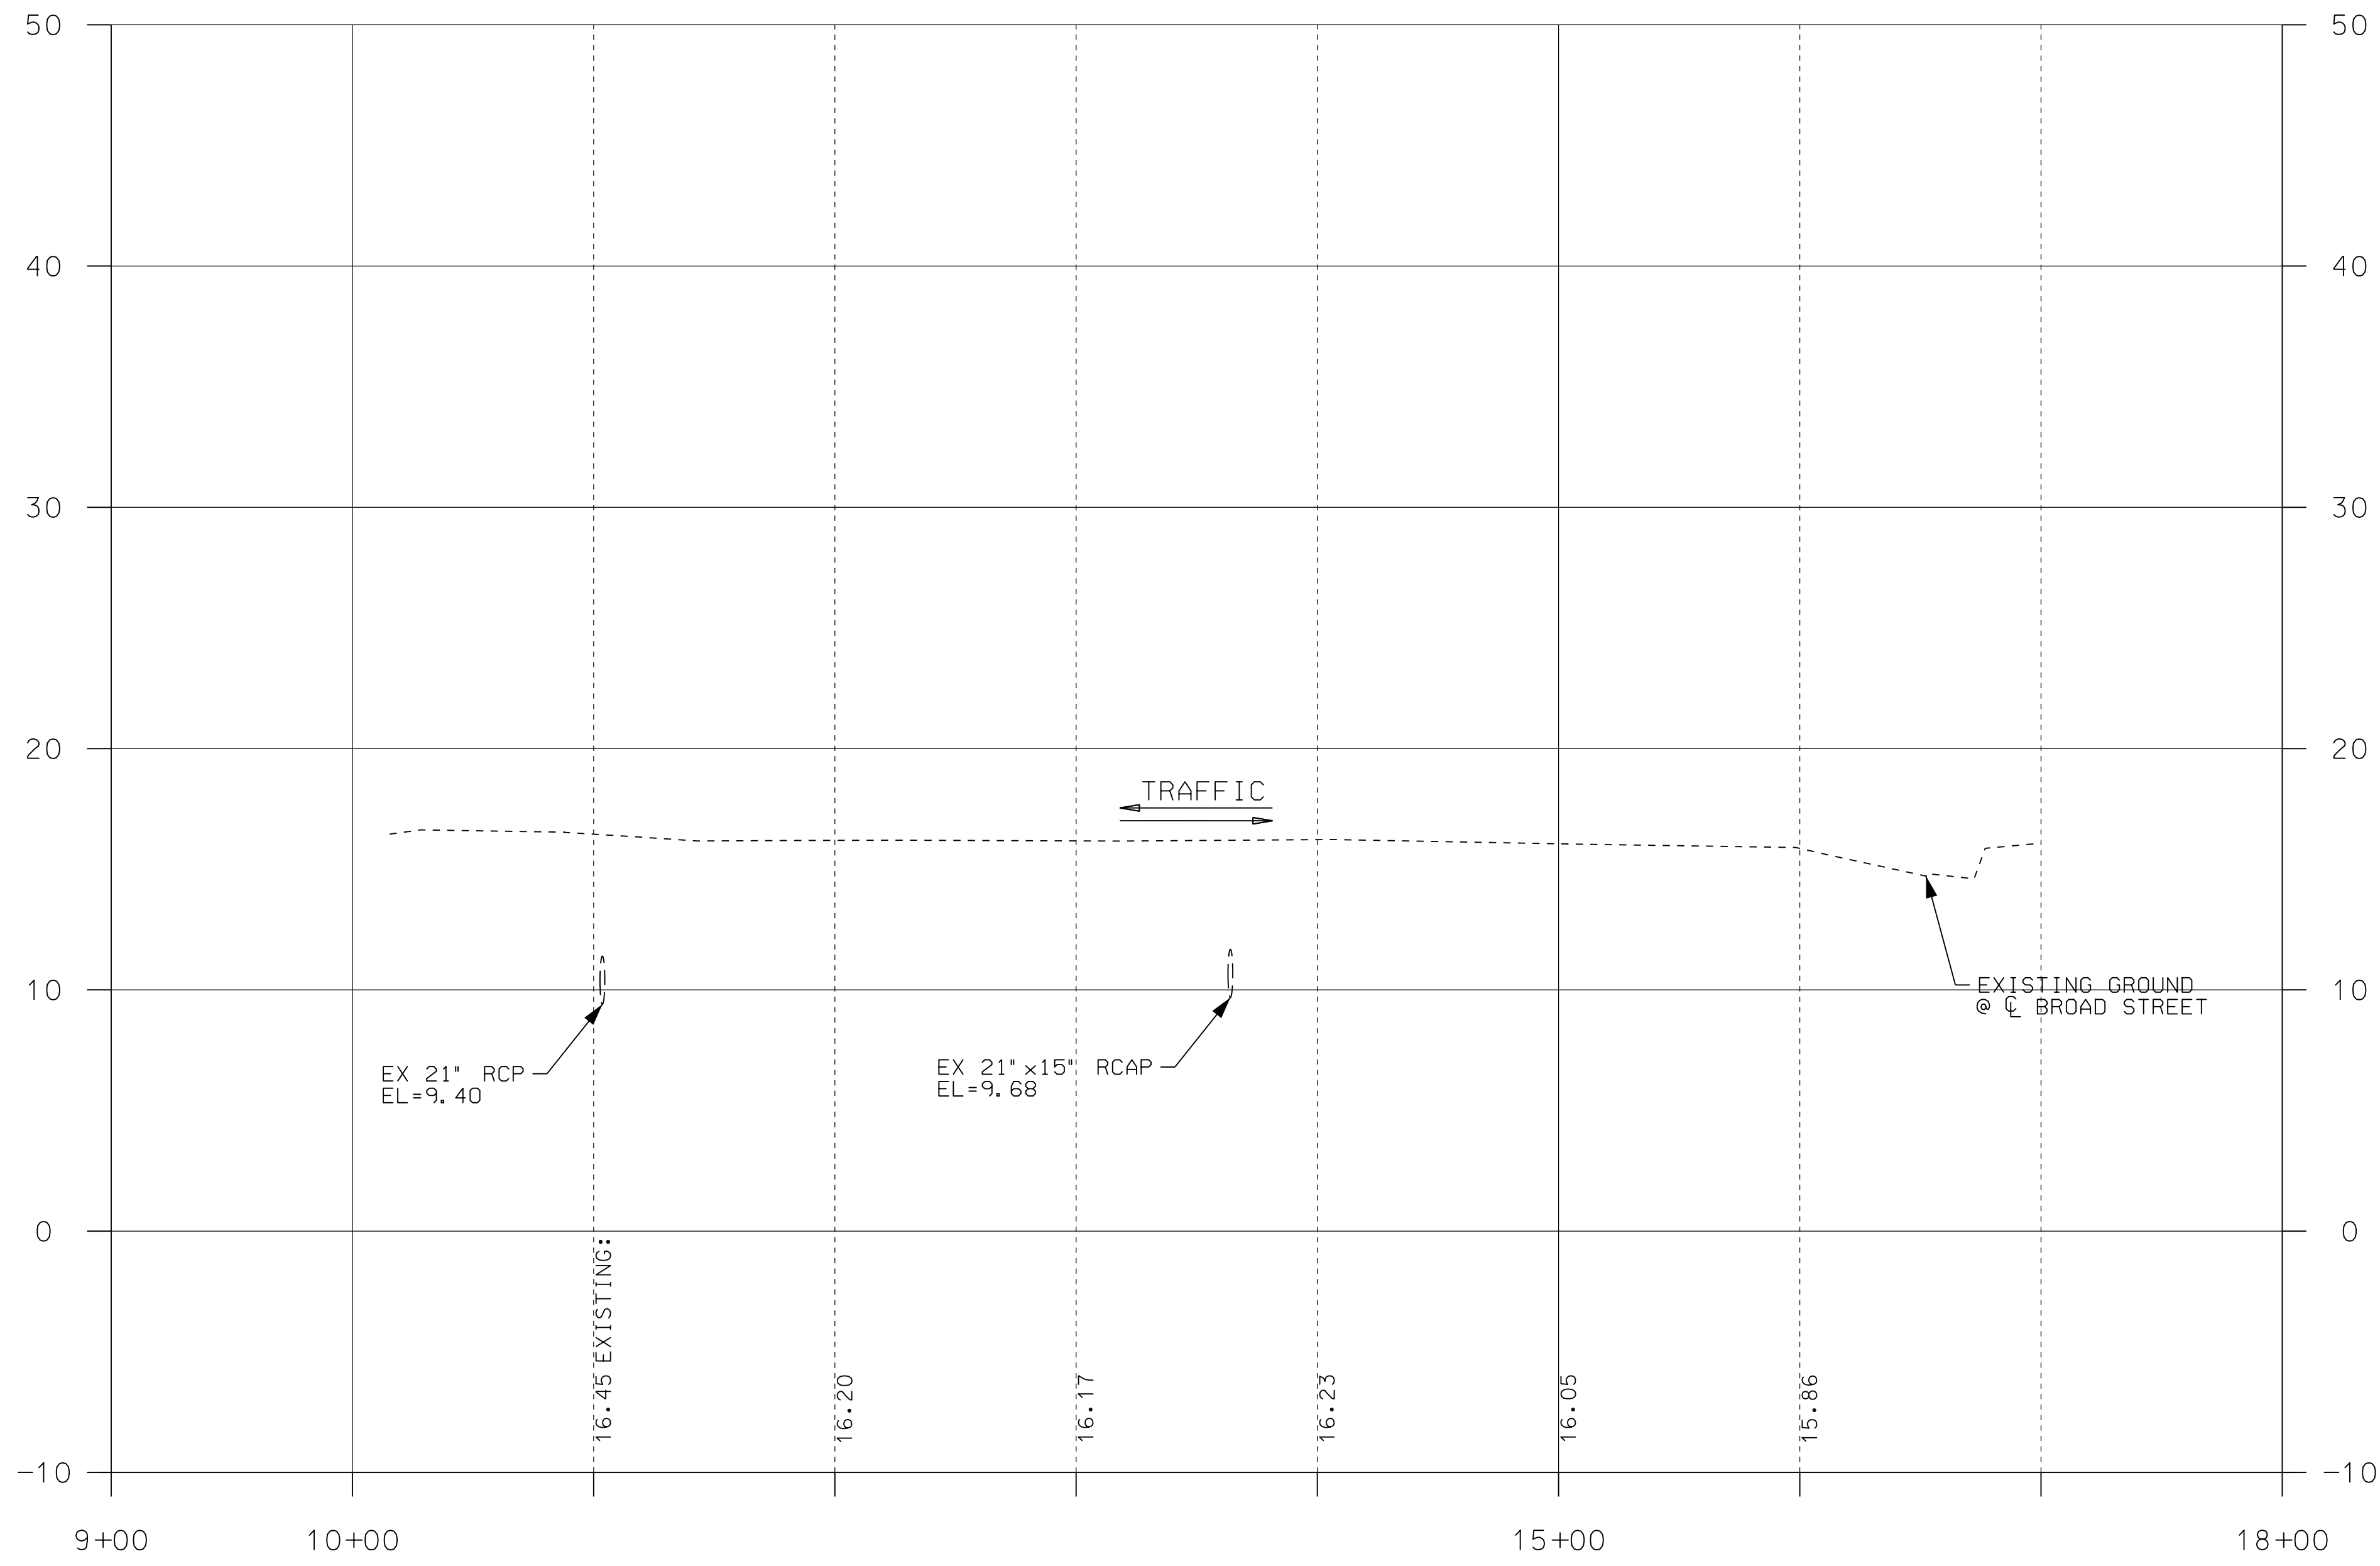

0	ISSUE FOR BID	04/14/25	KTR
NO.	REVISION	DATE	INITIALS

ASPA LOGISTICS PARK
CIVIL INFRASTRUCTURE IMPROVEMENTS

PLAN SUBMITTAL



ALABAMA PORT AUTHORITY
PORT OF MOBILE



SCALE
(FEET)



SHEET TITLE


PROFILE SHEET -
S BROAD STREET

ROUTE

PORT
CONNECTOR

PROFILE SHEET - BAKER STREET

REFERENCE PROJECT NO	FISCAL YEAR	SHEET NO
11271 TASK 01	2025	4C

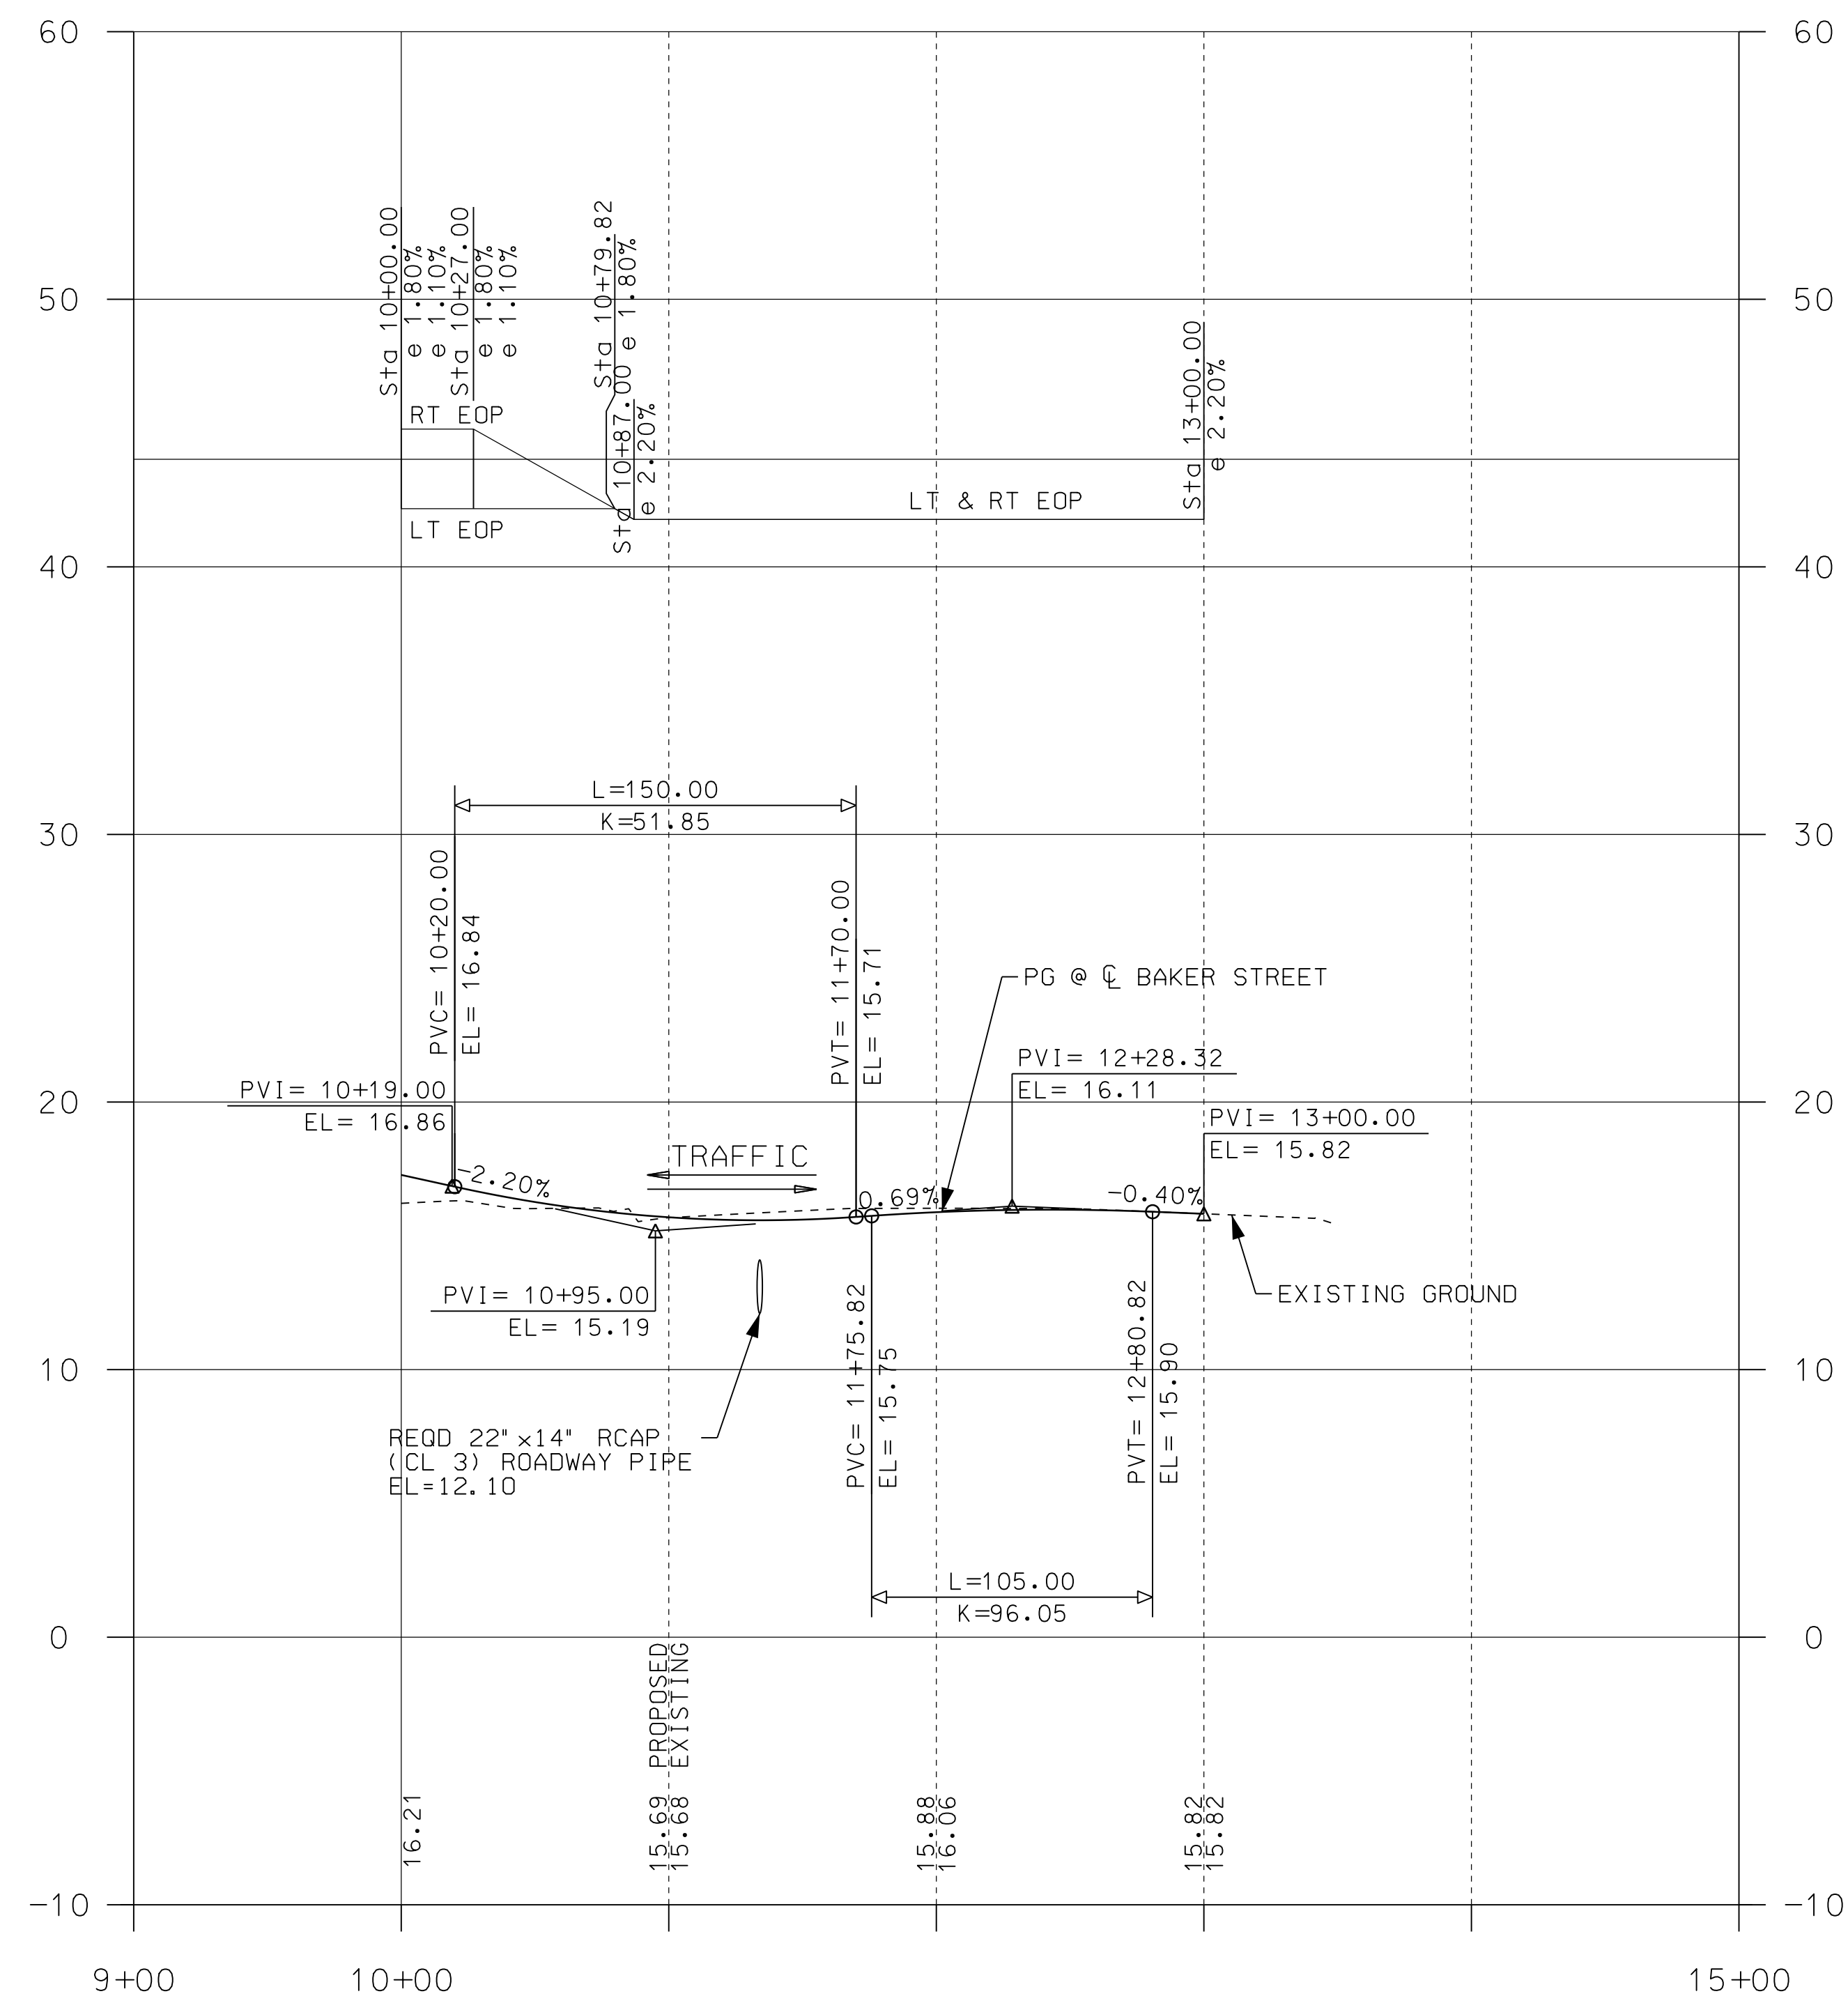

0	ISSUE FOR BID	04/14/25	KTR
NO.	REVISION	DATE	INITIALS

ASPA LOGISTICS PARK
CIVIL INFRASTRUCTURE IMPROVEMENTS

PLAN SUBMITTAL



SHEET TITLE


PROFILE SHEET -
BAKER STREET

ROUTE

PORT
CONNECTOR

PLAN SHEET

REFERENCE PROJECT NO	FISCAL YEAR	SHEET NO
11271 TASK 01	2025	5

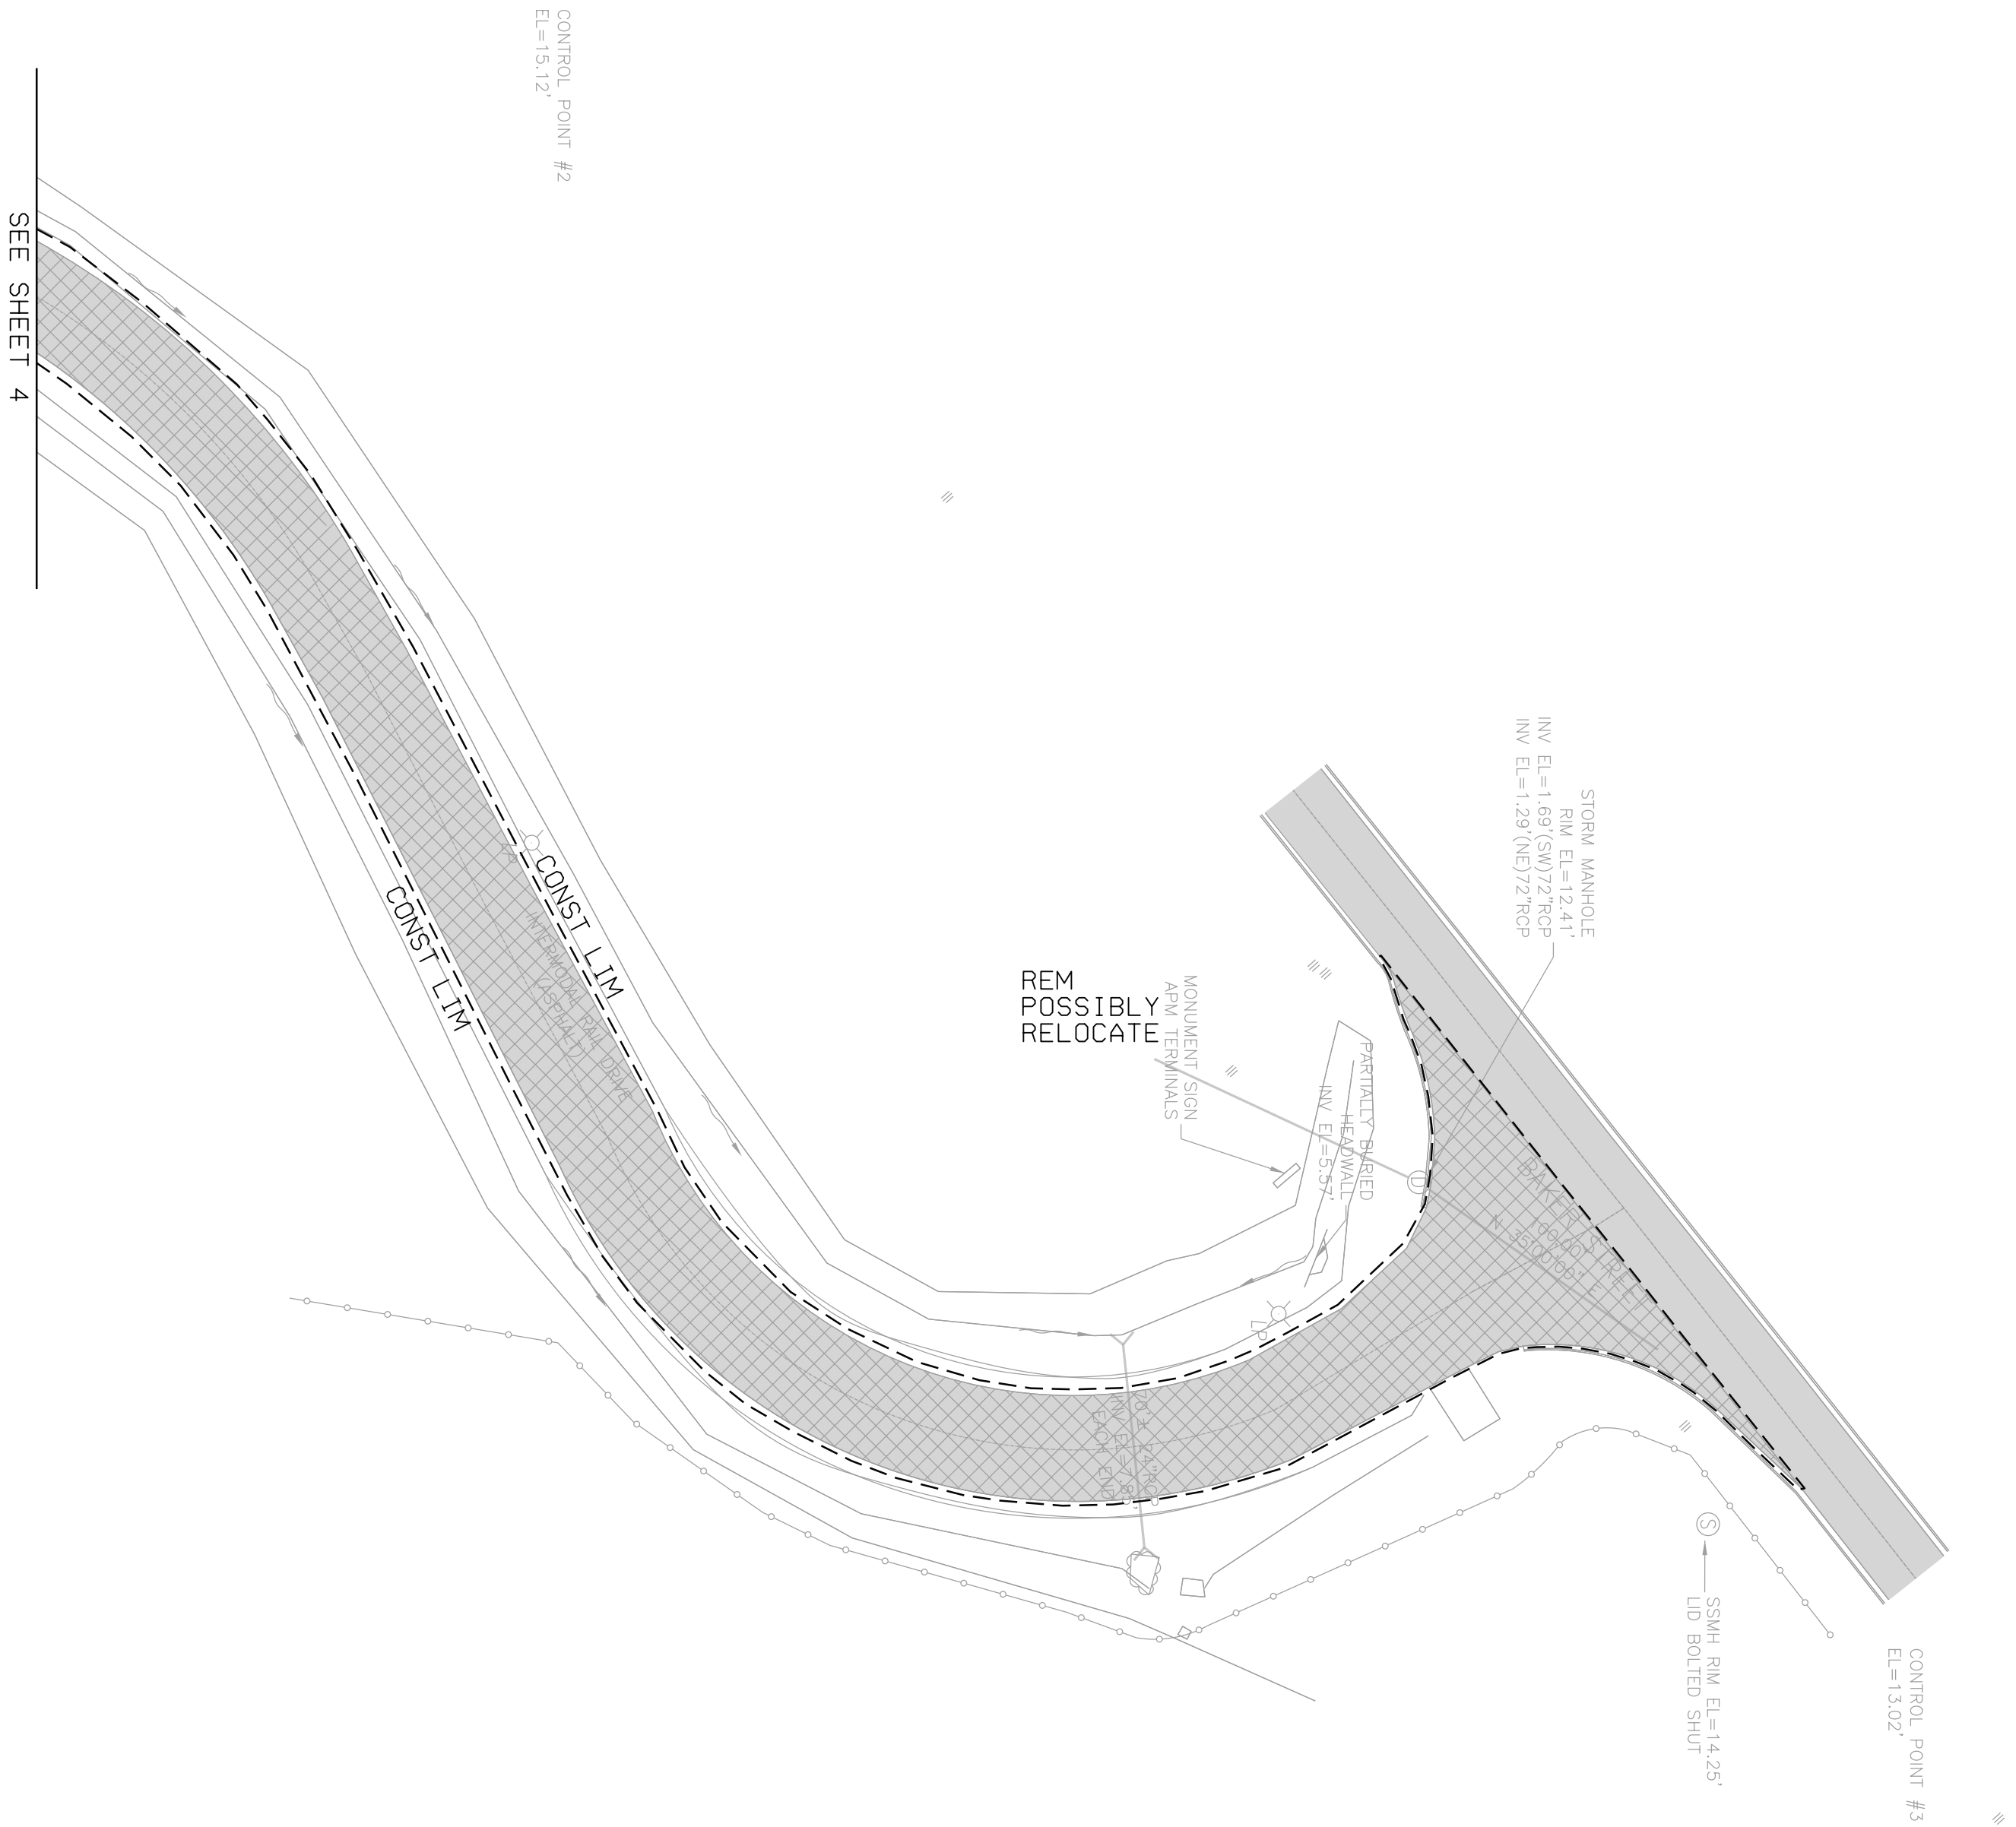

0	ISSUE FOR BID	04/14/25	KTR
NO.	REVISION	DATE	INITIALS


ASPA LOGISTICS PARK
CIVIL INFRASTRUCTURE IMPROVEMENTS

PLAN SUBMITTAL



ALABAMA PORT AUTHORITY
PORT OF MOBILE

HORIZ

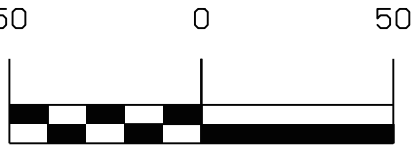

SCALE
(FEET)

SHEET TITLE


PLAN SHEET

ROUTE

PORT
CONNECTOR

DRAINAGE SECTIONS

REFERENCE PROJECT NO	FISCAL YEAR	SHEET NO
11271 TASK 01	2025	10

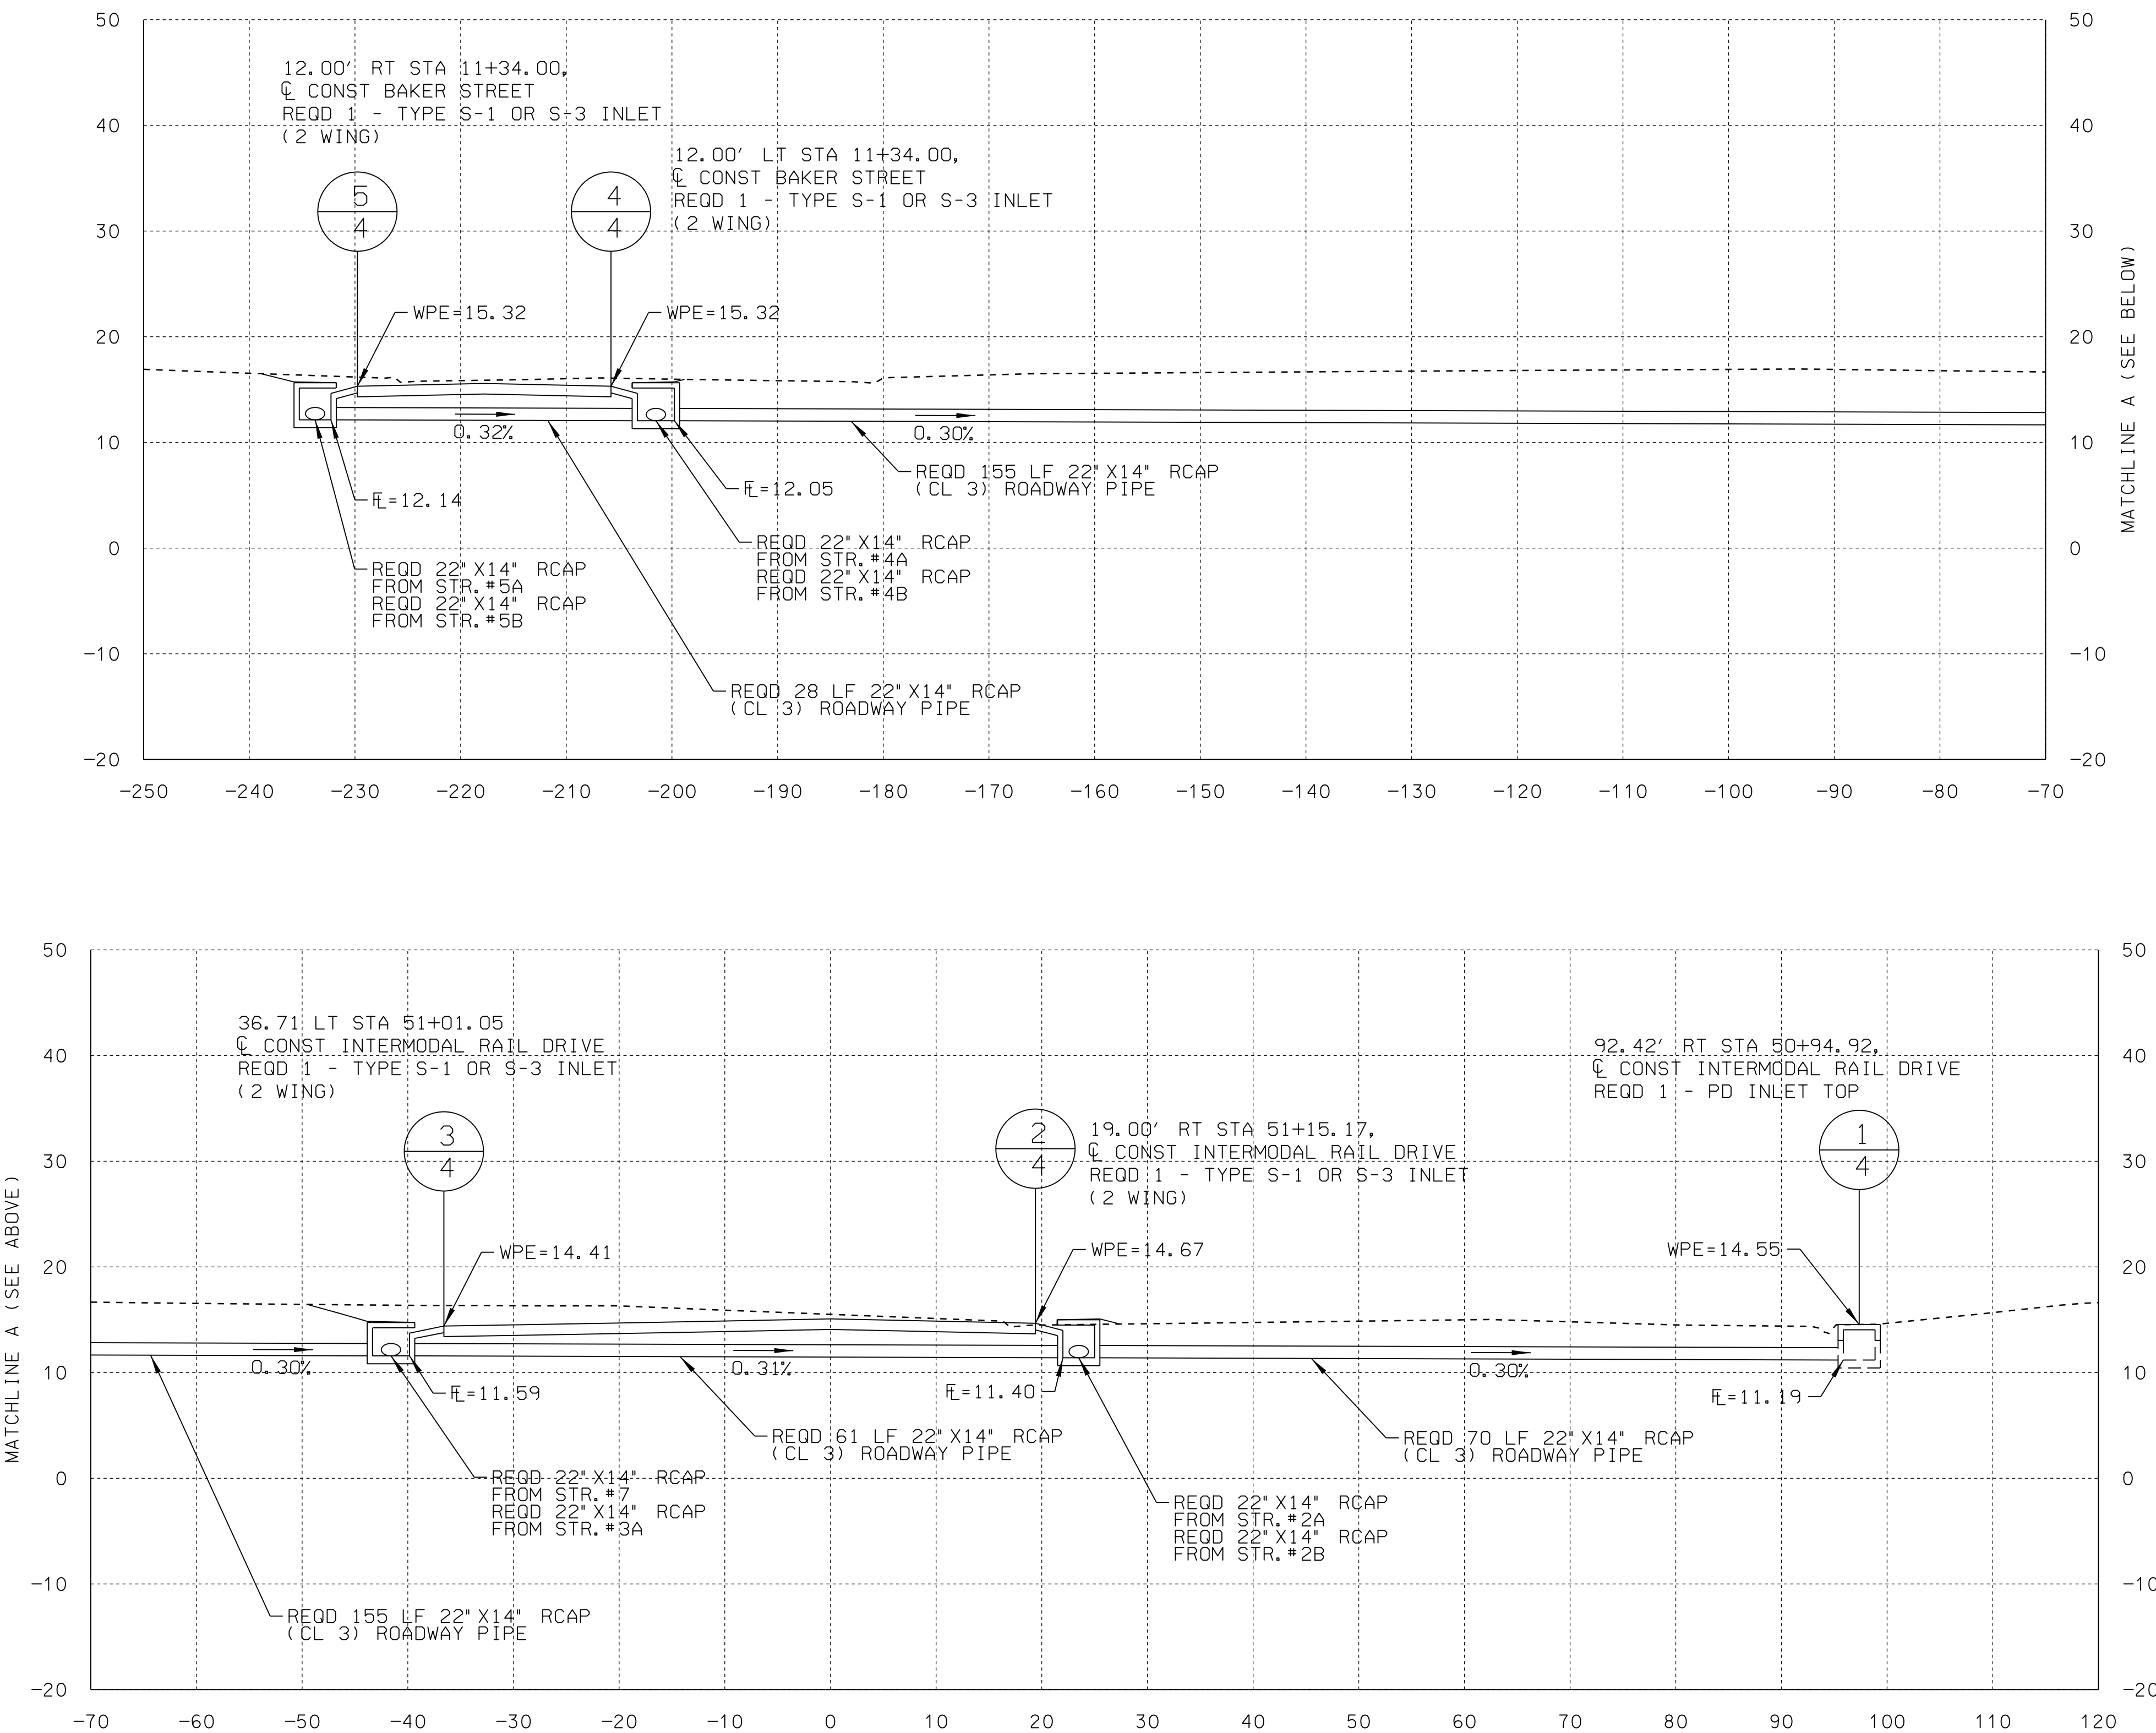

0	ISSUE FOR BID	04/14/25	KTR
NO.	REVISION	DATE	INITIALS

ASPA LOGISTICS PARK
CIVIL INFRASTRUCTURE IMPROVEMENTS



PLAN SUBMITTAL



SHEET TITLE	ROUTE
DRAINAGE SECTIONS	PORT CONNECTOR

DRAINAGE SECTIONS


REFERENCE PROJECT NO	FISCAL YEAR	SHEET NO
11271 TASK 01	2025	11

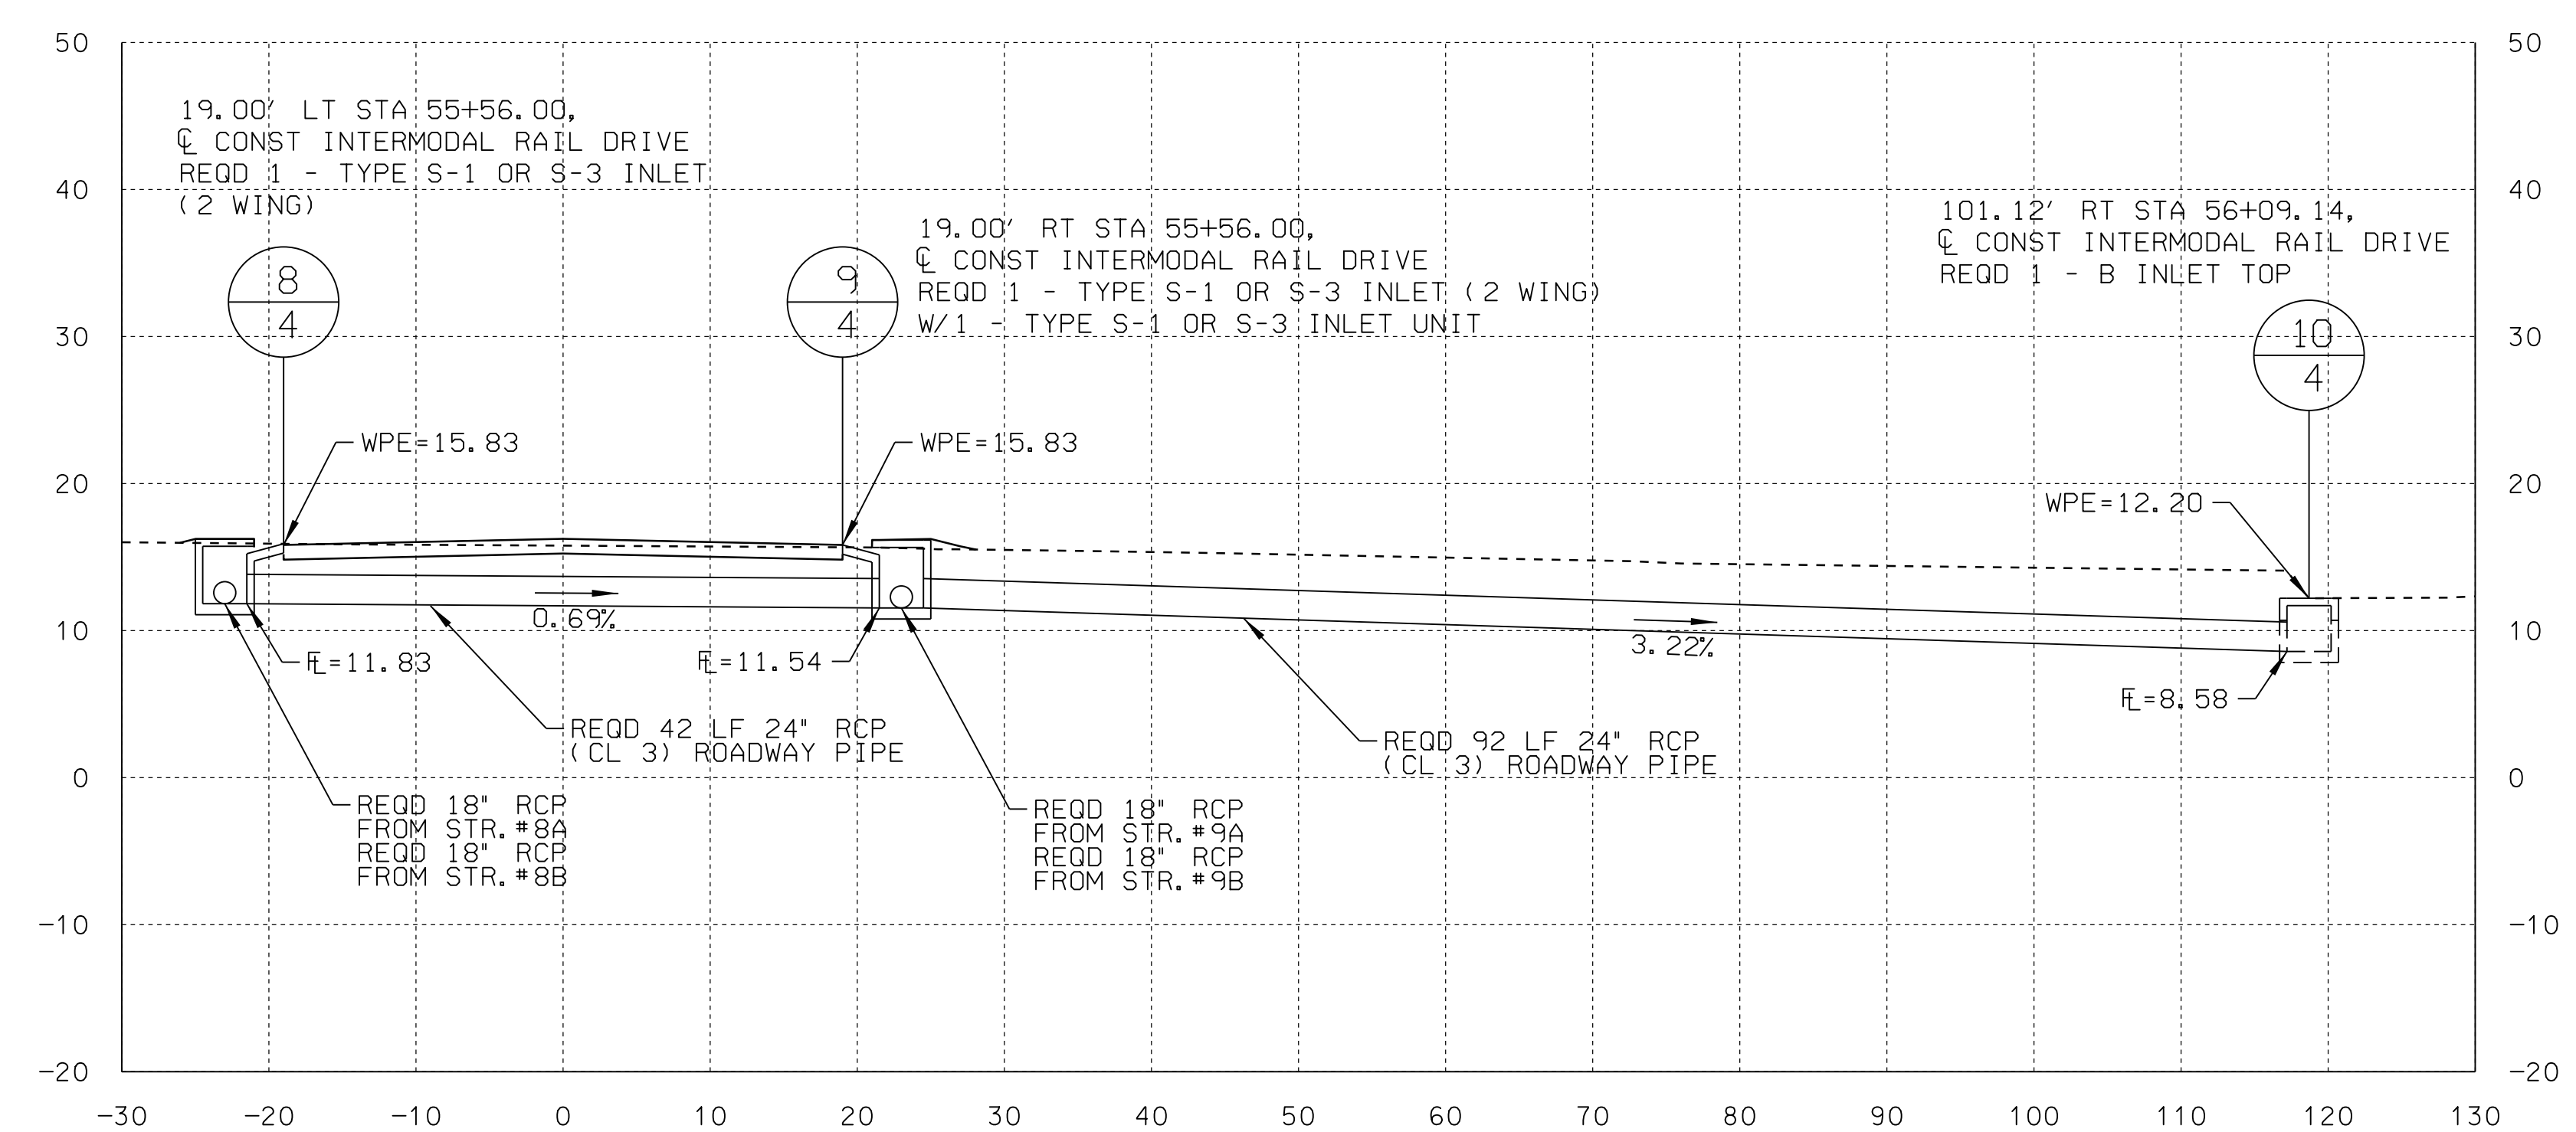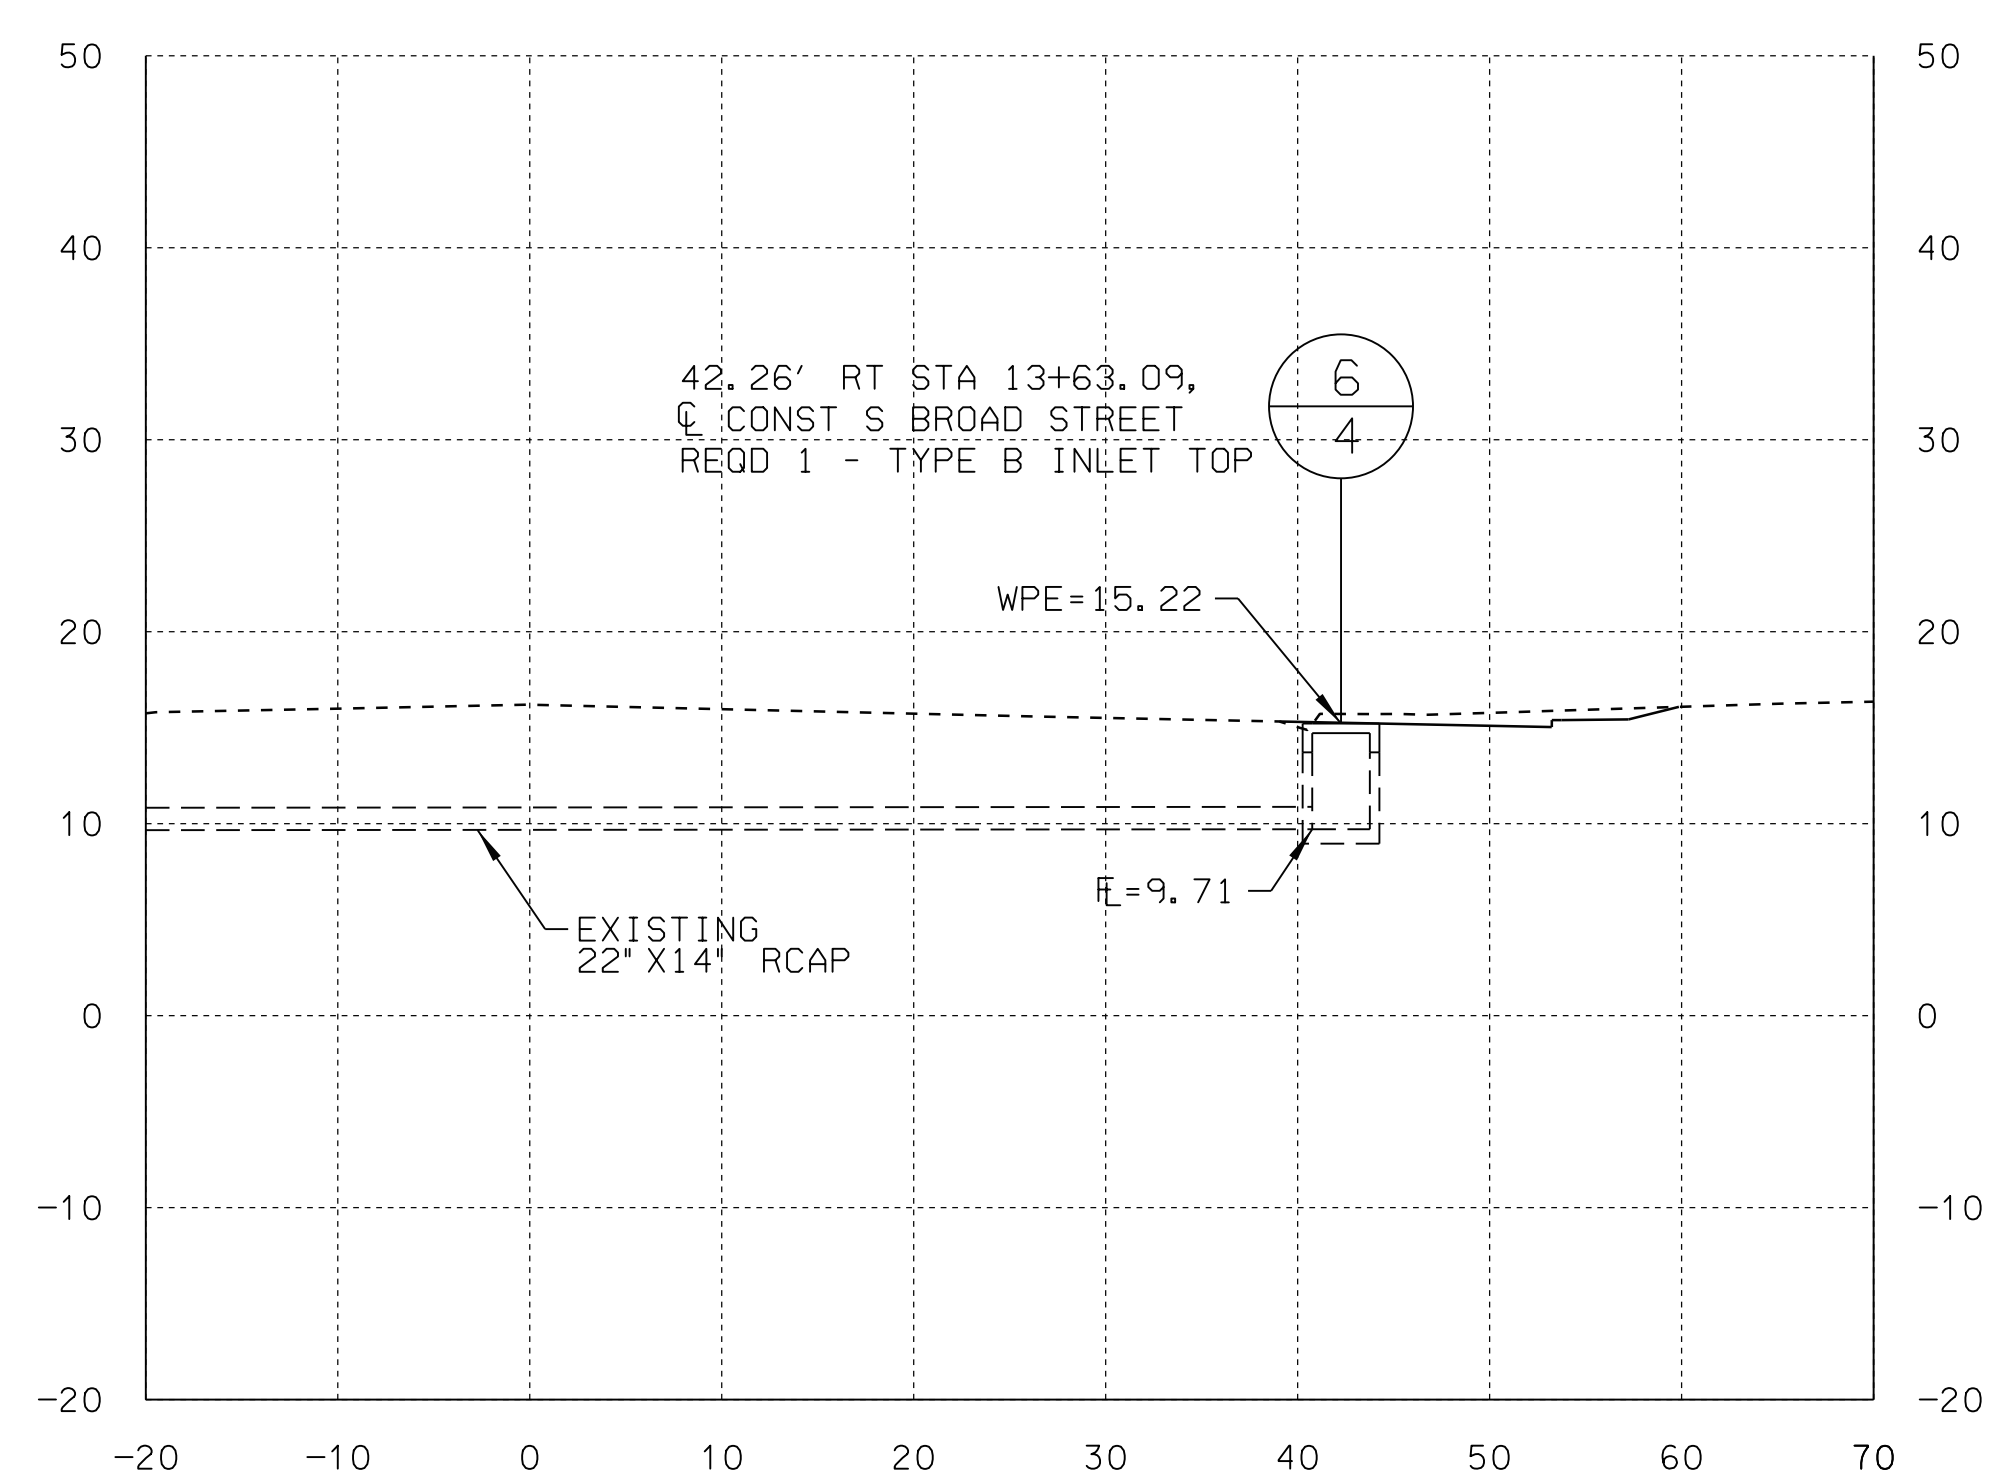

0	ISSUE FOR BID	04/14/25	KTR
NO.	REVISION	DATE	INITIALS

ASPA LOGISTICS PARK
CIVIL INFRASTRUCTURE IMPROVEMENTS



PLAN SUBMITTAL

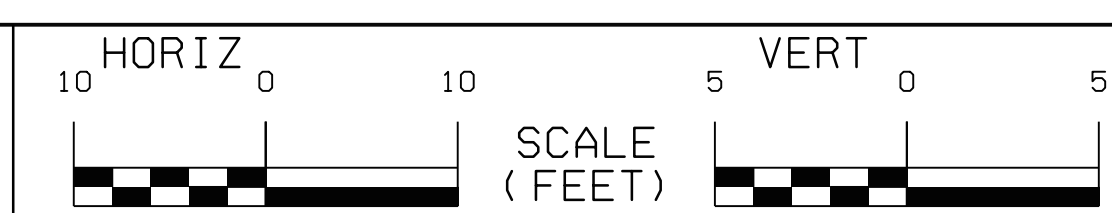

SHEET TITLE	ROUTE
DRAINAGE SECTIONS	PORT CONNECTOR

DRAINAGE SECTIONS


REFERENCE PROJECT NO	FISCAL YEAR	SHEET NO
11271 TASK 01	2025	12

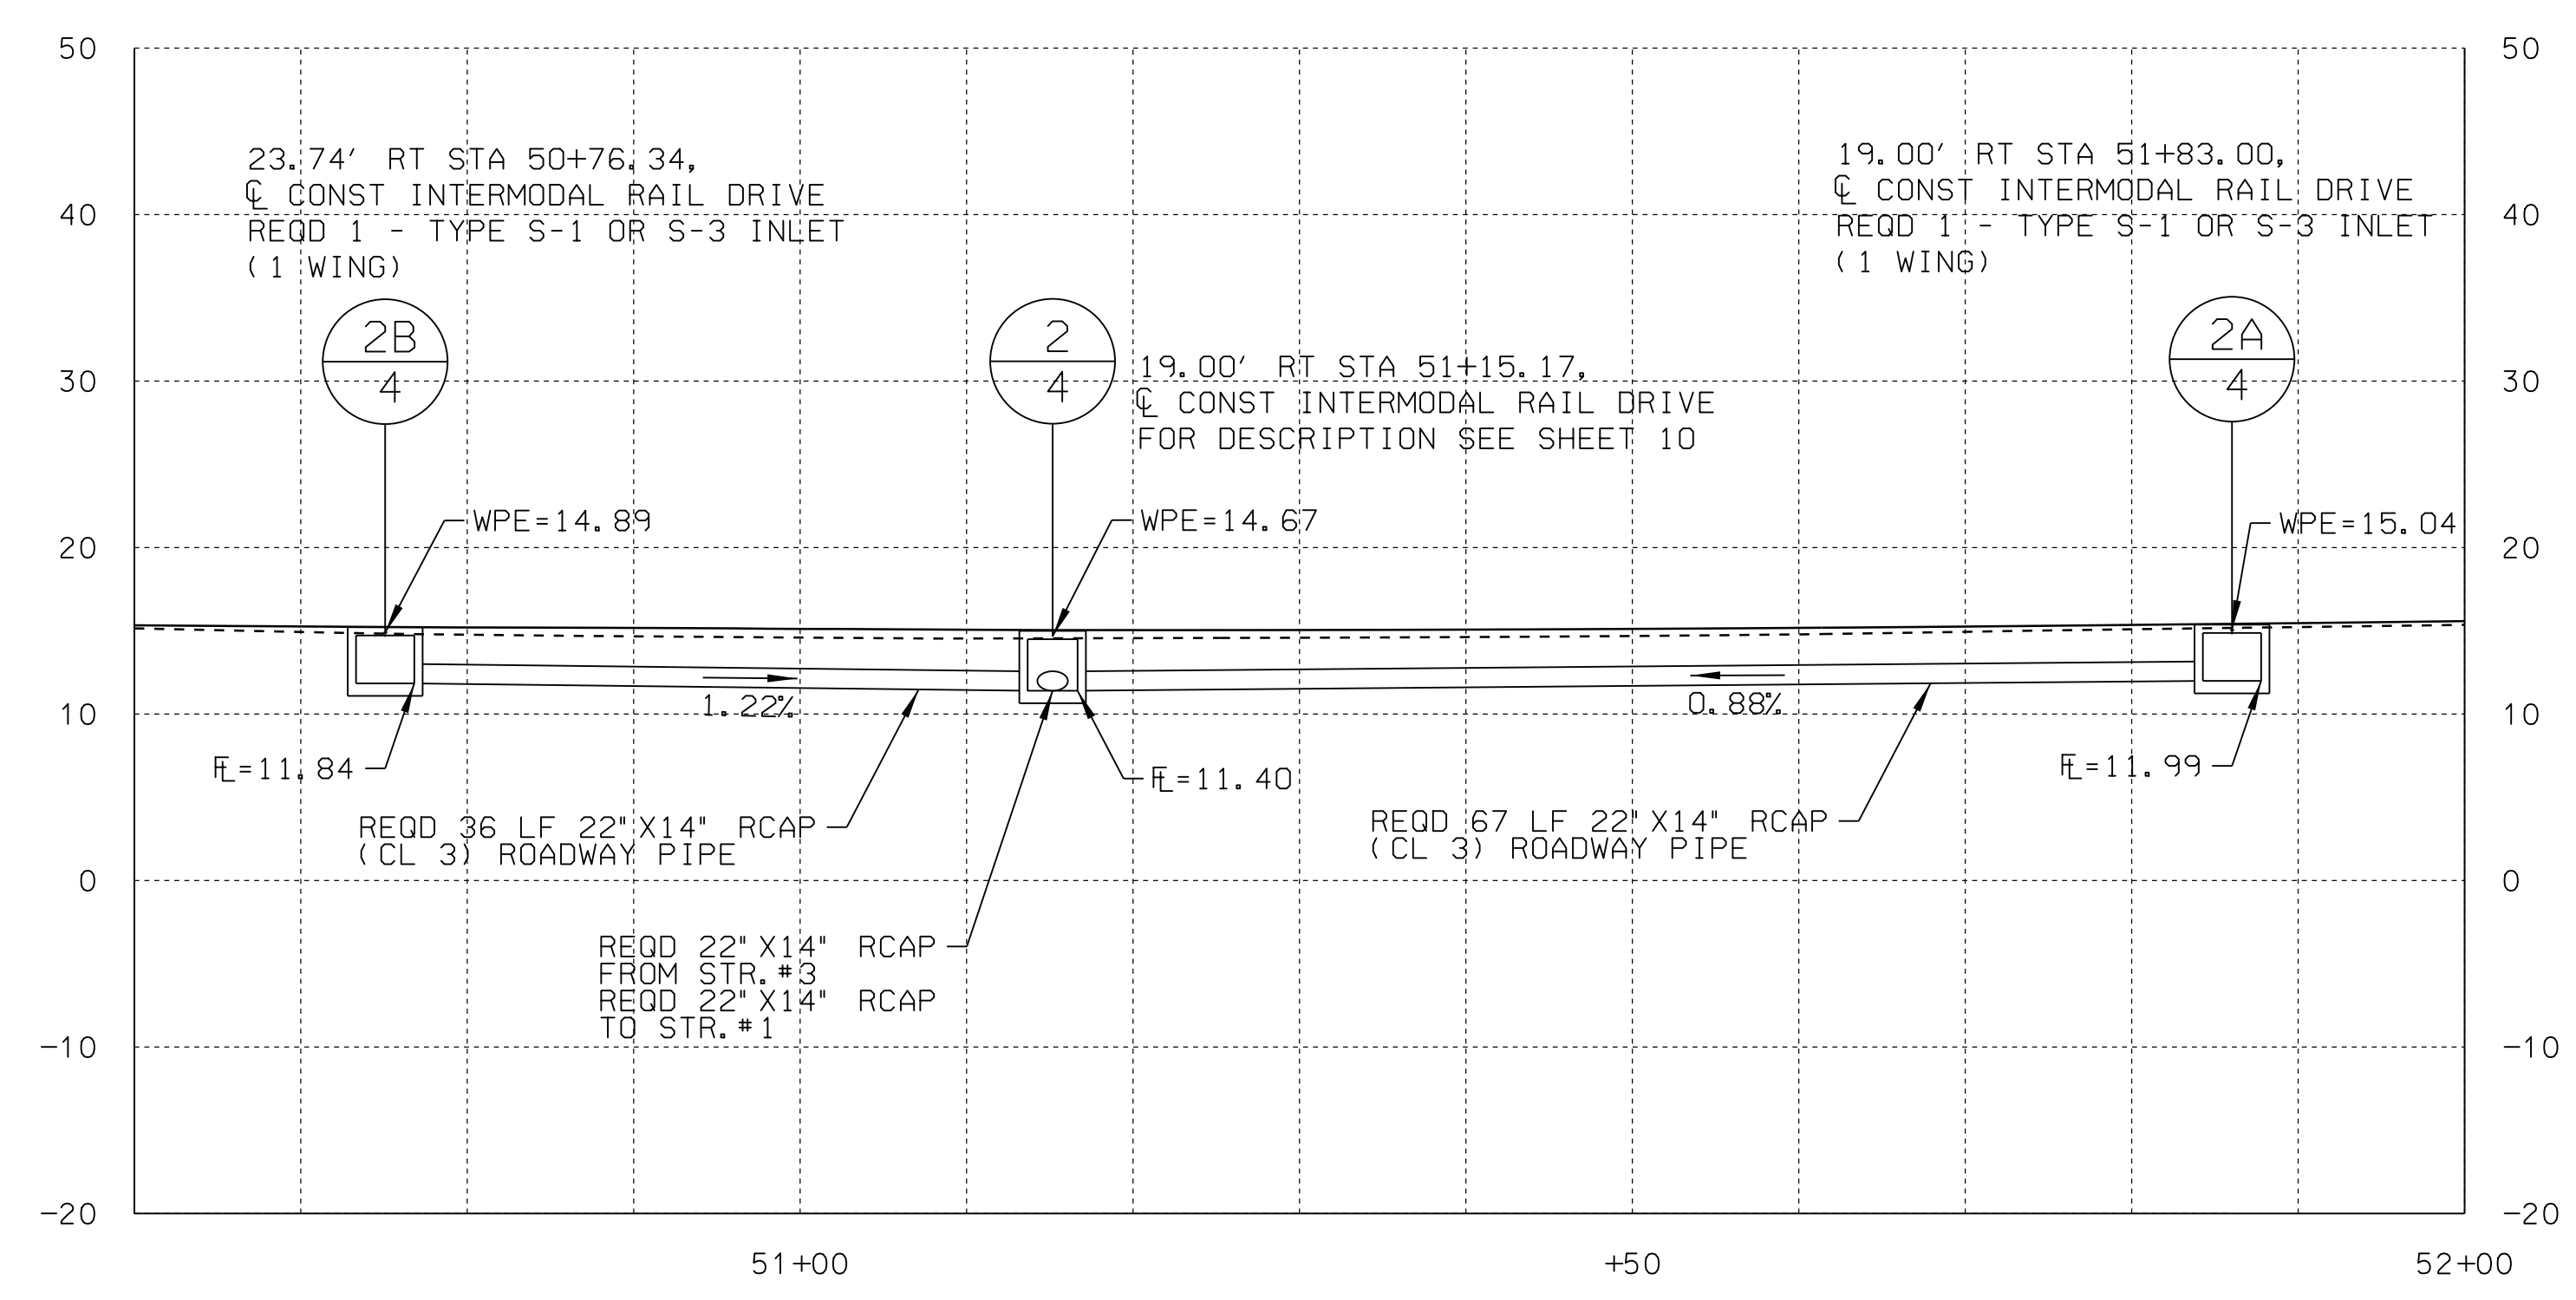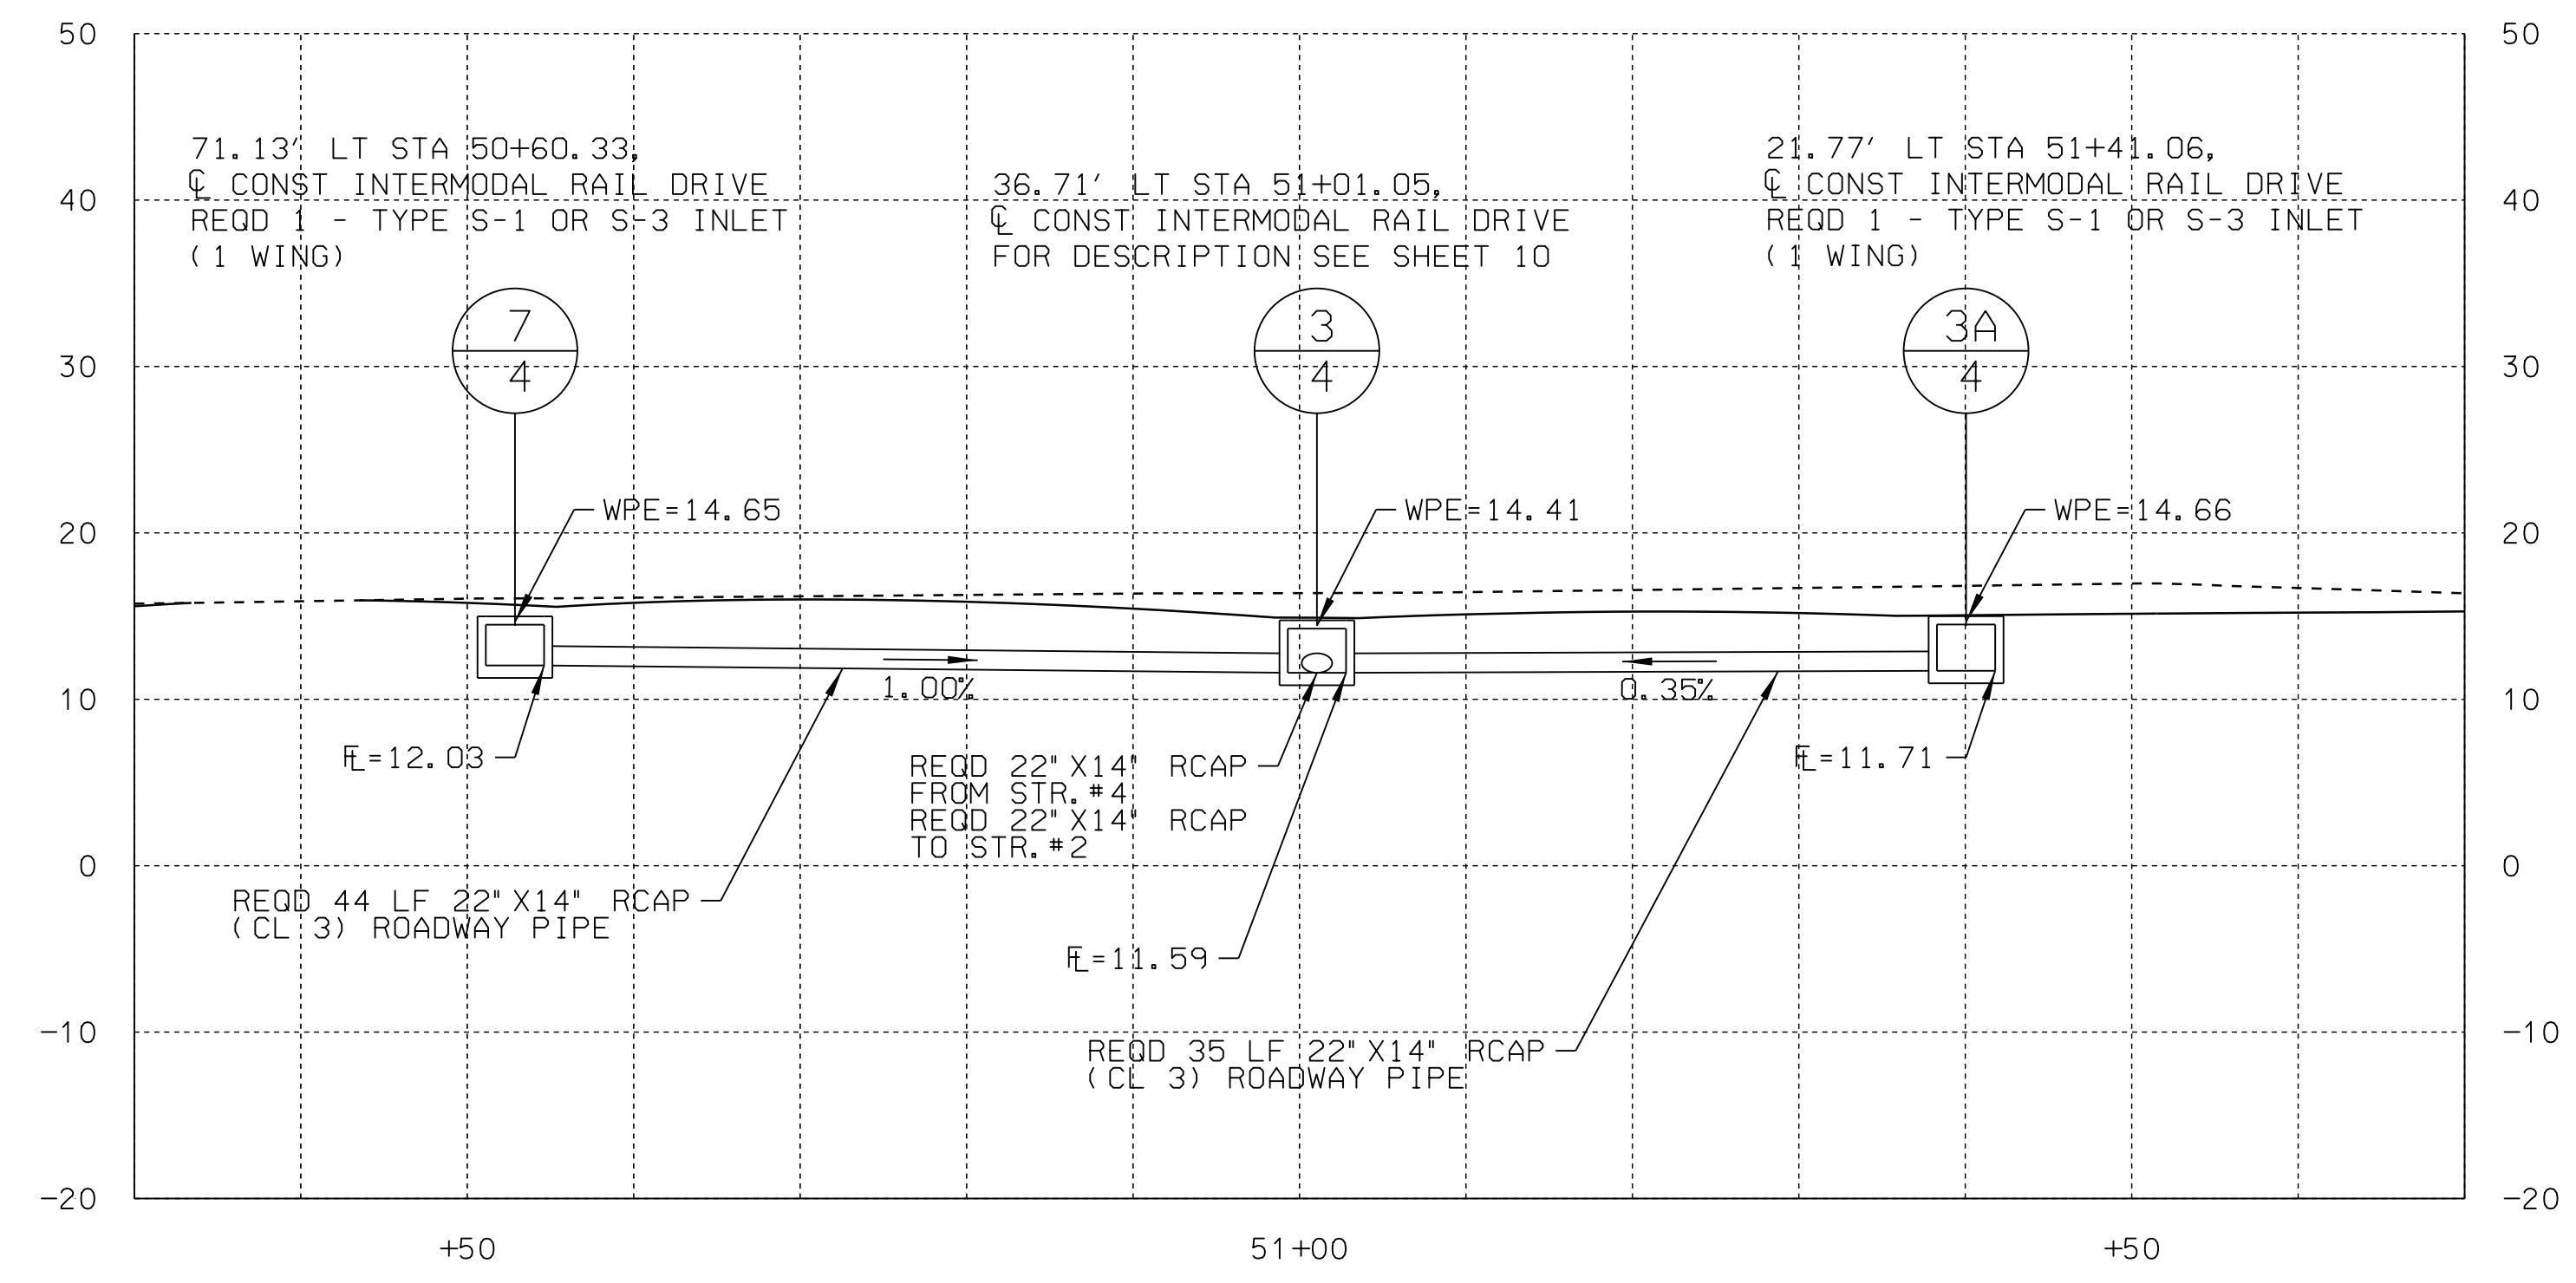

0	ISSUE FOR BID	04/14/25	KTR
NO.	REVISION	DATE	INITIALS

ASPA LOGISTICS PARK
CIVIL INFRASTRUCTURE IMPROVEMENTS



PLAN SUBMITTAL

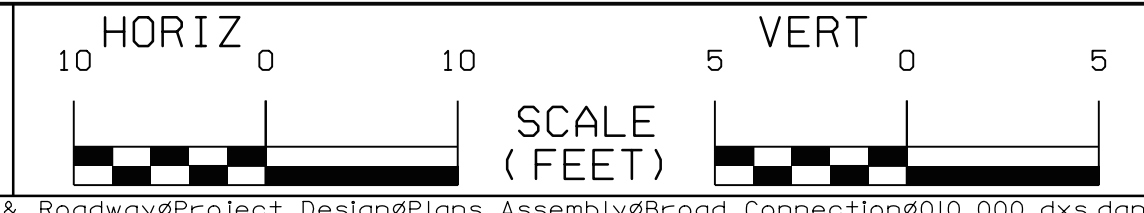

SHEET TITLE	ROUTE
DRAINAGE SECTIONS	PORT CONNECTOR

DRAINAGE SECTIONS


REFERENCE PROJECT NO	FISCAL YEAR	SHEET NO
11271 TASK 01	2025	13

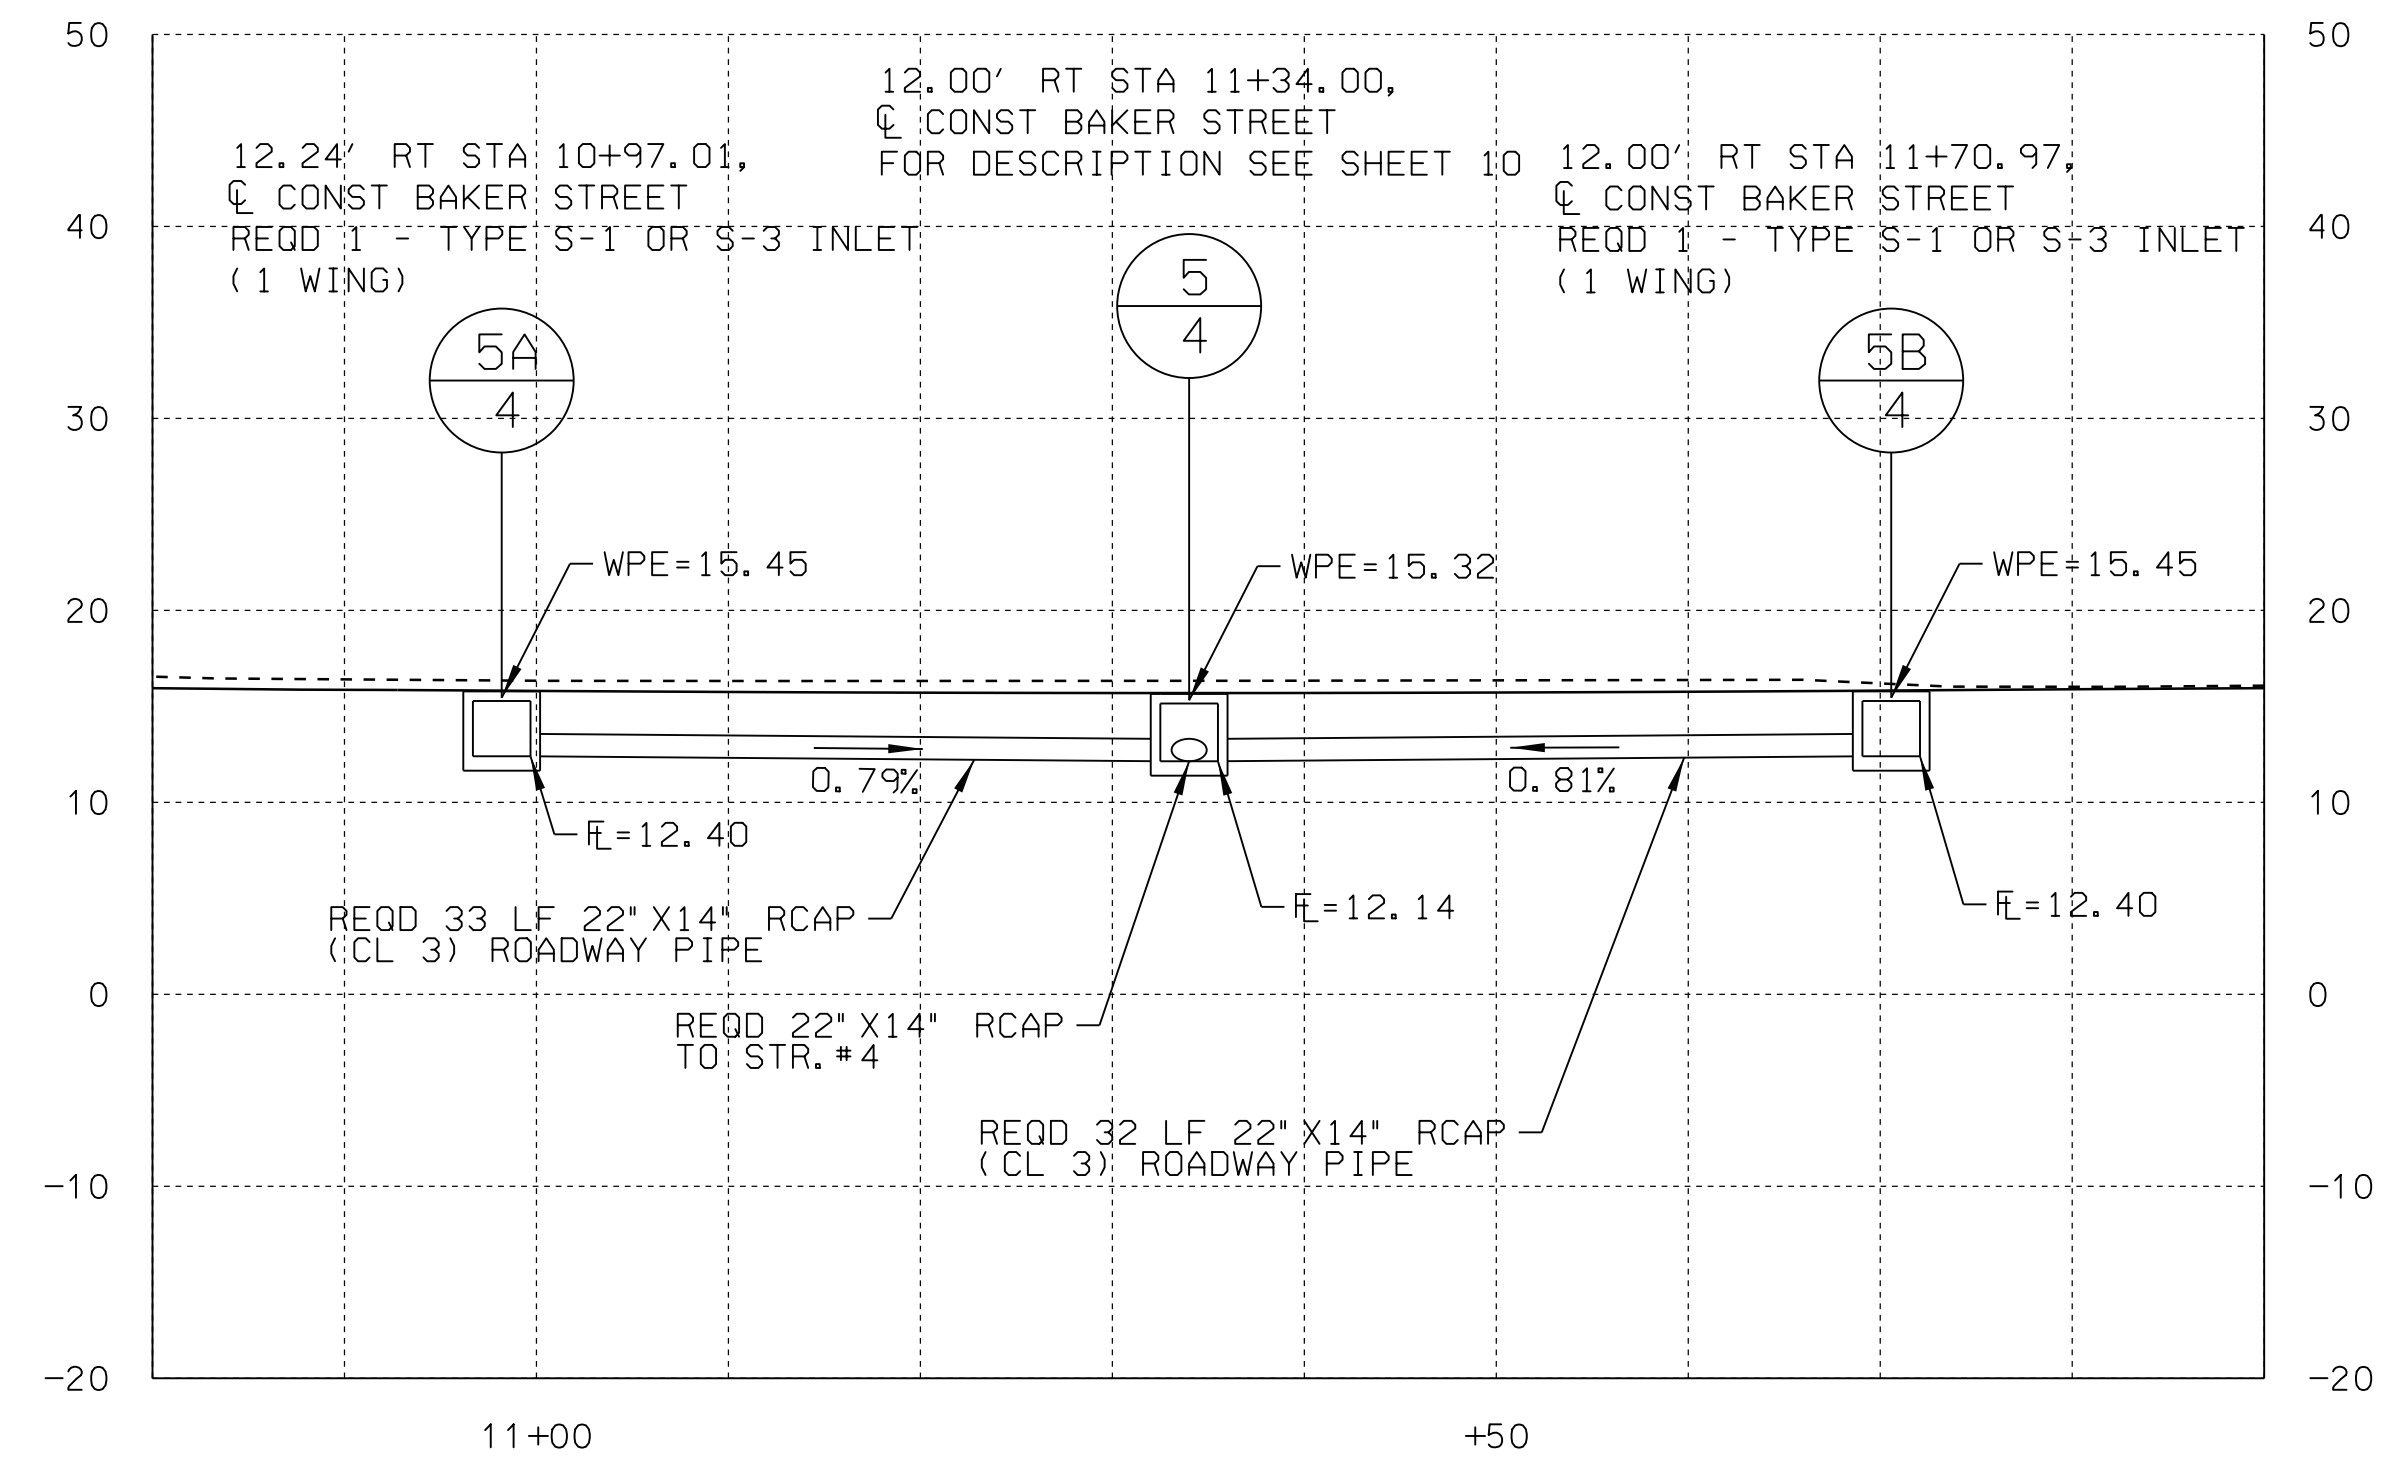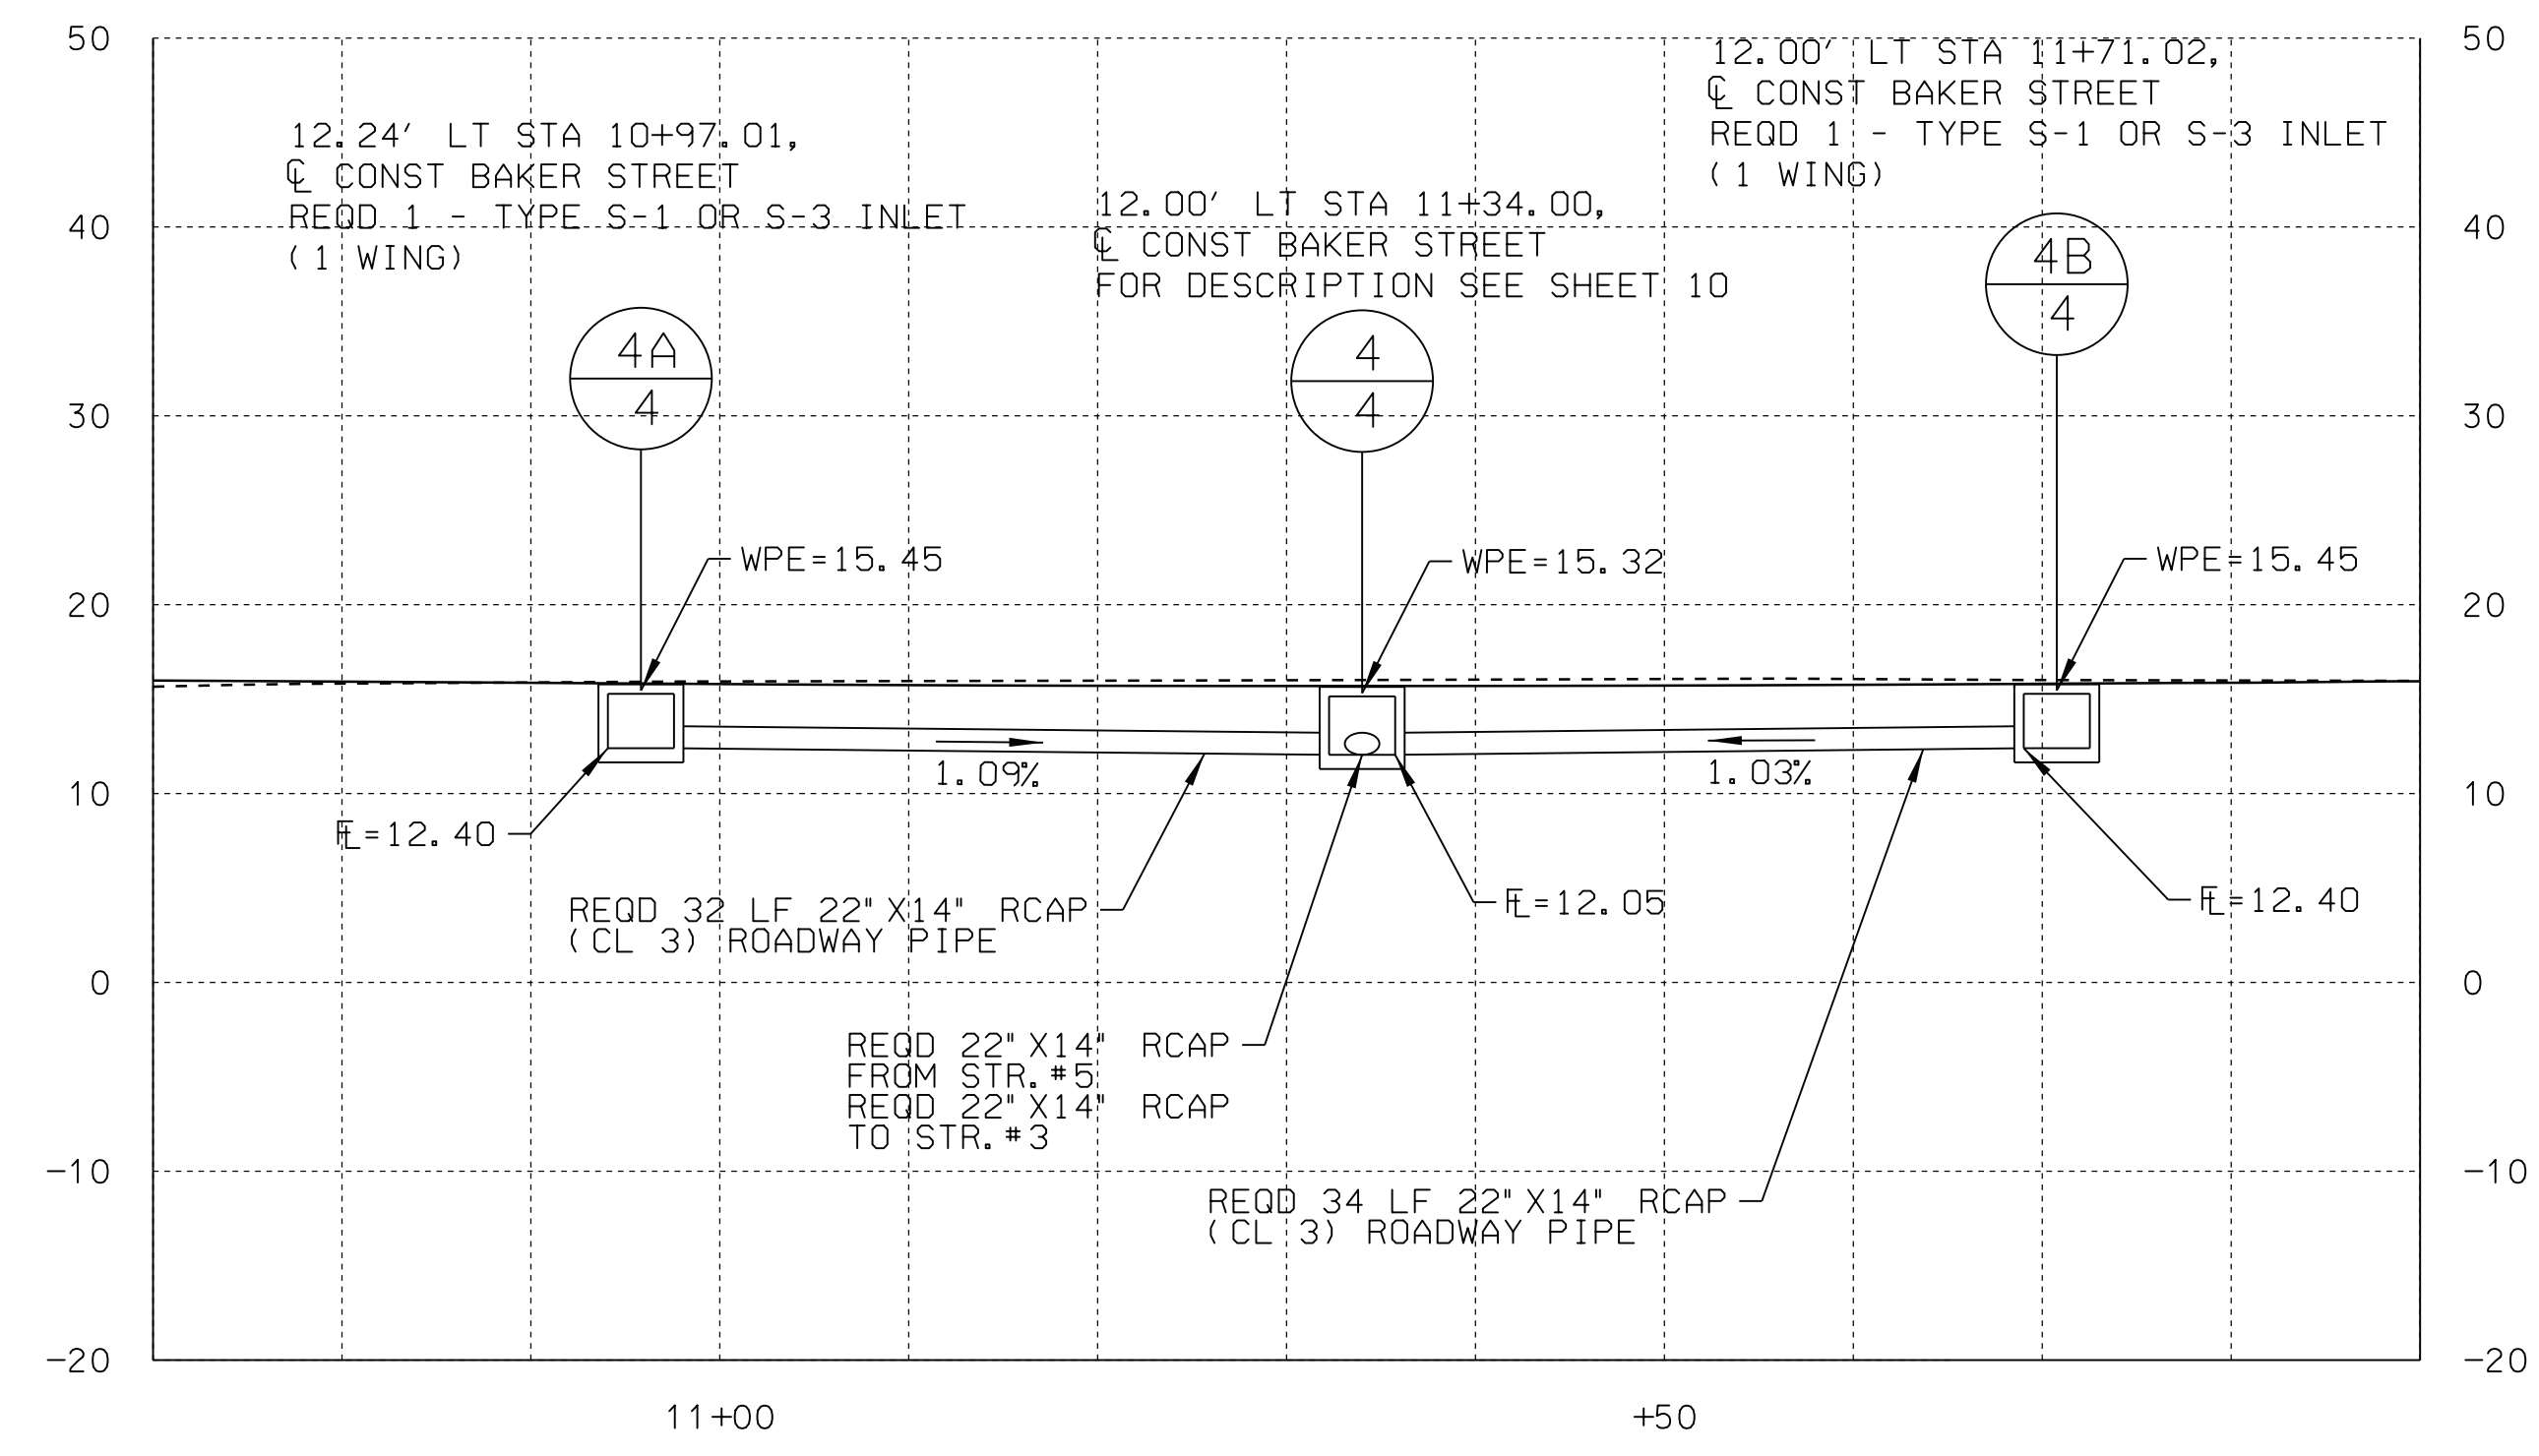

0	ISSUE FOR BID	04/14/25	KTR
NO.	REVISION	DATE	INITIALS

ASPA LOGISTICS PARK
CIVIL INFRASTRUCTURE IMPROVEMENTS



PLAN SUBMITTAL

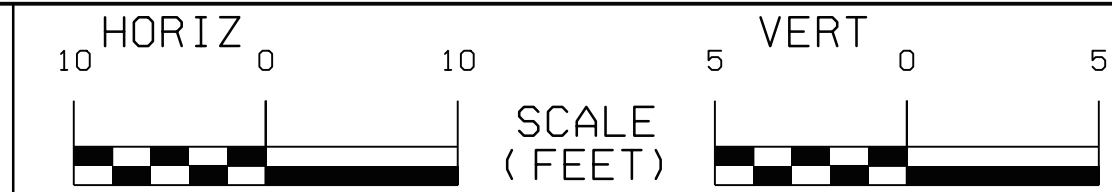

SHEET TITLE	ROUTE
DRAINAGE SECTIONS	PORT CONNECTOR

DRAINAGE SECTIONS

REFERENCE PROJECT NO	FISCAL YEAR	SHEET NO
11271 TASK 01	2025	14

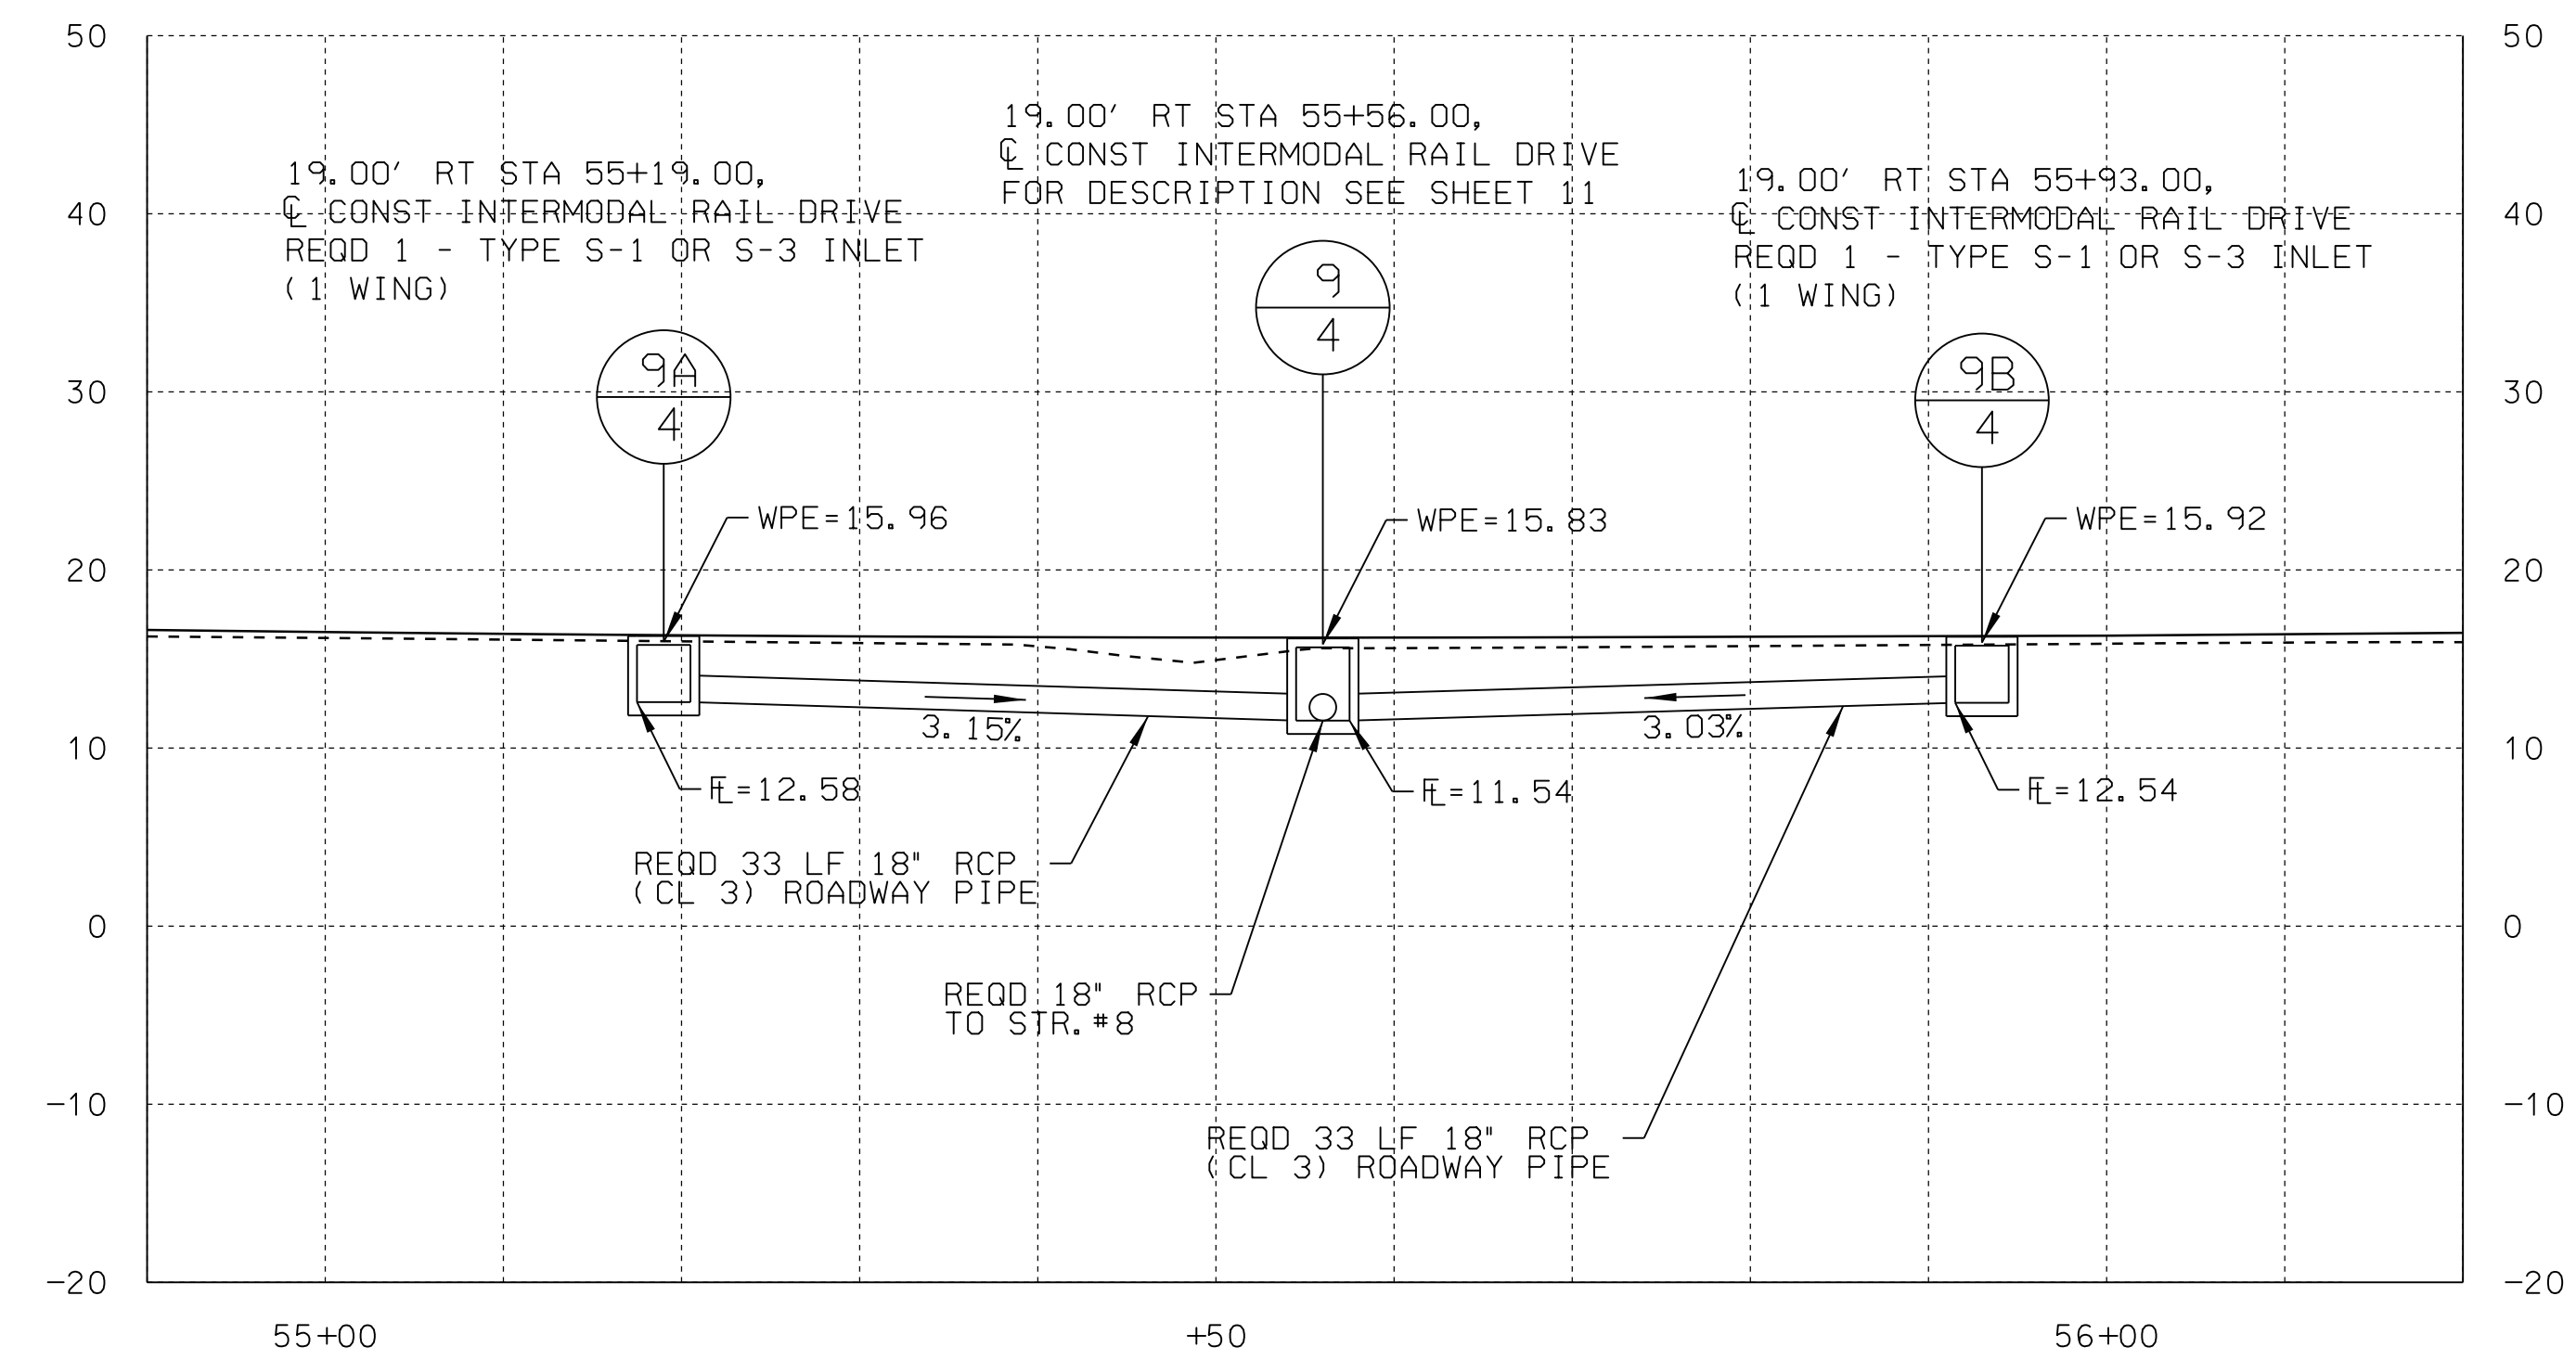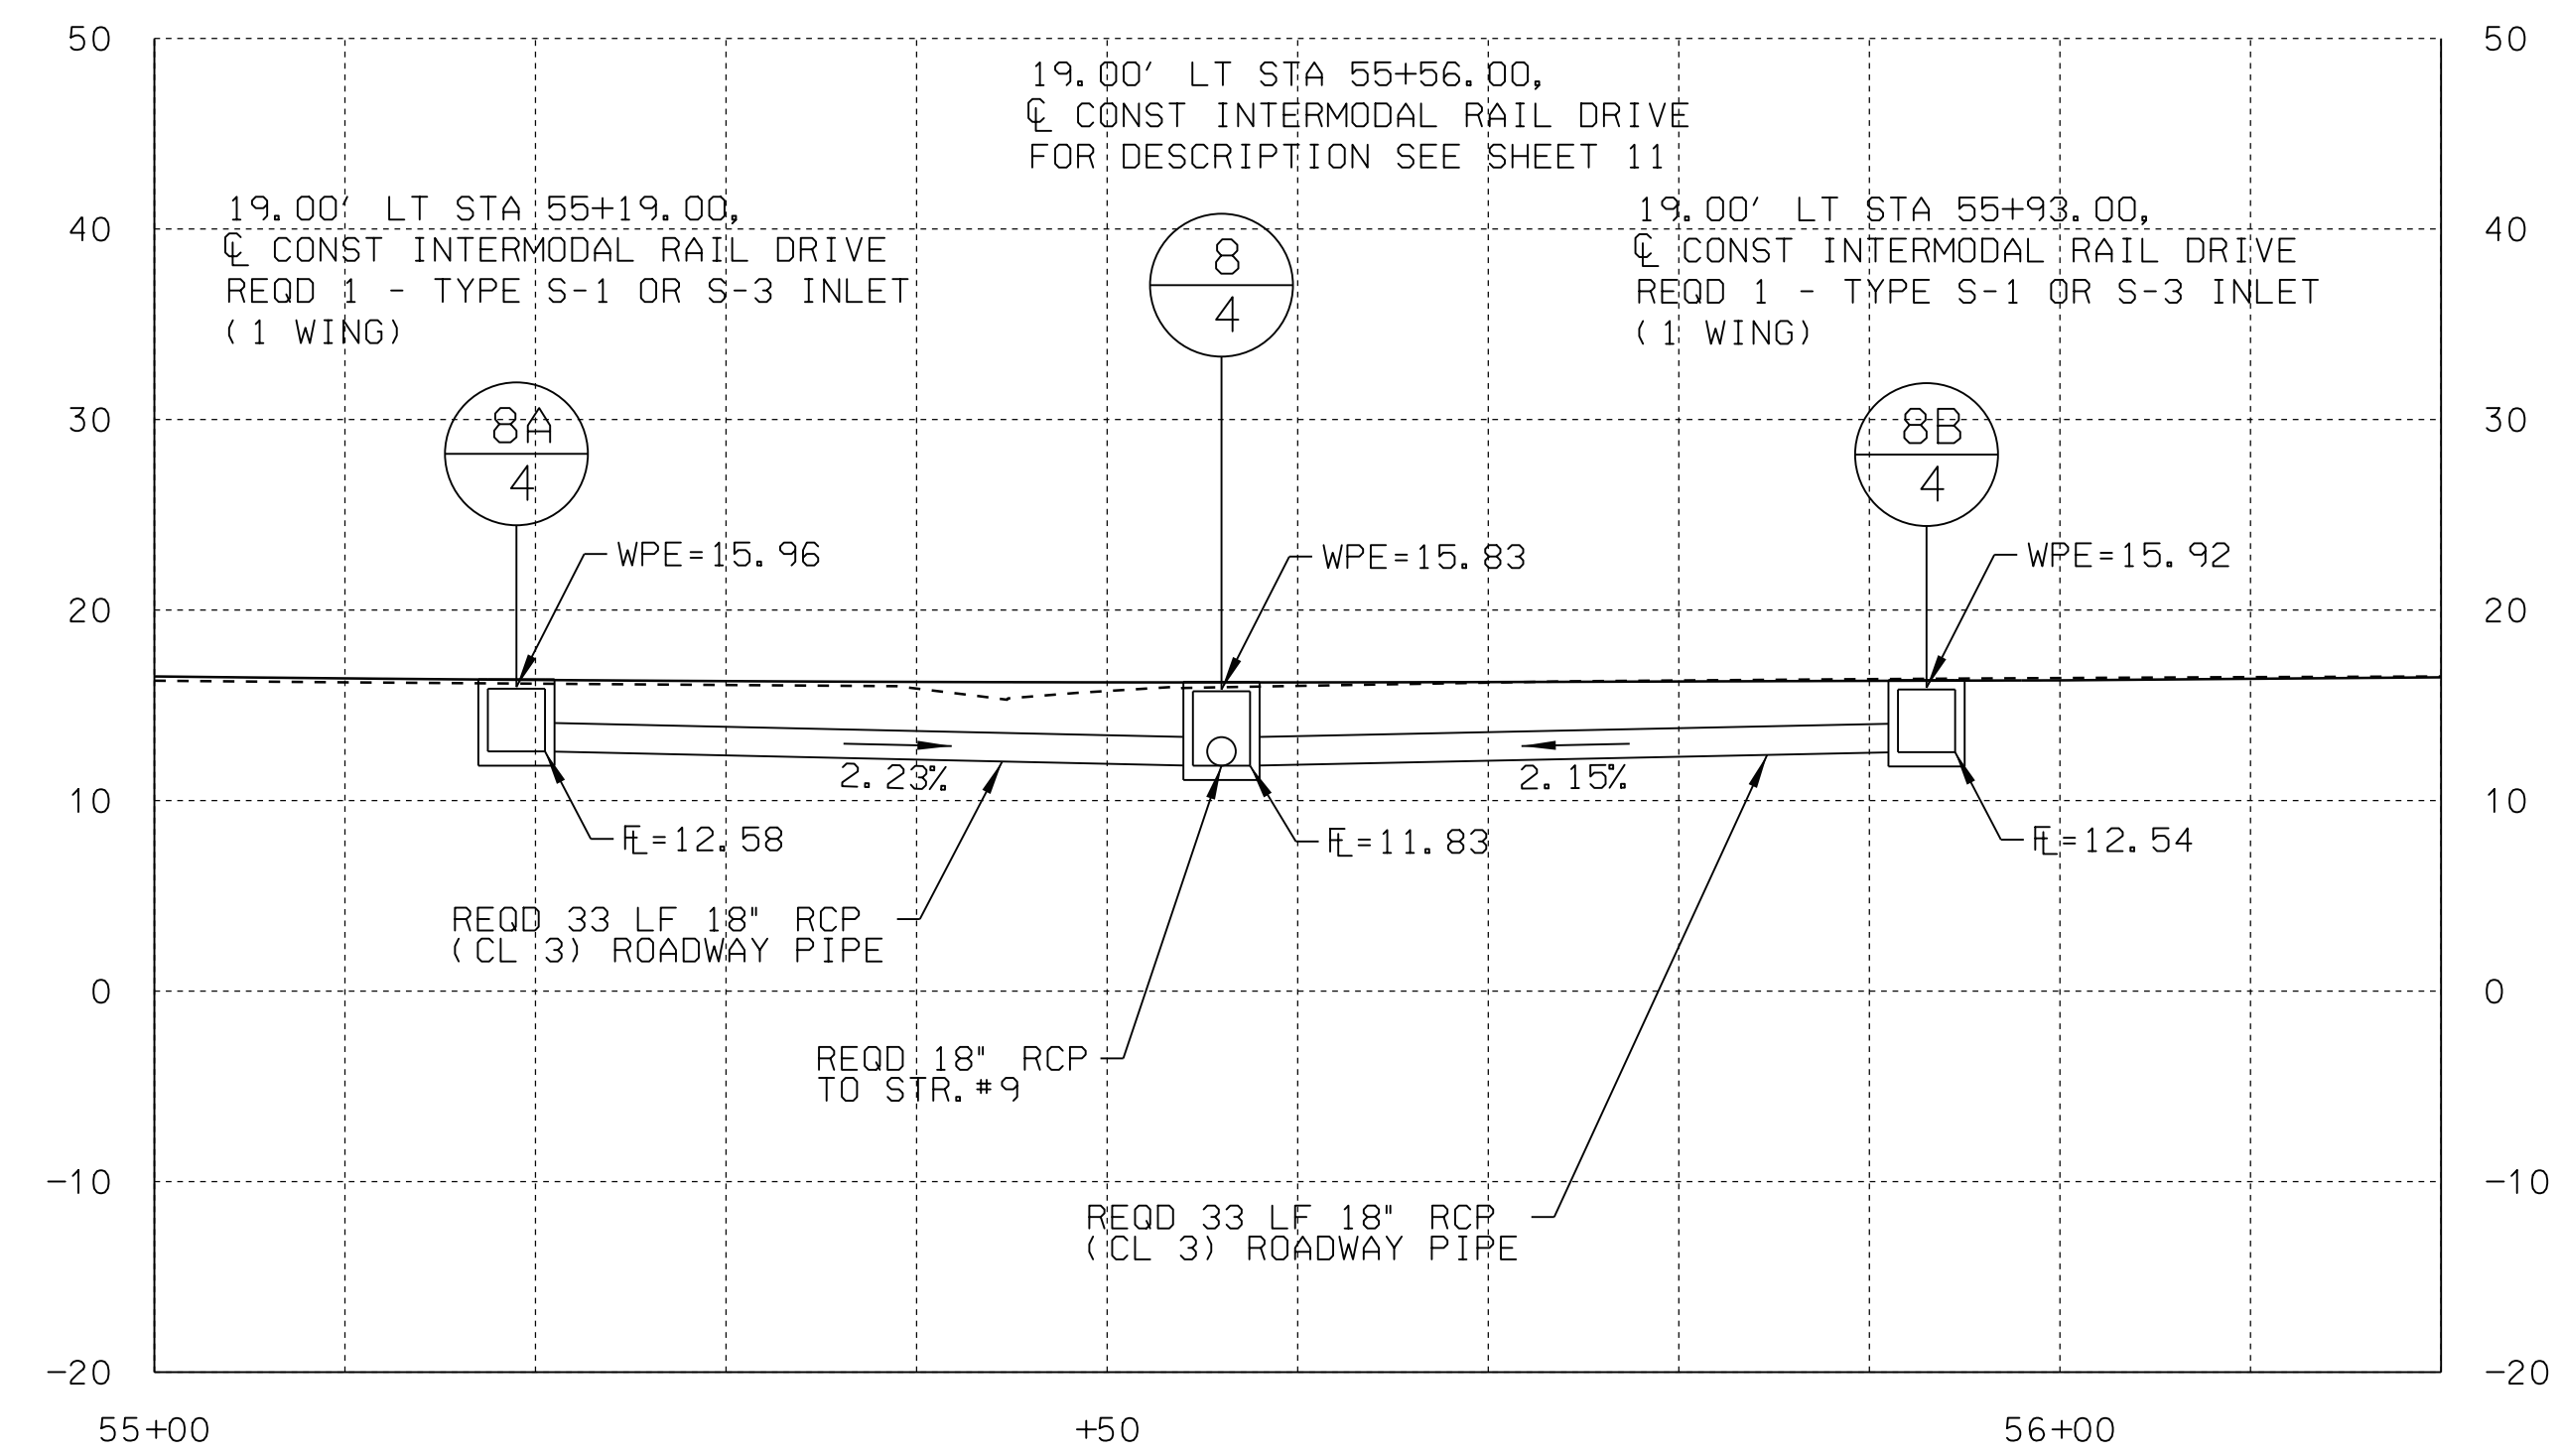

0	ISSUE FOR BID	04/14/25	KTR
NO.	REVISION	DATE	INITIALS

ASPA LOGISTICS PARK
CIVIL INFRASTRUCTURE IMPROVEMENTS

PLAN SUBMITTAL



ALABAMA PORT AUTHORITY
PORT OF MOBILE



HORIZ

0 10

SCALE
(FEET)

VERT

0 5

SHEET TITLE

DRAINAGE SECTIONS




ROUTE

PORT

CONNECTOR

PAVING LAYOUT, STRIPING AND SIGNING SHEET

REFERENCE PROJECT NO	FISCAL YEAR	SHEET NO
11271 TASK 01	2025	20

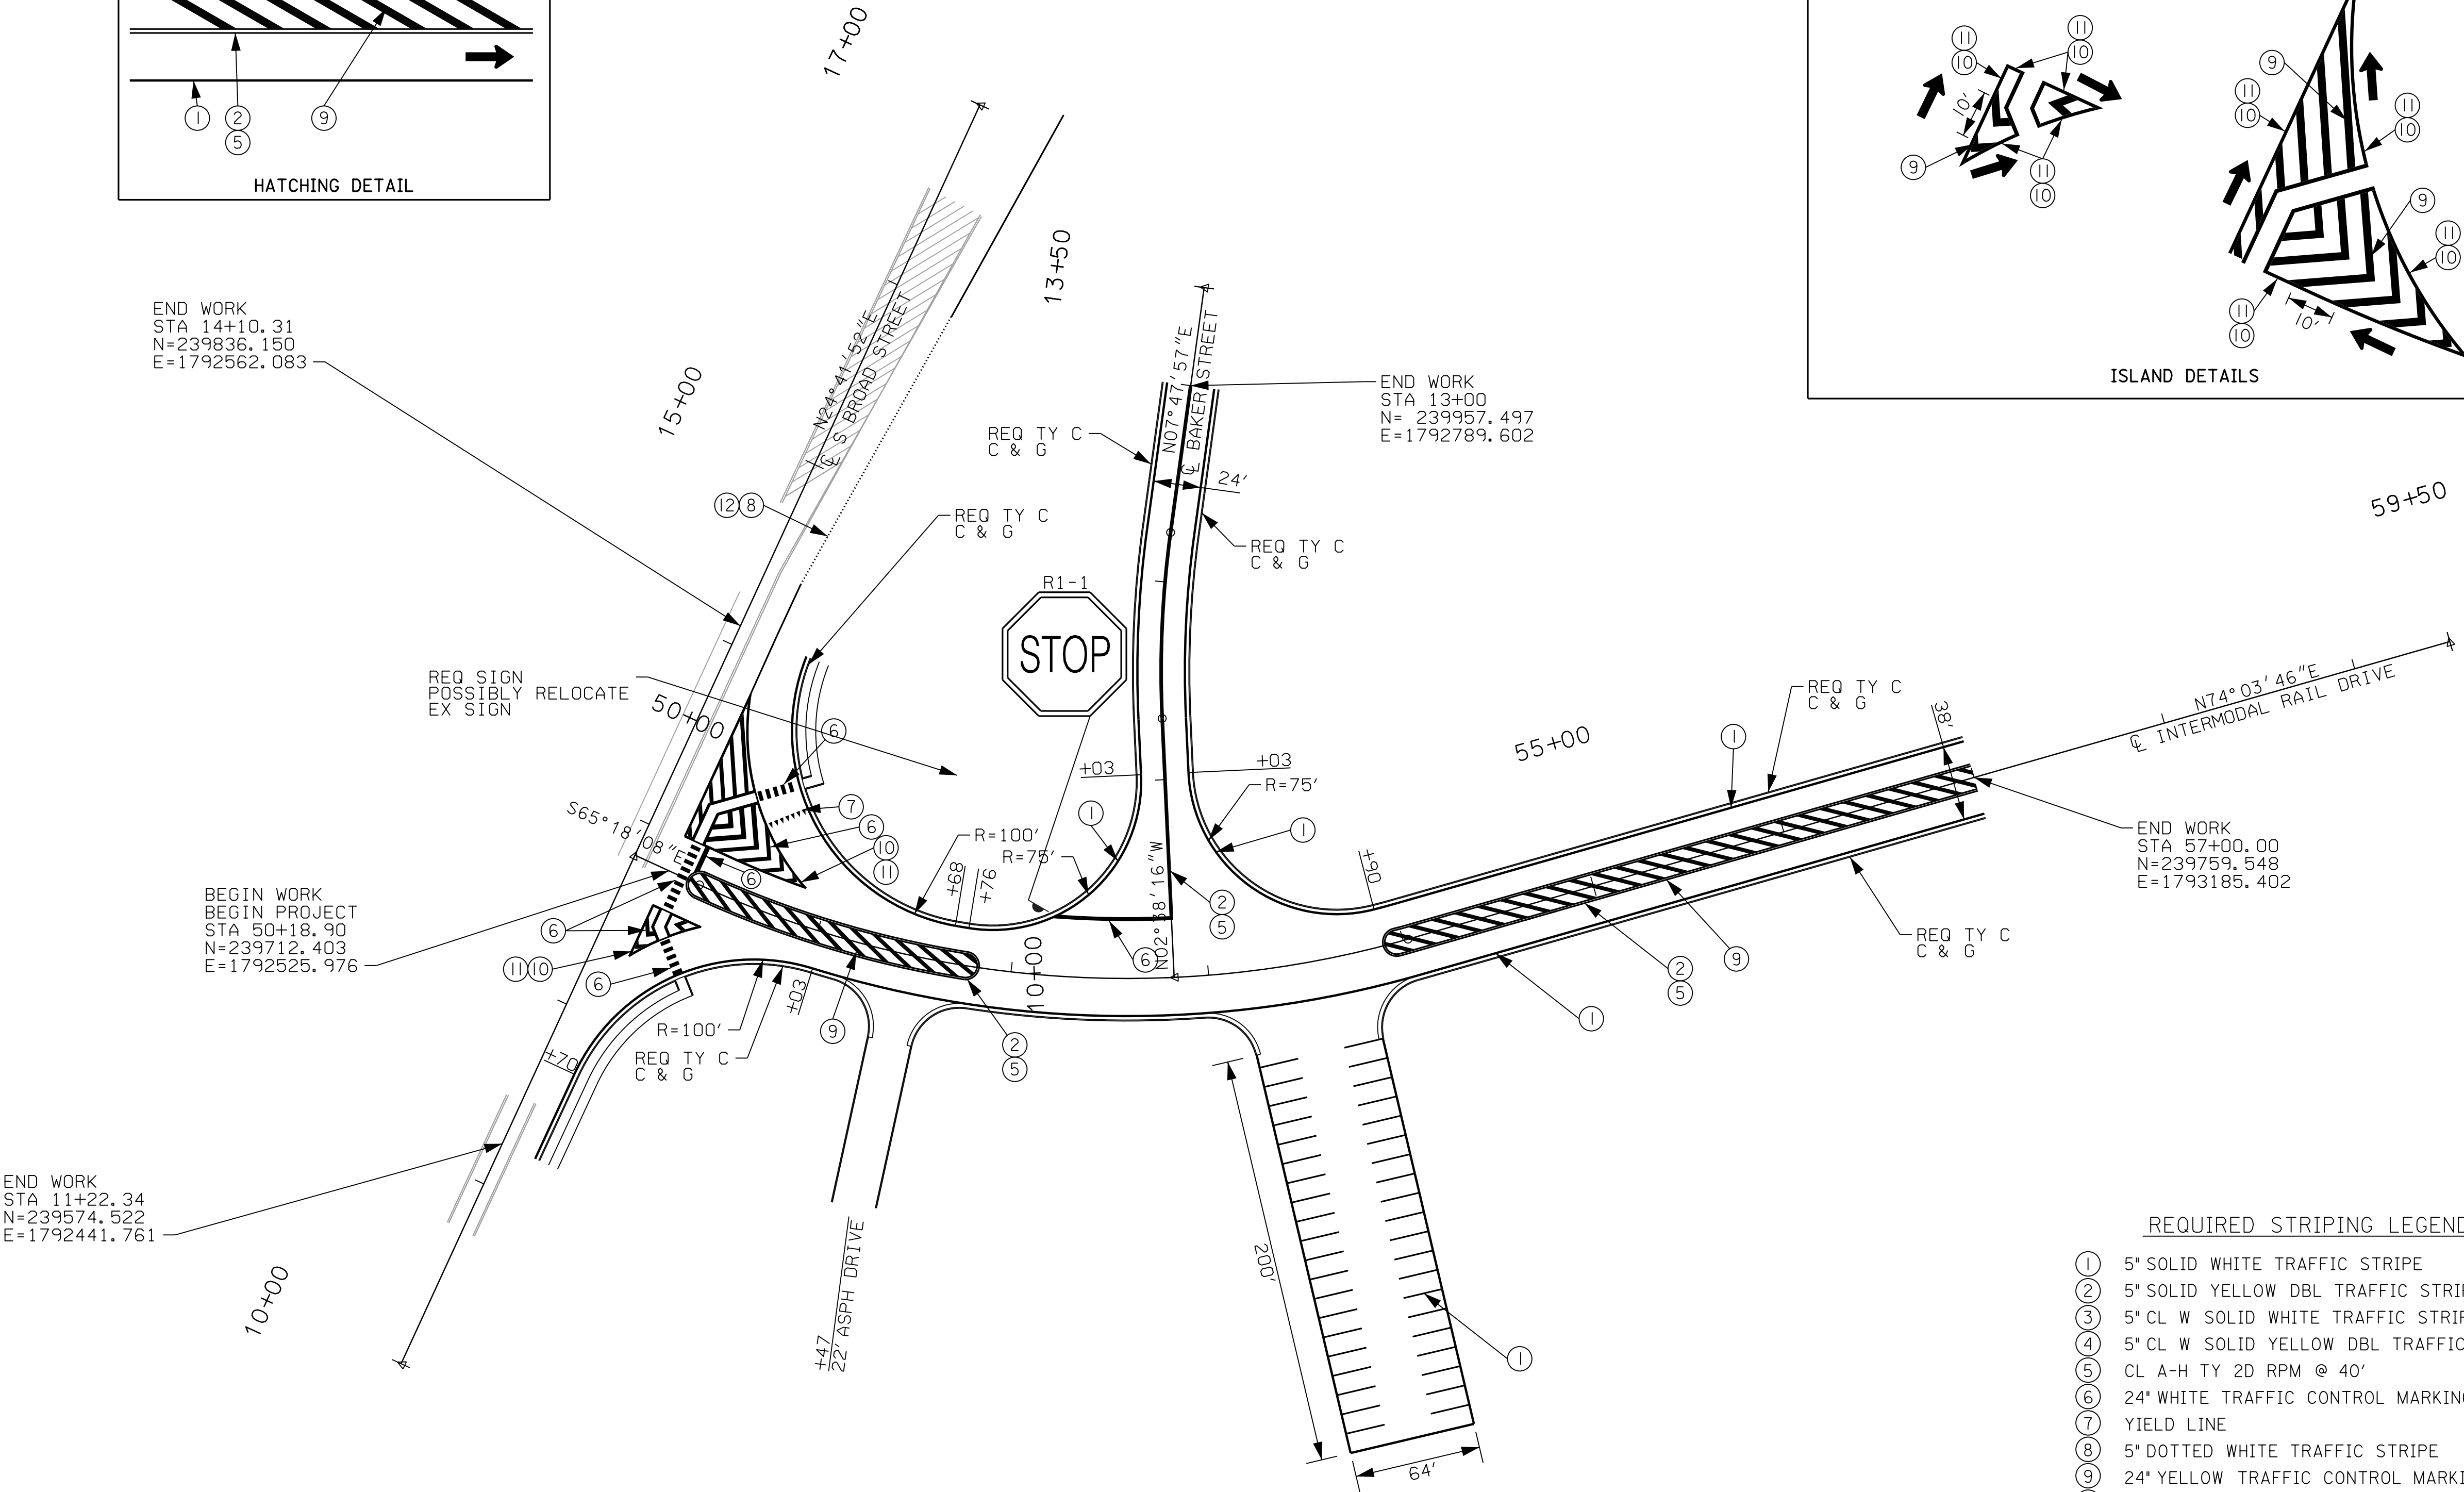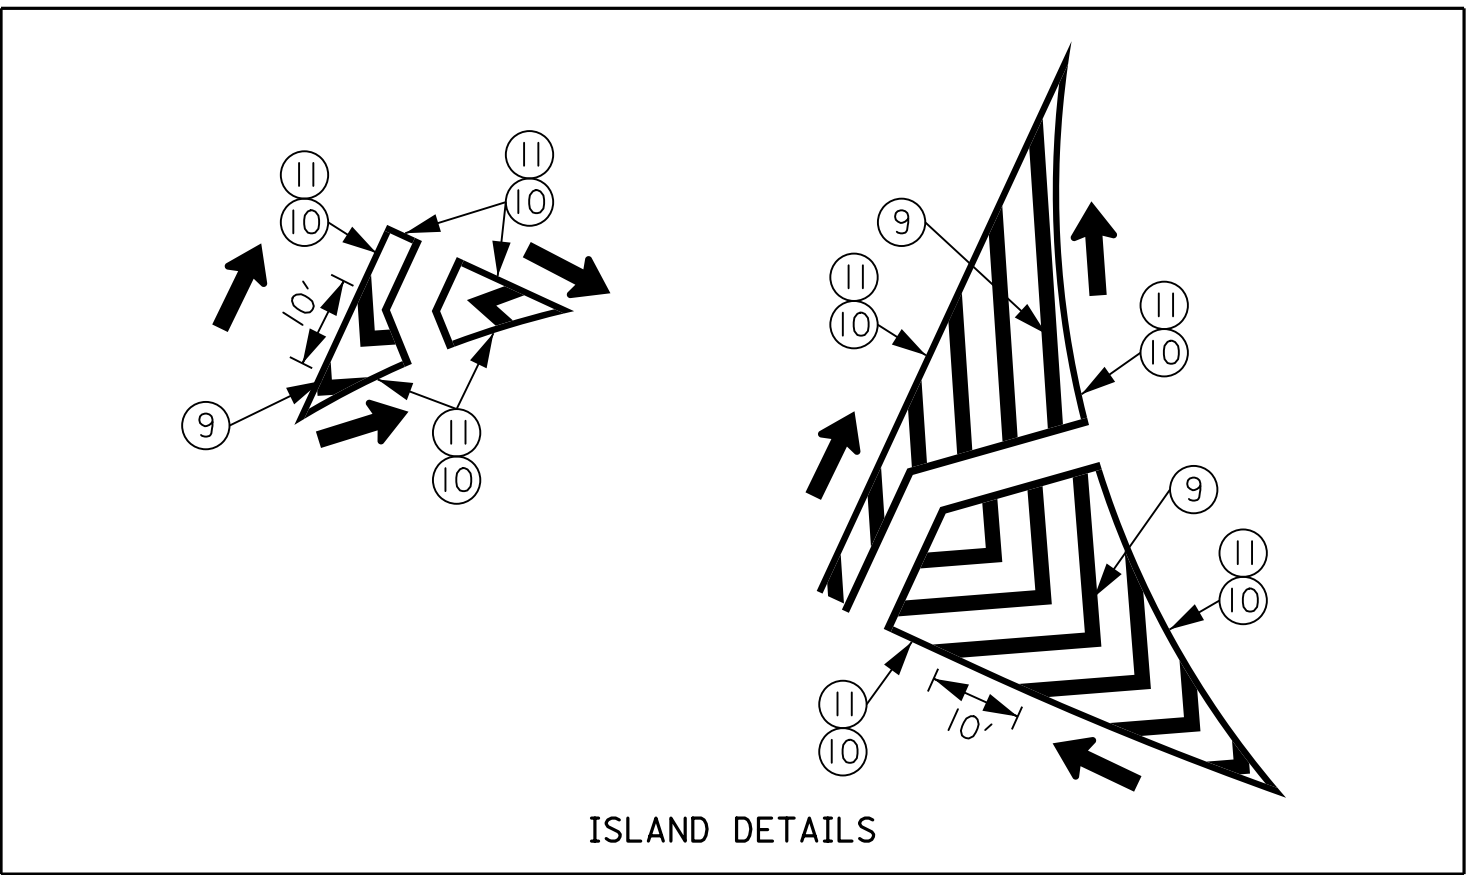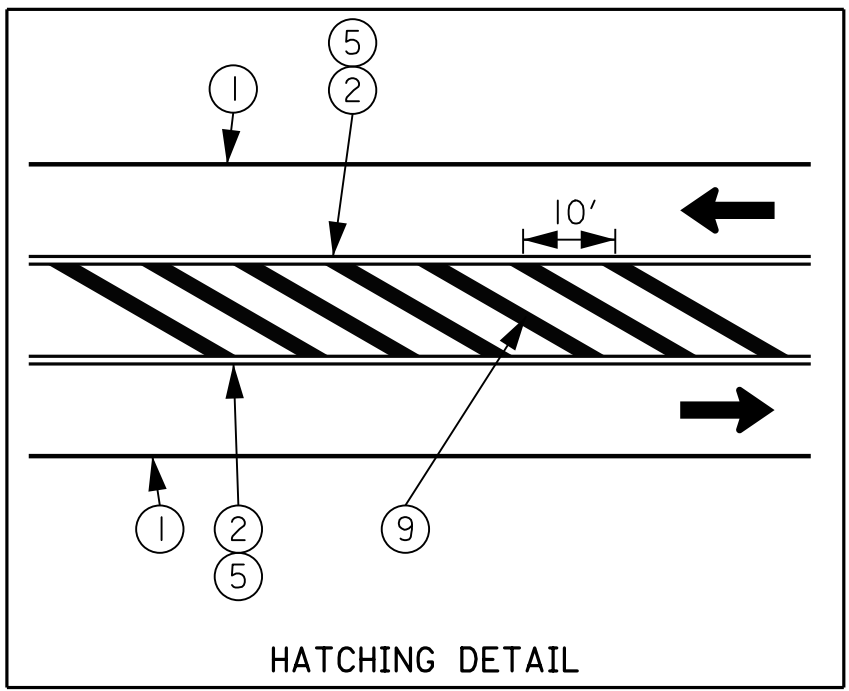


- REQUIRED STRIPING LEGEND
- ① 5" SOLID WHITE TRAFFIC STRIPE
 - ② 5" SOLID YELLOW DBL TRAFFIC STRIPE
 - ③ 5" CL W SOLID WHITE TRAFFIC STRIPE
 - ④ 5" CL W SOLID YELLOW DBL TRAFFIC STRIPE
 - ⑤ CL A-H TY 2D RPM @ 40'
 - ⑥ 24" WHITE TRAFFIC CONTROL MARKING
 - ⑦ YIELD LINE
 - ⑧ 5" DOTTED WHITE TRAFFIC STRIPE
 - ⑨ 24" YELLOW TRAFFIC CONTROL MARKING
 - ⑩ 10" WHITE TRAFFIC CONTROL MARKING
 - ⑪ CL A-H TY 2C RPM @ 6'
 - ⑫ CL A-H TY 2C RPM @ 20'

NO.	REVISION	DATE	INITIALS
0	ISSUE FOR BID	04/14/25	KTR

ASPA LOGISTICS PARK
CIVIL INFRASTRUCTURE IMPROVEMENTS

PLAN SUBMITTAL

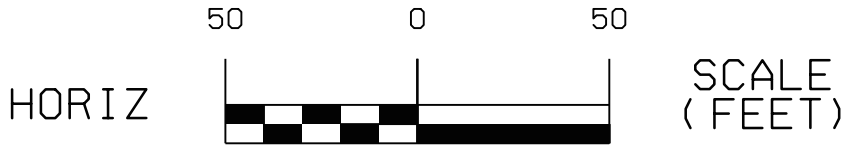

SHEET TITLE	ROUTE
PAVING LAYOUT, STRIPING AND SIGNING SHEET	PORT CONNECTOR

TRAFFIC CONTROL PLAN - SEQUENCE OF CONSTRUCTION

REFERENCE PROJECT NO	FISCAL YEAR	SHEET NO
11271 TASK 01	2025	40

NOTE:
ANY ITEM OF WORK CAN BE PERFORMED CONCURRENTLY, WITH THE APPROVAL OF
THE ENGINEER, AS LONG AS IT DOES NOT CONFLICT WITH ANOTHER SEQUENCE ITEM.

SEQUENCE OF CONSTRUCTION PHASE I
• INSTALL ALL APPLICABLE TRAFFIC CONTROL DEVICES. • INTALL ALL EROSION CONTROL DEVICES.
PHASE II
• CONSTRUCT (NEW) INTERMODAL RAIL DRIVE FROM EXISTING BAKER STREET TO EXISTING INTERMODAL RAIL DRIVE (STA 52+70 TO STA 56+00) UP THROUGH THE UPPER BINDER LAYER WITH TEMPORARY STRIPING.
PHASE III
• CLOSE BAKER STREET FROM THE NEW INTERMODAL RAIL DRIVE TO THE EXISTING INTERMODAL RAIL DRIVE AS SHOWN IN THE PLANS. • SHIFT TRAFFIC TO THE NEWLY CONSTRUCTED INTERMODAL RAIL DRIVE AND CONSTRUCT THE LEFT SIDE OF INTERMODAL RAIL DRIVE AND EXISTING BAKER STREET FROM STA 50+00 TO STA 54+00 UP THROUGH THE UPPER BINDER LAYER WITH TEMPORARY STRIPING.
PHASE IV
• SHIFT TRAFFIC TO THE NEWLY CONSTRUCTED INTERMODAL RAIL DRIVE AND CONSTRUCT THE RIGHT SIDE OF INTERMODAL RAIL DRIVE FROM STA 50+00 TO STA 54+00 UP THROUGH THE UPPER LAYER WITH TEMPORARY STRIPING. • REMOVE THE EXISTING INTERMODAL RAIL DRIVE FROM THE TIE AT THE EXISTING BAKER STREET AND THE NEW INTERMODAL RAIL DRIVE AS SHOWN IN THE PLANS.
PHASE V
• PLACE WEARING SURFACE ON THE REMAINING PROJECT. • INSTALL REMAINING PERMANENT STRIPING, MARKINGS, LEGENDS, AND PAVEMENT MARKERS.
PHASE VI
• COMPLETE ANY REMAINING ITEMS OF WORK. • REMOVE CONSTRUCTION TRAFFIC CONTROL DEVICES.

TRAFFIC PHASE I
TRAFFIC NOT AFFECTED
TRAFFIC NOT AFFECTED
PHASE II
TRAFFIC NOT AFFECTED
PHASE III
TRAFFIC AFFECTED
TRAFFIC AFFECTED
PHASE IV
TRAFFIC AFFECTED
TRAFFIC AFFECTED
PHASE V
CONSTRUCT UNDER TRAFFIC
CONSTRUCT UNDER TRAFFIC
PHASE VI
CONSTRUCT UNDER TRAFFIC
CONSTRUCT UNDER TRAFFIC

0	ISSUE FOR BID	04/14/25	KTR
NO.	REVISION	DATE	INITIALS

ASPA LOGISTICS PARK CIVIL INFRASTRUCTURE IMPROVEMENTS

PLAN SUBMITTAL



ALABAMA PORT AUTHORITY
PORT OF MOBILE

NOT TO SCALE

SHEET TITLE
TRAFFIC CONTROL PLAN SEQUENCE OF CONSTRUCTION

ROUTE
PORT CONNECTOR

TRAFFIC CONTROL PLAN - LEGEND

REFERENCE
PROJECT NO
11271 TASK 01

FISCAL
YEAR
2025

SHEET
NO
41

LEGEND

-  SIGN, POST MOUNT
-  TYPE "B" WARNING LIGHT
WITH DETACHABLE HEAD
-  WORK ZONE
-  DIRECTION OF TRAFFIC
-  TYPE III BARRICADE
-  FLAGGER
-  REFLECTORIZED CHANNELIZING DRUM
-  CONE

REQUIRED CONSTRUCTION SIGNS (740B-000)							
SIGN	DESCRIPTION	MOUNT	CLASS	STD. DWG.	SIZE	QUANTITY (EACH)	TOTAL (SQ FT)
W20-1 (AHEAD)	ROAD WORK AHEAD	POST	FRWY	SHS-29	48"X48"	3	48
R5-1	DO NOT ENTER	BARRICADE	OVERSIZE	SHS-3	36"X36"	2	18
W1-6 (LT)	ONE-DIRECTION LARGE ARROW LEFT	BARRICADE	STD	SHS-12	48"X24"	1	8
R1-1	STOP	POST/TEMP	FRWY	SHS-1	48"X48"	1	13.25
R11-2	ROAD CLOSED	BARRICADE	STD	SHS-8	48"X30"	3	30
TOTAL							118

ESTIMATED QUANTITIES				
ITEM NUMBER	DESCRIPTION	UNIT	QUANTITY	STD OR SPECIAL DWG NO
740B-000	CONSTRUCTION SIGNS	SQ FT	118	
740D-000	CHANNELIZING DRUMS	EACH	70	TCD-100
740E-000	CONES (36 INCHES HIGH)	EACH	50	TCD-100
740F-002	BARRICADES, TYPE III	EACH	8	B-107-2
740M-001	BALLAST FOR CONE	EACH	50	
741C-010	PORTABLE SEQUENTIAL ARROW AND CHEVRON SIGN UNIT	EACH	2	
742A-001	PORTABLE CHANGEABLE MESSAGE SIGN, TYPE 2	EACH	2	

0	ISSUE FOR BID	04/14/25	KTR
NO.	REVISION	DATE	INITIALS

ASPA LOGISTICS PARK
CIVIL INFRASTRUCTURE IMPROVEMENTS

PLAN SUBMITTAL



NOT TO SCALE

SHEET TITLE


TRAFFIC CONTROL PLAN
LEGEND

ROUTE

PORT
CONNECTOR

TRAFFIC CONTROL PLAN - PHASE II

REFERENCE PROJECT NO	FISCAL YEAR	SHEET NO
11271 TASK 01	2025	42

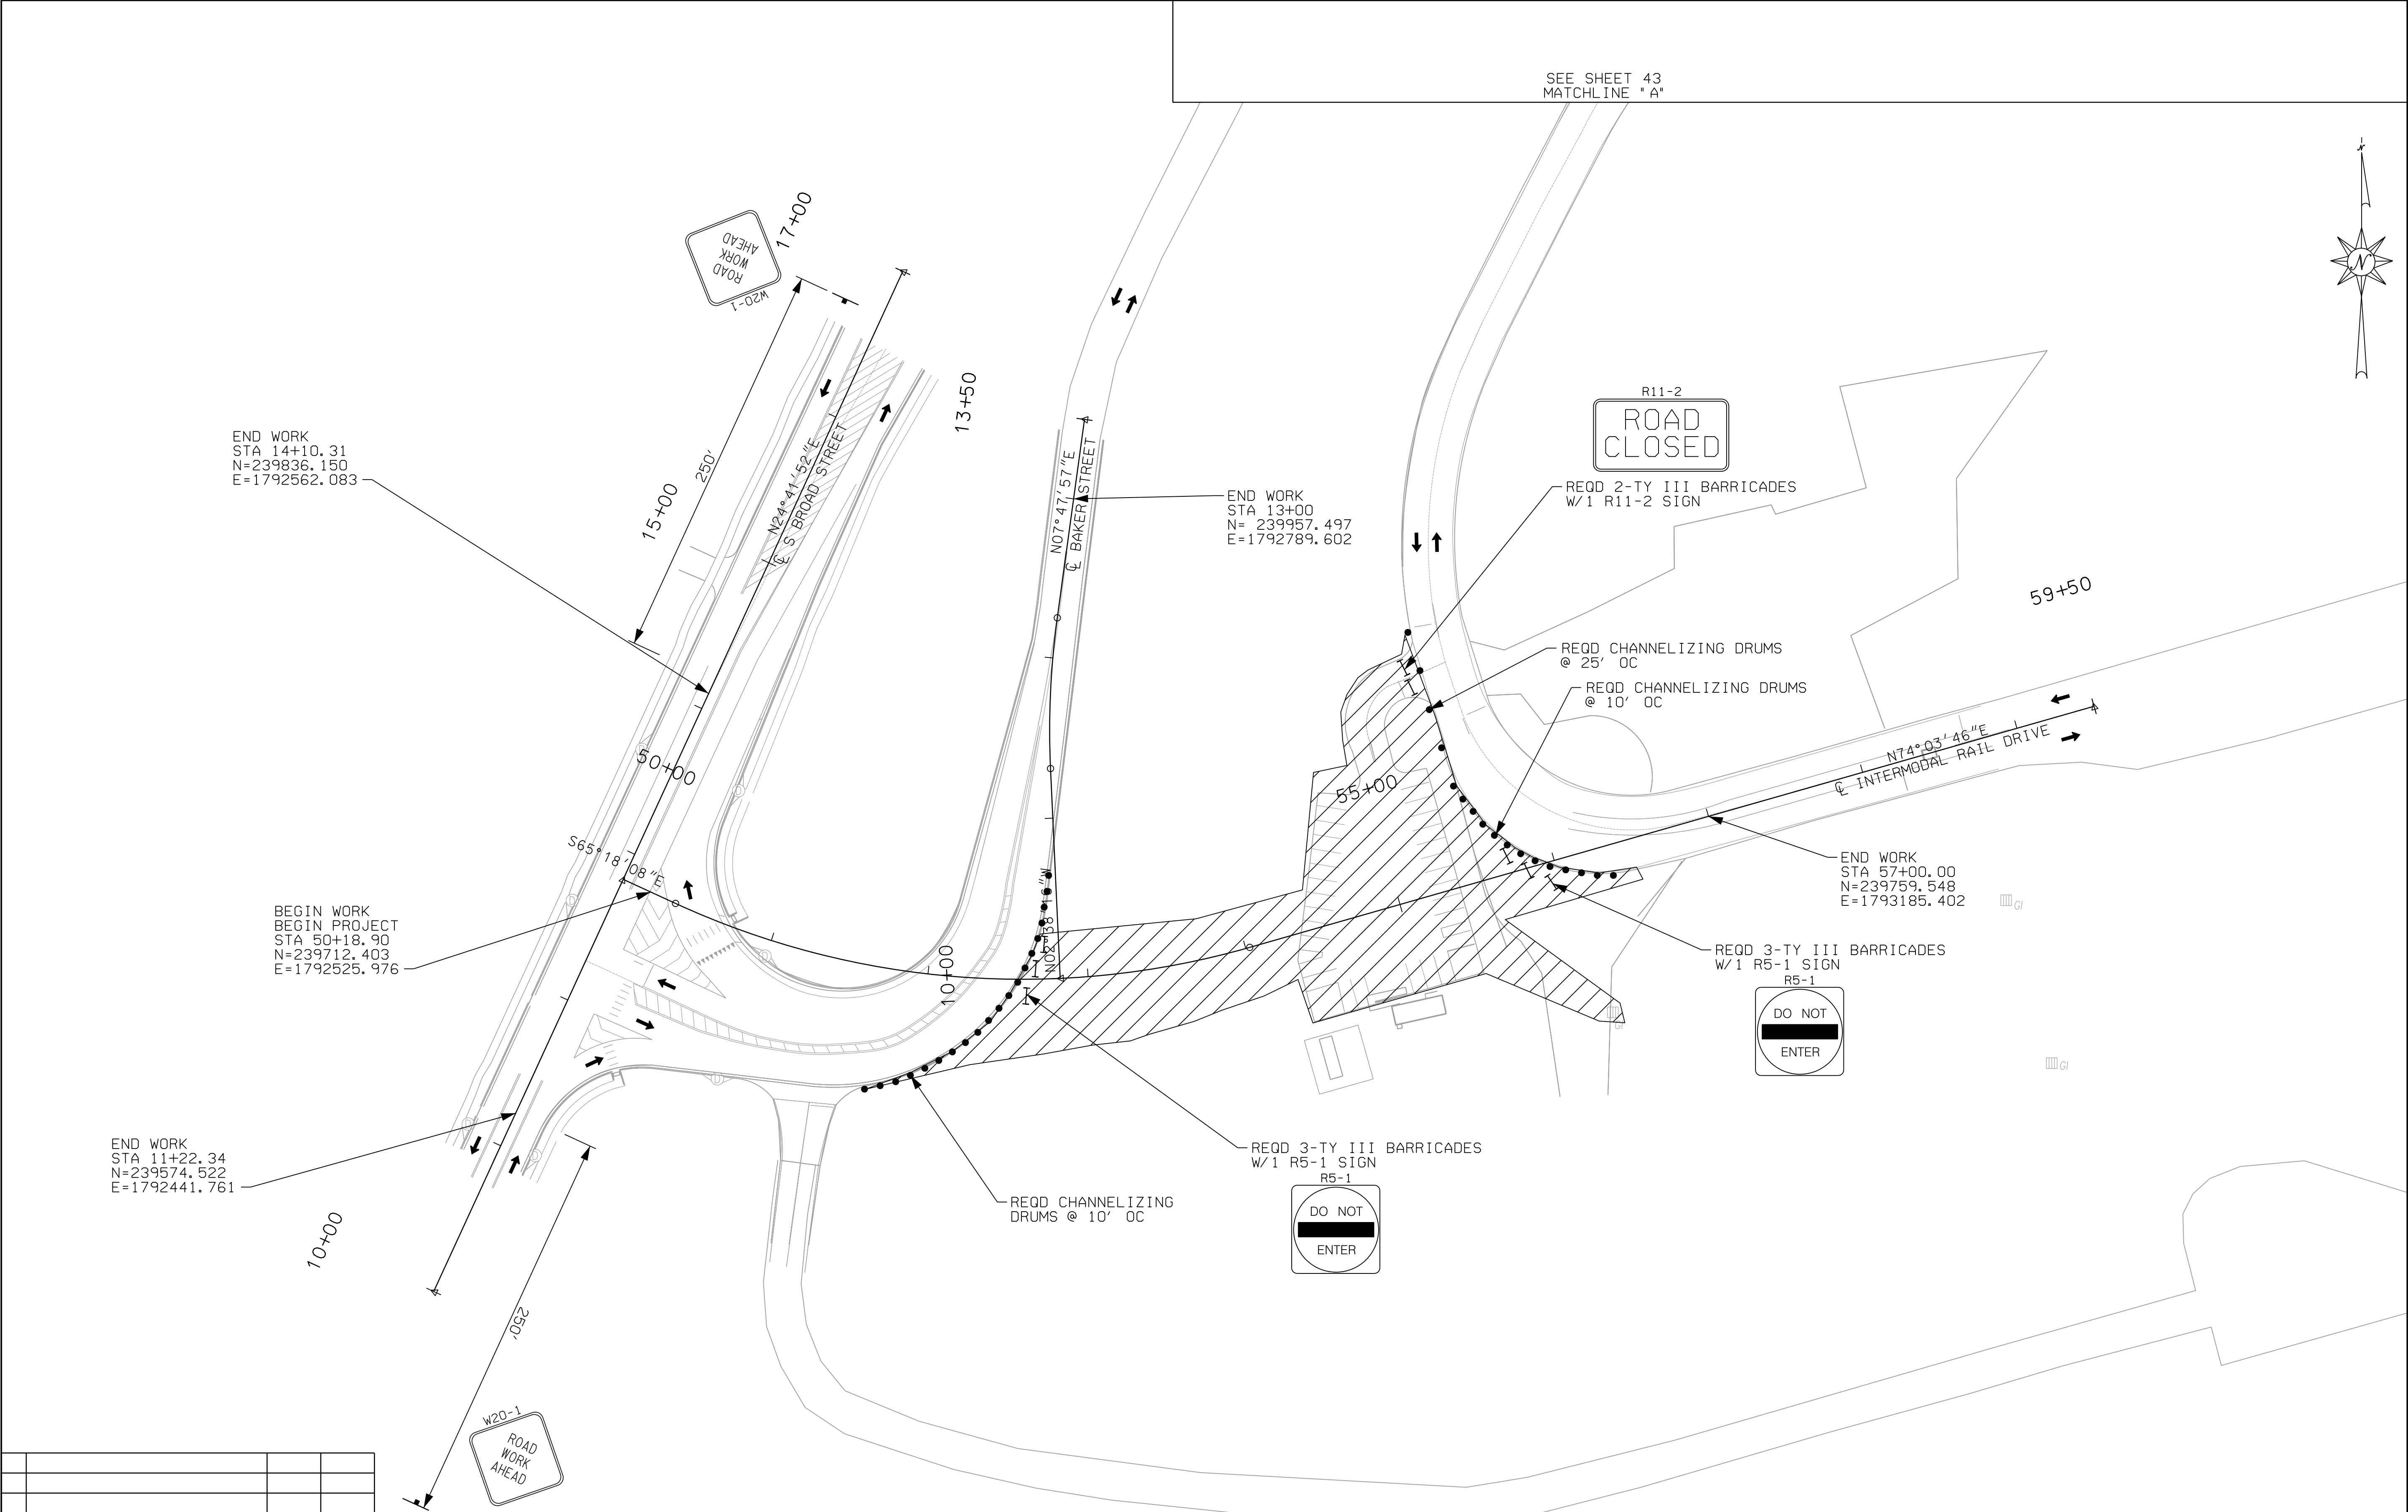

NO.	REVISION	DATE	INITIALS
0	ISSUE FOR BID	04/14/25	KTR


ASPA LOGISTICS PARK
CIVIL INFRASTRUCTURE IMPROVEMENTS

PLAN SUBMITTAL



ALABAMA PORT AUTHORITY
PORT OF MOBILE

HORIZ

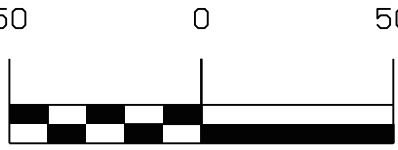


SCALE
(FEET)

SHEET TITLE
TRAFFIC CONTROL PLAN
PHASE II

ROUTE
PORT
CONNECTOR

TRAFFIC CONTROL PLAN - PHASE II

REFERENCE PROJECT NO	FISCAL YEAR	SHEET NO
11271 TASK 01	2025	43

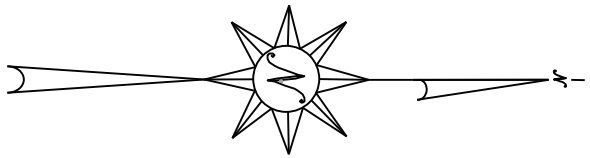

MATCHLINE "A"
SEE SHEET 42

SEE SHEET 42
MATCHLINE "A"

0	ISSUE FOR BID	04/14/25	KTR
NO.	REVISION	DATE	INITIALS


ASPA LOGISTICS PARK
CIVIL INFRASTRUCTURE IMPROVEMENTS

PLAN SUBMITTAL



ALABAMA PORT AUTHORITY
PORT OF MOBILE

HORIZ

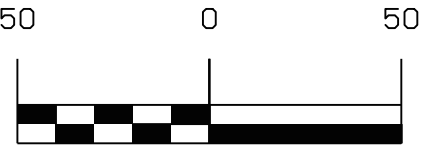

SCALE
(FEET)

SHEET TITLE

TRAFFIC CONTROL PLAN
PHASE II



ROUTE

PORT
CONNECTOR

TRAFFIC CONTROL PLAN - PHASE III

REFERENCE PROJECT NO	FISCAL YEAR	SHEET NO
11271 TASK 01	2025	44

SEE SHEET 44
MATCHLINE "A"

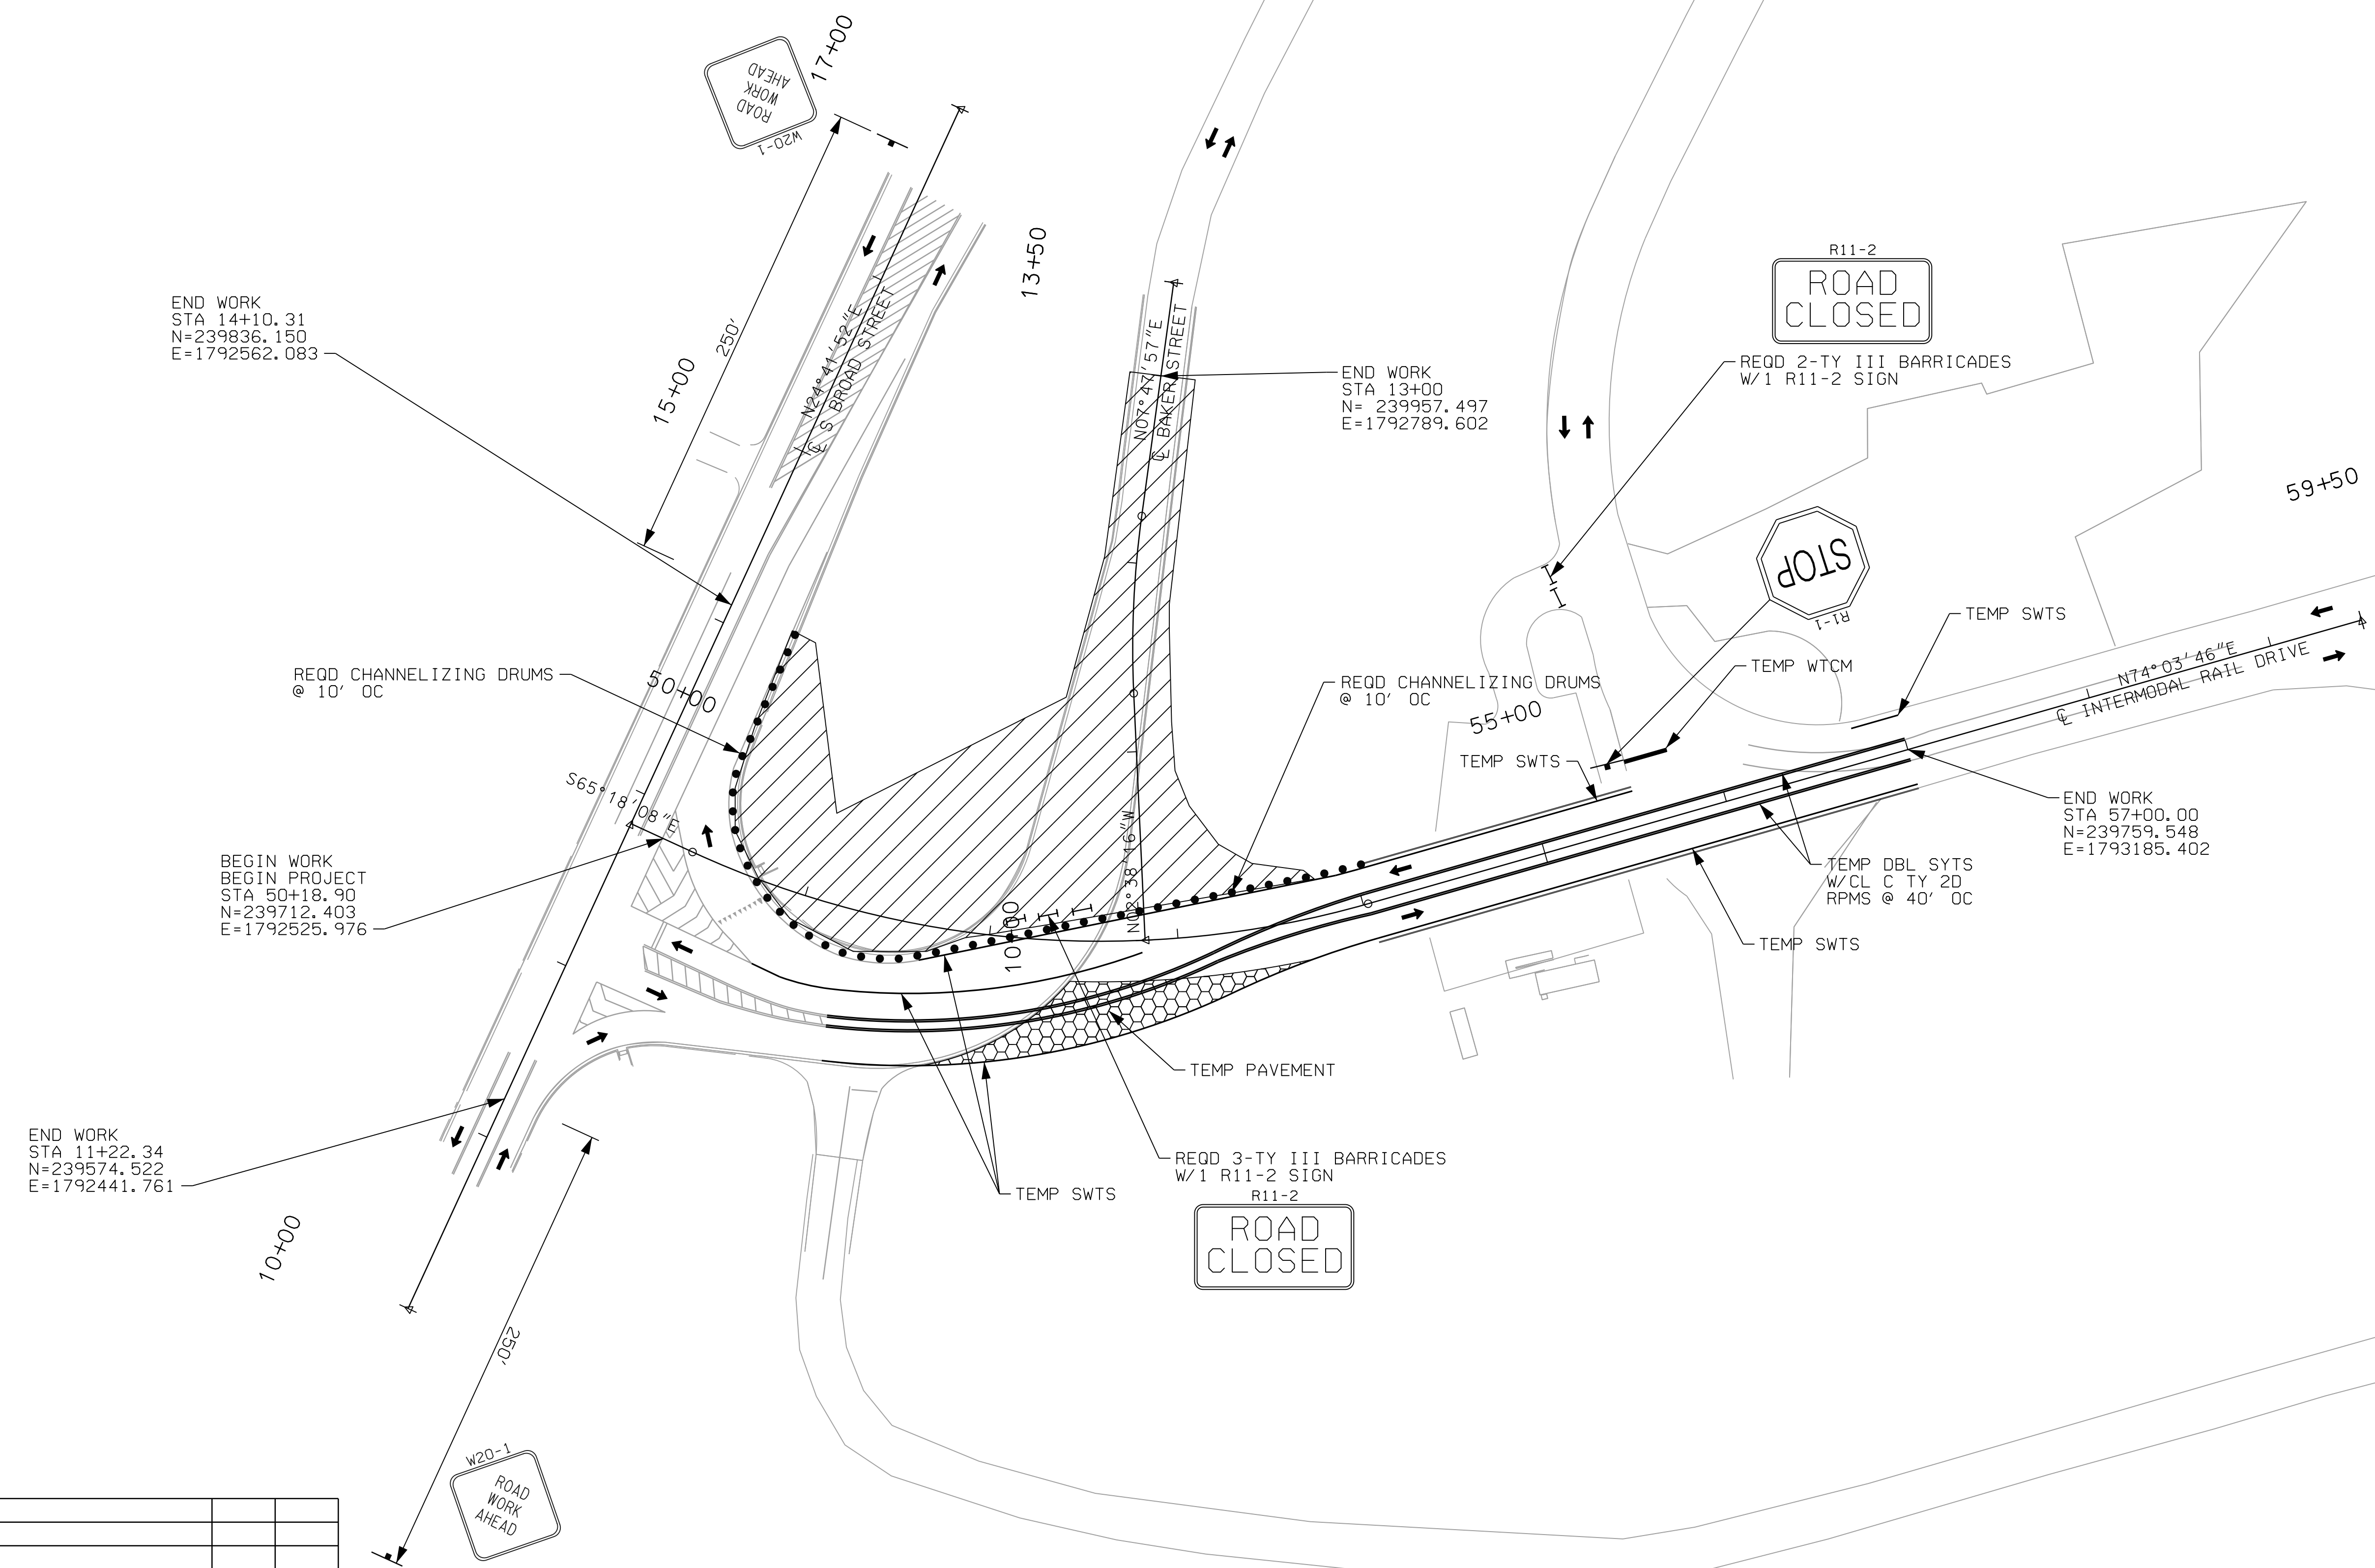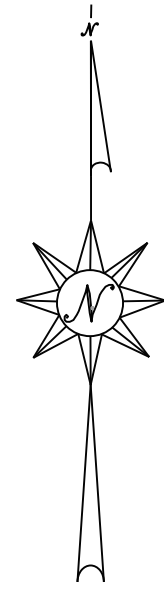

END WORK
STA 14+10.31
N=239836.150
E=1792562.083

END WORK
STA 13+00
N=239957.497
E=1792789.602

END WORK
STA 57+00.00
N=239759.548
E=1793185.402

BEGIN WORK
BEGIN PROJECT
STA 50+18.90
N=239712.403
E=1792525.976

END WORK
STA 11+22.34
N=239574.522
E=1792441.761

NO.	REVISION	DATE	INITIALS
0	ISSUE FOR BID	04/14/25	KTR

ASPA LOGISTICS PARK
CIVIL INFRASTRUCTURE IMPROVEMENTS

PLAN SUBMITTAL





NOT TO SCALE

SHEET TITLE	ROUTE
TRAFFIC CONTROL PLAN PHASE III	PORT CONNECTOR

TRAFFIC CONTROL PLAN - PHASE III


REFERENCE PROJECT NO	FISCAL YEAR	SHEET NO
11271 TASK 01	2025	45

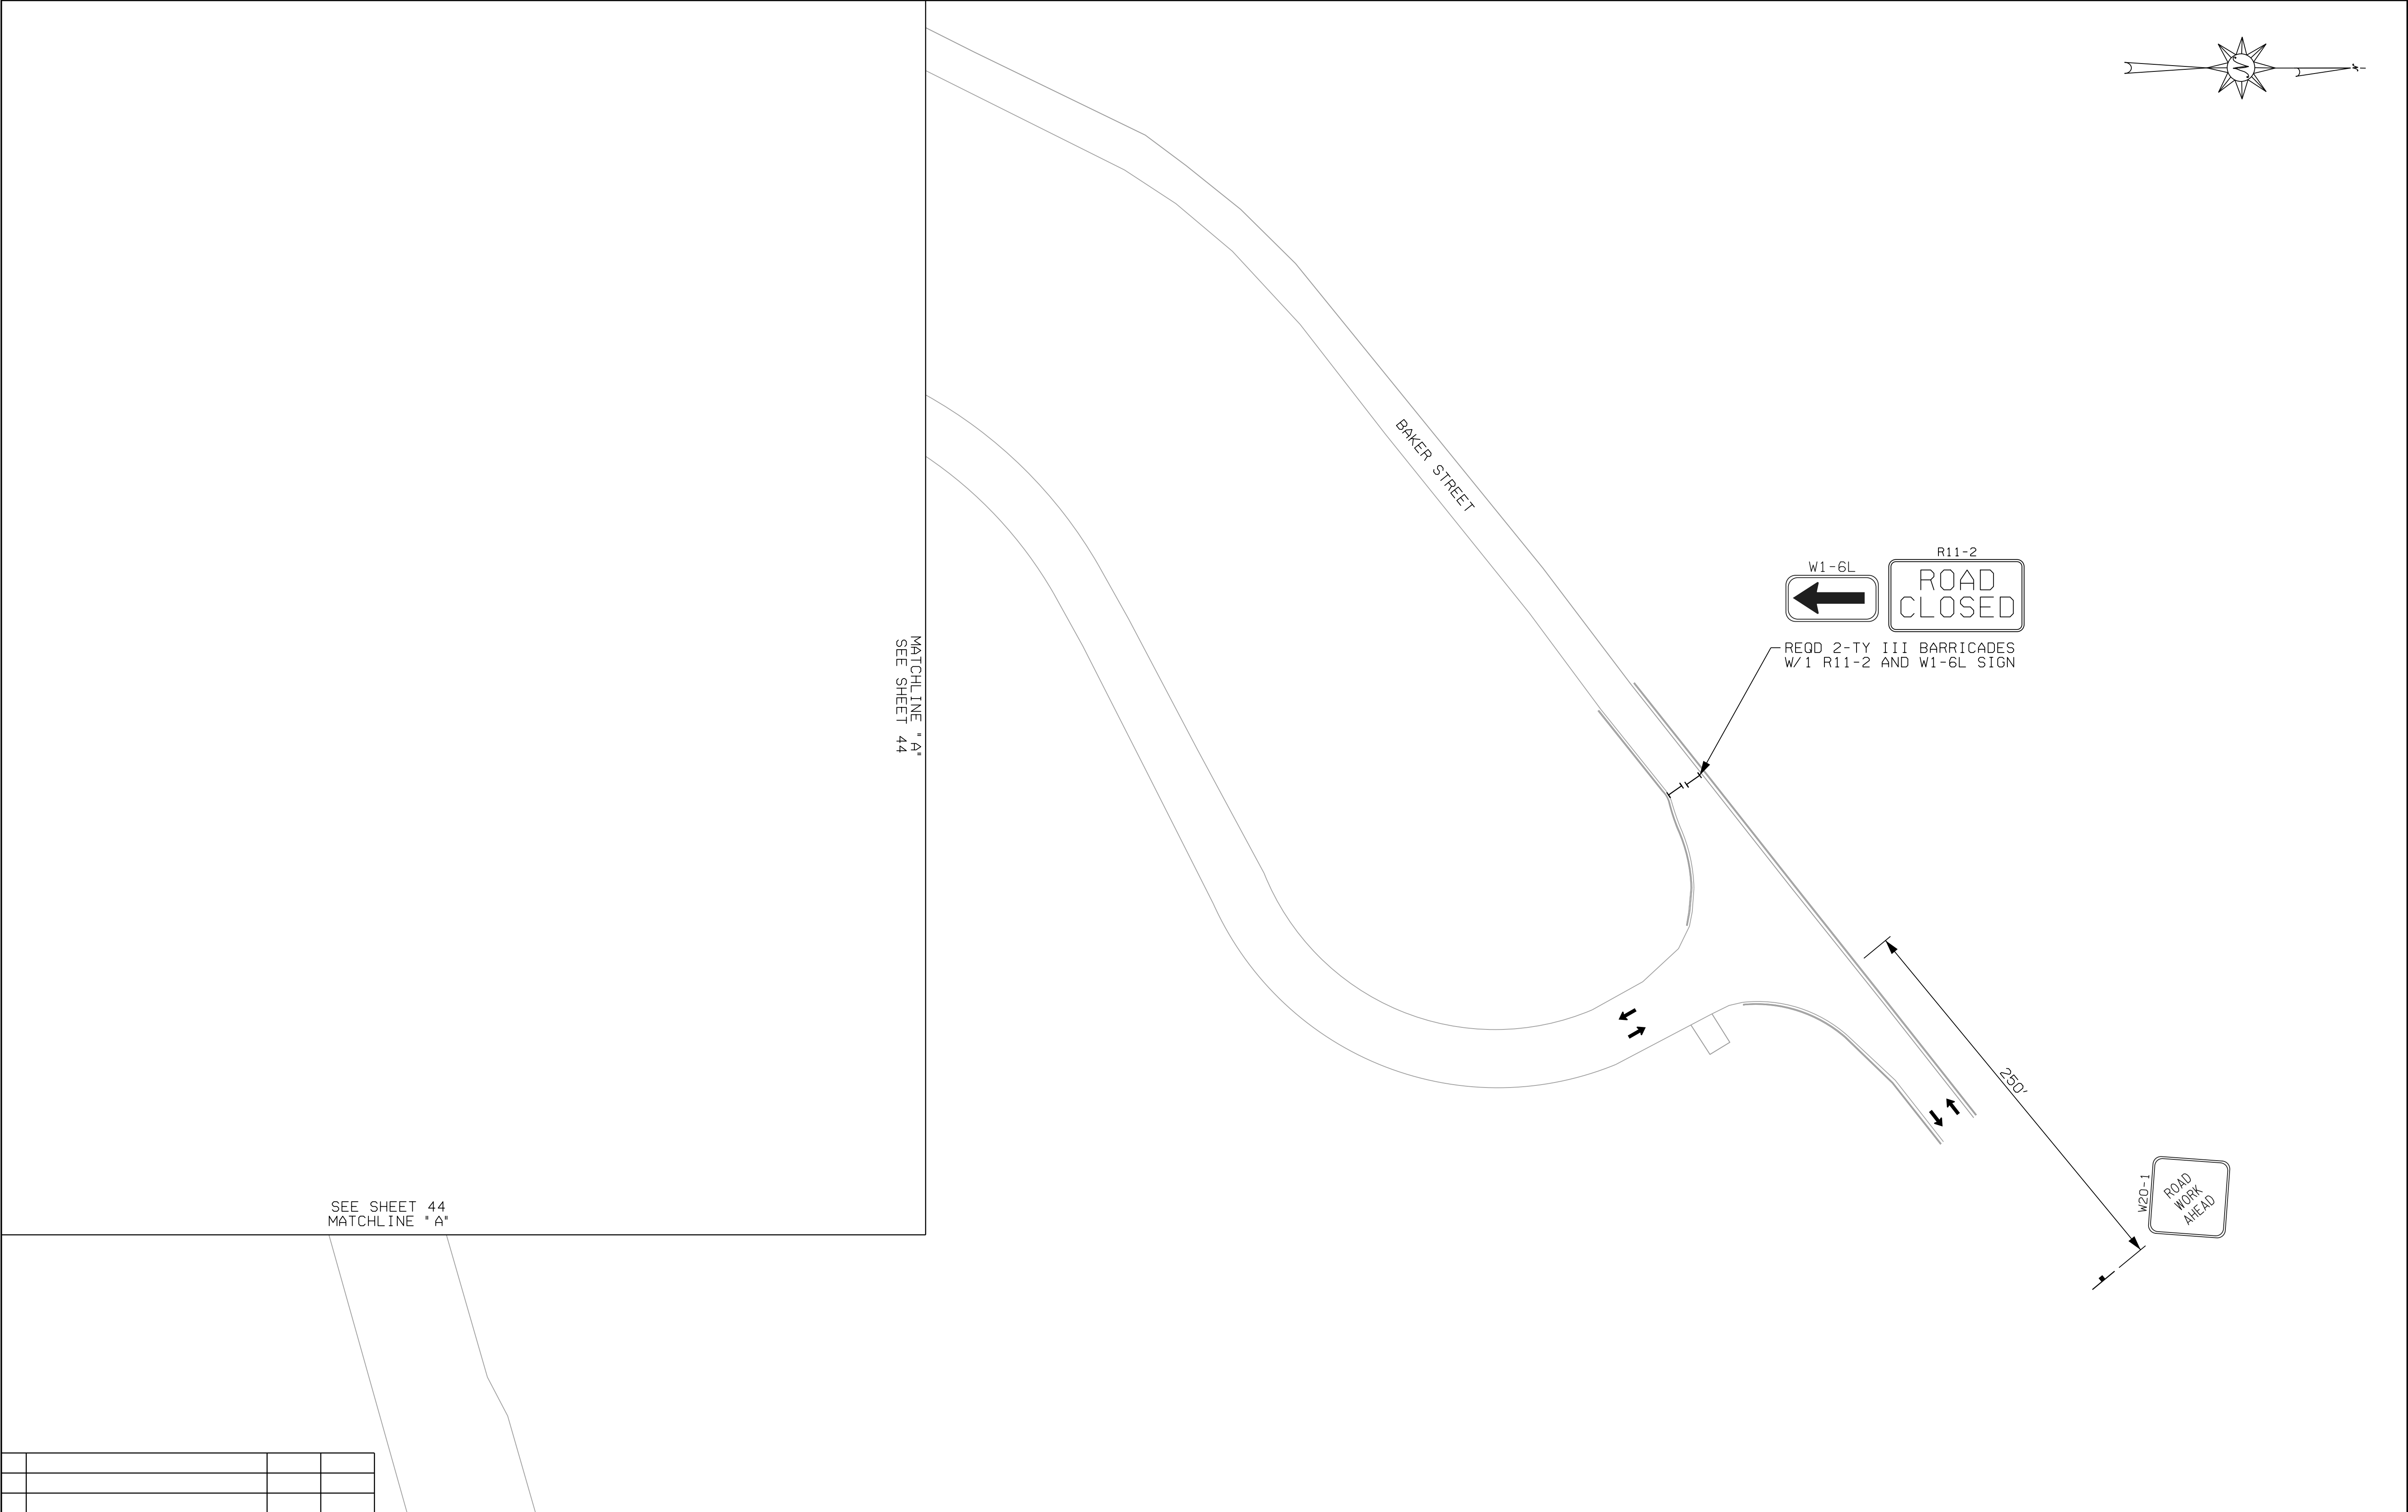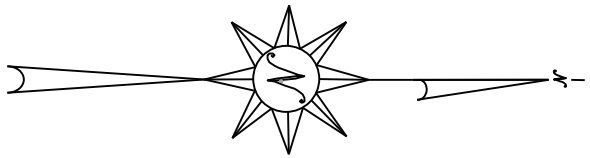

0	ISSUE FOR BID	04/14/25	KTR
NO.	REVISION	DATE	INITIALS

ASPA LOGISTICS PARK
CIVIL INFRASTRUCTURE IMPROVEMENTS


PLAN SUBMITTAL

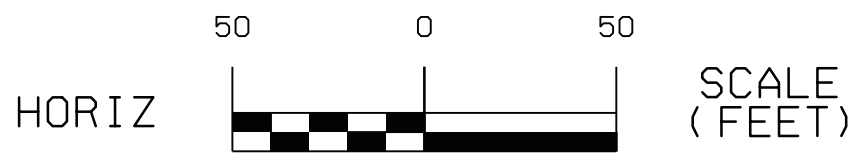

SHEET TITLE	ROUTE
TRAFFIC CONTROL PLAN PHASE III	PORT CONNECTOR

TEMPORARY TRAFFIC CONTROL PLAN SHEET


REFERENCE PROJECT NO	FISCAL YEAR	SHEET NO
11271 TASK 01	2025	48

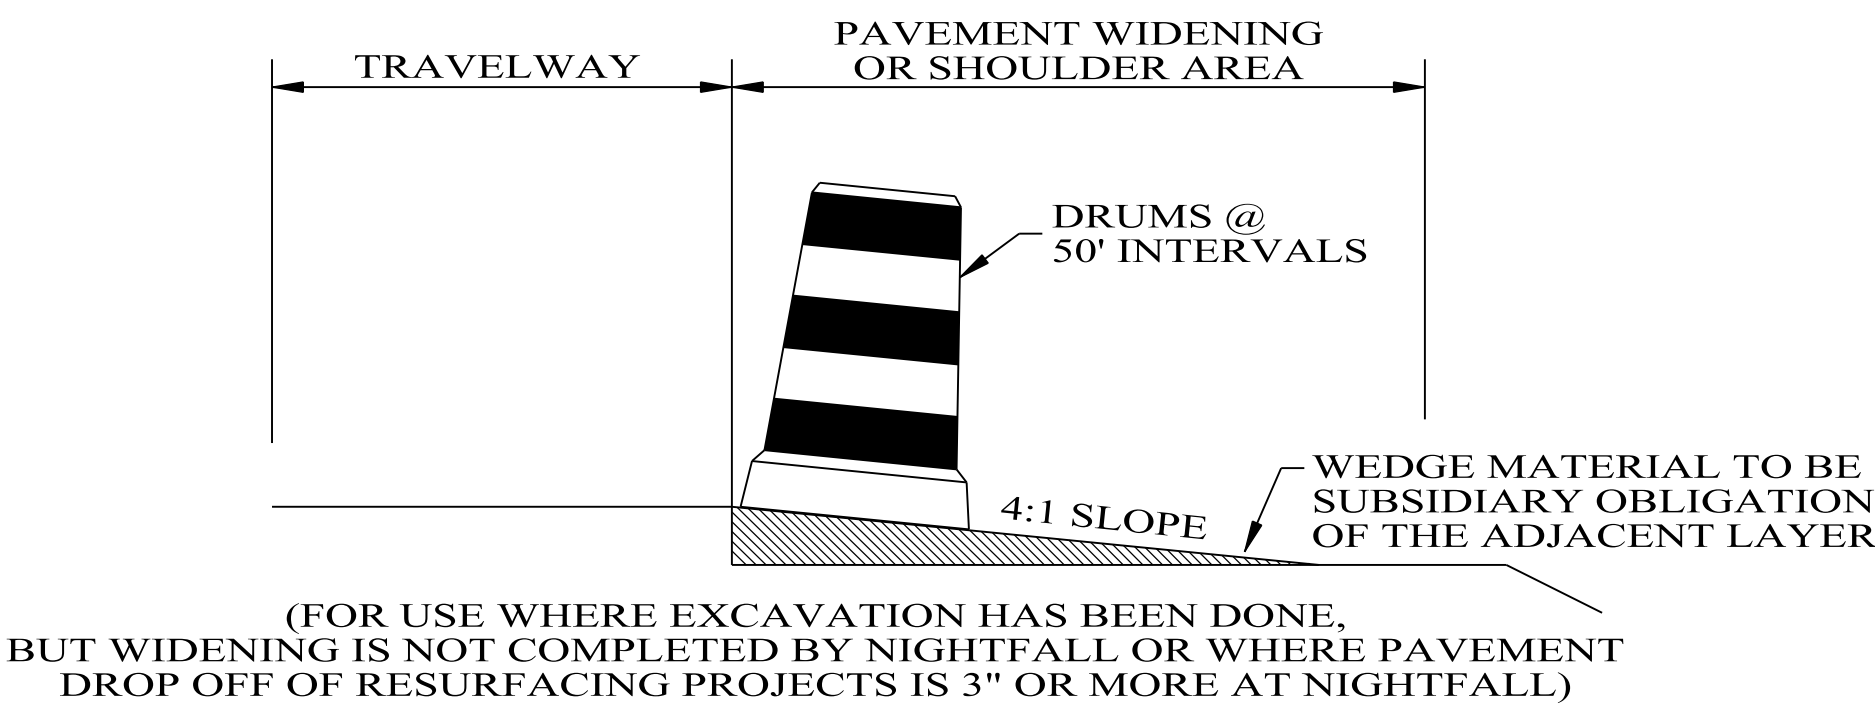

TYPICAL FOR DROP-OFF AT EDGE OF PAVEMENT

NOTE:
THE CONTRACTOR IS TO CONSTRUCT A WEDGE OF UNCLASSIFIED EXCAVATION OR CRUSHED AGGREGATE BASE . THE COST OF PLACING AND REMOVAL SHALL BE A SUBSIDIARY OBLIGATION OF THE ADJACENT LAYER.


CHANNELIZING DRUMS SHALL BE PLACED AT 50 FT INTERVALS.

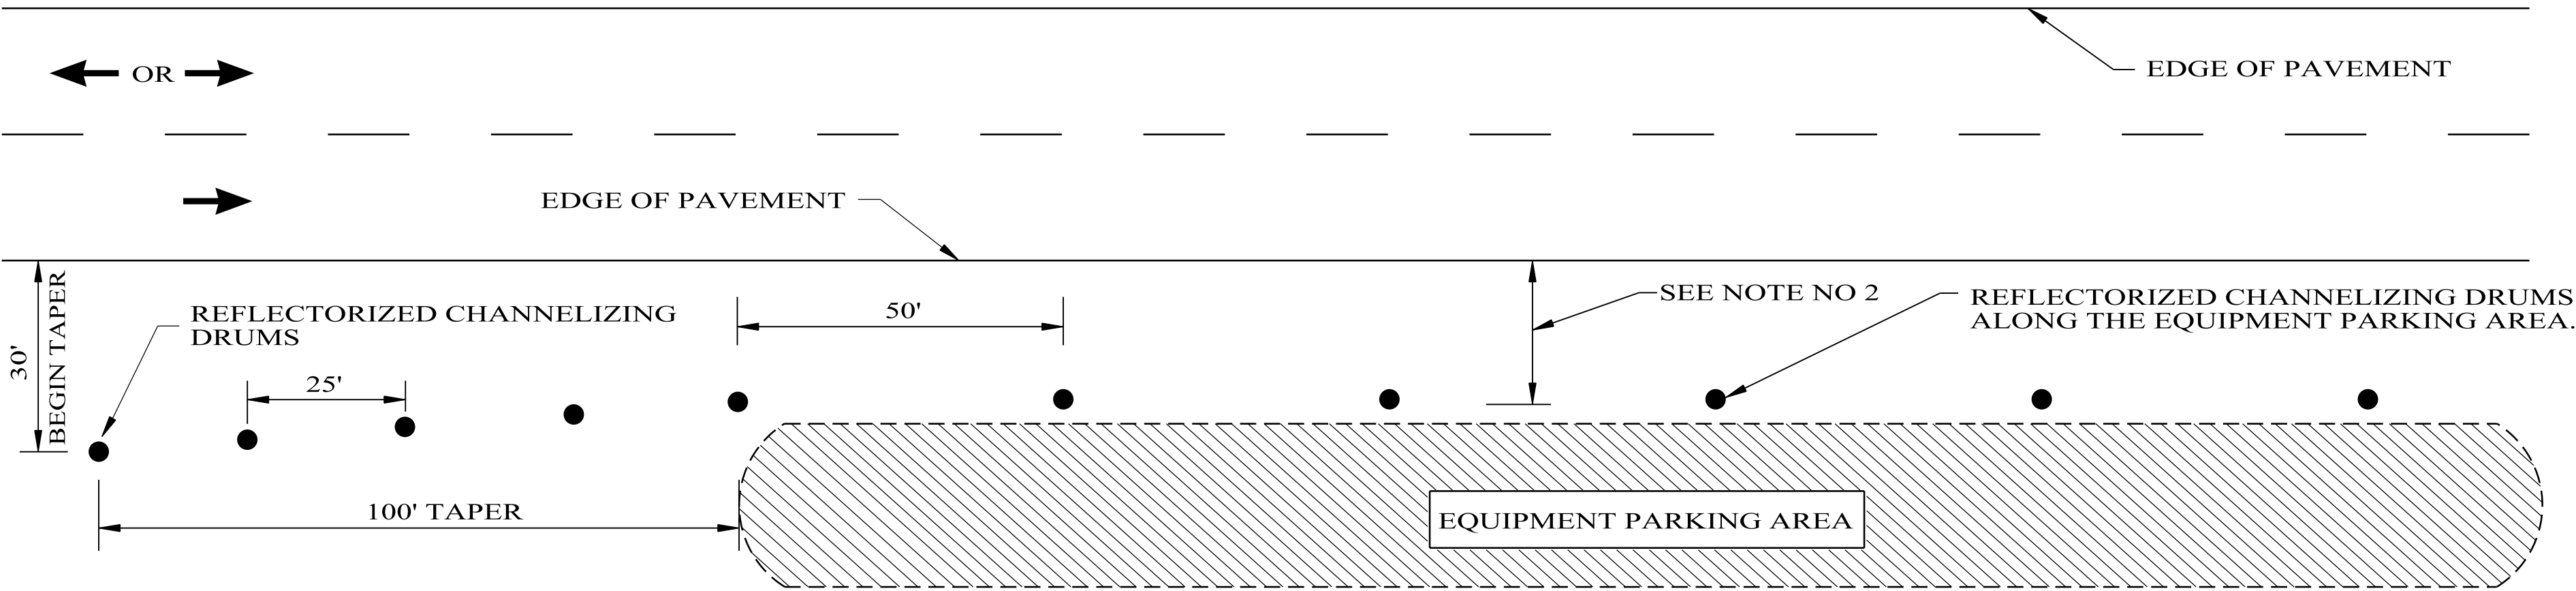


NOTES:

- 1. SEE ALDOT'S GENERAL TRAFFIC CONTROL PLAN NOTE NO. 702.
- 2. DRUMS TO BE AS FAR AS PRACTICAL FROM EDGE OF PAVEMENT, MINIMUM DESIRABLE DISTANCE IS 15 FEET FOR FREEWAY TYPE FACILITIES AND 10 FEET FOR OTHER FACILITIES. FOR UNUSUAL CONDITIONS, SUCH AS SPECIAL EQUIPMENT OR LIMITED AVAILABLE SPACE, DIMENSIONS LESS THAN DESIRABLE SHALL BE AS DIRECTED BY THE ENGINEER.
- 3. ALL DEVICES TO BE FURNISHED BY THE CONTRACTOR WITHOUT COST TO THE ALDOT.

DELINEATING DETAIL FOR EQUIPMENT PARKING OR STORING AREA

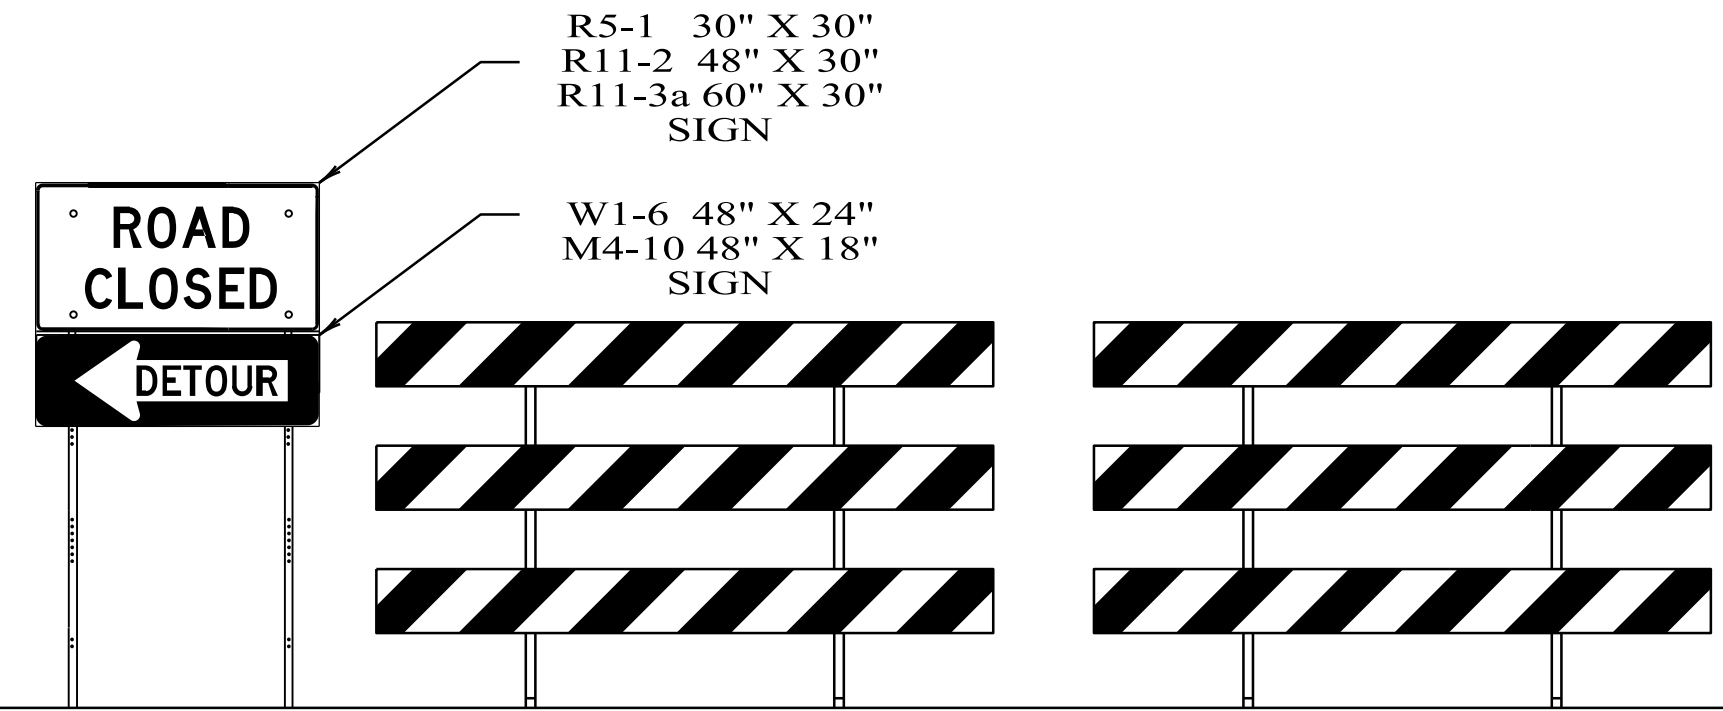

DETAILS FOR TYPICAL PLACEMENT OF TYPE III BARRICADES INSIDE OF CLEAR ZONE

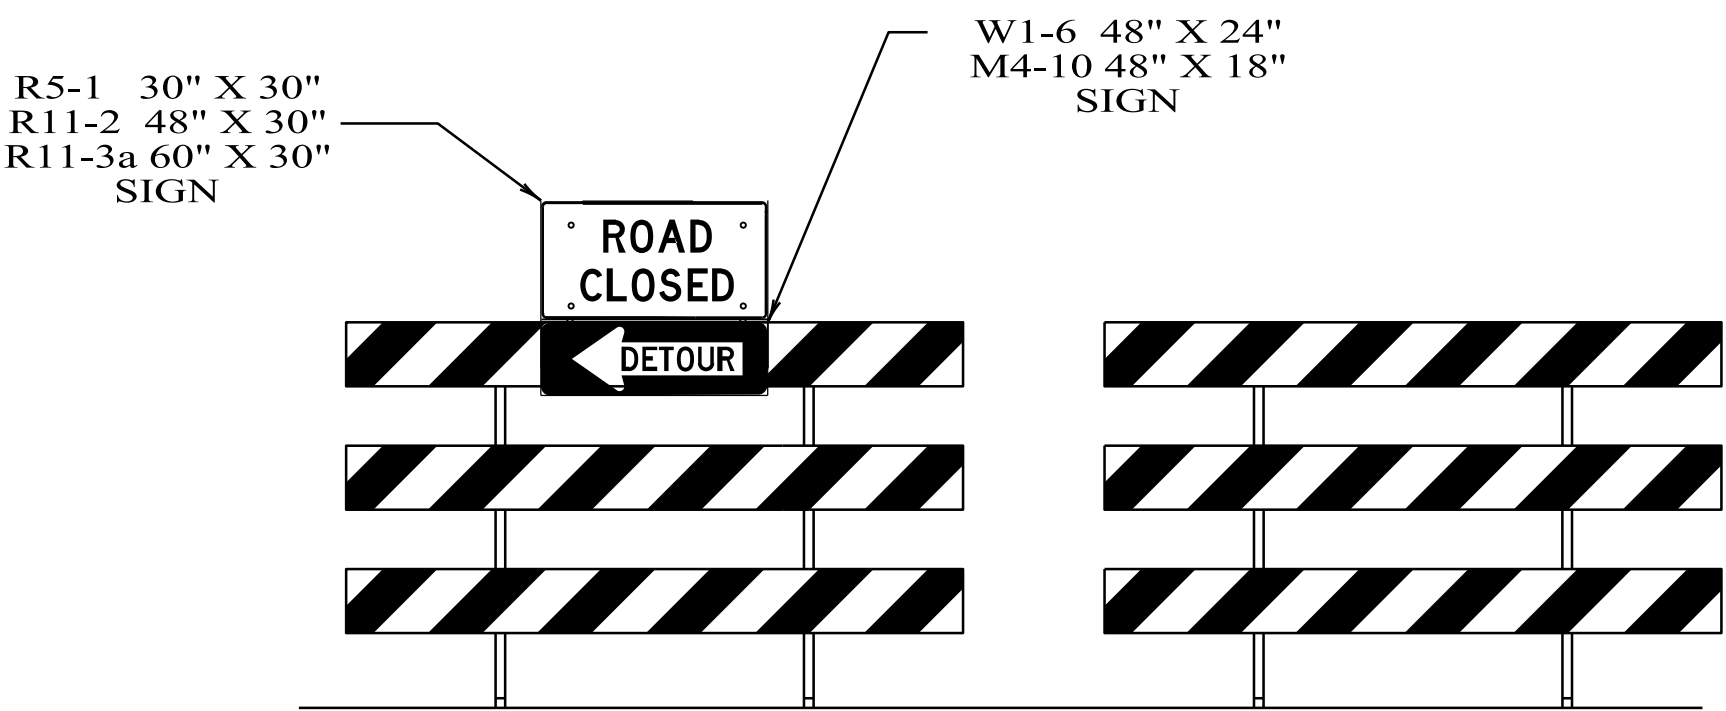

DETAILS FOR TYPICAL PLACEMENT OF TYPE III BARRICADES OUTSIDE OF CLEAR ZONE

NOTES

- 1. SLOPE OF STRIPES ON BARRICADES SHALL BE IN ACCORDANCE WITH SECTION 6F.68 OF THE MUTCD AND DRAWING B-107-2.
- 2. IF SIGNS ARE REQUIRED TO BE USED IN CONJUNCTION WITH TYPE III BARRICADES TO BE PLACED INSIDE THE CLEAR ZONE, THEY SHALL BE POST MOUNTED TO THE SIDE OF THE BARRICADES AS SHOWN.
- 3. IF ROAD CLOSED OR DETOUR SIGNS ARE REQUIRED TO BE USED WITH TYPE III BARRICADES TO BE PLACED OUTSIDE THE CLEAR ZONE, THEY SHALL BE PLACED ON THE TOP OF THE BARRICADES NEAREST THE DETOUR.

NOT TO SCALE

0	ISSUE FOR BID	04/14/25	KTR
NO.	REVISION	DATE	INITIALS

--SPECIFICATIONS--
CURRENT ALABAMA DEPARTMENT OF TRANSPORTATION



ALABAMA DEPARTMENT
OF TRANSPORTATION
1409 COLISEUM BOULEVARD
MONTGOMERY, AL 36130-3050

THIS DRAWING REPRESENTS DESIGNS PREPARED FOR USE BY THE ALABAMA DEPARTMENT OF TRANSPORTATION AND IS NOT TO BE COPIED, REPRODUCED, ALTERED, OR USED BY ANYONE, OR ANY ORGANIZATION, WITHOUT THE EXPRESSED WRITTEN CONSENT OF THE ALABAMA DEPARTMENT OF TRANSPORTATION REPRESENTATIVE AUTHORIZED TO APPROVE THIS USE. ANYONE MAKING UNAUTHORIZED USE OF THIS DRAWING MAY BE PROSECUTED TO THE FULLEST EXTENT OF THE LAW.

REVISIONS:
1. Corrected text overlap on 12-8-2021 by D.J.W.

Bureau Std Engr: D.J.W.
DRAWN BY:
DATE DRAWN:
REVISED DATE: 12-8-2021

DESIGN BUREAU SPECIAL DRAWING

STANDARD DETAILS FOR
TRAFFIC CONTROL PLANS

SPECIAL DRAWING NO


SPECIAL PROJECT DETAIL

INDEX NO


2001

TEMPORARY TRAFFIC CONTROL PLAN SHEET


REFERENCE PROJECT NO	FISCAL YEAR	SHEET NO
11271 TASK 01	2025	49

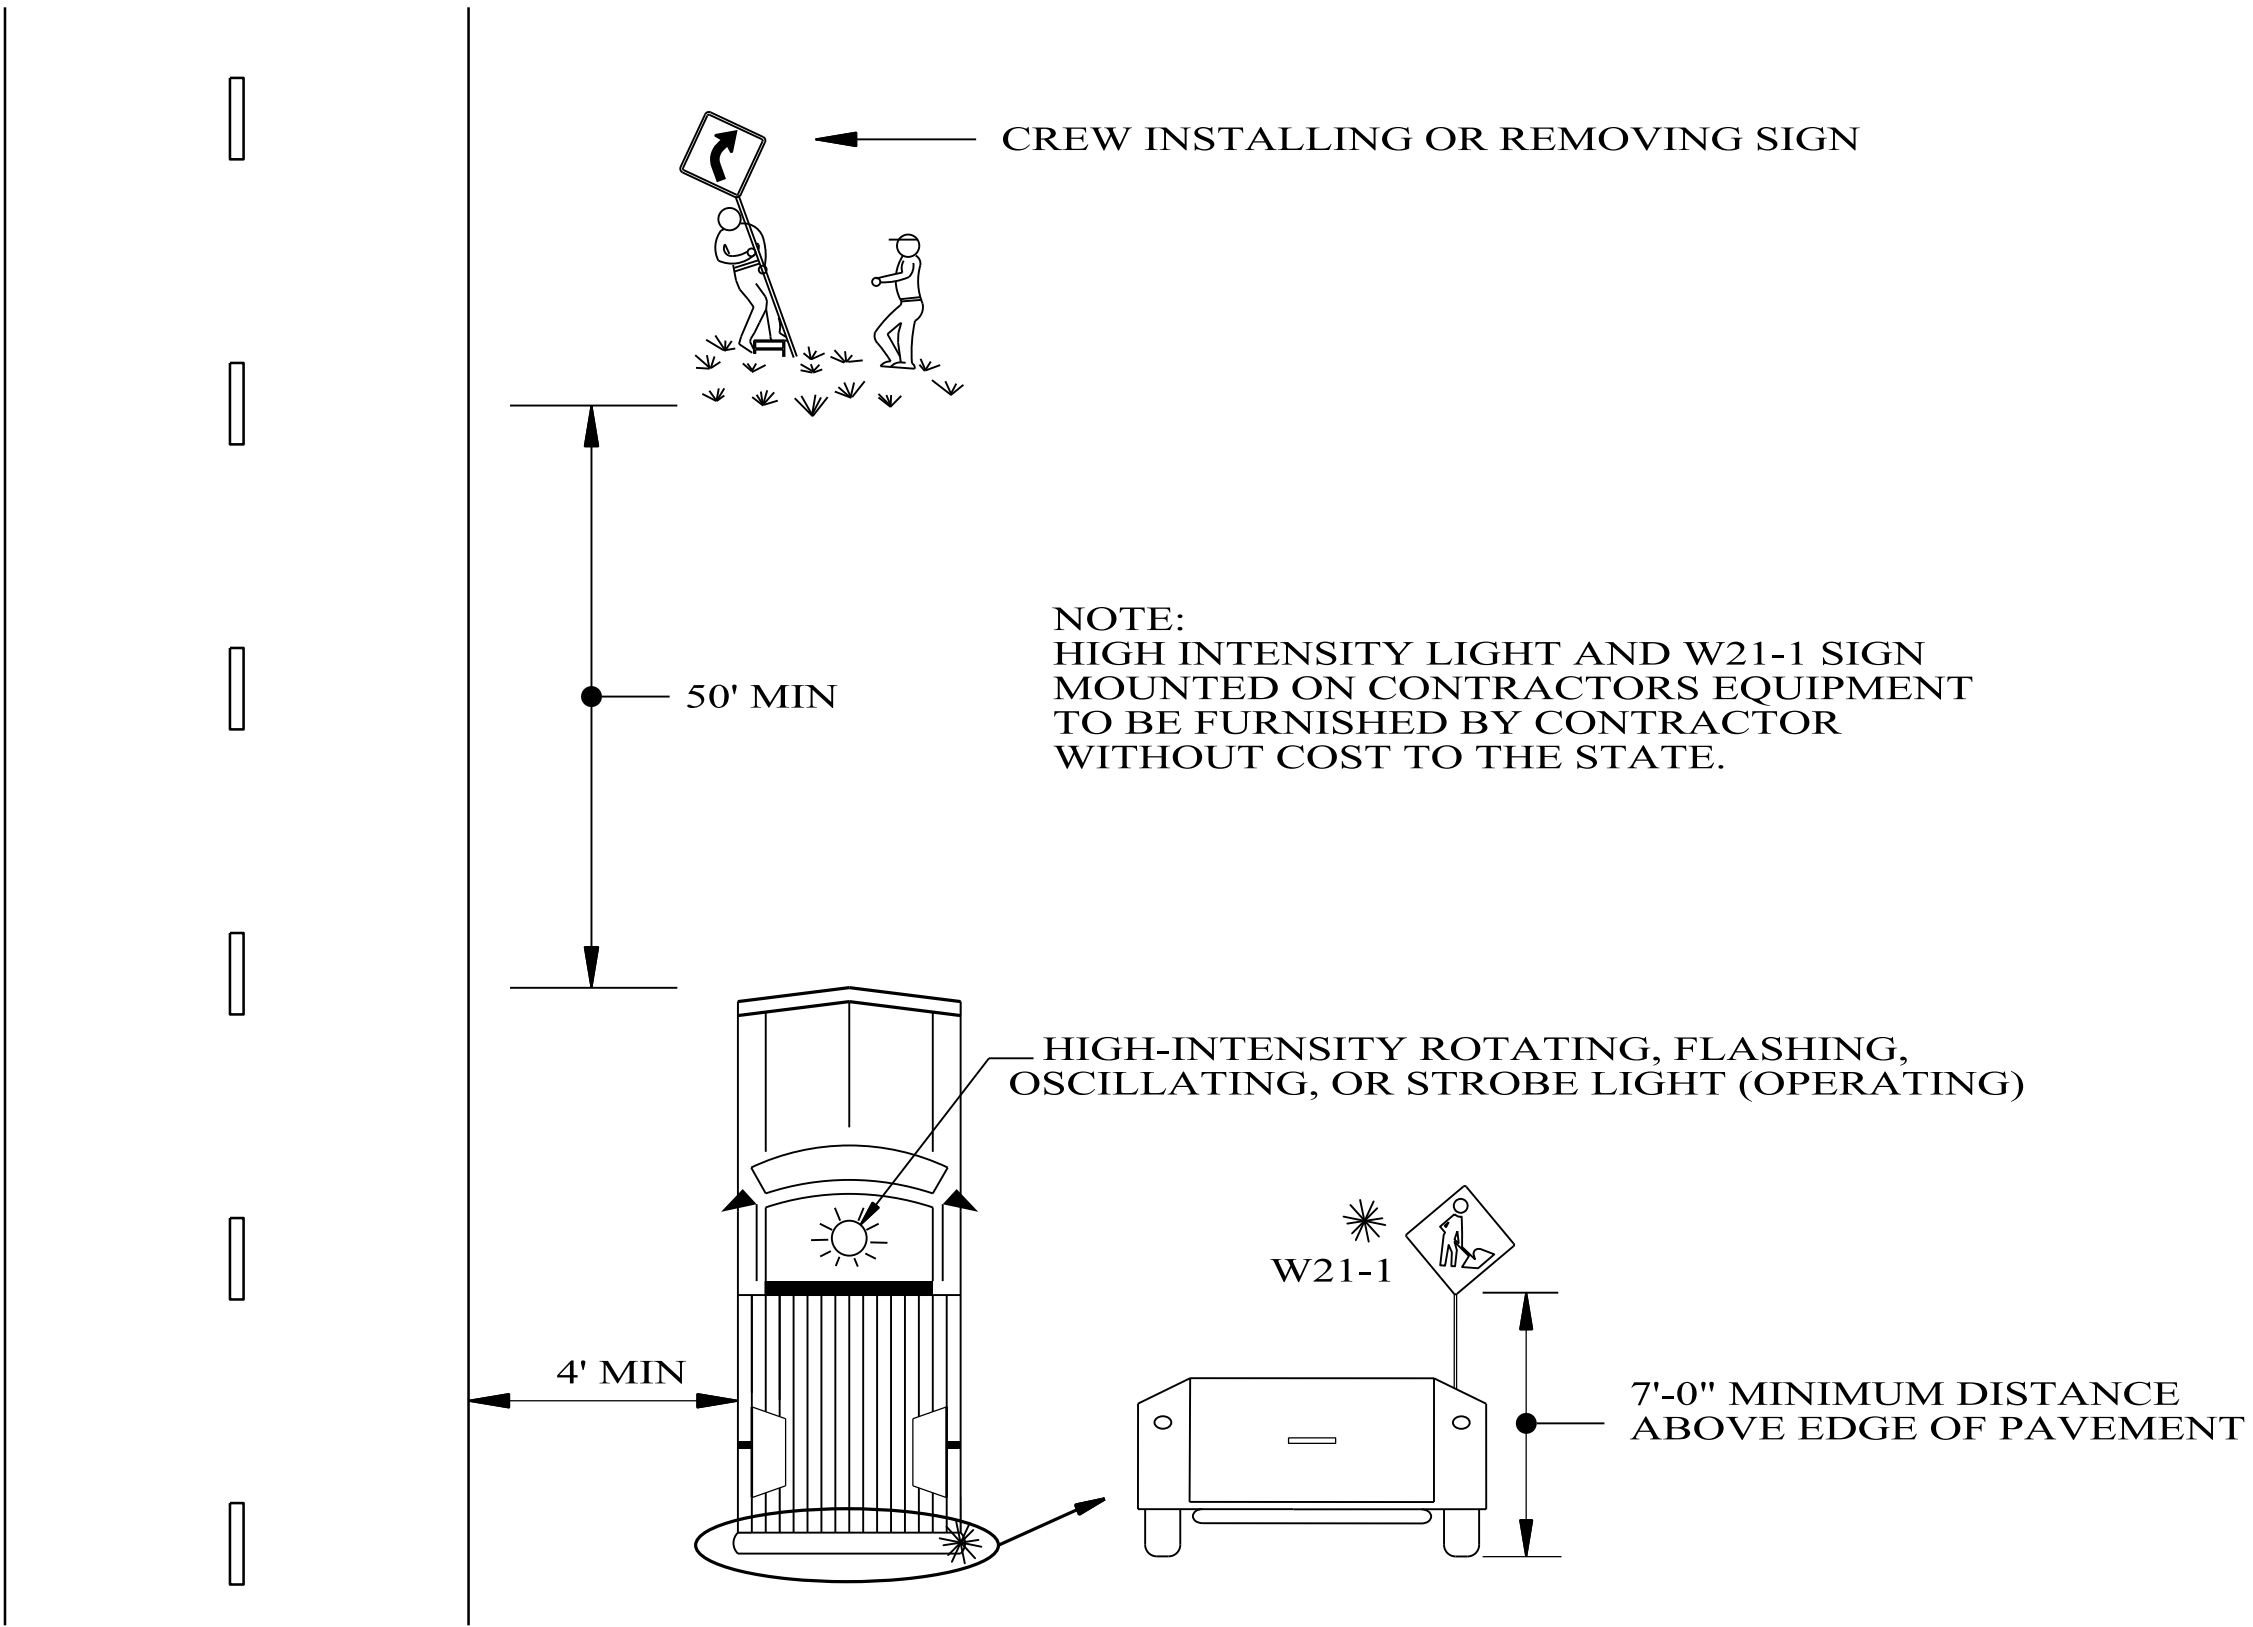

TYPICAL METHOD FOR INSTALLING OR
REMOVING CONSTRUCTION SIGNS

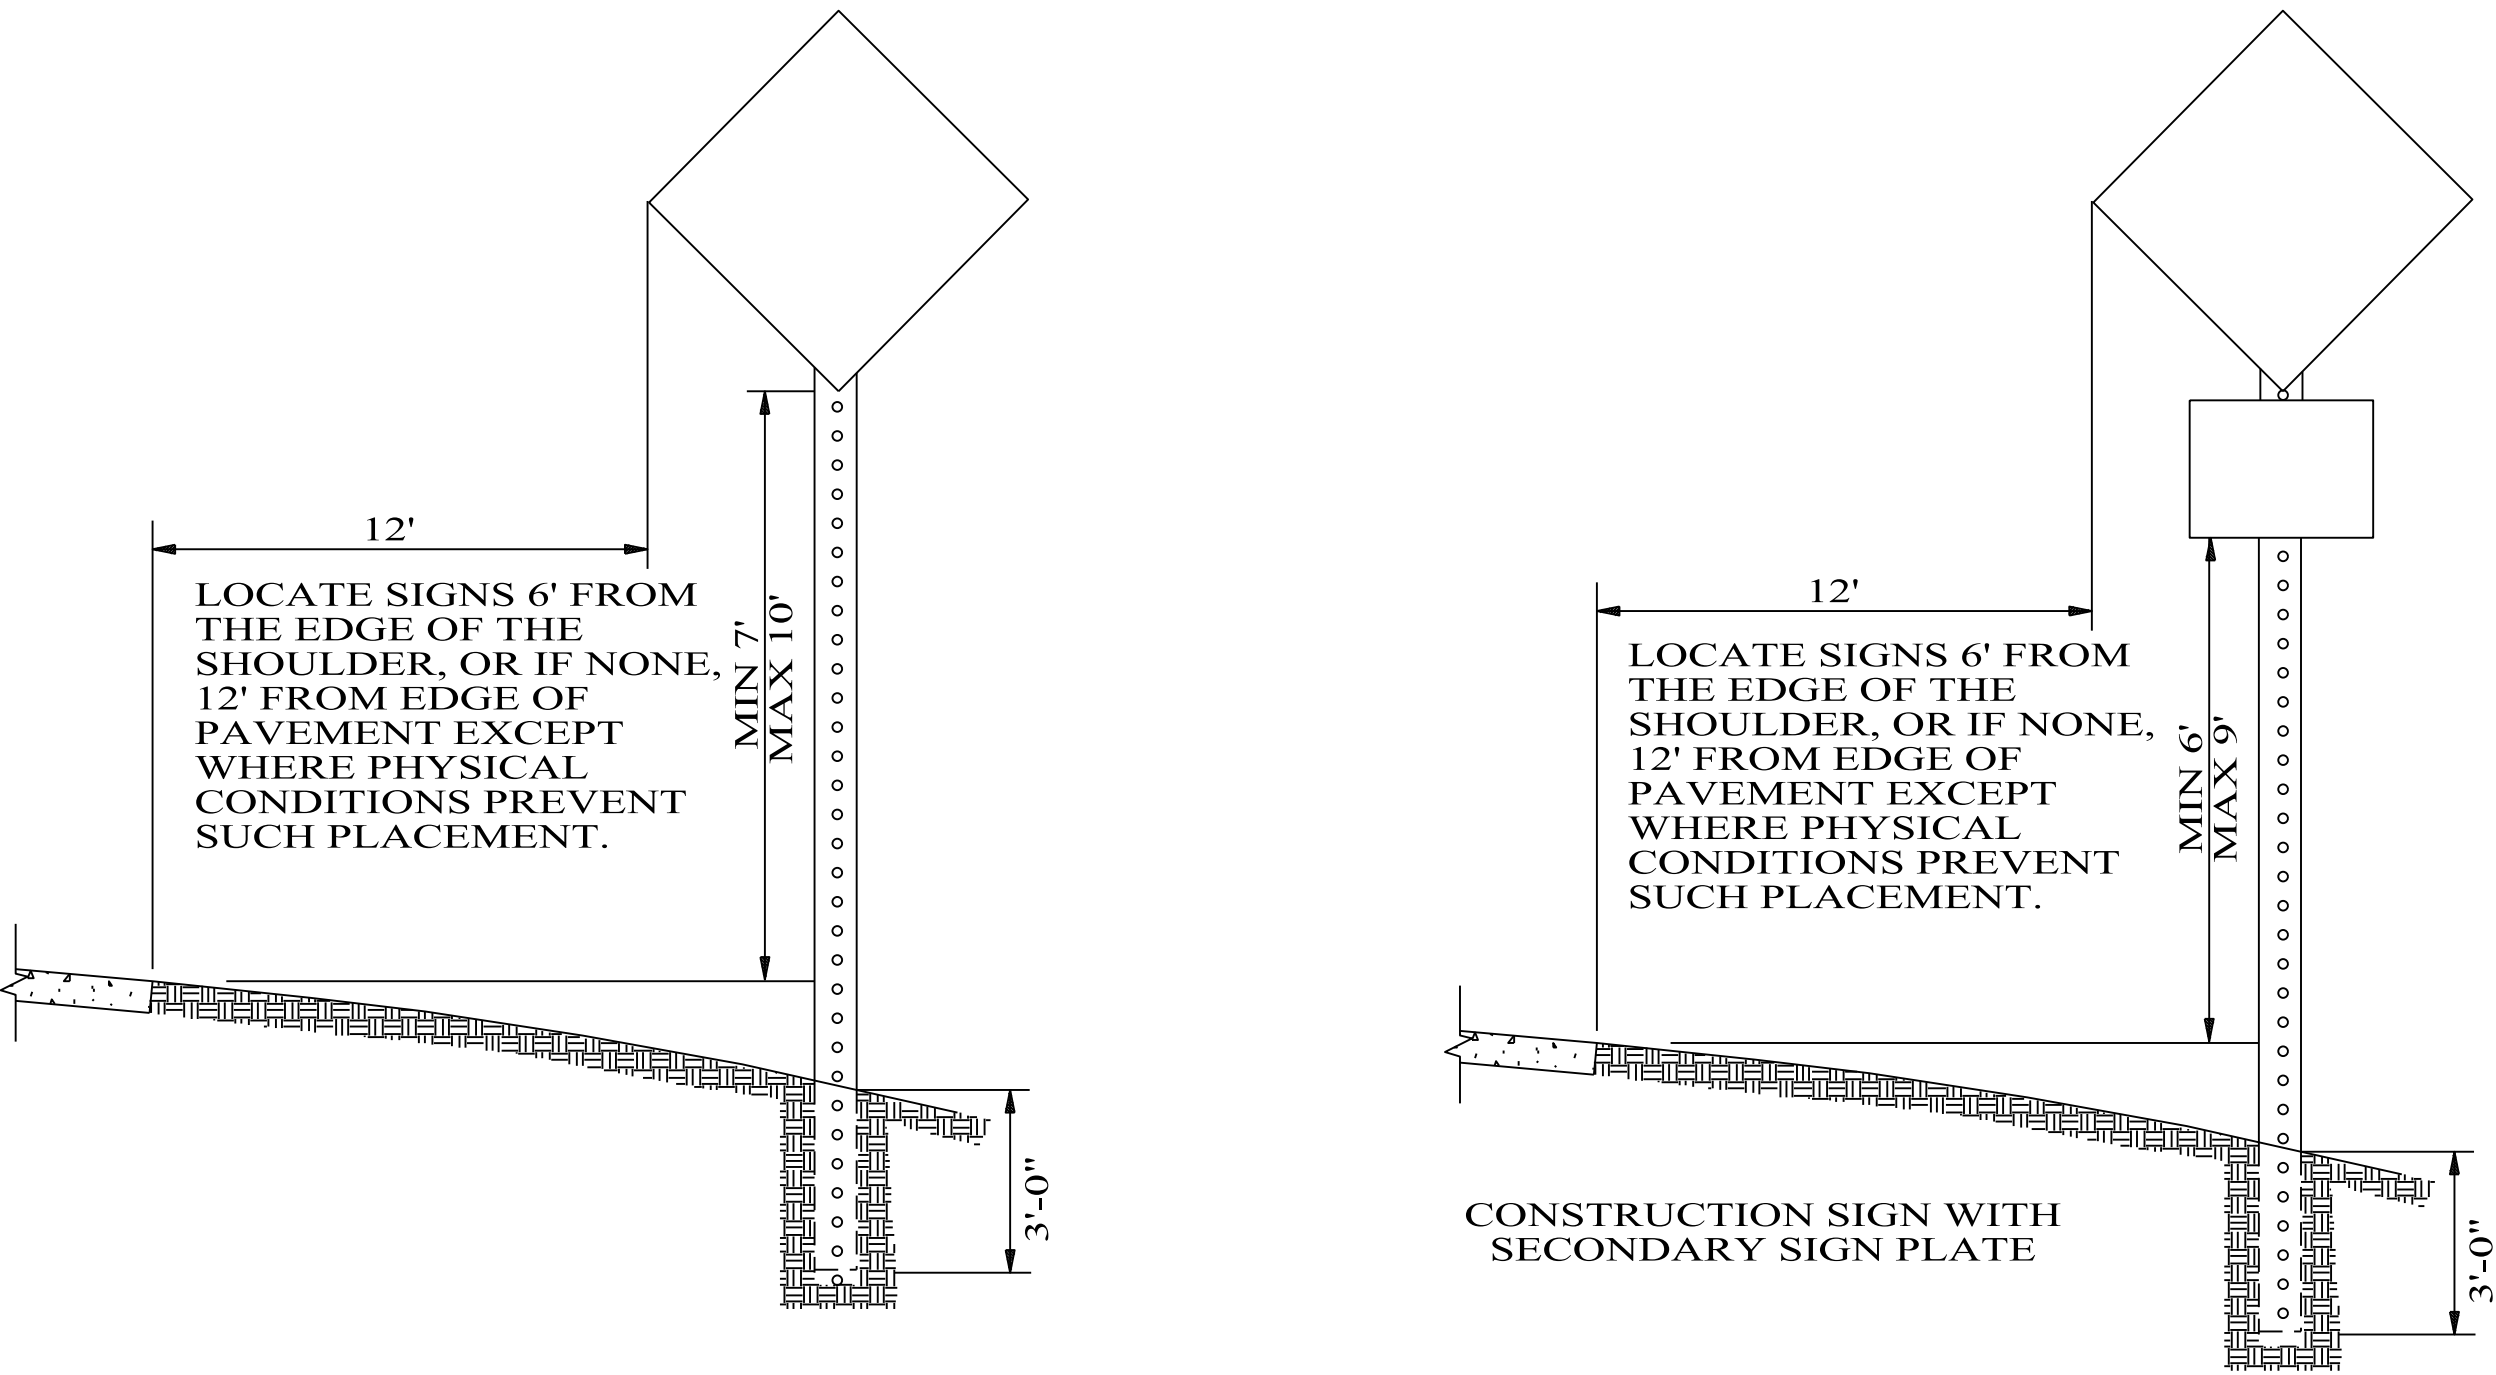

HEIGHT AND LATERAL LOCATION OF POST MOUNTED CONSTRUCTION SIGNS

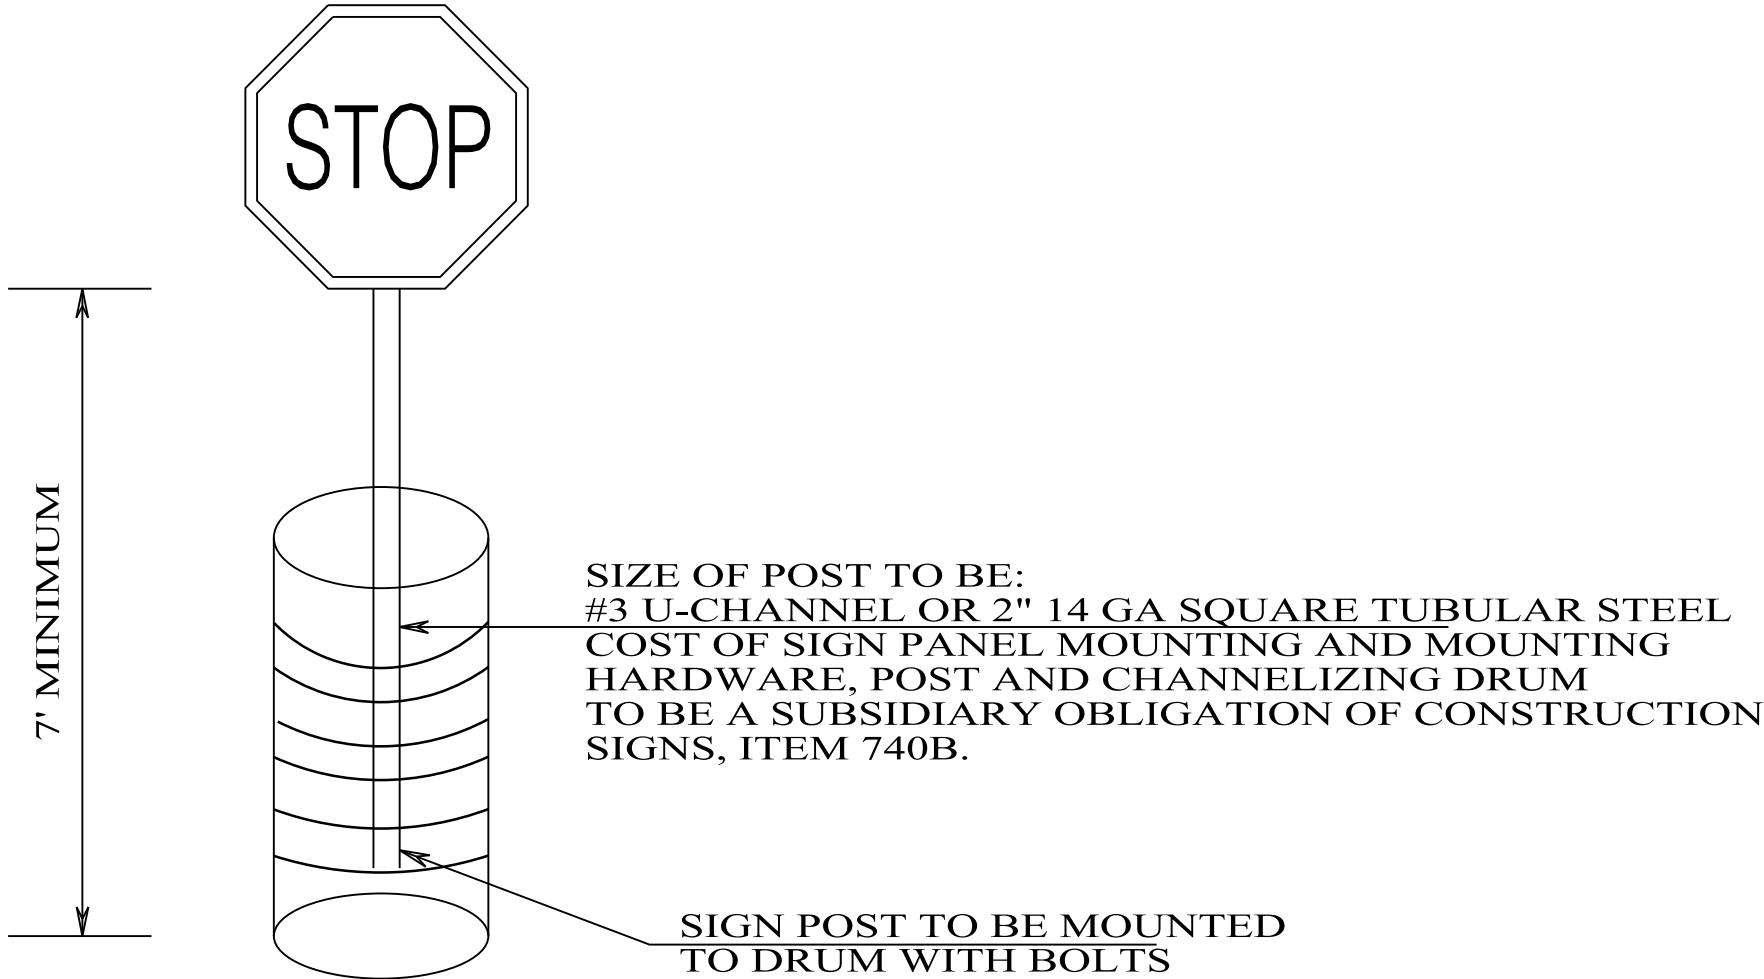

DETAIL FOR DRUM MOUNTED CONSTRUCTION SIGNS

NOT TO SCALE

0	ISSUE FOR BID	04/14/25	KTR
NO.	REVISION	DATE	INITIALS

--SPECIFICATIONS--
CURRENT ALABAMA DEPARTMENT OF TRANSPORTATION



ALABAMA DEPARTMENT
OF TRANSPORTATION
1409 COLISEUM BOULEVARD
MONTGOMERY, AL 36130-3050

THIS DRAWING REPRESENTS DESIGNS PREPARED FOR USE BY THE ALABAMA DEPARTMENT OF TRANSPORTATION AND IS NOT TO BE COPIED, REPRODUCED, ALTERED, OR USED BY ANYONE, OR ANY ORGANIZATION, WITHOUT THE EXPRESSED WRITTEN CONSENT OF THE ALABAMA DEPARTMENT OF TRANSPORTATION REPRESENTATIVE AUTHORIZED TO APPROVE THIS USE. ANYONE MAKING UNAUTHORIZED USE OF THIS DRAWING MAY BE PROSECUTED TO THE FULLEST EXTENT OF THE LAW.

REVISIONS:

1.

Bureau Std Engr: D.J.W.
DRAWN BY:
DATE DRAWN:
REVISED DATE: 6-12-2019

DESIGN BUREAU SPECIAL DRAWING
STANDARD DETAILS
FOR TRAFFIC CONTROL PLANS

SPECIAL DRAWING NO
SPECIAL PROJECT DETAIL

INDEX NO
2001A

EROSION AND SEDIMENT CONTROL PLANS LEGEND

REFERENCE PROJECT NO	FISCAL YEAR	SHEET NO
11271 TASK 01	2025	60

BEST MANAGEMENT PRACTICES (BMP's)

TEMPORARY SLOPE DRAIN PIPE WITH ROCK DITCH CHECK AND SUMP EXCAVATION	
TEMPORARY EARTH BERM	
BRUSH BARRIER	
SILT FENCE SEDIMENT BARRIER	
FLOATING BASIN BOOM	
HAY BALE DITCH CHECK	
SAND BAG DITCH CHECK	
WATTLE DITCH CHECK	
SILT DIKE DITCH CHECK	
ROCK DITCH CHECK	
ROCK DITCH CHECK WITH SUMP EXCAVATION	
SILT FENCE DITCH CHECK	
WATTLE SLOPE INTERRUPTERS	

INLET PROTECTION	
STABILIZED CONSTRUCTION ENTRANCE	
EROSION CONTROL PRODUCTS	
SLOPE DRAIN	
TEMPORARY EARTH BERM WITH POLYETHYLENE	
DREDGE, FILL	
PRIMARY STORMWATER DISCHARGE POINT	
SECONDARY STORMWATER DISCHARGE POINT	
BACKGROUND POINT	
SEDIMENT RETENTION BARRIER	
SOLID SODDING	
TEMPORARY RIPRAP BERM	
TEMPORARY SEDIMENTATION BASIN	
PERMANENT DETENTION BASIN	

EROSION AND SEDIMENT CONTROL PHASES

INITIAL PHASE - AS CLEARING BEGINS AND PRIOR TO ANY GRUBBING OR GRADING WORK.

INTERMEDIATE PHASE - AS NEEDED. AS WORK IS ONGOING AND ADVANCING TOWARD COMPLETION.

FINAL CONSTRUCTION - AS WORK IS COMPLETED AND PERMANENT VEGETATION IS ESTABLISHED.

NOTES

1. ALL FLOCCULANTS ARE TO BE APPLIED AT THE DIRECTION OF THE ENGINEER. FLOCCULANTS SHALL ONLY BE USED ON STORMWATER THAT FLOWS INTO A REQUIRED SEDIMENTATION BASIN OR FLOWS THROUGH A MINIMUM OF THREE DITCH CHECKS ABSENT OF FLOCCULANT BEFORE LEAVING THE RIGHT-OF-WAY OR DISCHARGING INTO A BLUE LINED STREAM.

THIS DRAWING REPRESENTS DESIGNS PREPARED FOR USE BY THE ALABAMA DEPARTMENT OF TRANSPORTATION AND IS NOT TO BE COPIED, REPRODUCED, ALTERED, OR USED BY ANYONE, OR ANY ORGANIZATION, WITHOUT THE EXPRESSED WRITTEN CONSENT OF THE ALABAMA DEPARTMENT OF TRANSPORTATION REPRESENTATIVE AUTHORIZED TO APPROVE THIS USE. ANYONE MAKING UNAUTHORIZED USE OF THIS DRAWING MAY BE PROSECUTED TO THE FULLEST EXTENT OF THE LAW.

REVISIONS



ALABAMA DEPARTMENT OF TRANSPORTATION
1409 COLISEUM BOULEVARD
MONTGOMERY, AL 36130-3050

Bureau Std Engr: L.V.S.
DRAWN BY: W.D.H. DATE DRAWN: 10-14-16

SPECIAL DRAWING NO
SPECIAL PROJECT DETAIL

INDEX NO

0	ISSUE FOR BID	04/14/25	KTR
NO.	REVISION	DATE	INITIALS

ASPA LOGISTICS PARK CIVIL INFRASTRUCTURE IMPROVEMENTS

PLAN SUBMITTAL



SHEET TITLE	ROUTE
EROSION AND SEDIMENT CONTROL PLANS LEGEND	PORT CONNECTOR

EROSION AND SEDIMENT CONTROL PLAN


REFERENCE PROJECT NO	FISCAL YEAR	SHEET NO
11271 TASK 01	2025	61



NO.	REVISION	DATE	INITIALS
0	ISSUE FOR BID	04/14/25	KTR


ASPA LOGISTICS PARK
CIVIL INFRASTRUCTURE IMPROVEMENTS

PLAN SUBMITTAL

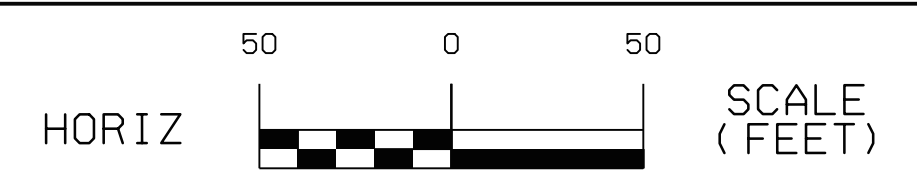

SHEET TITLE	ROUTE
EROSION AND SEDIMENT CONTROL PLAN	PORT CONNECTOR

REFERENCE PROJECT NO	FISCAL YEAR	SHEET NO
11271 TASK 01	2025	100

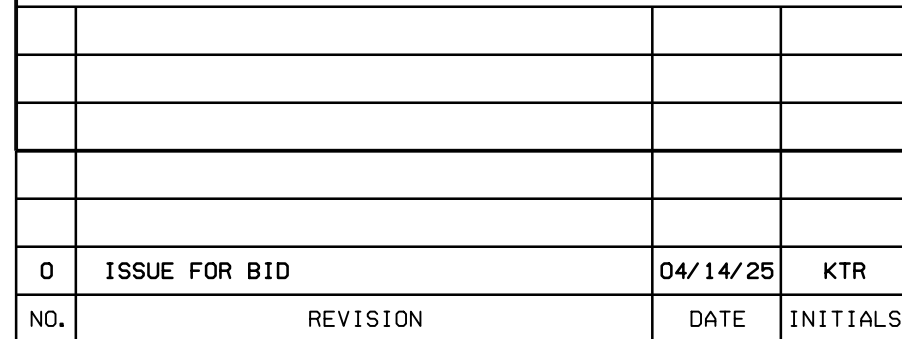

PLAN SUBMITTAL



A horizontal number line with tick marks at 50, 0, and 5. The segment between 50 and 0 is filled with a black and white checkerboard pattern. The segment between 0 and 5 is a solid black bar.

SHEET TITLE


UTILITY SHEET

ROUTE

PORT
CONNECTOR

CROSS SECTIONS - S BROAD STREET

REFERENCE PROJECT NO	FISCAL YEAR	SHEET NO
11271 TASK 01	2025	200

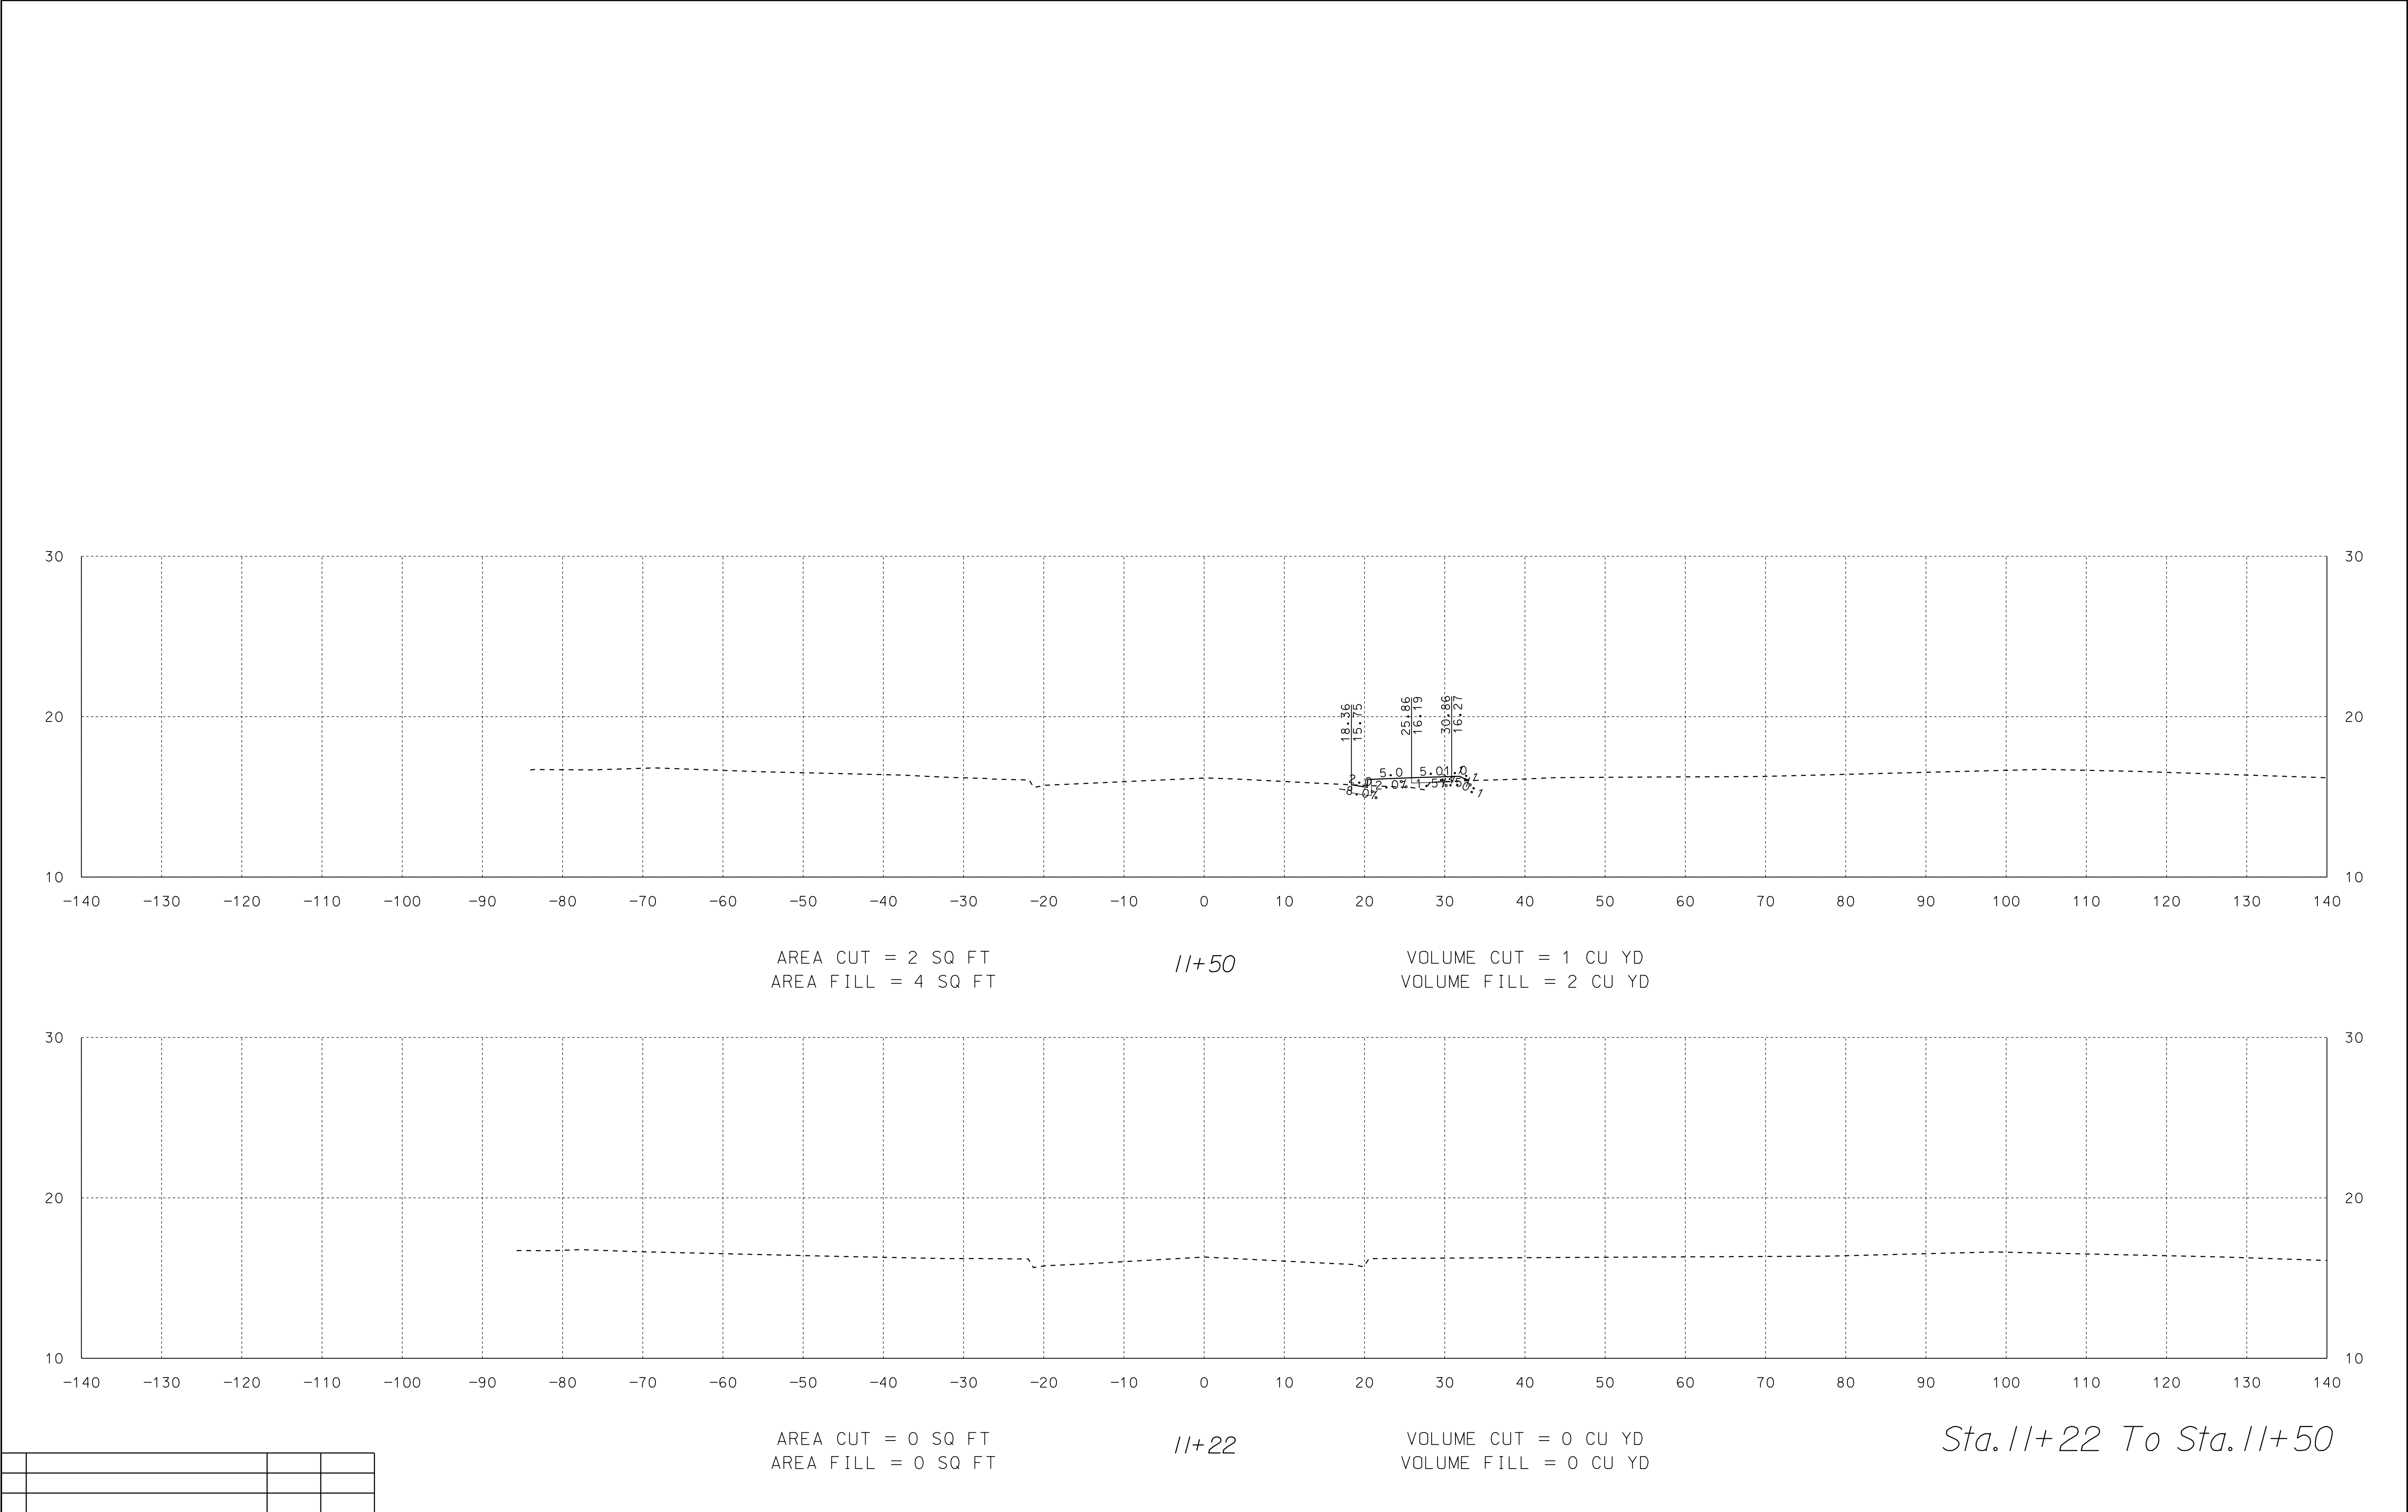

0	ISSUE FOR BID	04/14/25	KTR
NO.	REVISION	DATE	INITIALS

ASPA LOGISTICS PARK
CIVIL INFRASTRUCTURE IMPROVEMENTS


PLAN SUBMITTAL



SHEET TITLE	ROUTE
CROSS SECTIONS - S BROAD STREET	PORT CONNECTOR

CROSS SECTIONS - S BROAD STREET


REFERENCE PROJECT NO	FISCAL YEAR	SHEET NO
11271 TASK 01	2025	201

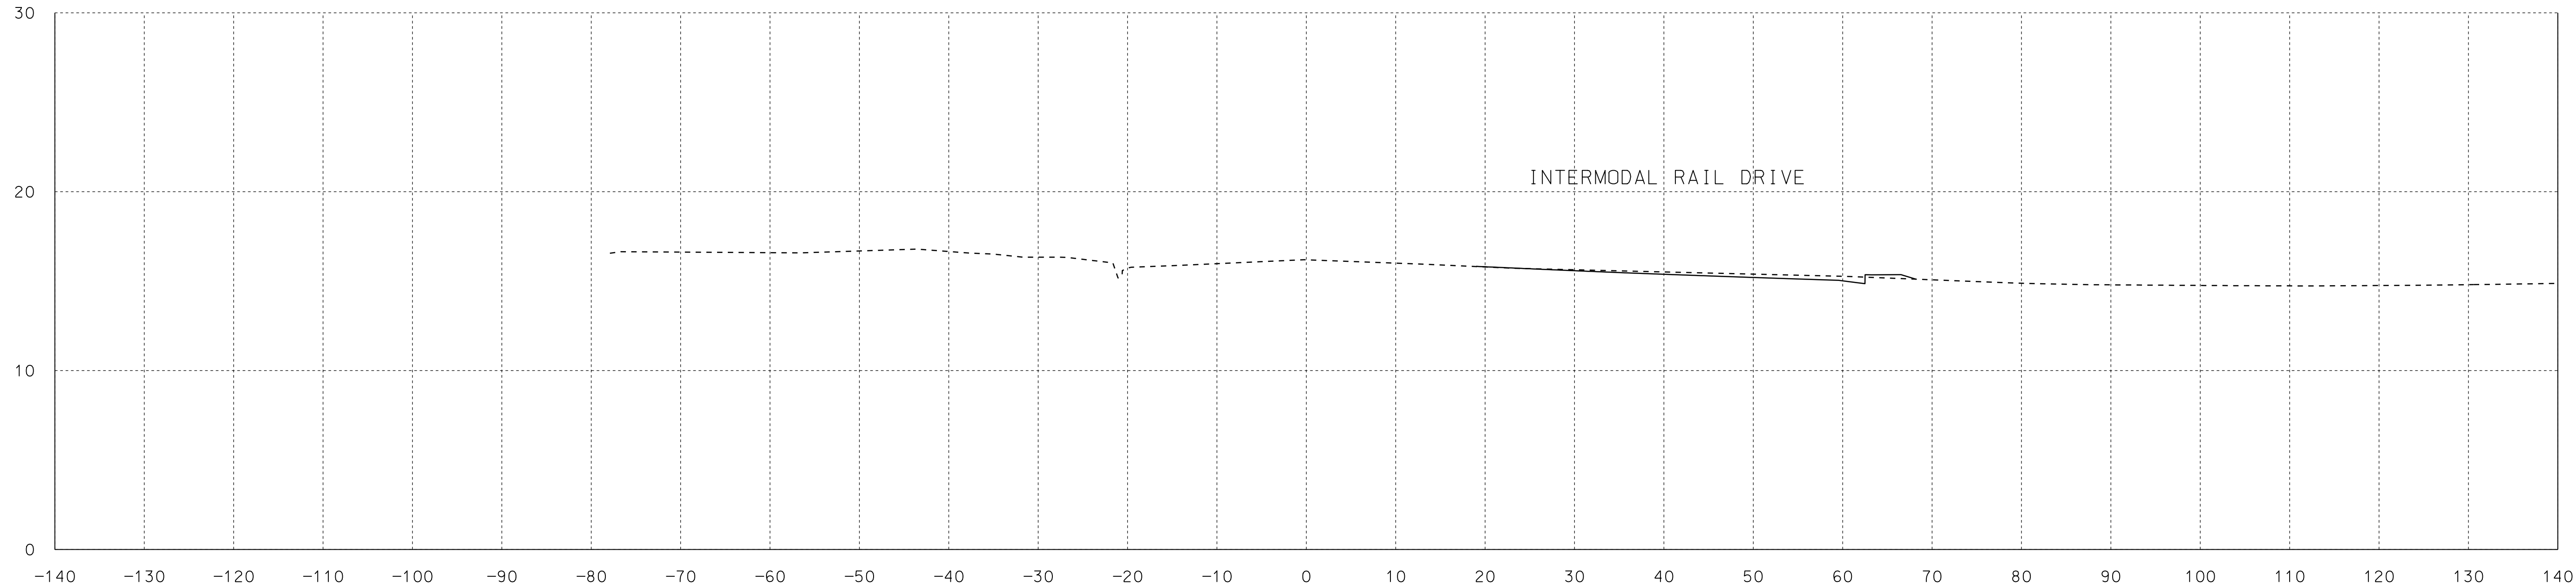

AREA CUT = 0 SQ FT
AREA FILL = 0 SQ FT

12+50

VOLUME CUT = 0 CU YD
VOLUME FILL = 0 CU YD

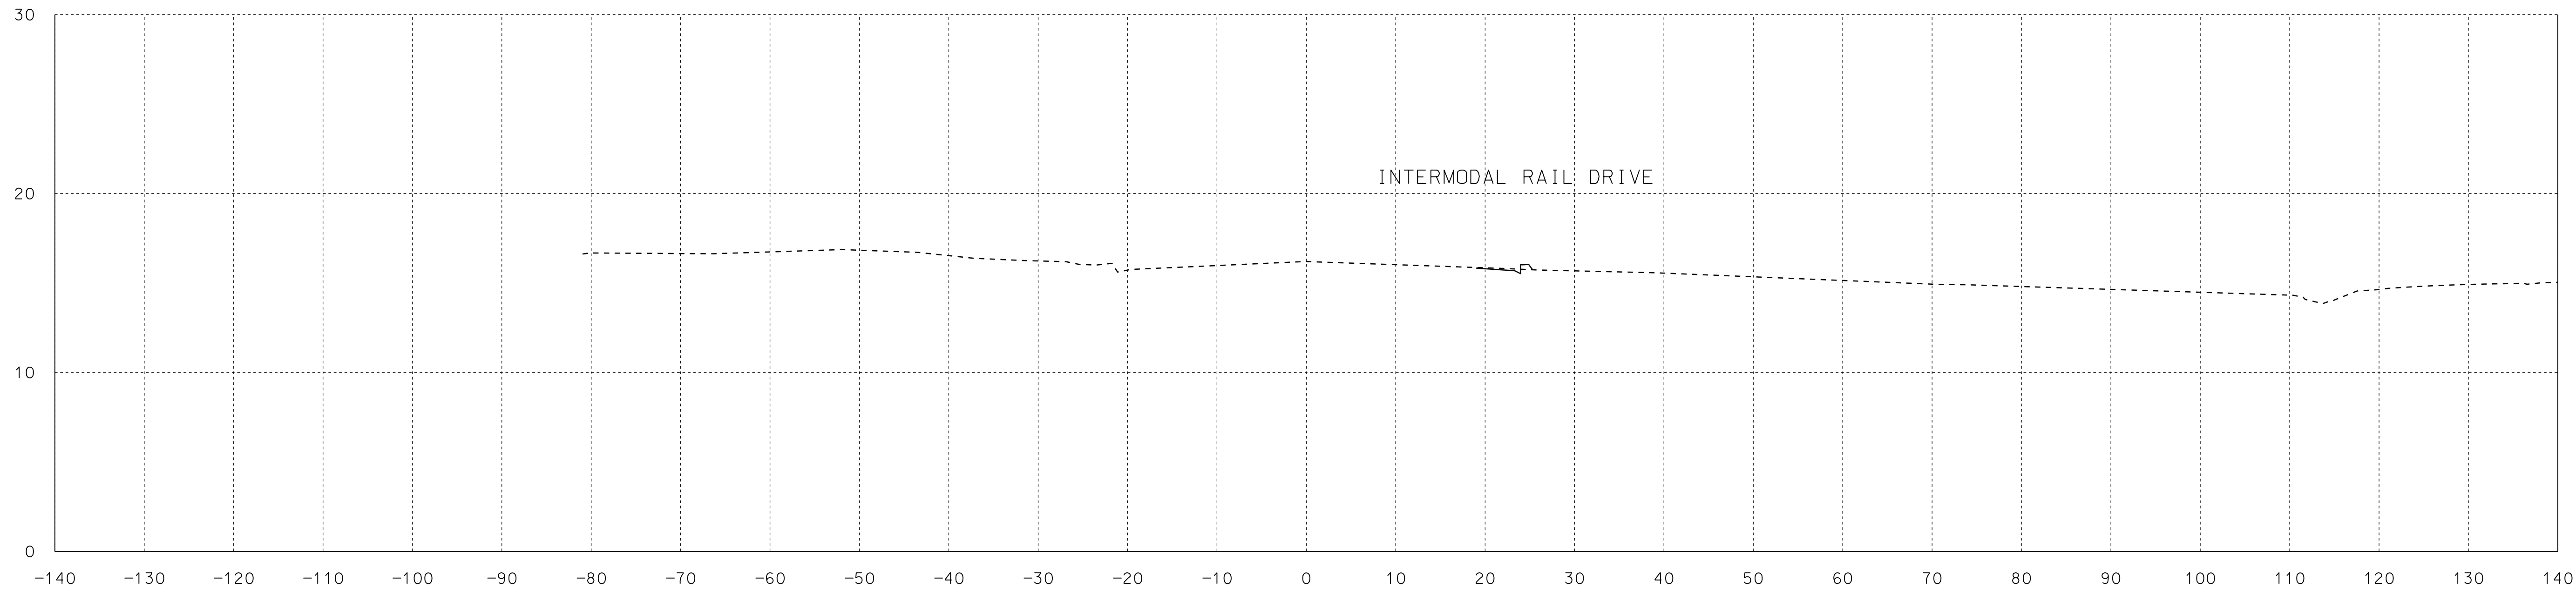

AREA CUT = 0 SQ FT
AREA FILL = 0 SQ FT

12+00

VOLUME CUT = 1 CU YD
VOLUME FILL = 4 CU YD

Sta. 12+00 To Sta. 12+50

0	ISSUE FOR BID	04/14/25	KTR
NO.	REVISION	DATE	INITIALS

ASPA LOGISTICS PARK
CIVIL INFRASTRUCTURE IMPROVEMENTS


PLAN SUBMITTAL



SHEET TITLE	ROUTE
CROSS SECTIONS - S BROAD STREET	PORT CONNECTOR

CROSS SECTIONS - S BROAD STREET


REFERENCE PROJECT NO	FISCAL YEAR	SHEET NO
11271 TASK 01	2025	202

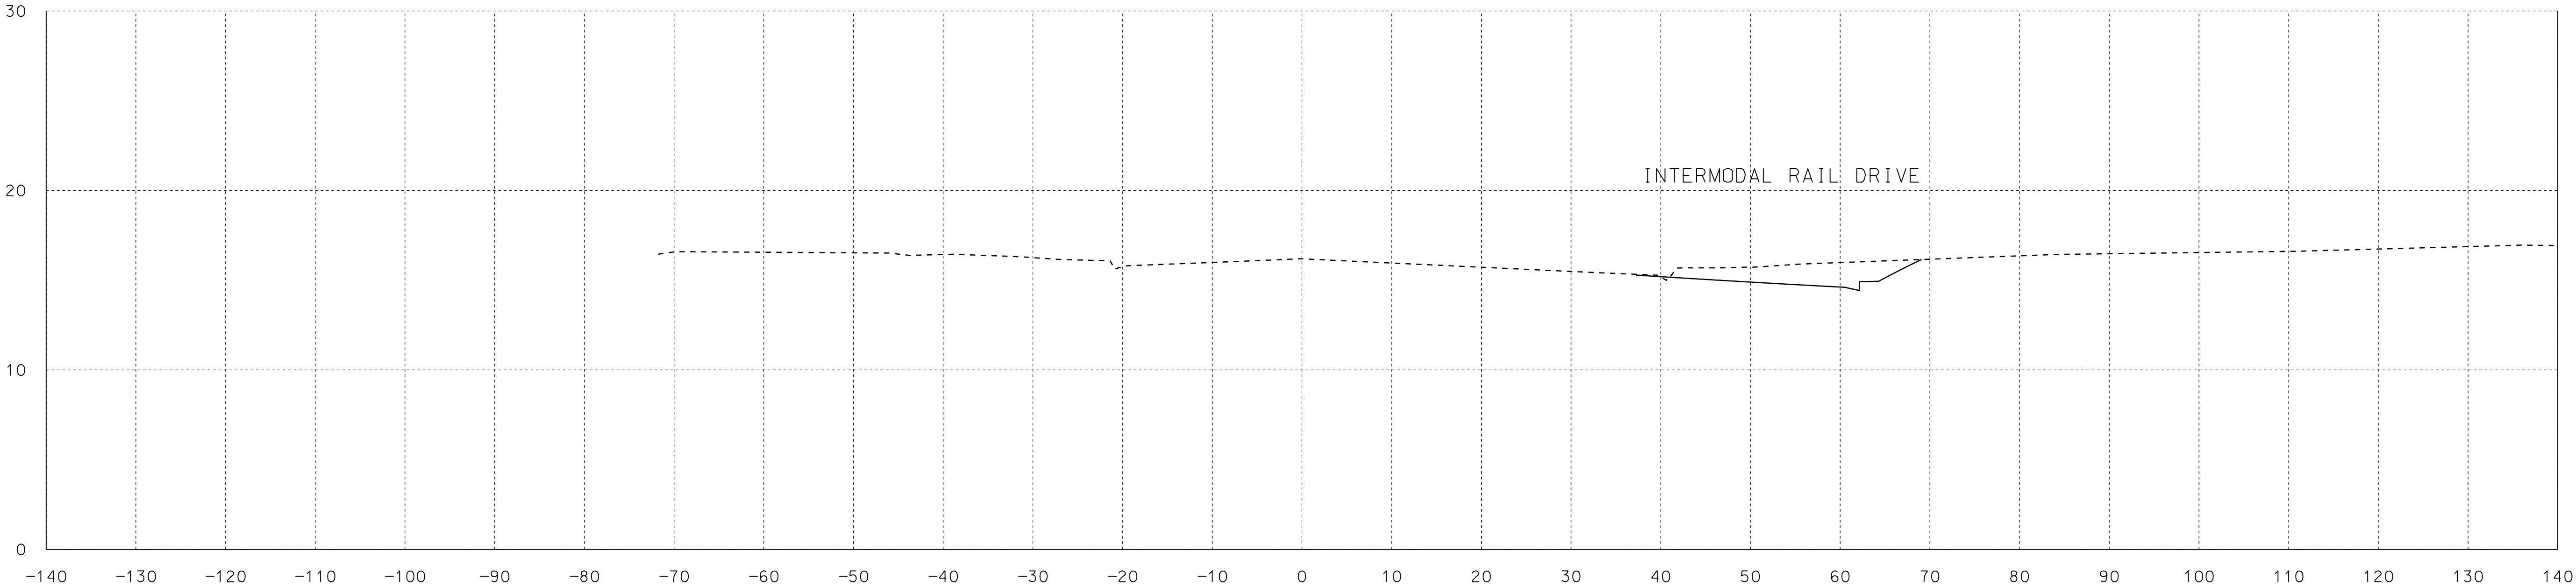

AREA CUT = 0 SQ FT
AREA FILL = 0 SQ FT

13+50

VOLUME CUT = 0 CU YD
VOLUME FILL = 0 CU YD

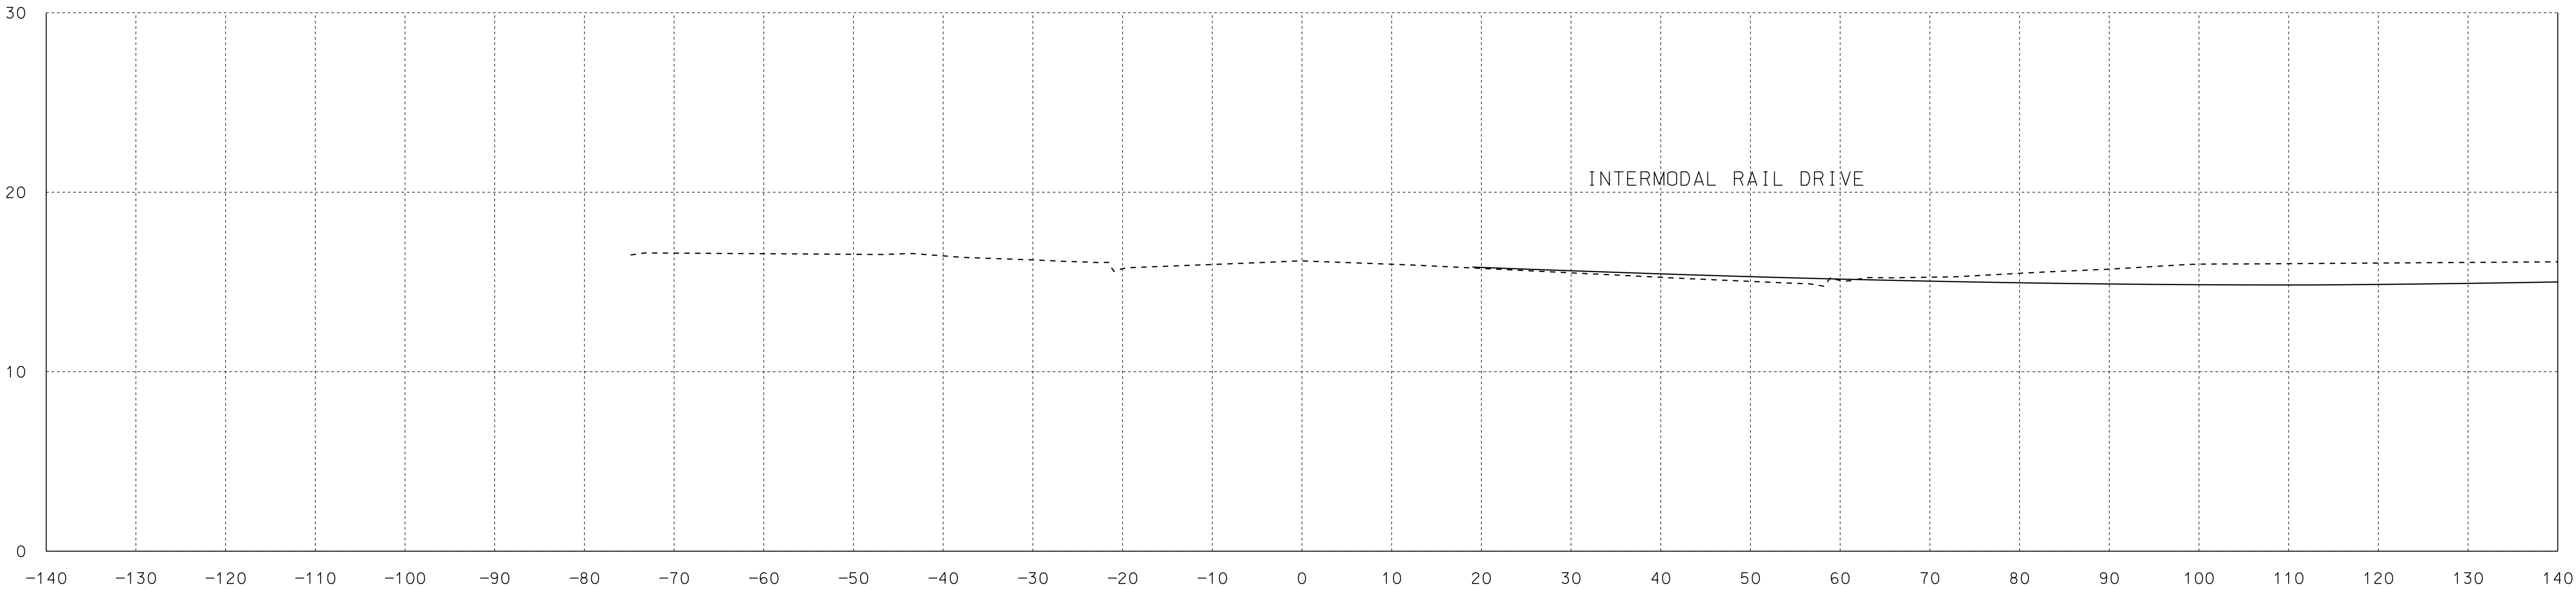

AREA CUT = 0 SQ FT
AREA FILL = 0 SQ FT

13+00

VOLUME CUT = 0 CU YD
VOLUME FILL = 0 CU YD

Sta. 13+00 To Sta. 13+50

0	ISSUE FOR BID	04/14/25	KTR
NO.	REVISION	DATE	INITIALS

ASPA LOGISTICS PARK
CIVIL INFRASTRUCTURE IMPROVEMENTS


PLAN SUBMITTAL



SHEET TITLE	ROUTE
CROSS SECTIONS - S BROAD STREET	PORT CONNECTOR

CROSS SECTIONS - S BROAD STREET


REFERENCE PROJECT NO	FISCAL YEAR	SHEET NO
11271 TASK 01	2025	203

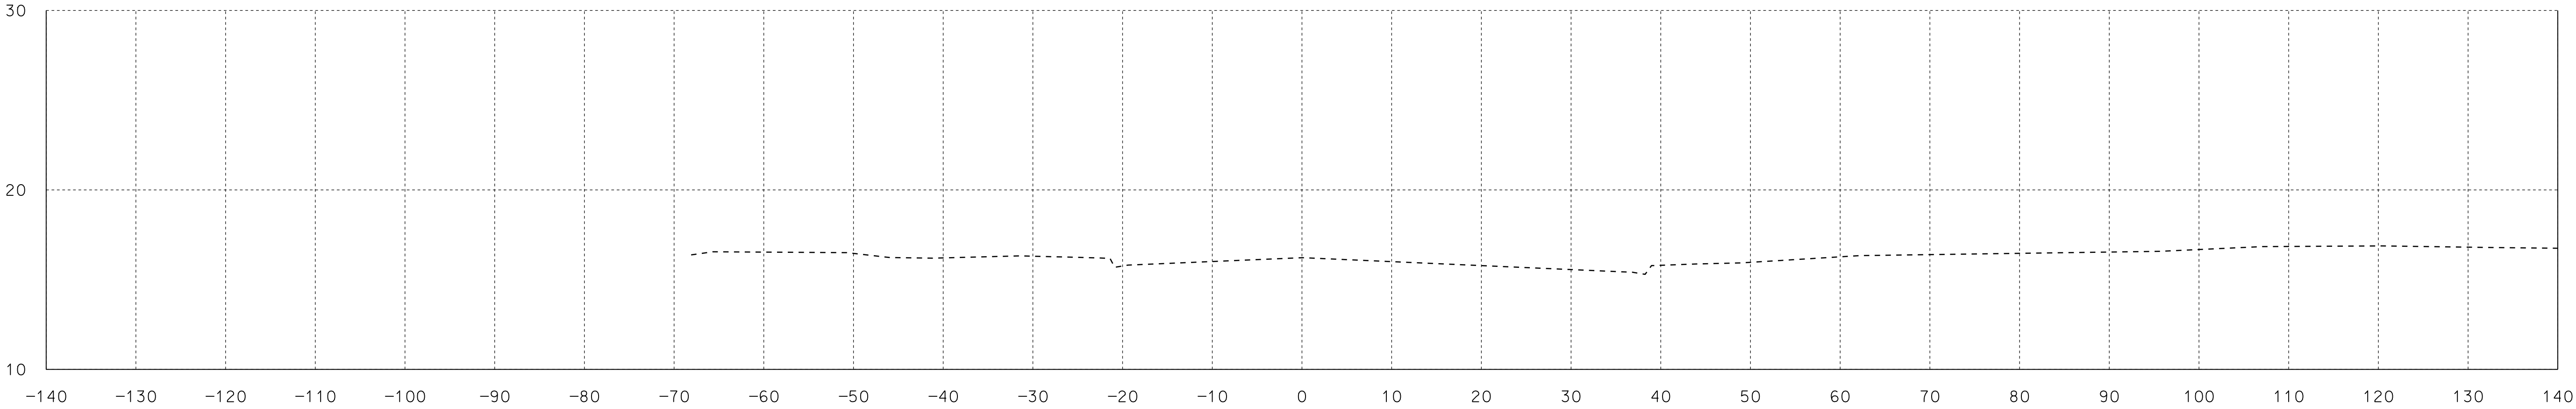

AREA CUT = 0 SQ FT
AREA FILL = 0 SQ FT

14+10

VOLUME CUT = 0 CU YD
VOLUME FILL = 0 CU YD

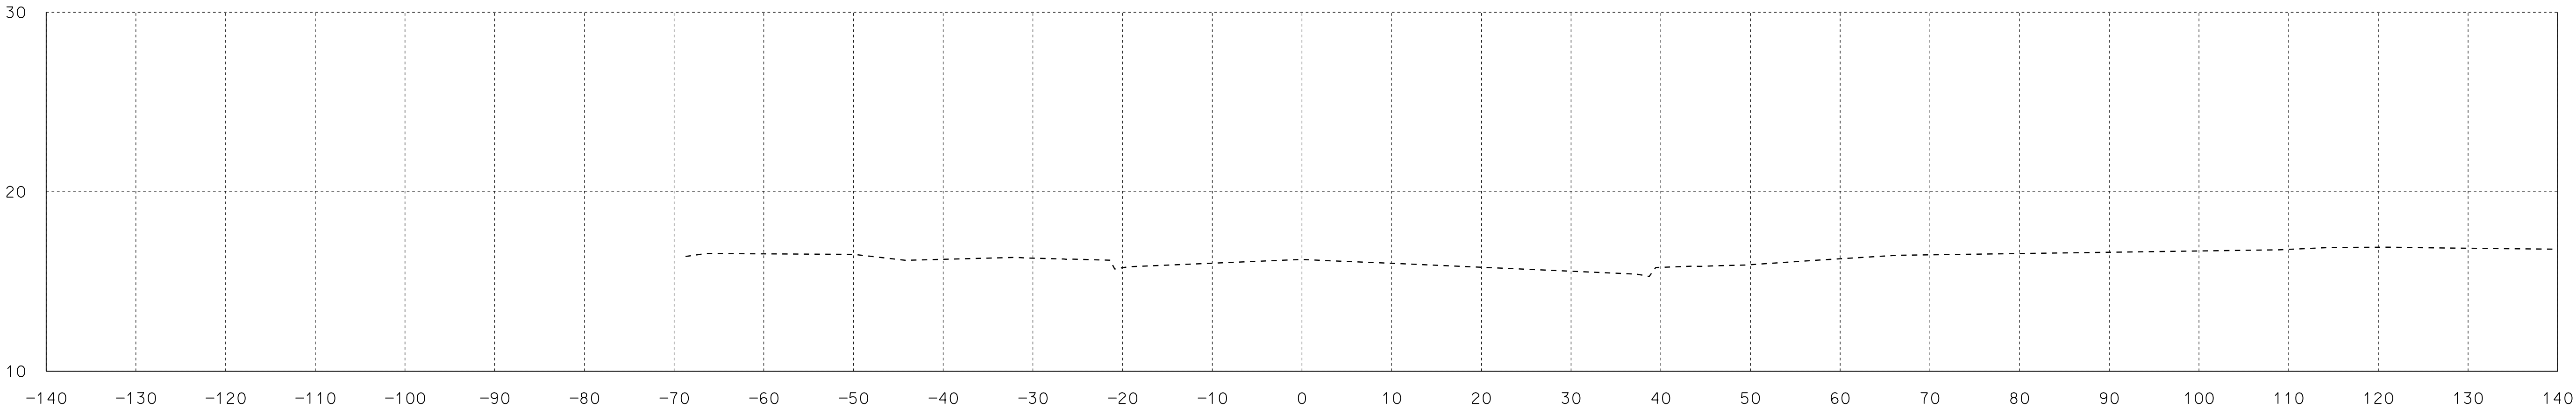

AREA CUT = 0 SQ FT
AREA FILL = 0 SQ FT

14+00

VOLUME CUT = 0 CU YD
VOLUME FILL = 0 CU YD

Sta. 14+00 To Sta. 14+10

0	ISSUE FOR BID	04/14/25	KTR
NO.	REVISION	DATE	INITIALS

ASPA LOGISTICS PARK
CIVIL INFRASTRUCTURE IMPROVEMENTS


PLAN SUBMITTAL



SHEET TITLE	ROUTE
CROSS SECTIONS - S BROAD STREET	PORT CONNECTOR

CROSS SECTIONS - INTERMODAL RAIL DRIVE


REFERENCE PROJECT NO	FISCAL YEAR	SHEET NO
11271 TASK 01	2025	210

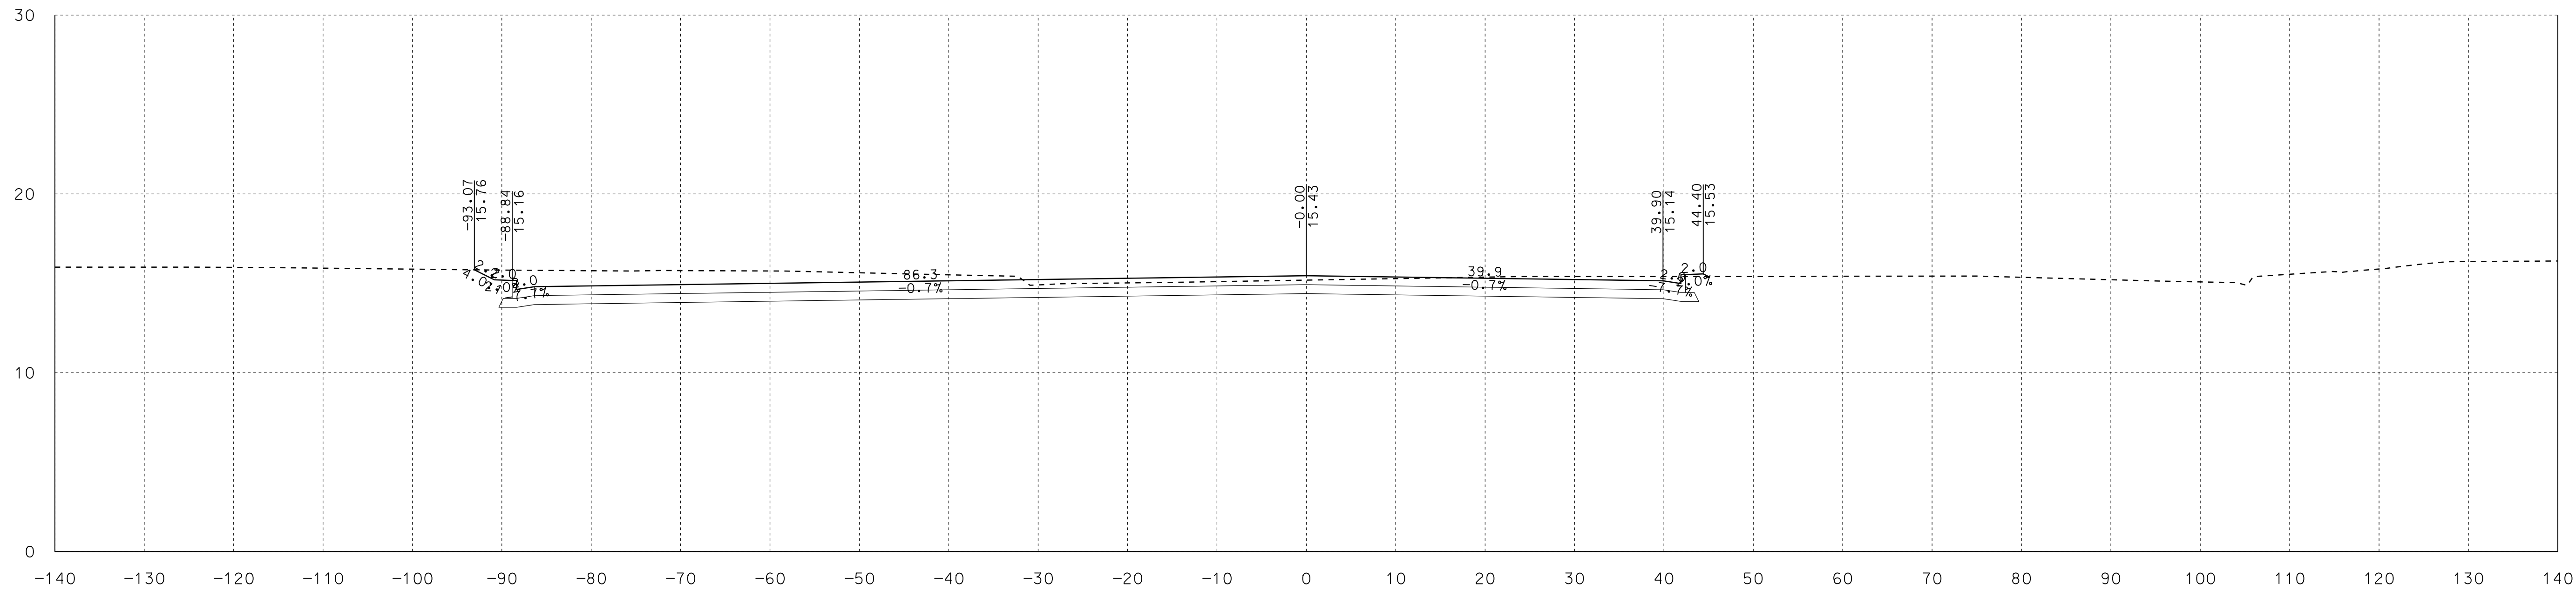

AREA CUT = 165 SQ FT
AREA FILL = 1 SQ FT

50+50

VOLUME CUT = 97 CU YD
VOLUME FILL = 0 CU YD

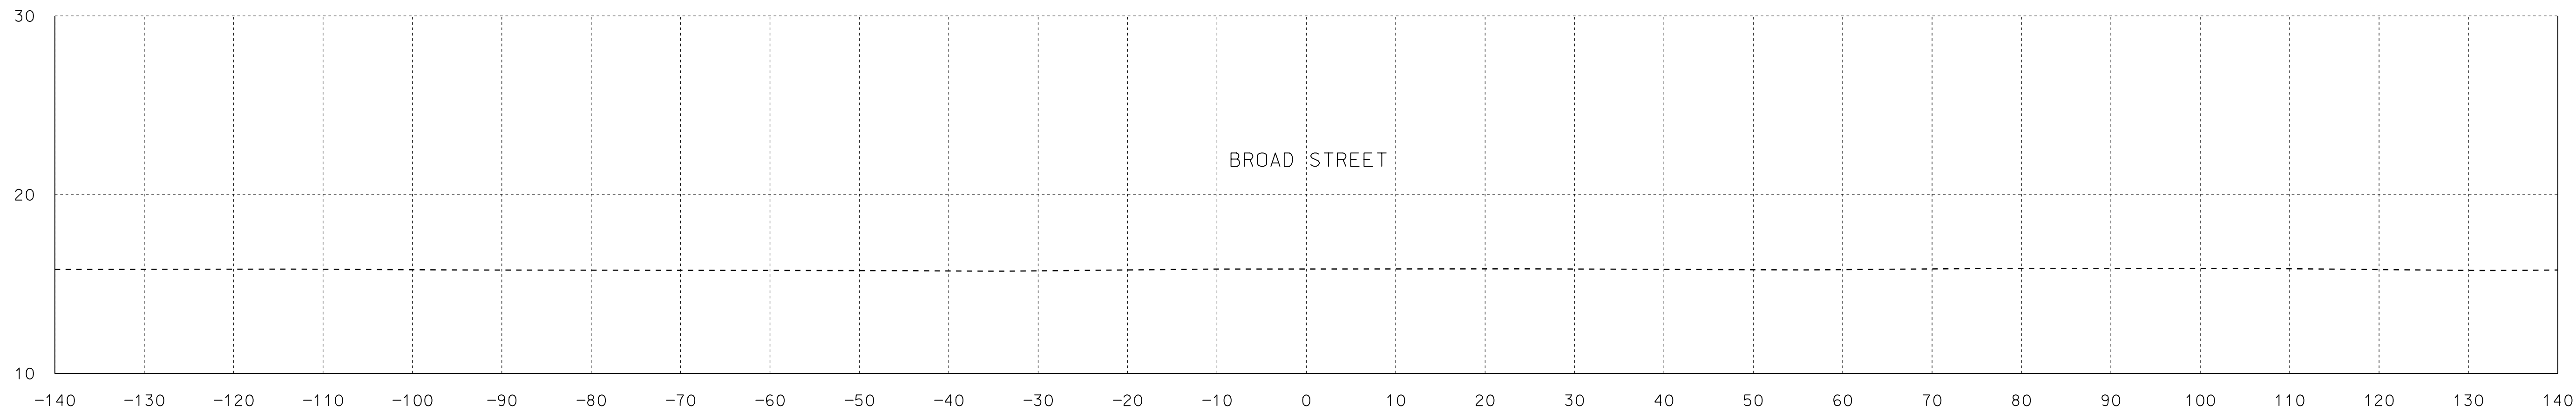

AREA CUT = 0 SQ FT
AREA FILL = 0 SQ FT

50+18

VOLUME CUT = 0 CU YD
VOLUME FILL = 0 CU YD

Sta. 50+18 To Sta. 50+50

0	ISSUE FOR BID	04/14/25	KTR
NO.	REVISION	DATE	INITIALS

ASPA LOGISTICS PARK
CIVIL INFRASTRUCTURE IMPROVEMENTS

PLAN SUBMITTAL




SHEET TITLE	ROUTE
CROSS SECTIONS - INTERMODAL RAIL DRIVE	PORT CONNECTOR

CROSS SECTIONS - INTERMODAL RAIL DRIVE

REFERENCE
PROJECT NO
11271 TASK 01

FISCAL
YEAR
2025


SHEET
NO
211

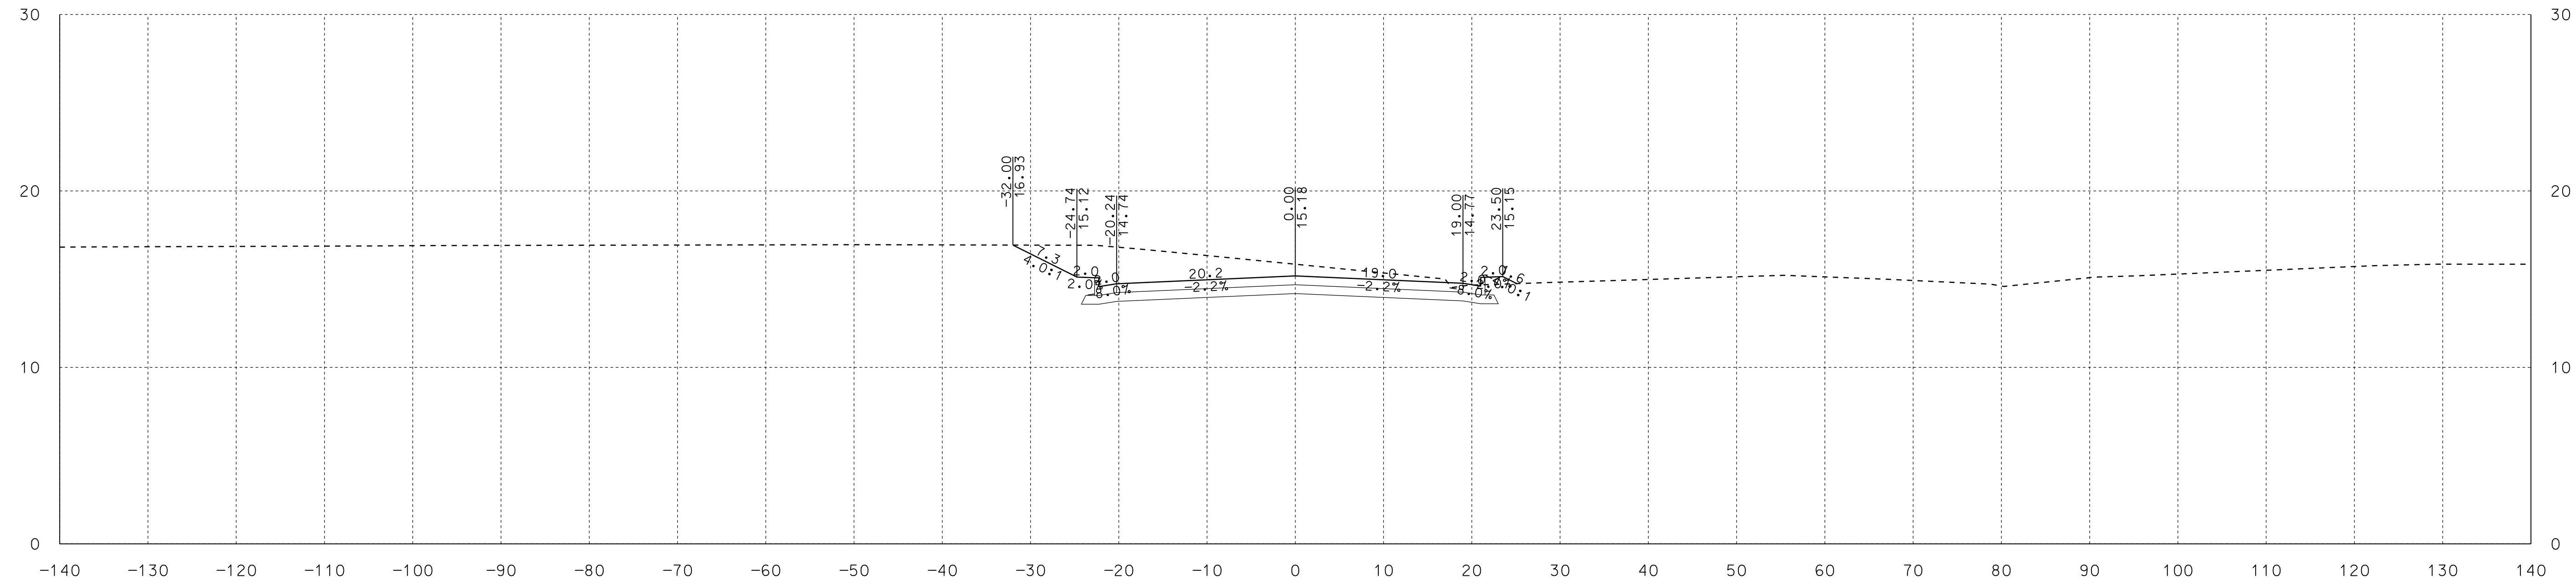

AREA CUT = 96 SQ FT
AREA FILL = 2 SQ FT

51+50

VOLUME CUT = 202 CU YD
VOLUME FILL = 3 CU YD

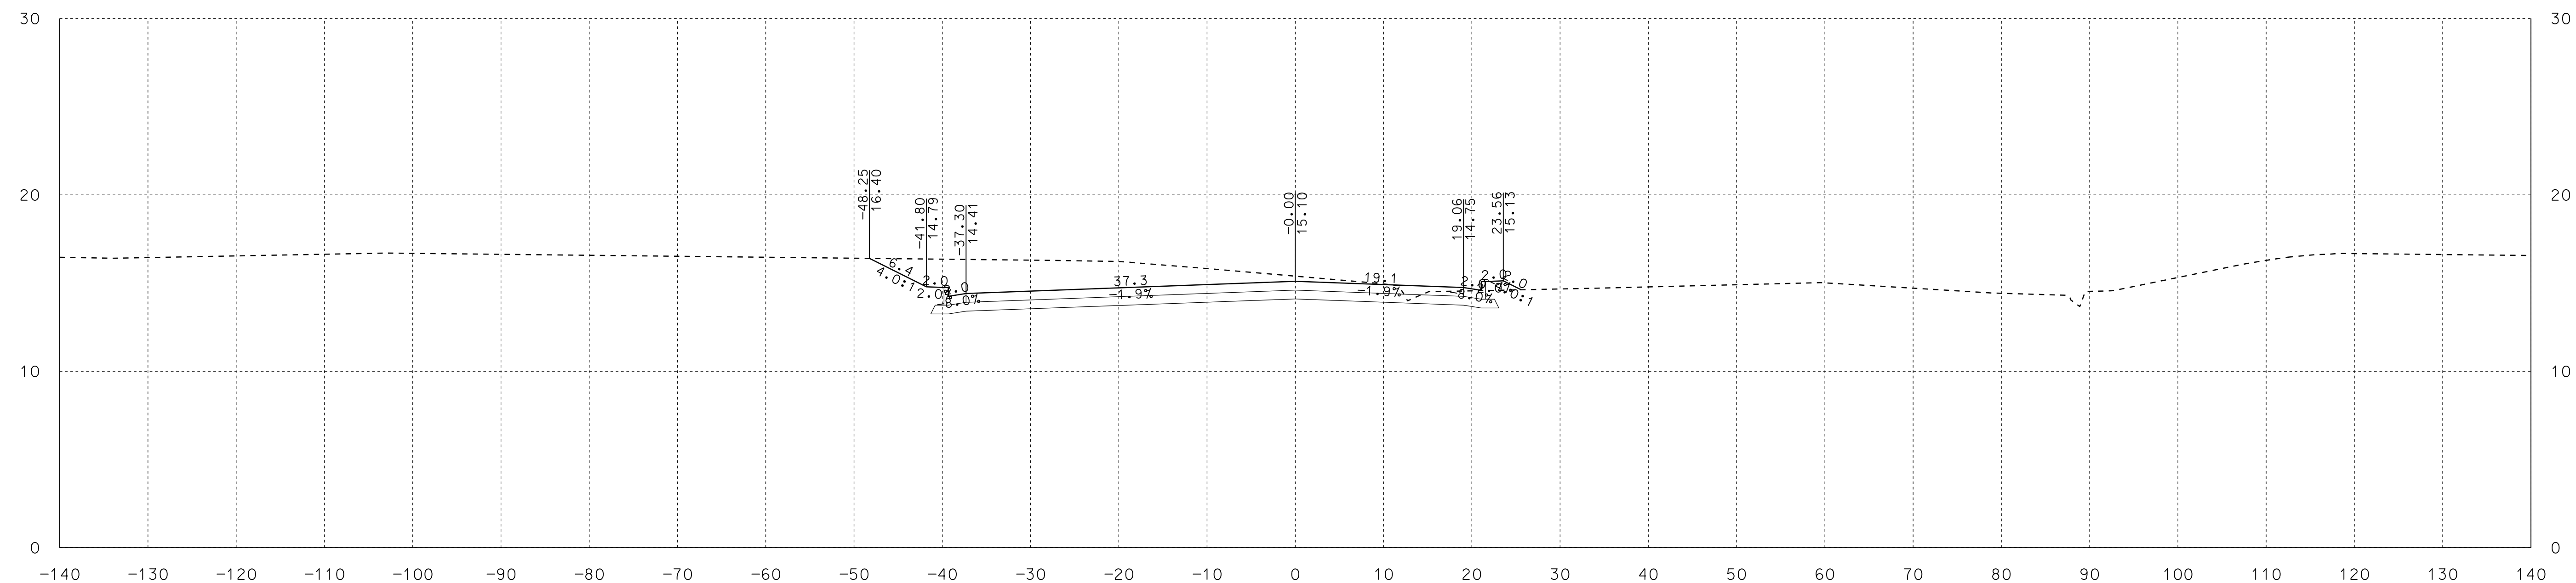

AREA CUT = 123 SQ FT
AREA FILL = 2 SQ FT

51+00

VOLUME CUT = 266 CU YD
VOLUME FILL = 2 CU YD

Sta. 51+00 To Sta. 51+50


0	ISSUE FOR BID	04/14/25	KTR
NO.	REVISION	DATE	INITIALS

ASPA LOGISTICS PARK
CIVIL INFRASTRUCTURE IMPROVEMENTS


PLAN SUBMITTAL



ALABAMA PORT AUTHORITY
PORT OF MOBILE

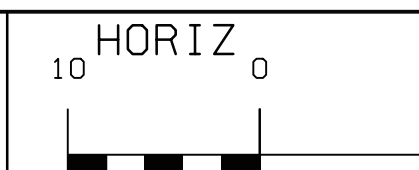

SCALE
(FEET)

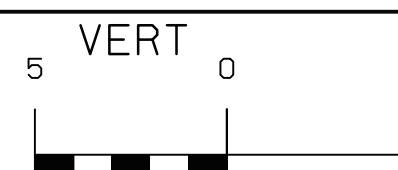

SHEET TITLE


CROSS SECTIONS -
INTERMODAL RAIL DRIVE

ROUTE

PORT
CONNECTOR

CROSS SECTIONS - INTERMODAL RAIL DRIVE


REFERENCE PROJECT NO	FISCAL YEAR	SHEET NO
11271 TASK 01	2025	212

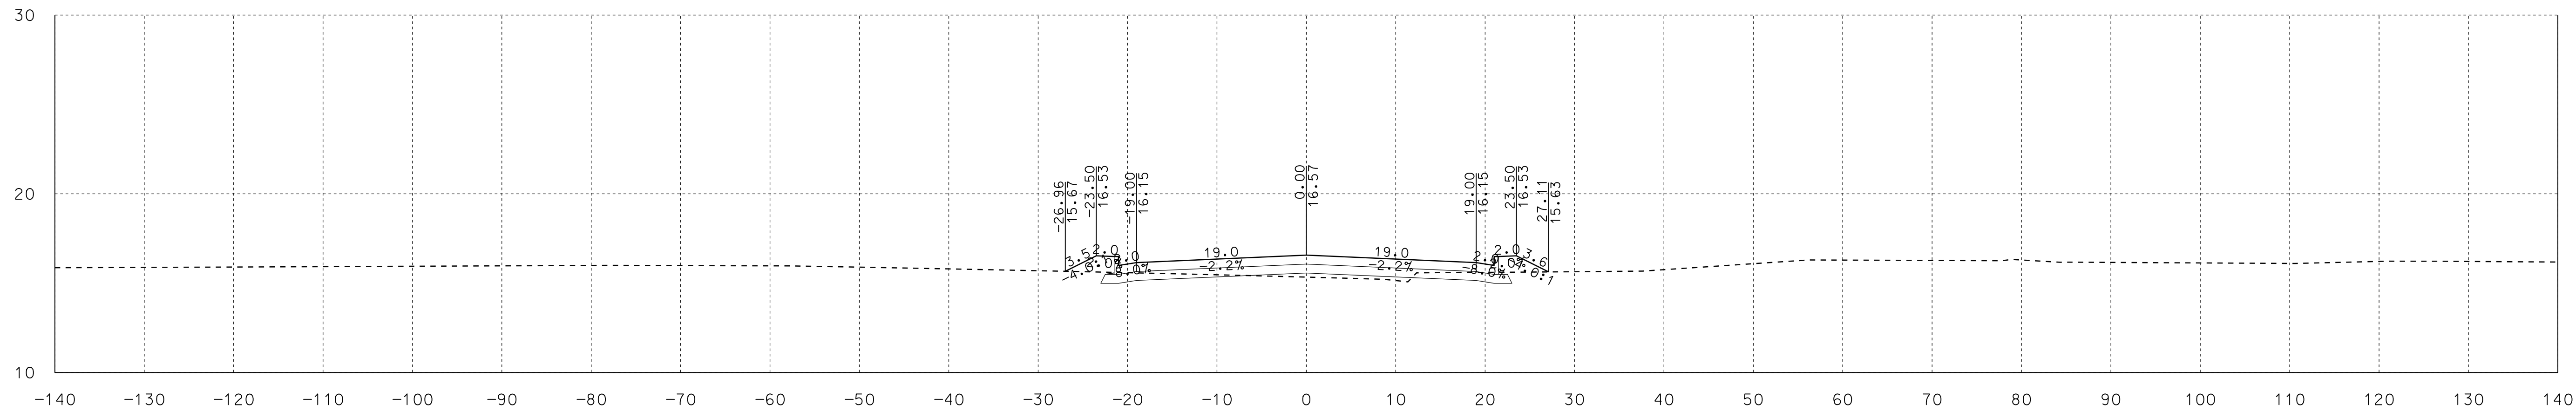

AREA CUT = 9 SQ FT
AREA FILL = 10 SQ FT

52+50

VOLUME CUT = 43 CU YD
VOLUME FILL = 10 CU YD

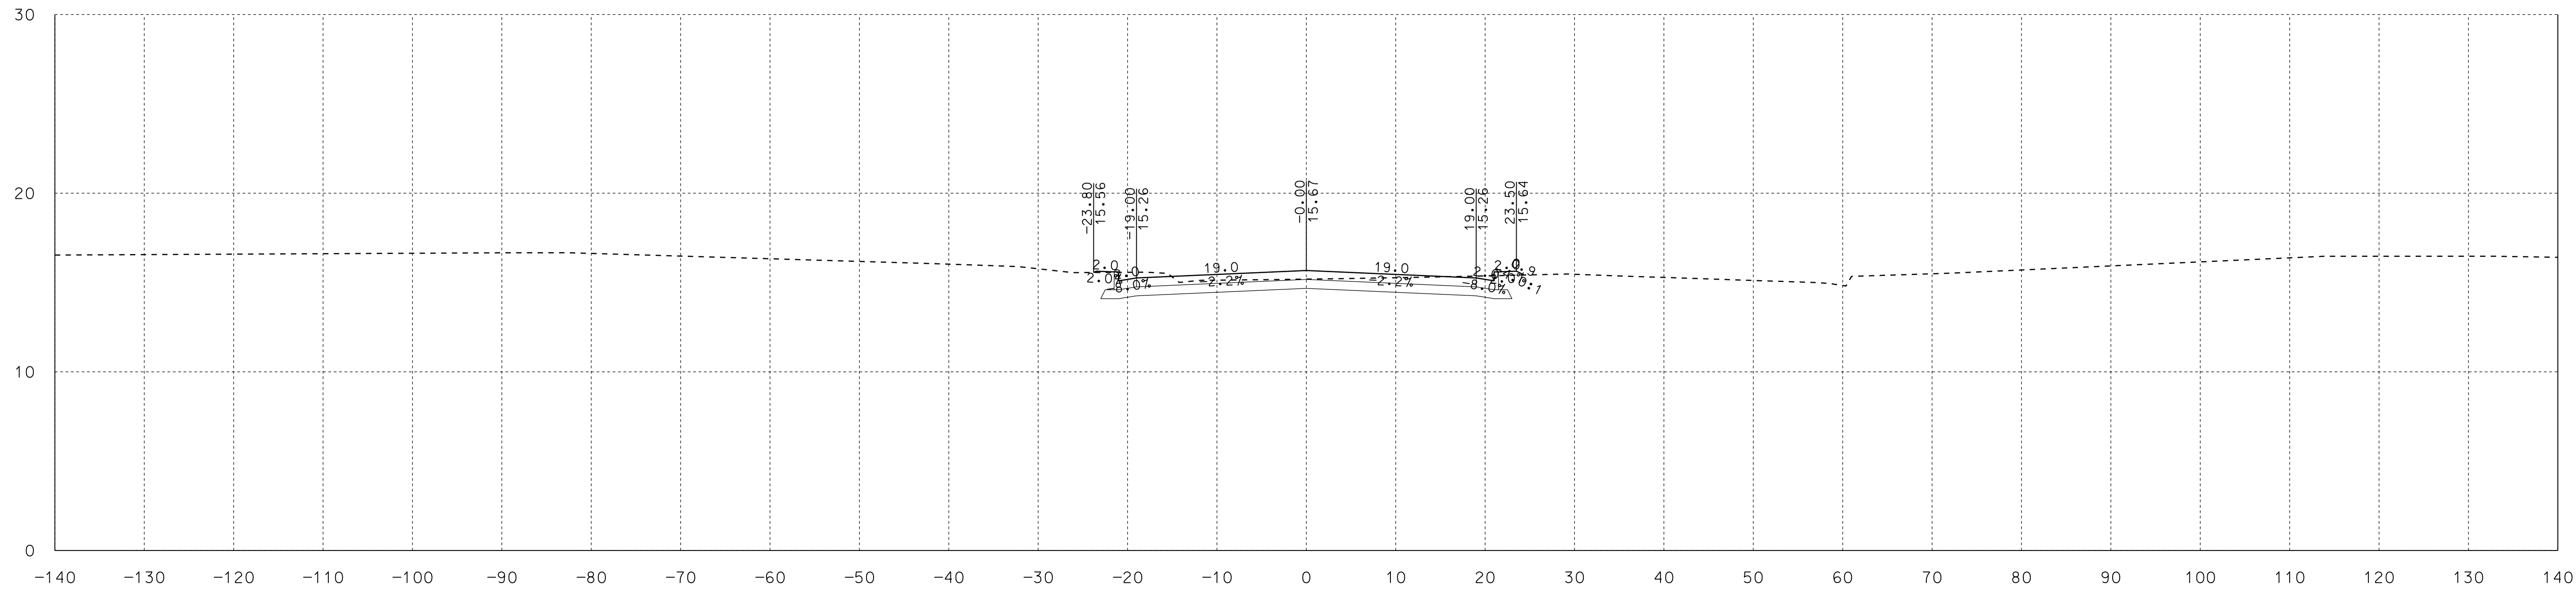

AREA CUT = 38 SQ FT
AREA FILL = 1 SQ FT

52+00

VOLUME CUT = 124 CU YD
VOLUME FILL = 2 CU YD

Sta. 52+00 To Sta. 52+50

0	ISSUE FOR BID	04/14/25	KTR
NO.	REVISION	DATE	INITIALS

ASPA LOGISTICS PARK
CIVIL INFRASTRUCTURE IMPROVEMENTS

PLAN SUBMITTAL



SHEET TITLE
CROSS SECTIONS -
INTERMODAL RAIL DRIVE


ROUTE
PORT
CONNECTOR

CROSS SECTIONS - INTERMODAL RAIL DRIVE

REFERENCE
PROJECT NO
11271 TASK 01

FISCAL
YEAR
2025


SHEET
NO
213

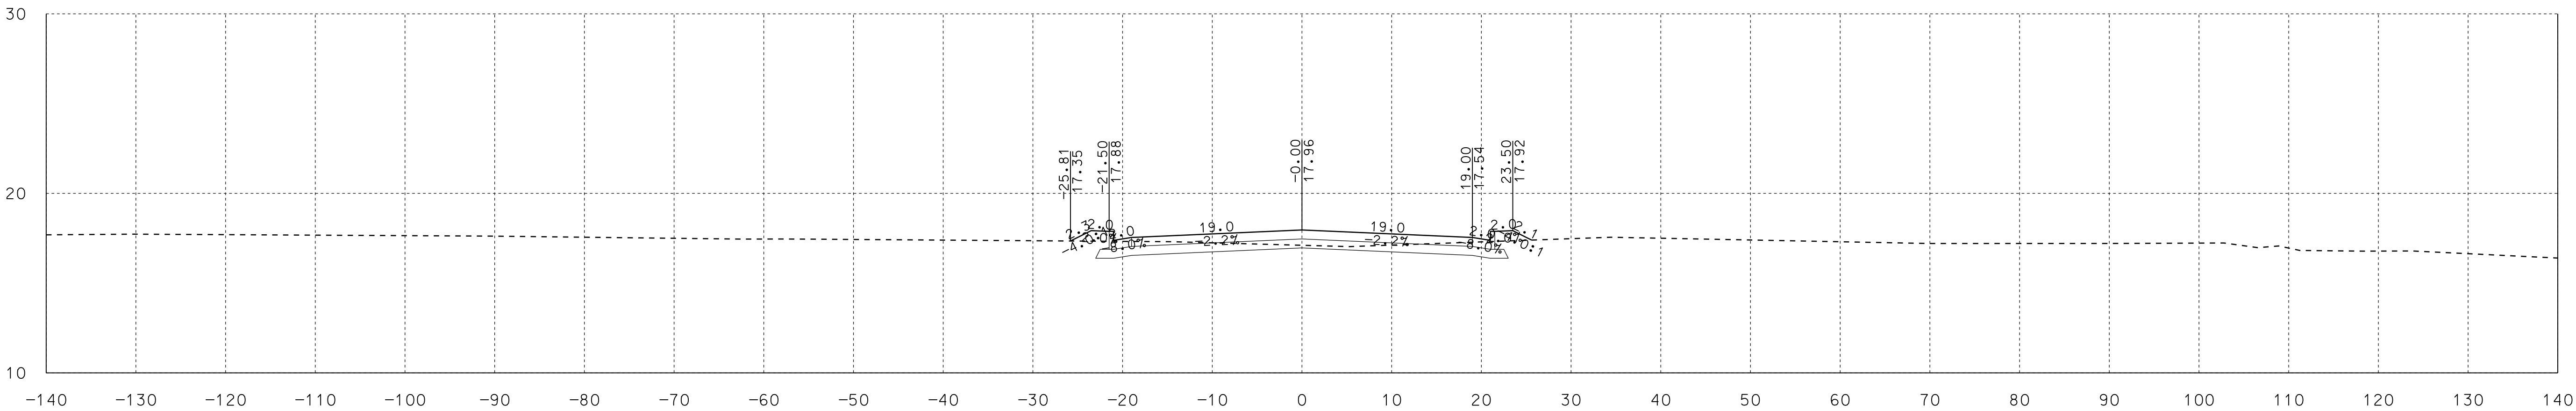

AREA CUT = 22 SQ FT
AREA FILL = 4 SQ FT

54+00


VOLUME CUT = 44 CU YD
VOLUME FILL = 9 CU YD

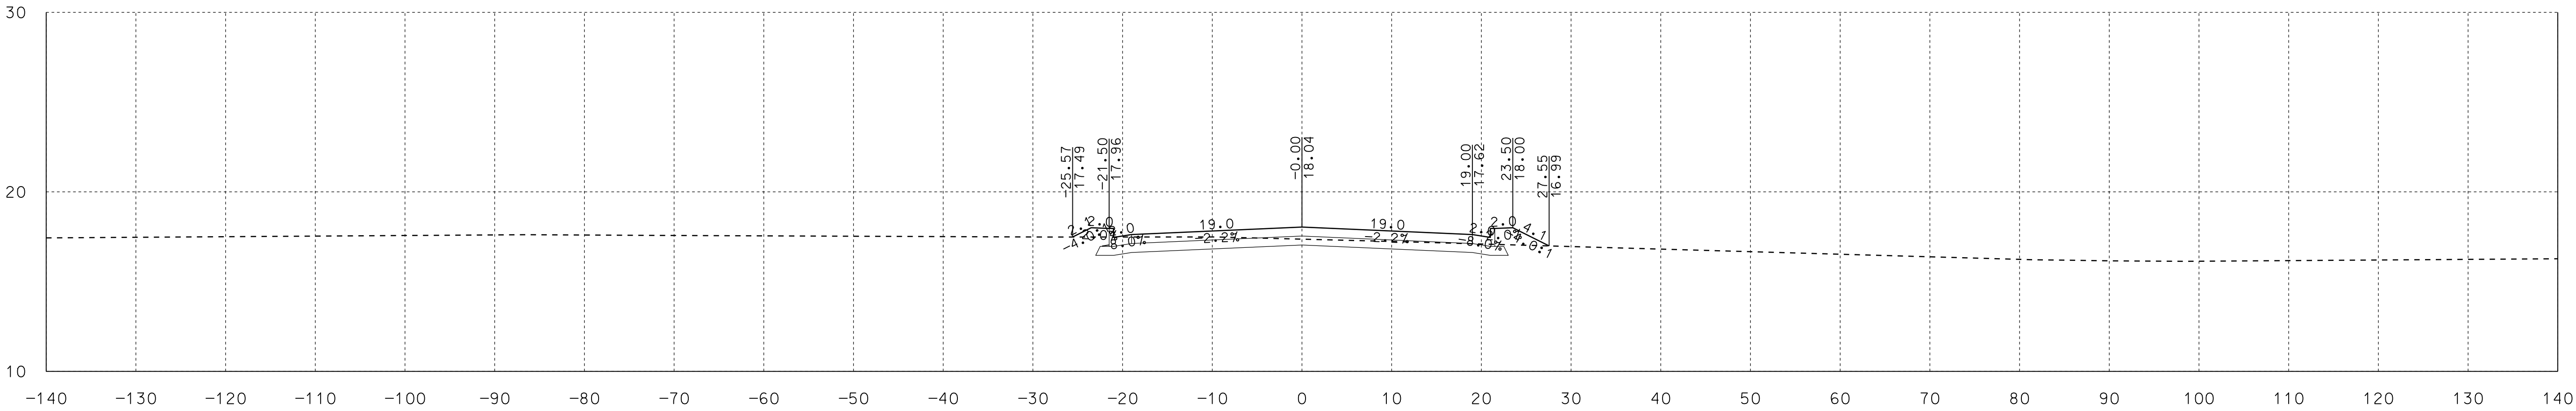

AREA CUT = 25 SQ FT
AREA FILL = 6 SQ FT

53+50

VOLUME CUT = 38 CU YD
VOLUME FILL = 11 CU YD

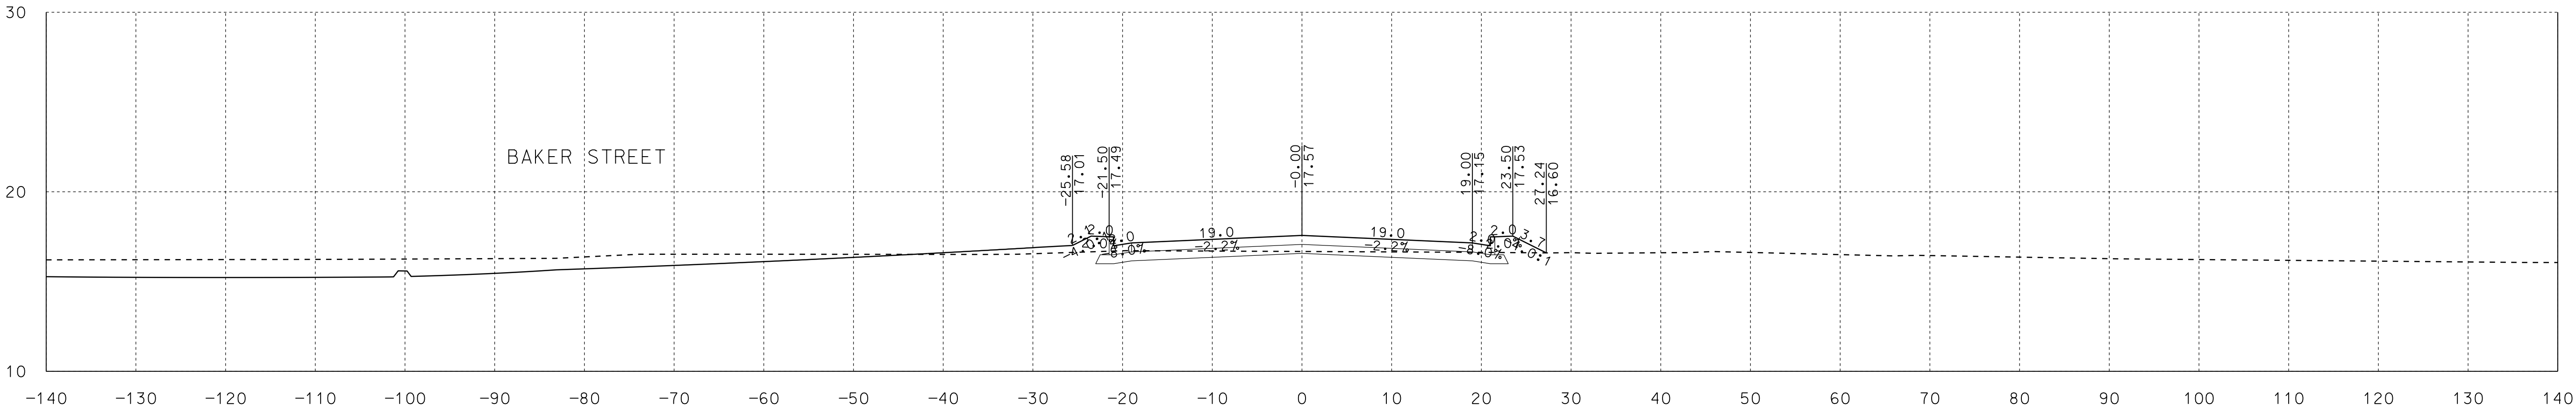

AREA CUT = 17 SQ FT
AREA FILL = 7 SQ FT

53+00

VOLUME CUT = 24 CU YD
VOLUME FILL = 15 CU YD

Sta. 53+00 To Sta. 54+00

0	ISSUE FOR BID	04/14/25	KTR
NO.	REVISION	DATE	INITIALS


ASPA LOGISTICS PARK
CIVIL INFRASTRUCTURE IMPROVEMENTS

PLAN SUBMITTAL




ALABAMA PORT AUTHORITY
PORT OF MOBILE

HORIZ

 

SCALE
(FEET)

VERT

 



SHEET TITLE

CROSS SECTIONS -
INTERMODAL RAIL DRIVE

ROUTE

PORT
CONNECTOR

REFERENCE PROJECT NO	FISCAL YEAR	SHEET NO
11271 TASK 01	2025	214

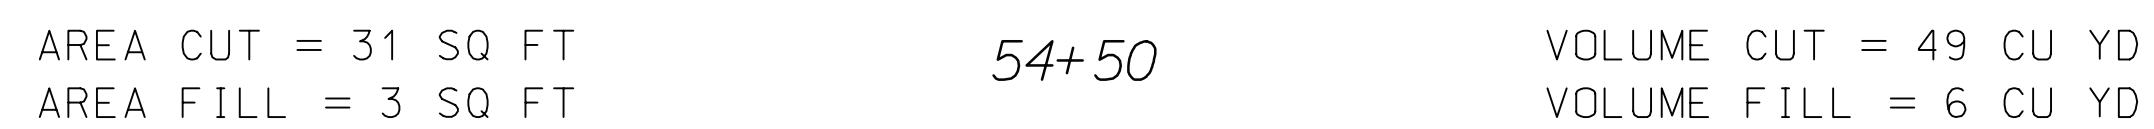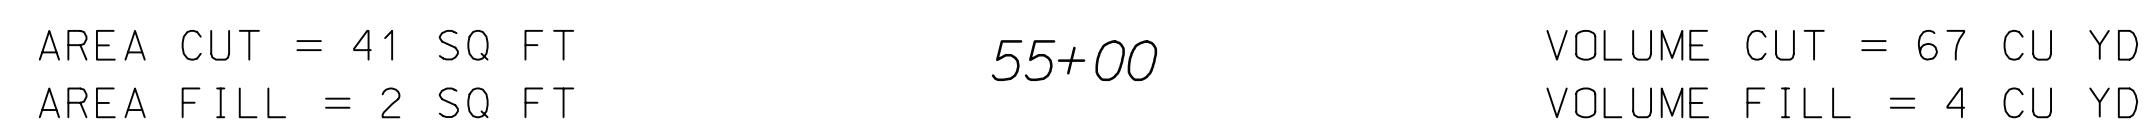

Sta. 54+50 To Sta. 55+00


0	ISSUE FOR BID	04/14/25	KTR
NO.	REVISION	DATE	INITIALS

ASPA LOGISTICS PARK
CIVIL INFRASTRUCTURE IMPROVEMENTS

PLAN SUBMITTAL



ALABAMA PORT AUTHORITY
PORT OF MOBILE

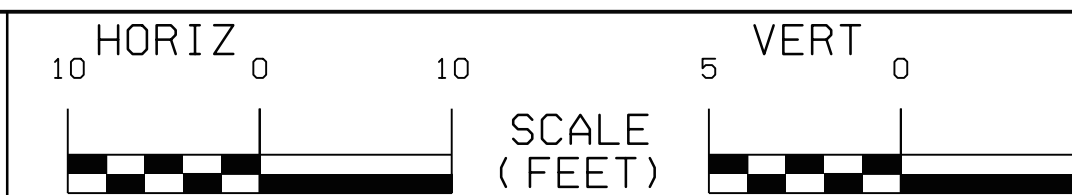

SHEET TITLE


CROSS SECTIONS -
INTERMODAL RAIL DRIVE

ROUTE

PORT
CONNECTOR

CROSS SECTIONS - INTERMODAL RAIL DRIVE


REFERENCE PROJECT NO	FISCAL YEAR	SHEET NO
11271 TASK 01	2025	215

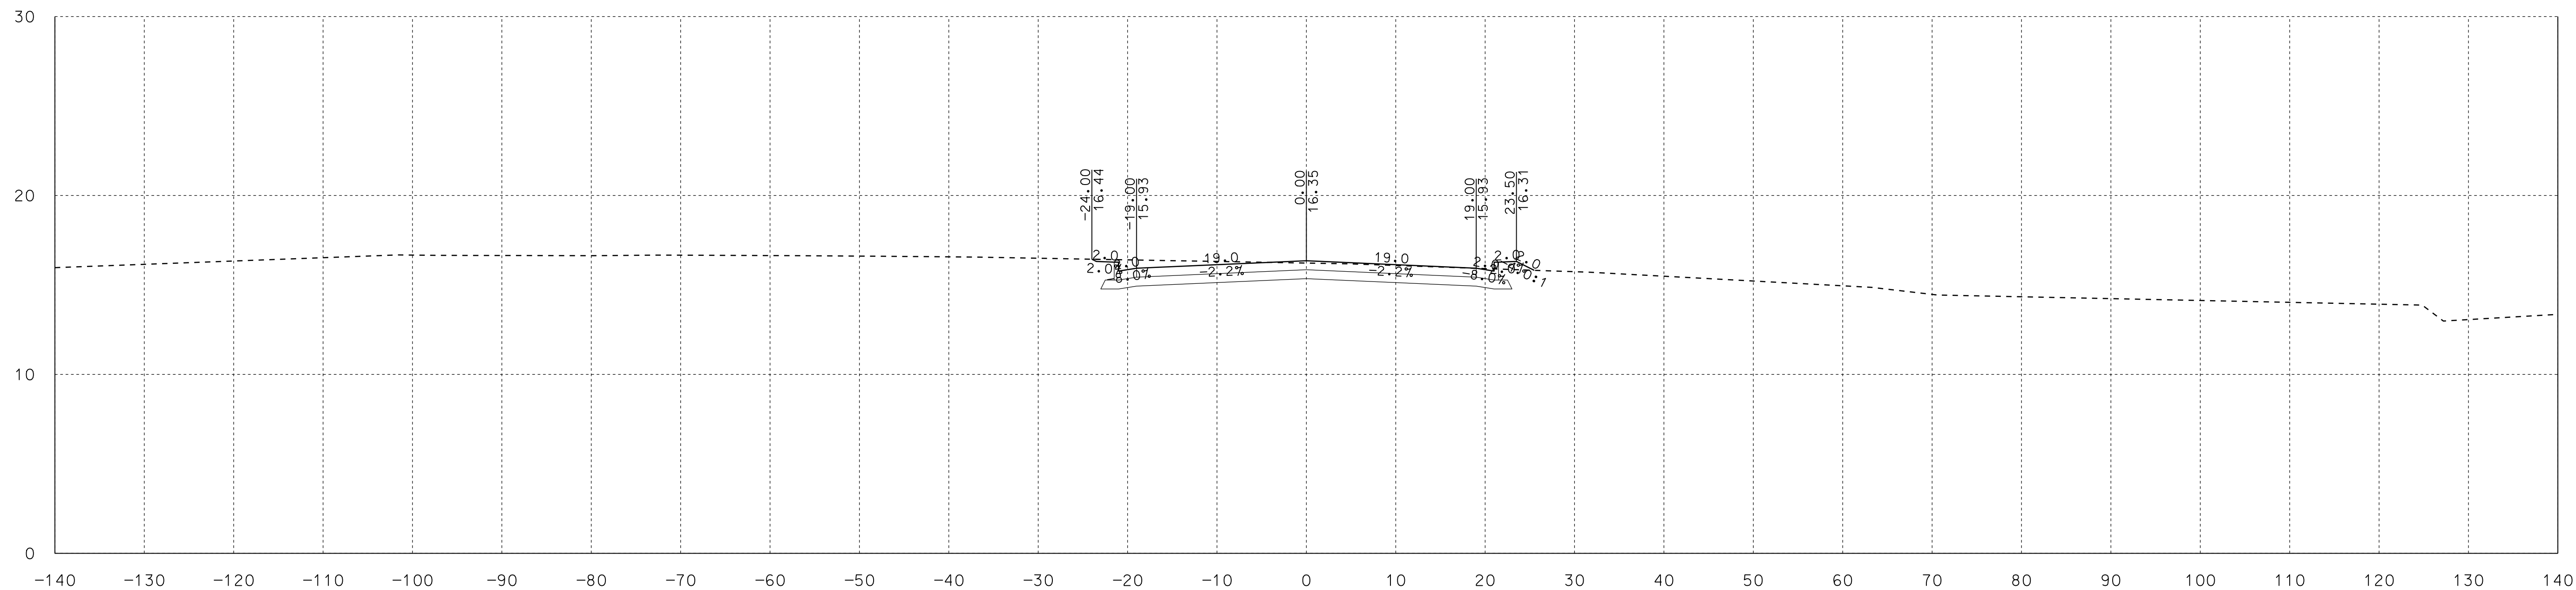

AREA CUT = 49 SQ FT
AREA FILL = 2 SQ FT

56+00

VOLUME CUT = 68 CU YD
VOLUME FILL = 8 CU YD

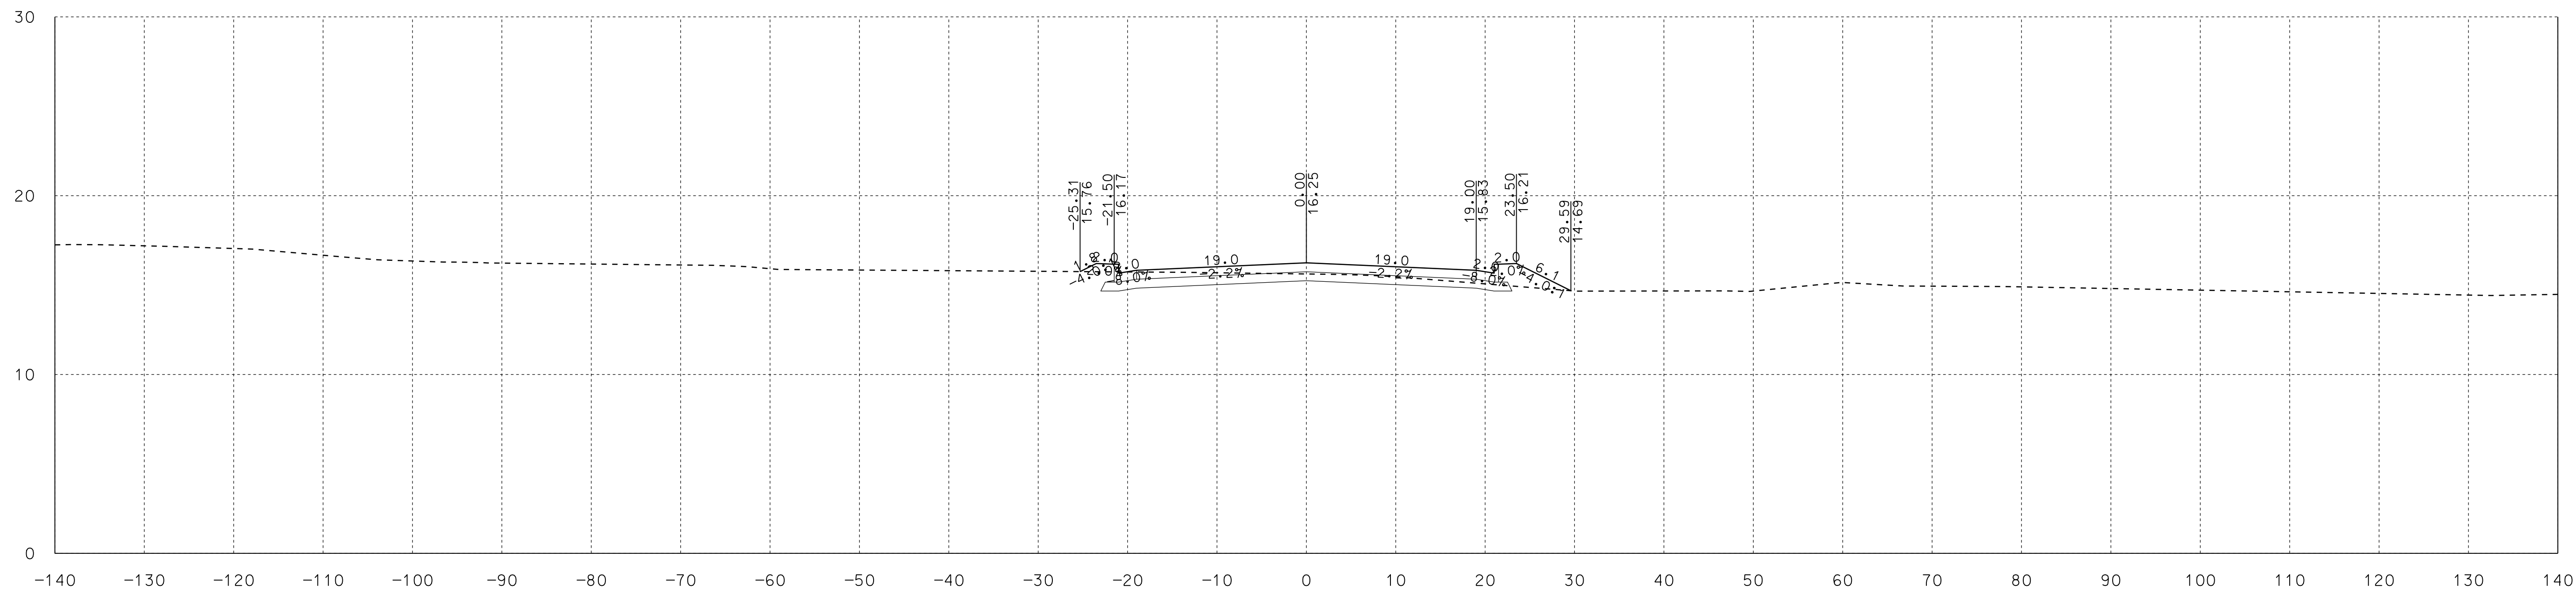

AREA CUT = 25 SQ FT
AREA FILL = 8 SQ FT

55+50

VOLUME CUT = 61 CU YD
VOLUME FILL = 8 CU YD

Sta. 55+50 To Sta. 56+00

0	ISSUE FOR BID	04/14/25	KTR
NO.	REVISION	DATE	INITIALS

ASPA LOGISTICS PARK
CIVIL INFRASTRUCTURE IMPROVEMENTS

PLAN SUBMITTAL




ALABAMA PORT AUTHORITY
PORT OF MOBILE

HORIZ



SCALE
(FEET)

VERT

 

SHEET TITLE


CROSS SECTIONS -
INTERMODAL RAIL DRIVE

ROUTE

PORT
CONNECTOR

CROSS SECTIONS - INTERMODAL RAIL DRIVE


REFERENCE PROJECT NO	FISCAL YEAR	SHEET NO
11271 TASK 01	2025	216

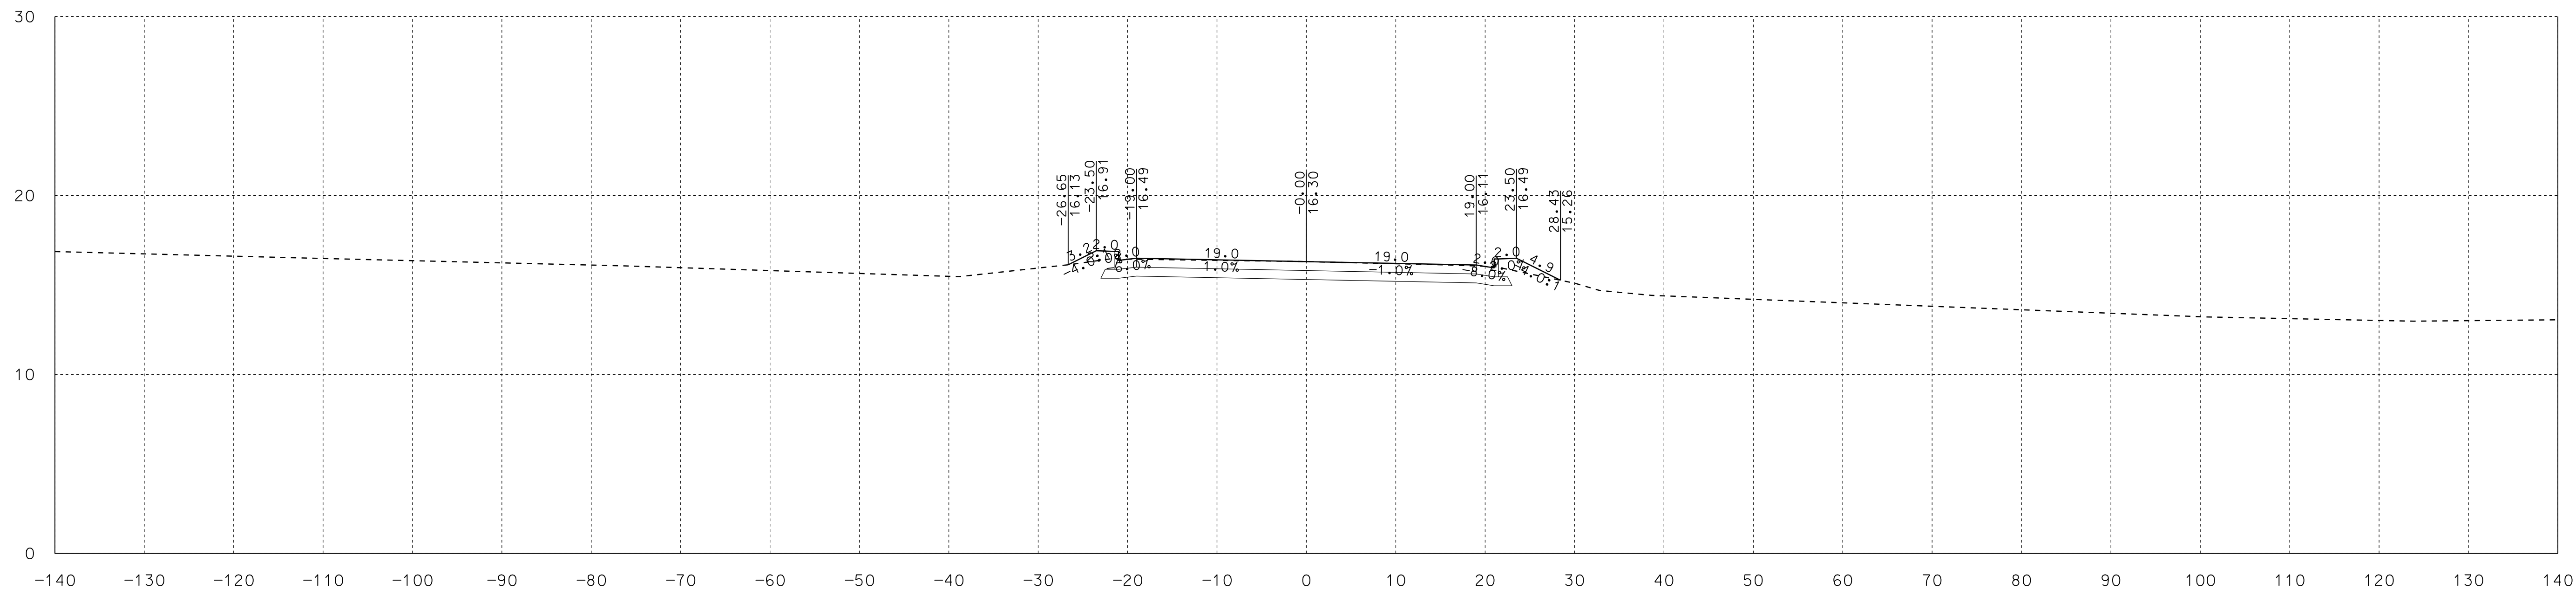

AREA CUT = 44 SQ FT
AREA FILL = 5 SQ FT

57+00

VOLUME CUT = 81 CU YD
VOLUME FILL = 7 CU YD

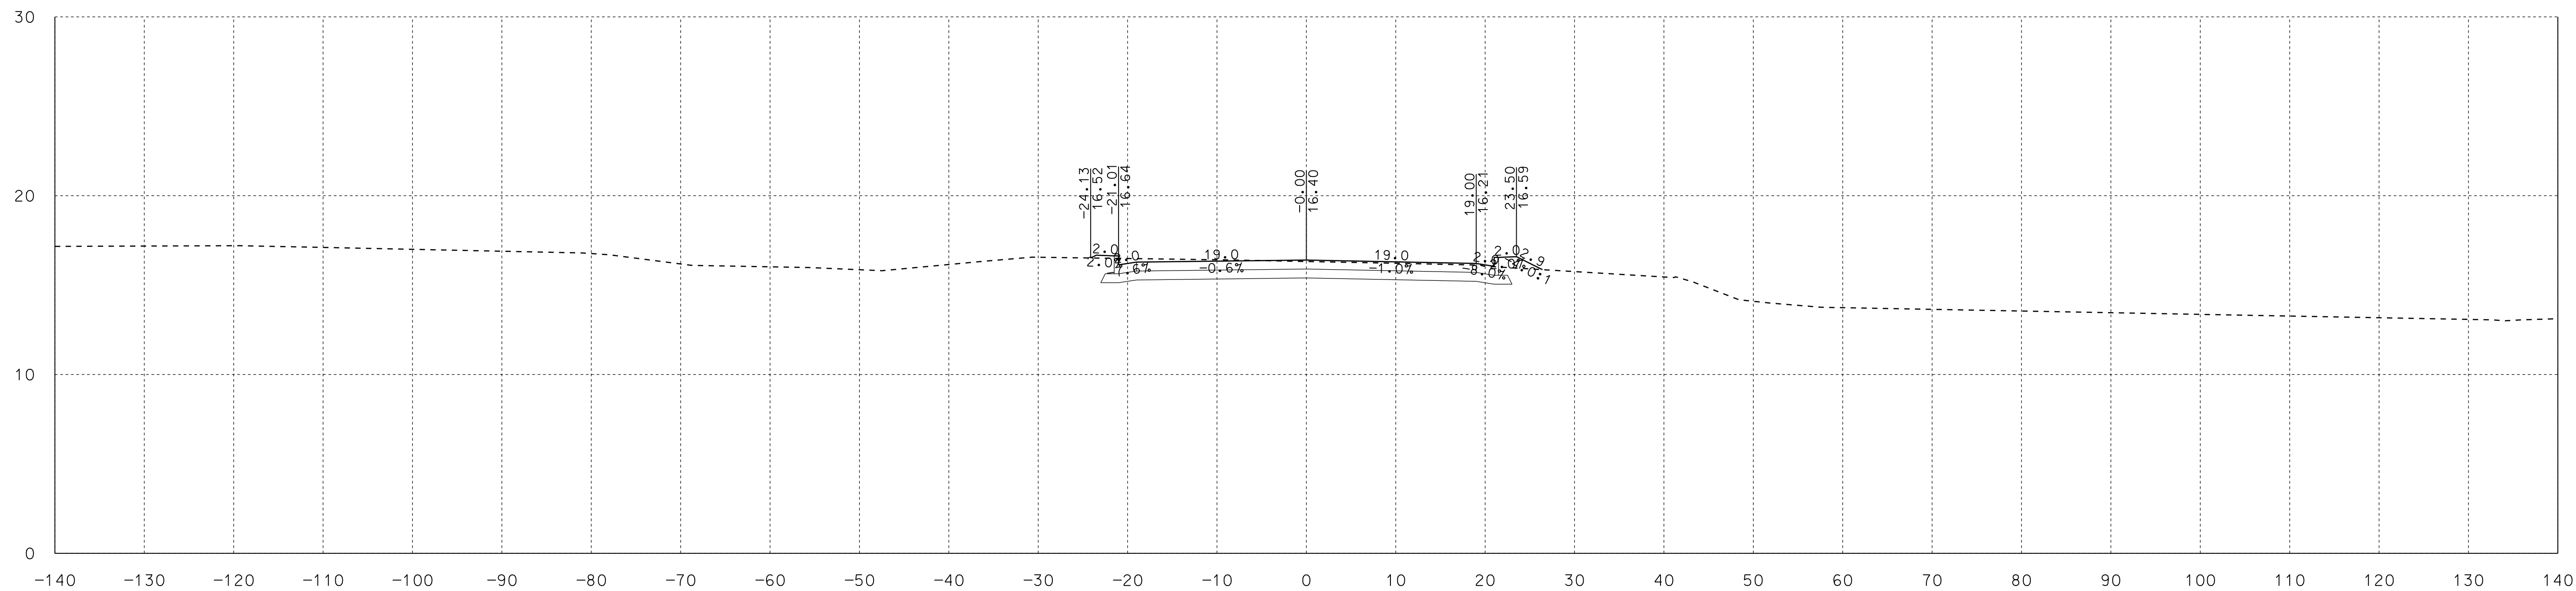

AREA CUT = 45 SQ FT
AREA FILL = 3 SQ FT

56+50

VOLUME CUT = 86 CU YD
VOLUME FILL = 4 CU YD

Sta. 56+50 To Sta. 57+00

0	ISSUE FOR BID	04/14/25	KTR
NO.	REVISION	DATE	INITIALS

ASPA LOGISTICS PARK
CIVIL INFRASTRUCTURE IMPROVEMENTS

PLAN SUBMITTAL



ALABAMA PORT AUTHORITY
PORT OF MOBILE



SCALE
(FEET)

SHEET TITLE


CROSS SECTIONS -
INTERMODAL RAIL DRIVE

ROUTE

PORT
CONNECTOR

CROSS SECTIONS - BAKER STREET


REFERENCE PROJECT NO	FISCAL YEAR	SHEET NO
11271 TASK 01	2025	220

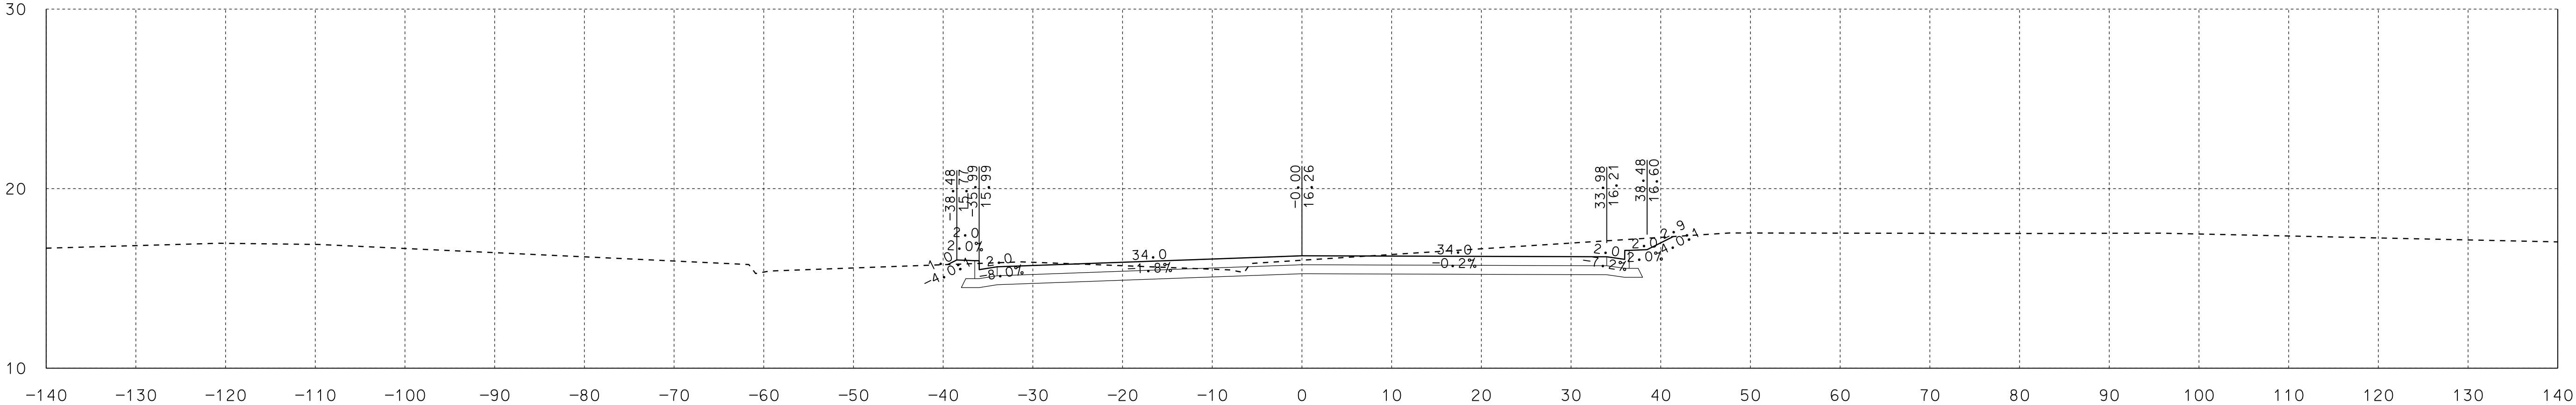

AREA CUT = 84 SQ FT
AREA FILL = 1 SQ FT

10+50

VOLUME CUT = 48 CU YD
VOLUME FILL = 0 CU YD

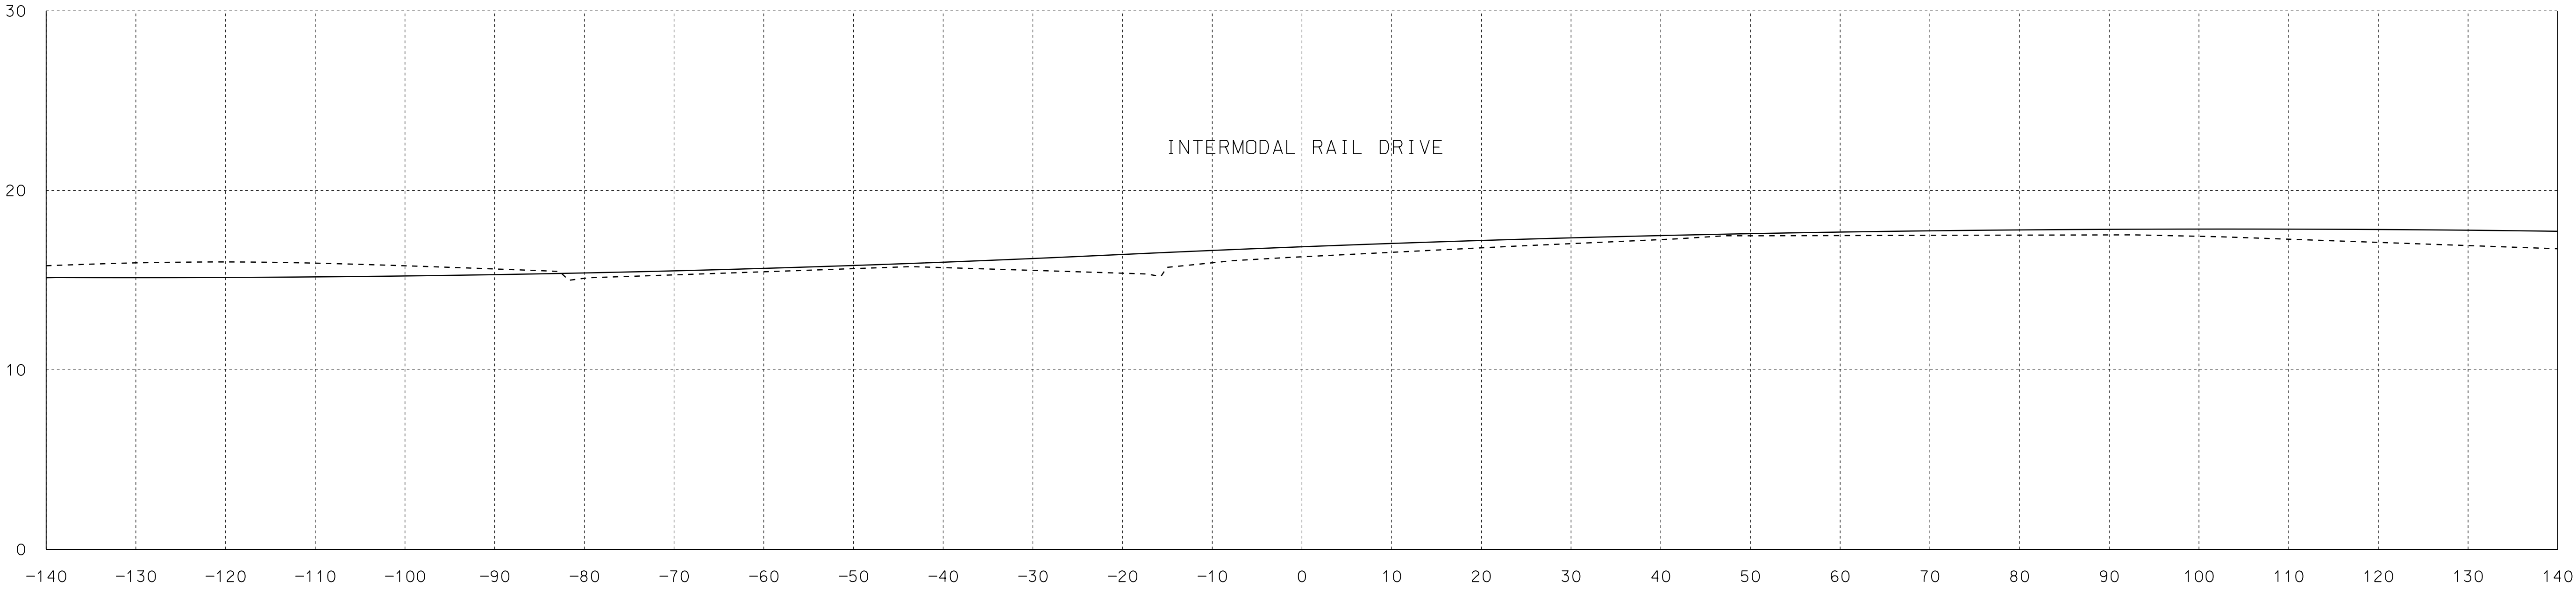

AREA CUT = 0 SQ FT
AREA FILL = 0 SQ FT

10+19

VOLUME CUT = 0 CU YD
VOLUME FILL = 0 CU YD

Sta. 10+19 To Sta. 10+50

0	ISSUE FOR BID	04/14/25	KTR
NO.	REVISION	DATE	INITIALS

ASPA LOGISTICS PARK
CIVIL INFRASTRUCTURE IMPROVEMENTS

PLAN SUBMITTAL



SHEET TITLE


CROSS SECTIONS -
BAKER STREET

ROUTE

PORT
CONNECTOR

CROSS SECTIONS - BAKER STREET


REFERENCE PROJECT NO	FISCAL YEAR	SHEET NO
11271 TASK 01	2025	221

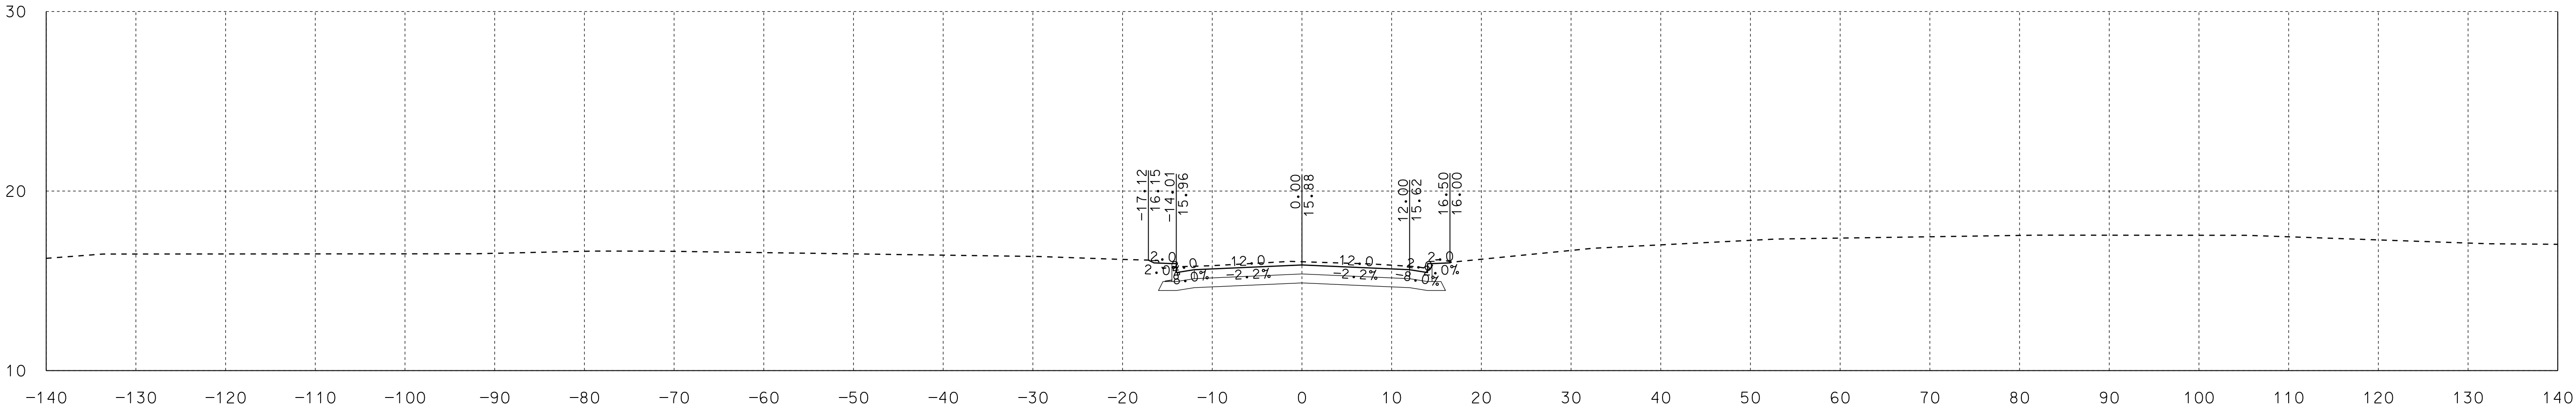

AREA CUT = 37 SQ FT
AREA FILL = 1 SQ FT

12+00


VOLUME CUT = 81 CU YD
VOLUME FILL = 0 CU YD

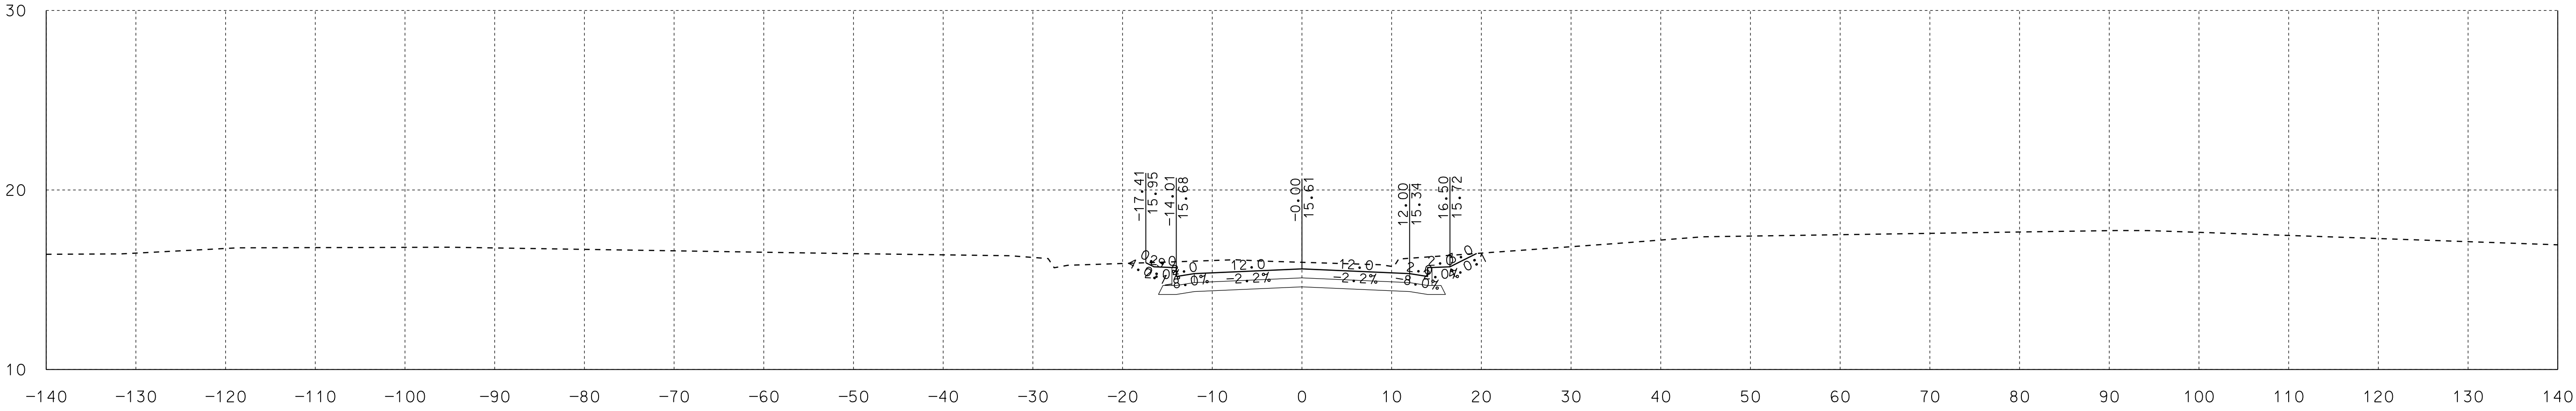

AREA CUT = 50 SQ FT
AREA FILL = 0 SQ FT

11+50

VOLUME CUT = 87 CU YD
VOLUME FILL = 0 CU YD

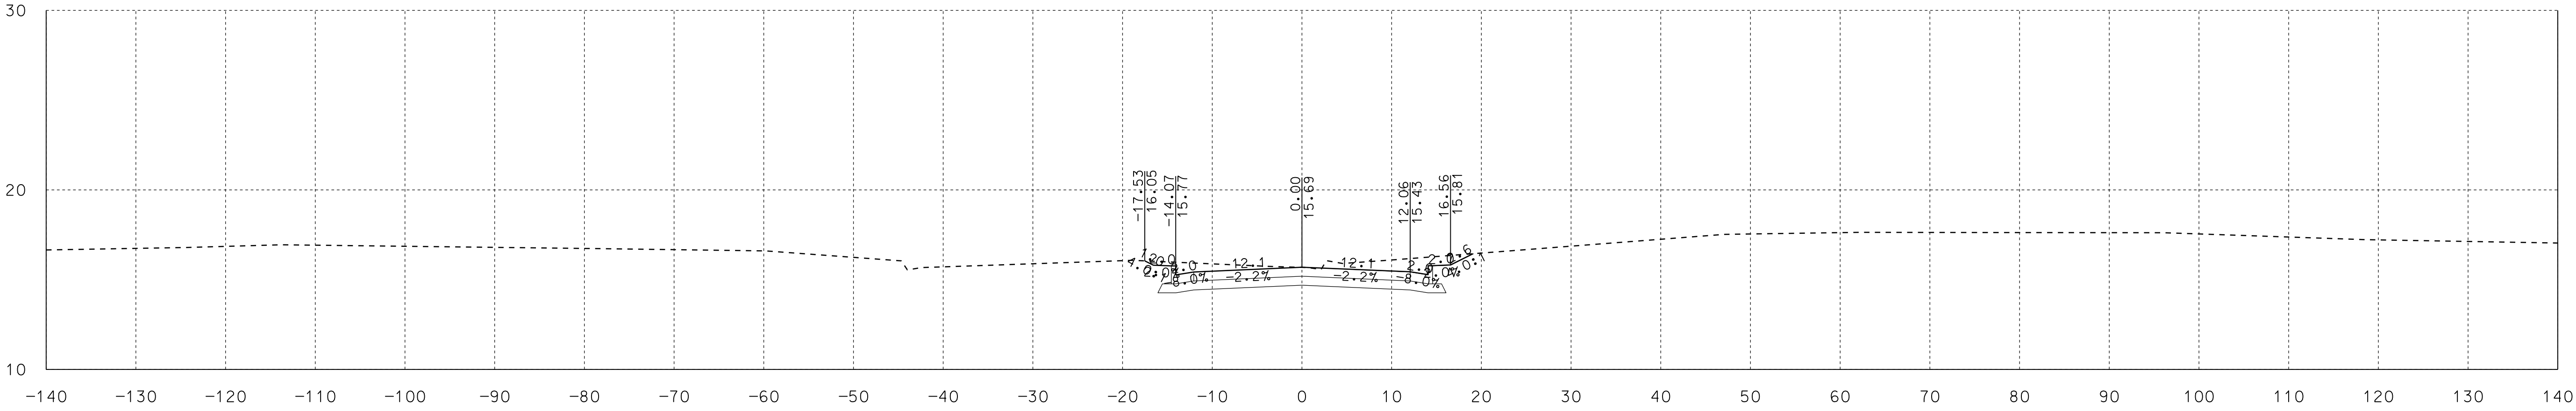

AREA CUT = 44 SQ FT
AREA FILL = 0 SQ FT

11+00

VOLUME CUT = 118 CU YD
VOLUME FILL = 0 CU YD

Sta. 11+00 To Sta. 12+00

0	ISSUE FOR BID	04/14/25	KTR
NO.	REVISION	DATE	INITIALS

ASPA LOGISTICS PARK
CIVIL INFRASTRUCTURE IMPROVEMENTS

PLAN SUBMITTAL



SHEET TITLE


CROSS SECTIONS -
BAKER STREET

ROUTE

PORT
CONNECTOR

CROSS SECTIONS - BAKER STREET


REFERENCE PROJECT NO	FISCAL YEAR	SHEET NO
11271 TASK 01	2025	222

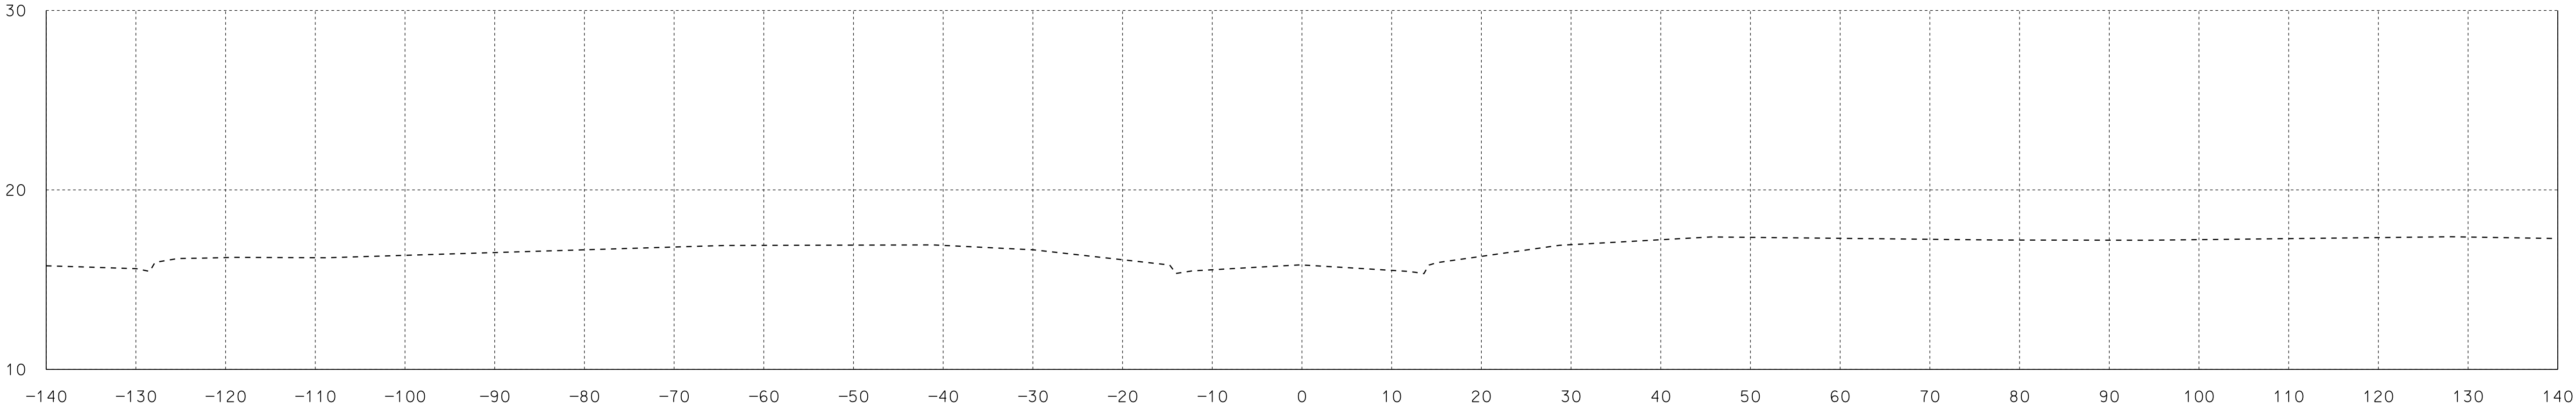

AREA CUT = 0 SQ FT
AREA FILL = 0 SQ FT

13+00

VOLUME CUT = 28 CU YD
VOLUME FILL = 0 CU YD

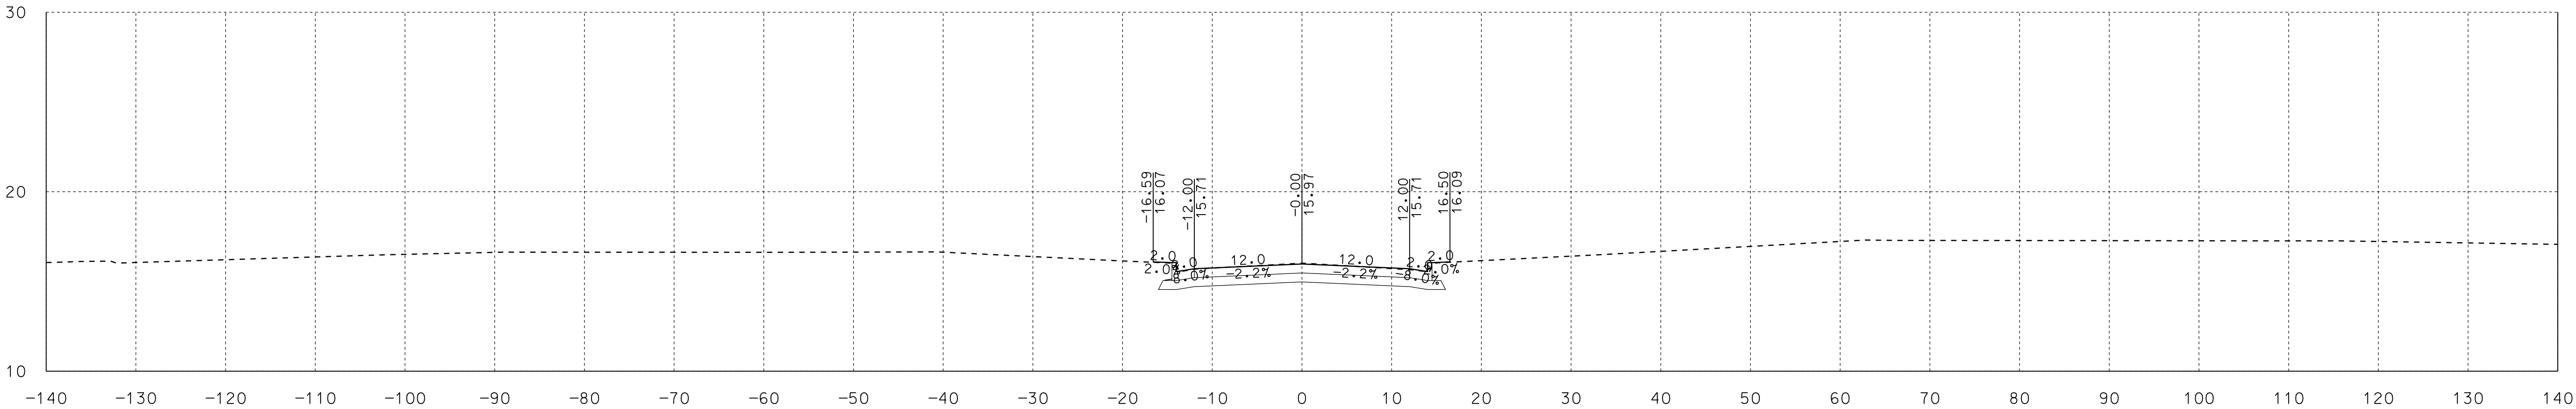

AREA CUT = 31 SQ FT
AREA FILL = 1 SQ FT

12+50

VOLUME CUT = 63 CU YD
VOLUME FILL = 1 CU YD

Sta. 12+50 To Sta. 13+00

0	ISSUE FOR BID	04/14/25	KTR
NO.	REVISION	DATE	INITIALS

ASPA LOGISTICS PARK
CIVIL INFRASTRUCTURE IMPROVEMENTS

PLAN SUBMITTAL



SHEET TITLE

CROSS SECTIONS -
BAKER STREET

ROUTE

PORT
CONNECTOR

EARTHWORK SUMMARY

REFERENCE PROJECT NO	FISCAL YEAR	SHEET NO
11271 TASK 01	2025	300

210A000
650A000

UNCLASSIFIED EXCAVATION :
TOPSOIL :

12621 CU YD
112 CU YD

0	ISSUE FOR BID	04/14/25	KTR
NO.	REVISION	DATE	INITIALS

ASPA LOGISTICS PARK
CIVIL INFRASTRUCTURE IMPROVEMENTS

PLAN SUBMITTAL



NOT TO SCALE

SHEET TITLE	ROUTE
EARTHWORK SUMMARY	PORT CONNECTOR